




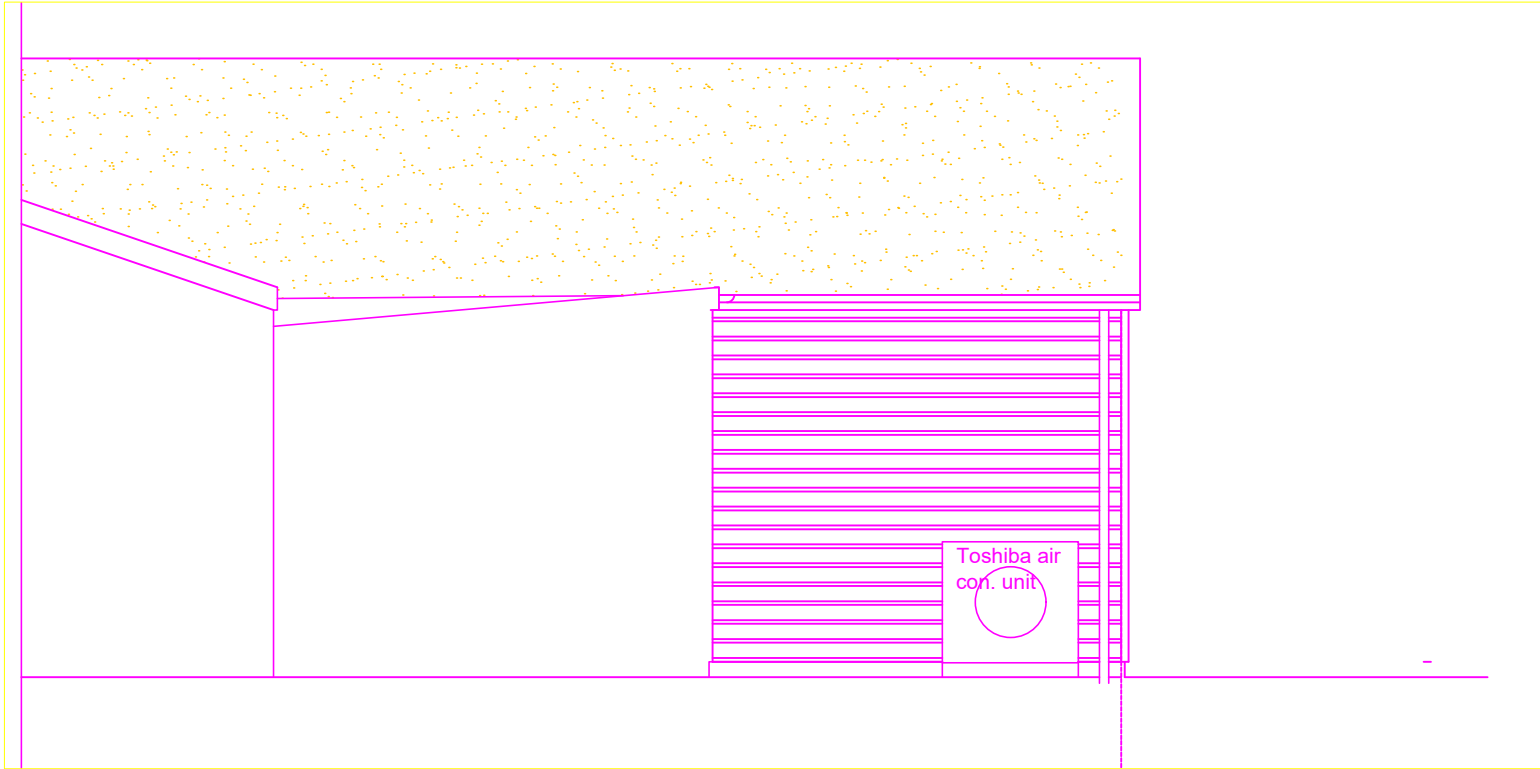

EAST ELEVATION

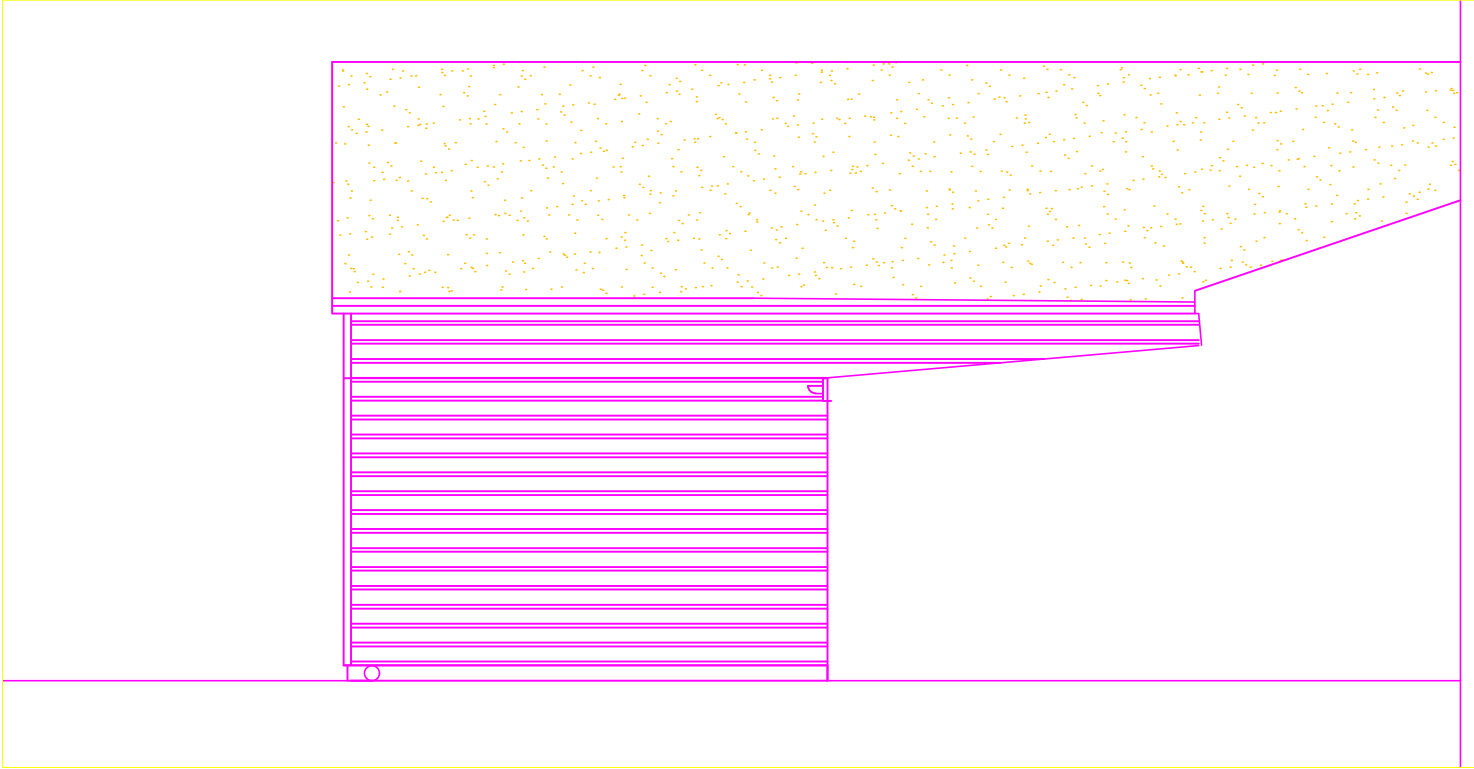

WEST ELEVATION

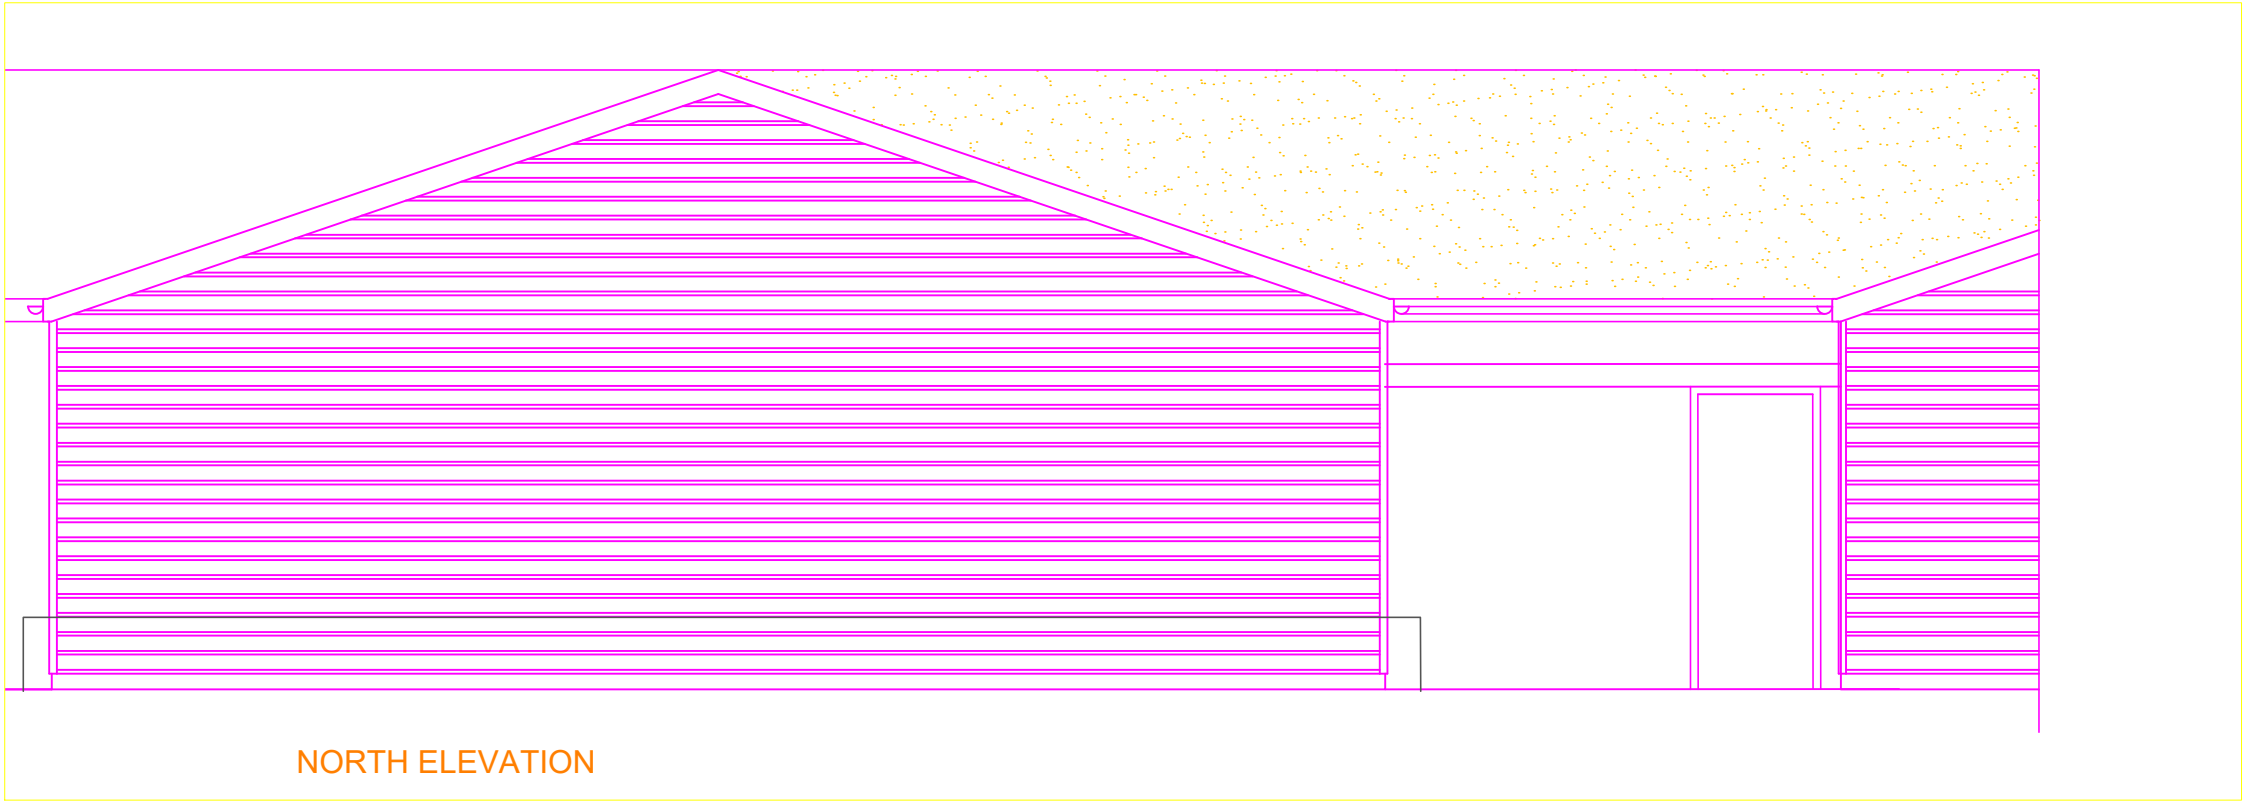

NORTH ELEVATION

Revision A - Revised to show pre- existing form 14 July 25

|   |                |                  |                          |
|---|----------------|------------------|--------------------------|
| Henley Surveying and <i>Design</i> Services<br>Tel 07879 600063 e-mail keithwalker56@btinternet.com |                |                  |                          |
| Client Shinfield Players                                                                            |                |                  |                          |
| Project Proposed Extension to form toilets for the Theatre                                          |                |                  |                          |
| Title Pre-Existing Elevations                                                                       |                |                  |                          |
| Scale<br>1:50                                                                                       | Drawn by<br>KW | Date<br>May 2025 | Drawing No<br>202501/02A |