



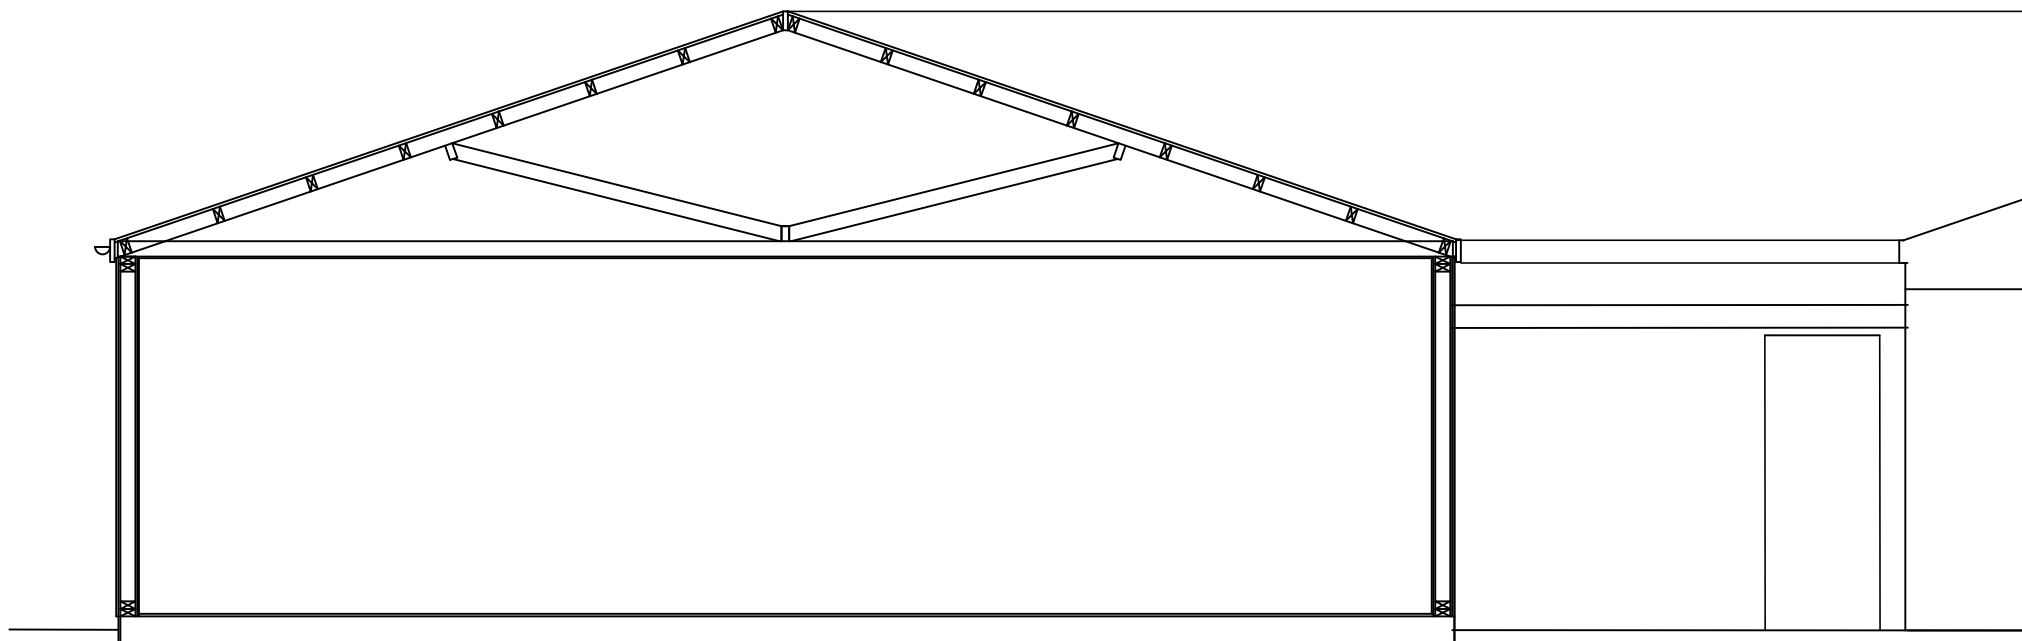

SECTION B-B - scale 1:50 at A3

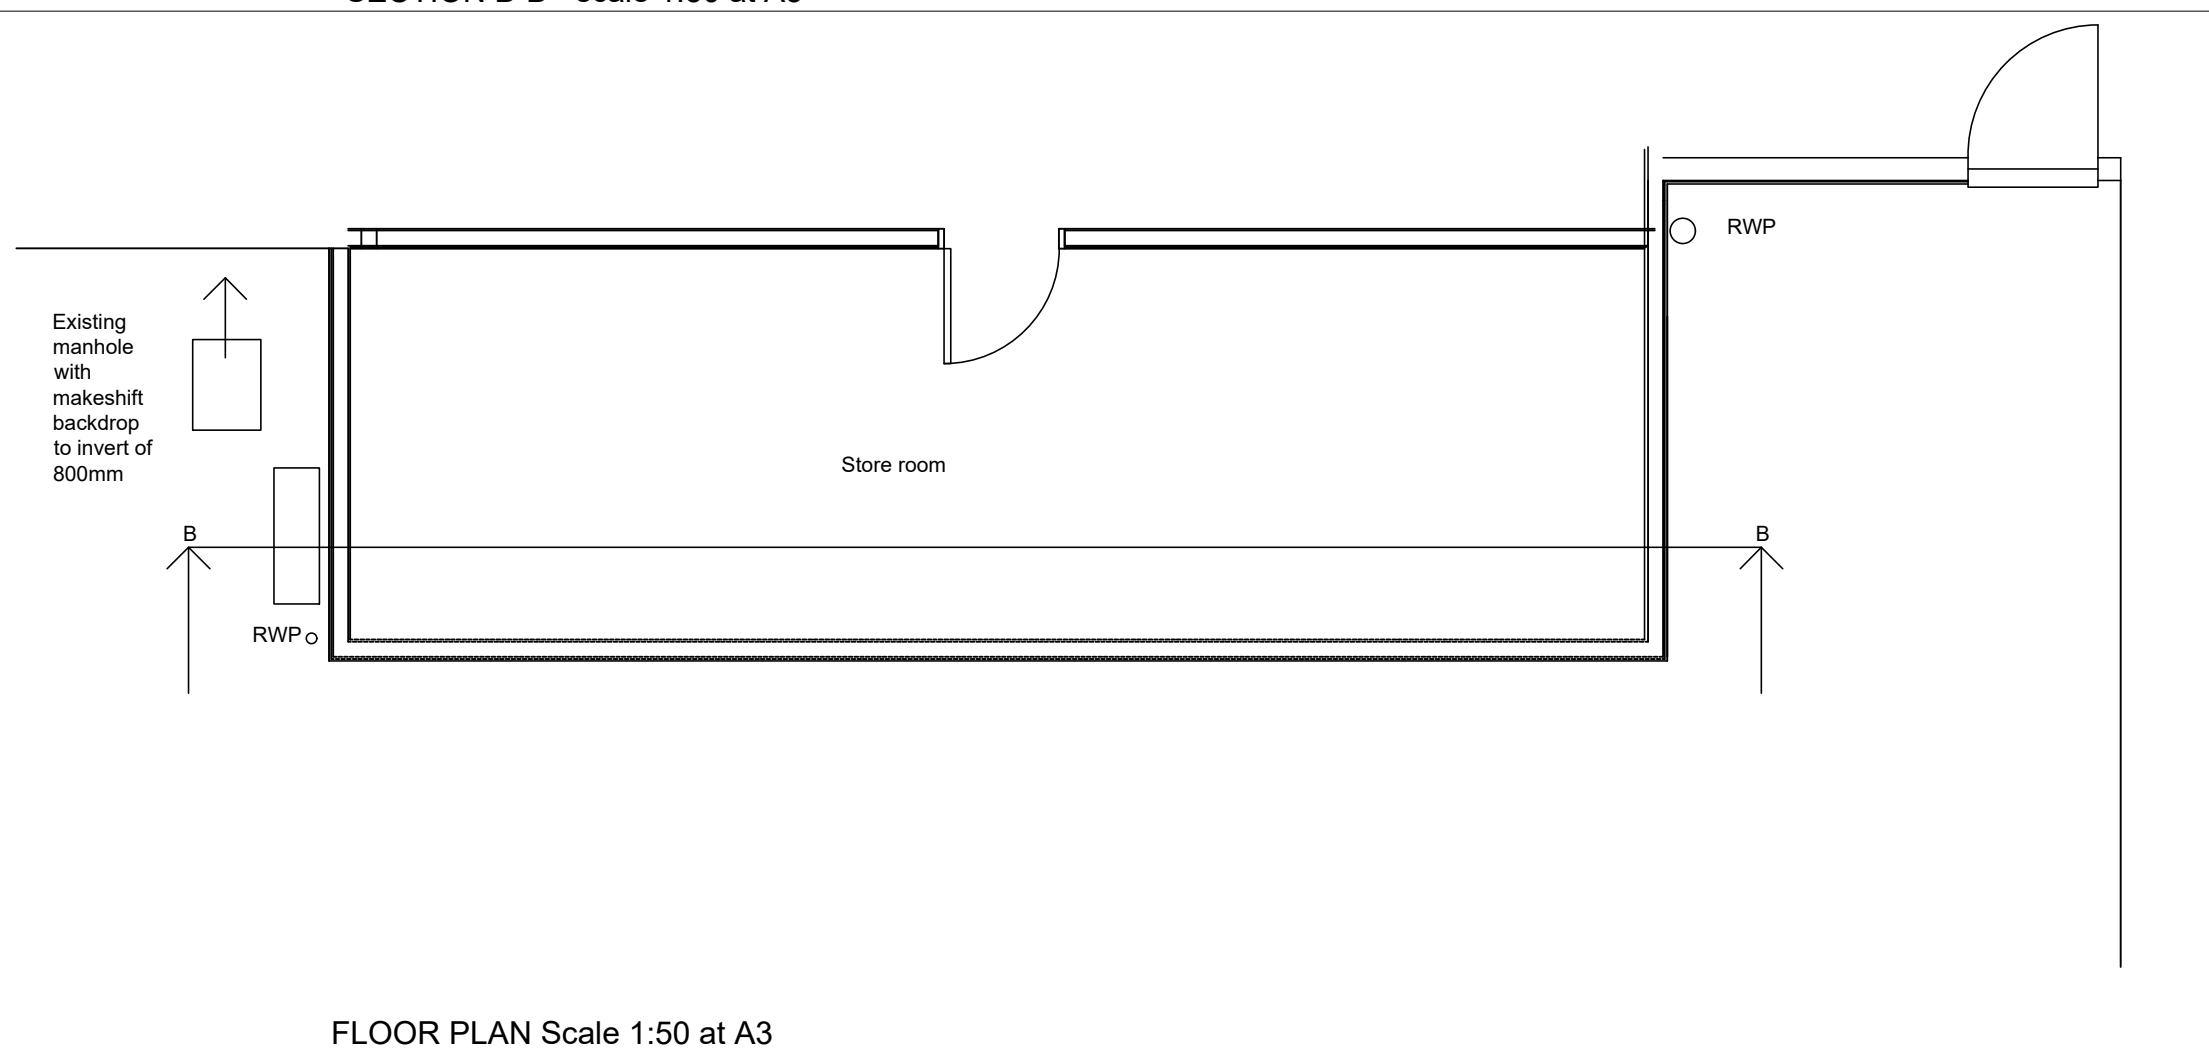

FLOOR PLAN Scale 1:50 at A3

Revision A - Revised to show pre- existing form 14 July 25

Henley Surveying and *Design* Services
Tel 07879 600063 e-mail keithwalker56@btinternet.com

Client Shinfield Players

Project Proposed Extension to form toilets for the Theatre

Title Pre-Existing Plan and Section B - B

Scale
1:50

Drawn by
KW

Date
May 2025

Drawing No
202501/01A