

All dimensions and levels on site are to be checked prior to commencement of work.

Architectural site section A-A showing three houses. The leftmost house is a single-story structure with a gabled roof and a chimney. The middle house is a two-story structure with a gabled roof, three dormer windows, and a chimney. The rightmost house is a two-story structure with a gabled roof and three dormer windows. The houses are situated on a sloping terrain, with a road or driveway in the foreground. Elevation markers are provided on the left and right sides of the section:

Elevation (Left)	Elevation (Right)
66.00	66.00
64.00	64.00
62.00	62.00

SITE SECTION A-A


Architectural site section B-B showing two houses, trees, and a fence. Elevation markers are on the left and right.

Left side elevation markers: 66'-00", 64'-00", 62'-00".

Right side elevation markers: 66'-00", 64'-00", 62'-00".

Section label: SITE SECTION B-B

Scale 1:200

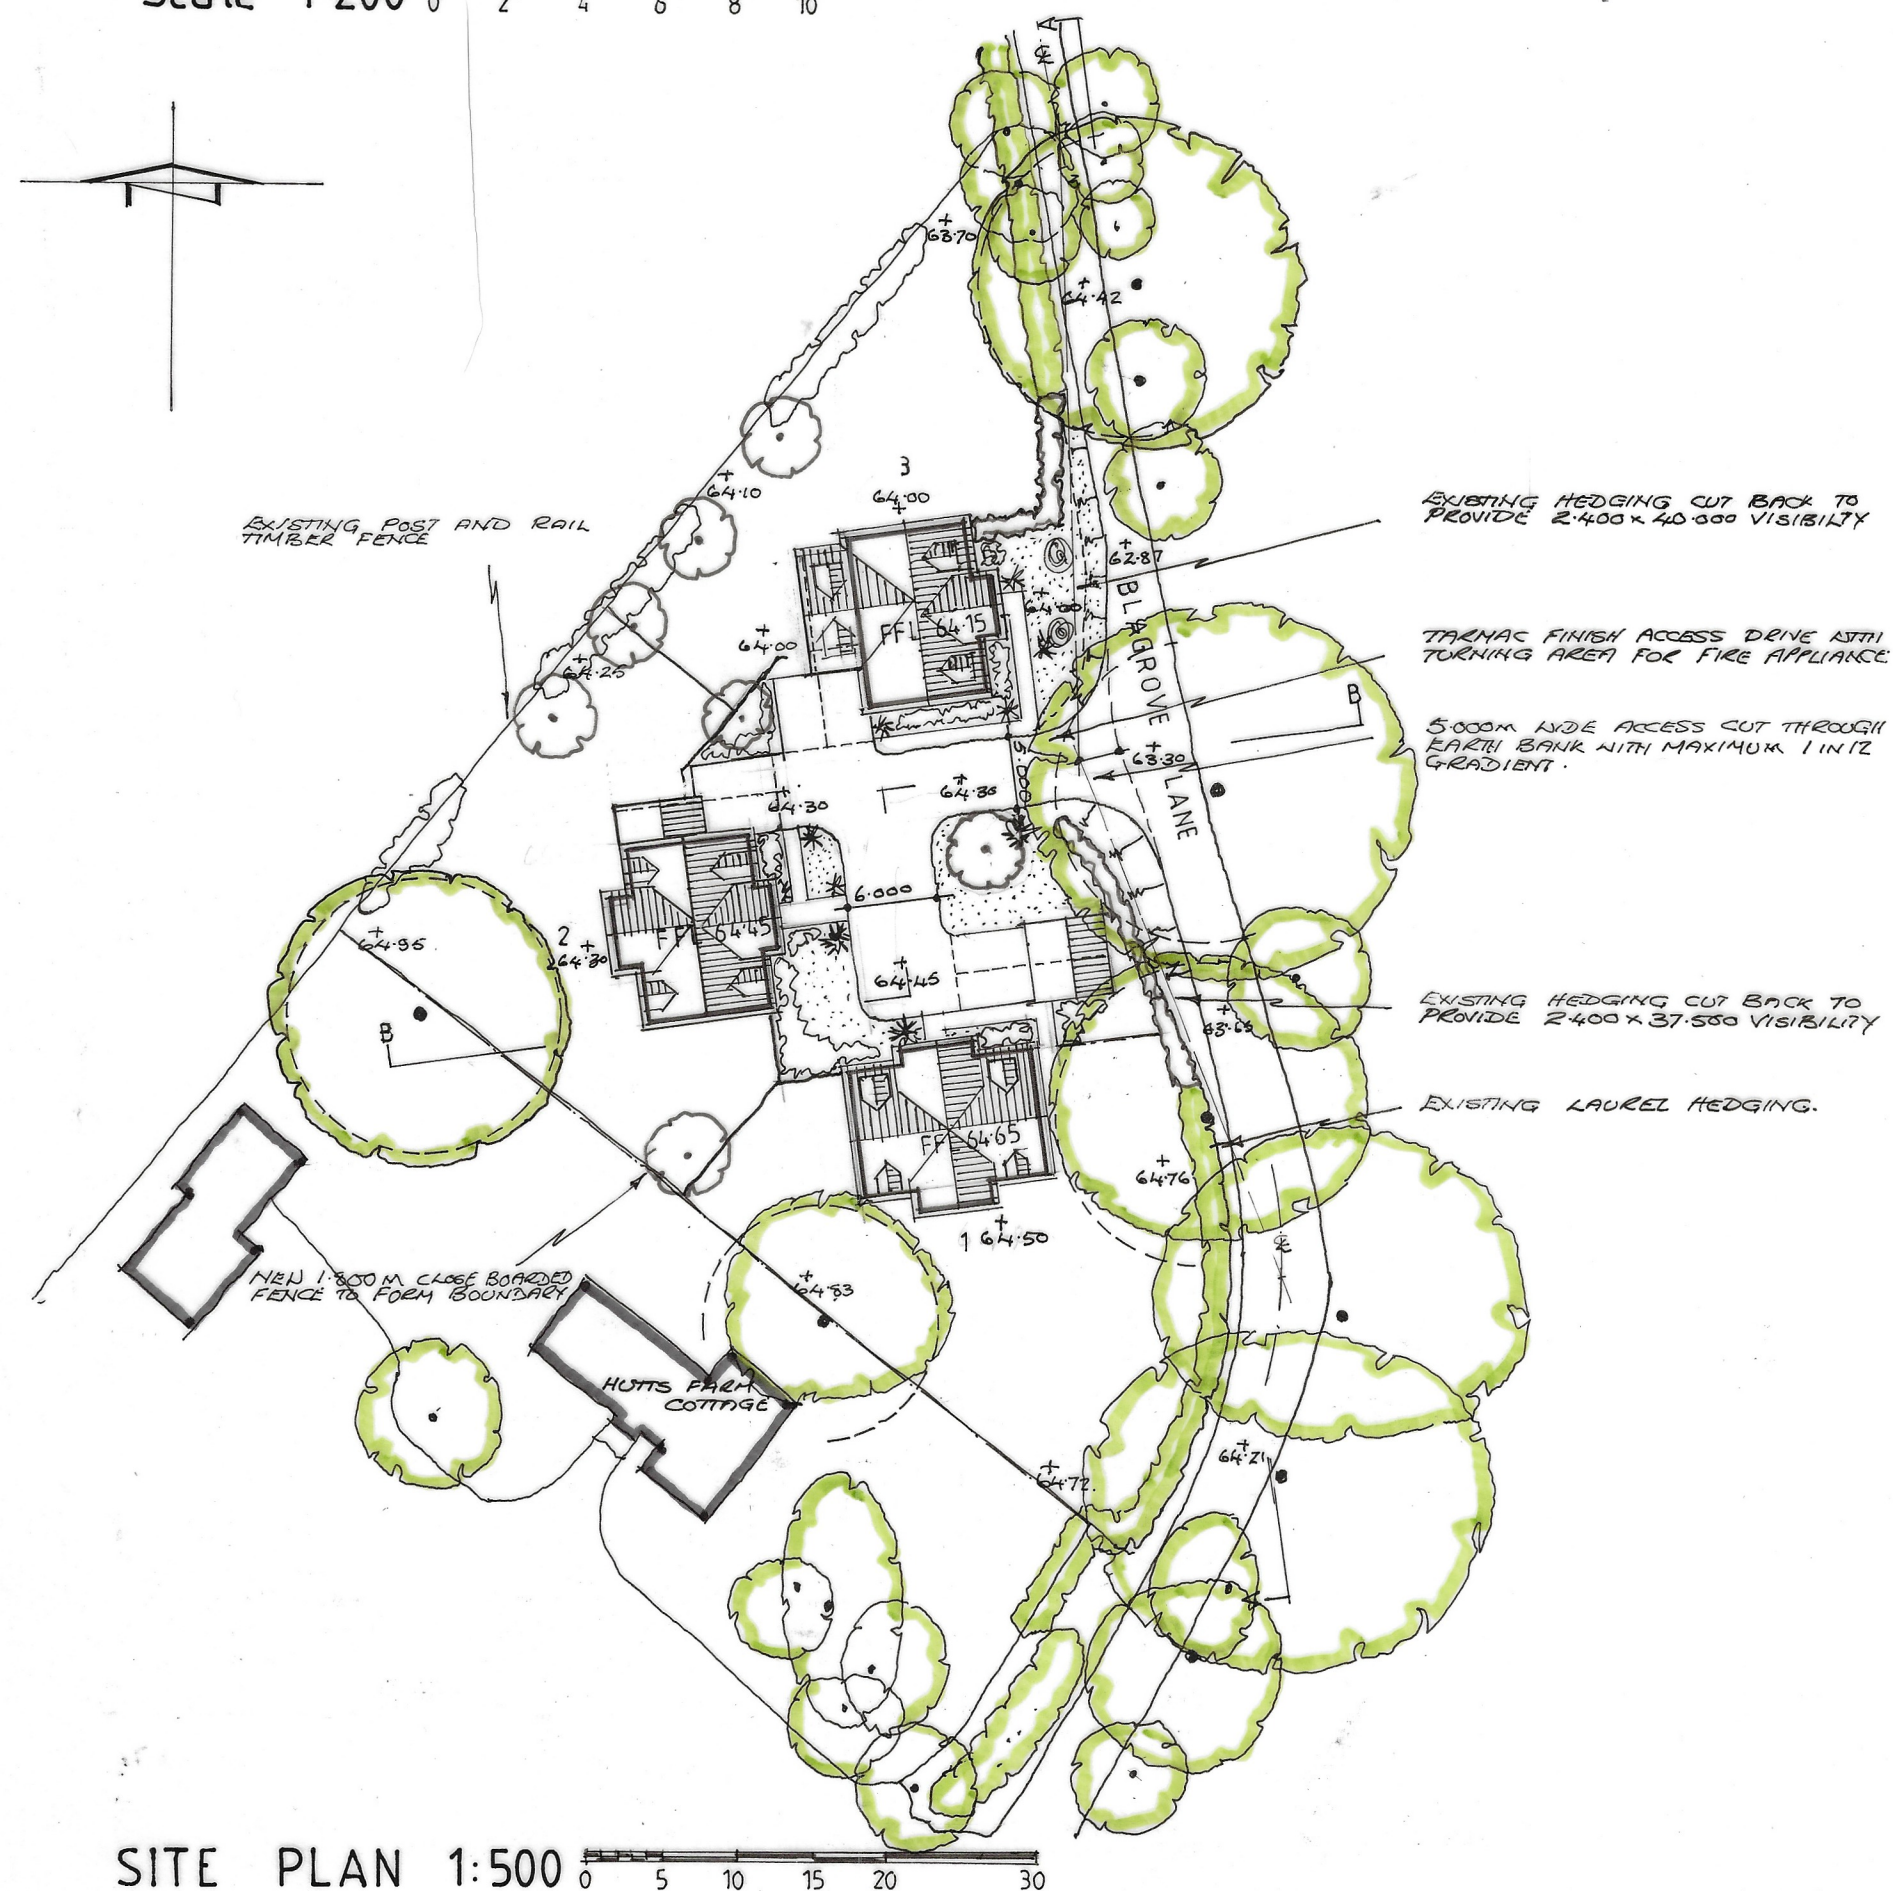

SITE PLAN 1:500



LOCATION PLAN 1:1250

Drawing

Scale Date
As shown at A2 July 2025

Job 2685 Dwg. 08