




South Elevation

West Elevation

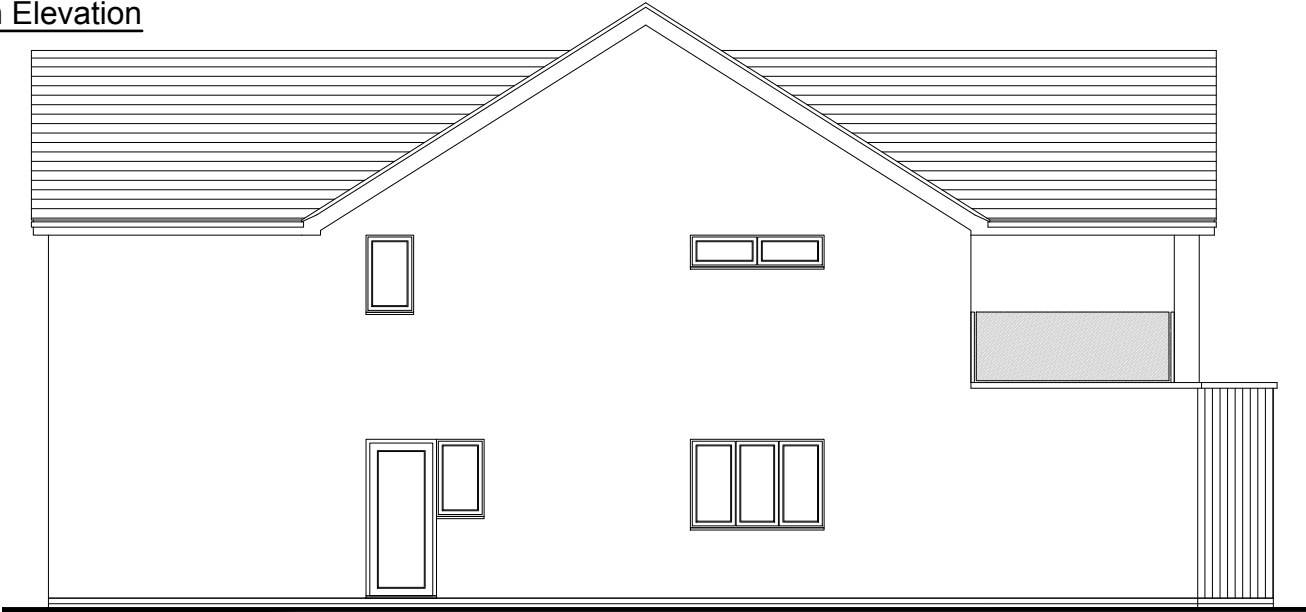


North Elevation



East Elevation

Scale: 1:100 0 1 2 3 4 5

check all dimensions and report all errors and omissions

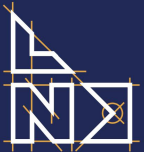
LEE NORRIS DESIGN LIMITED
Architectural Design Services

74 Waterloo Road
Wokingham
Berkshire RG40 2JF
project :

Proposed Elevations
title :

Mr & Mrs. Petter
client :

Lee Norris Design 27 Eden Way, Winnersh Wokingham, Berkshire RG41 5PQ Tel: 01189 787226 Mob: 07795 058193 E-mail: lee@leenorrisdesign.co.uk Web: www.leenorrisdesign.co.uk Planning and building regulations drawings for residential extensions, new build, renovation and conversion projects.	ref :	LN
	date :	Oct'25
	scale :	1:100@A3
	project :	24-617
	dwg no. / rev	003 Revised