




N O R T H

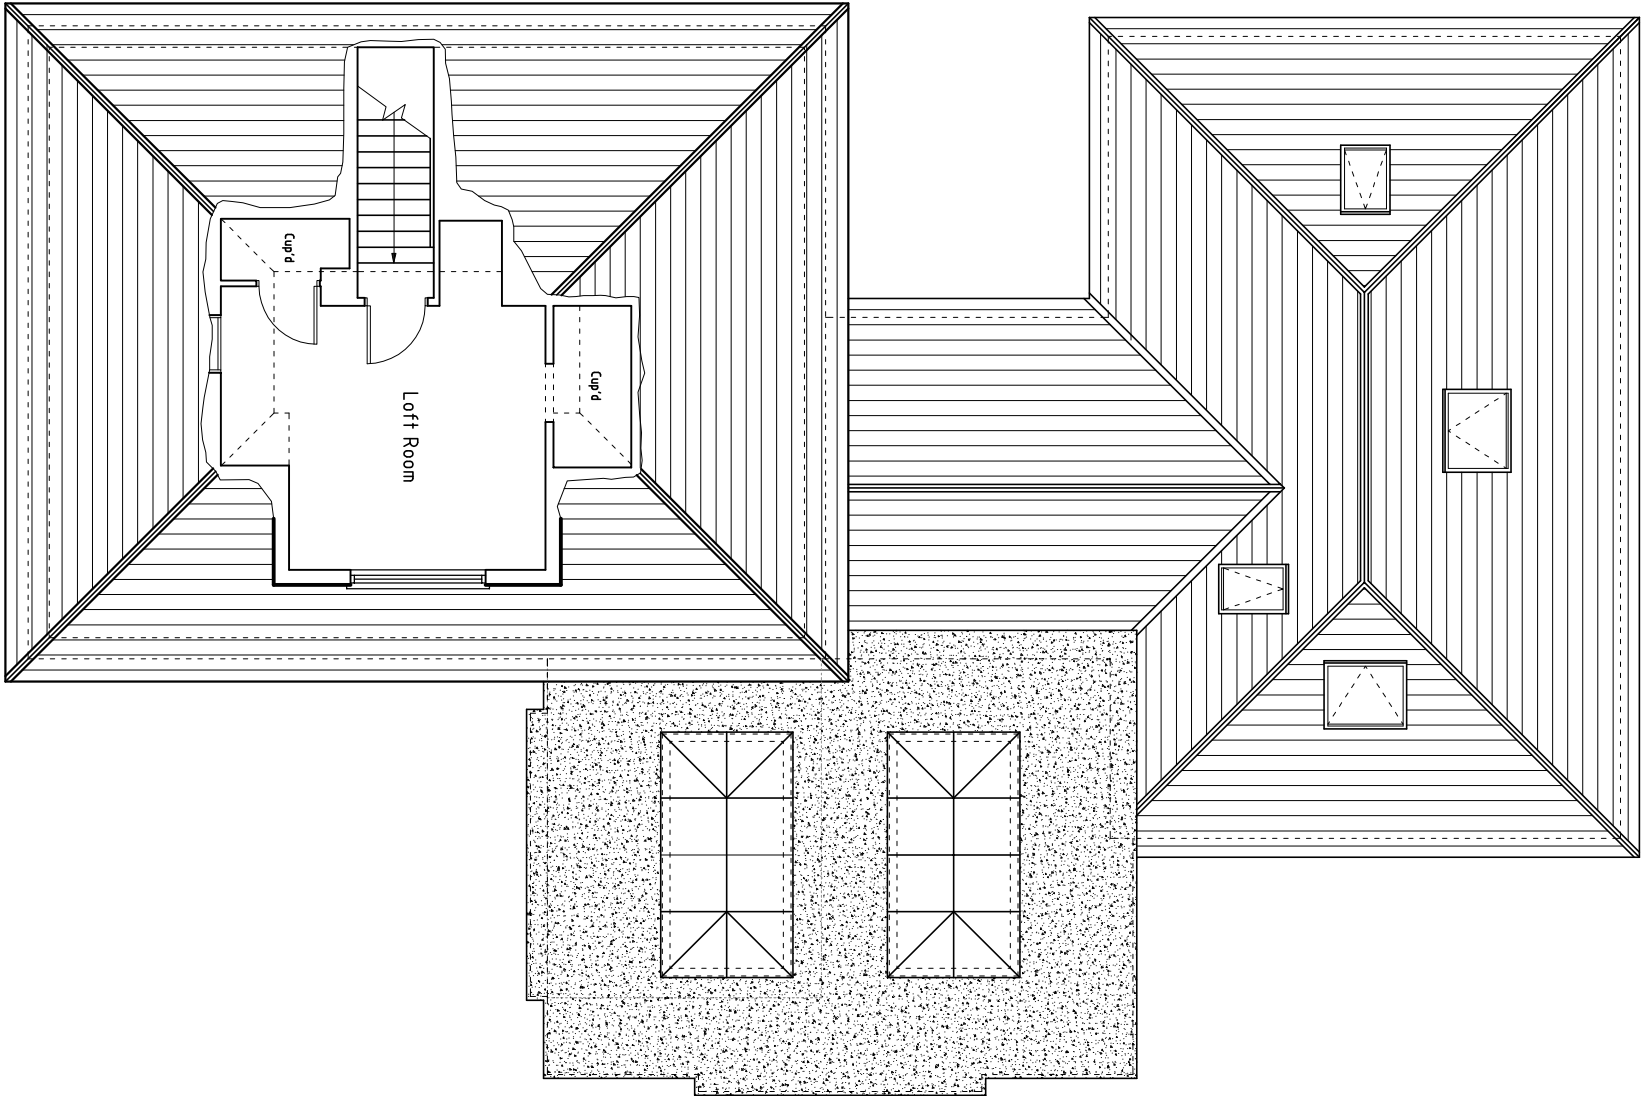


Proposed  
ROOF AREA PLAN  
(No proposed changes to floor plan)

Metres



Scale

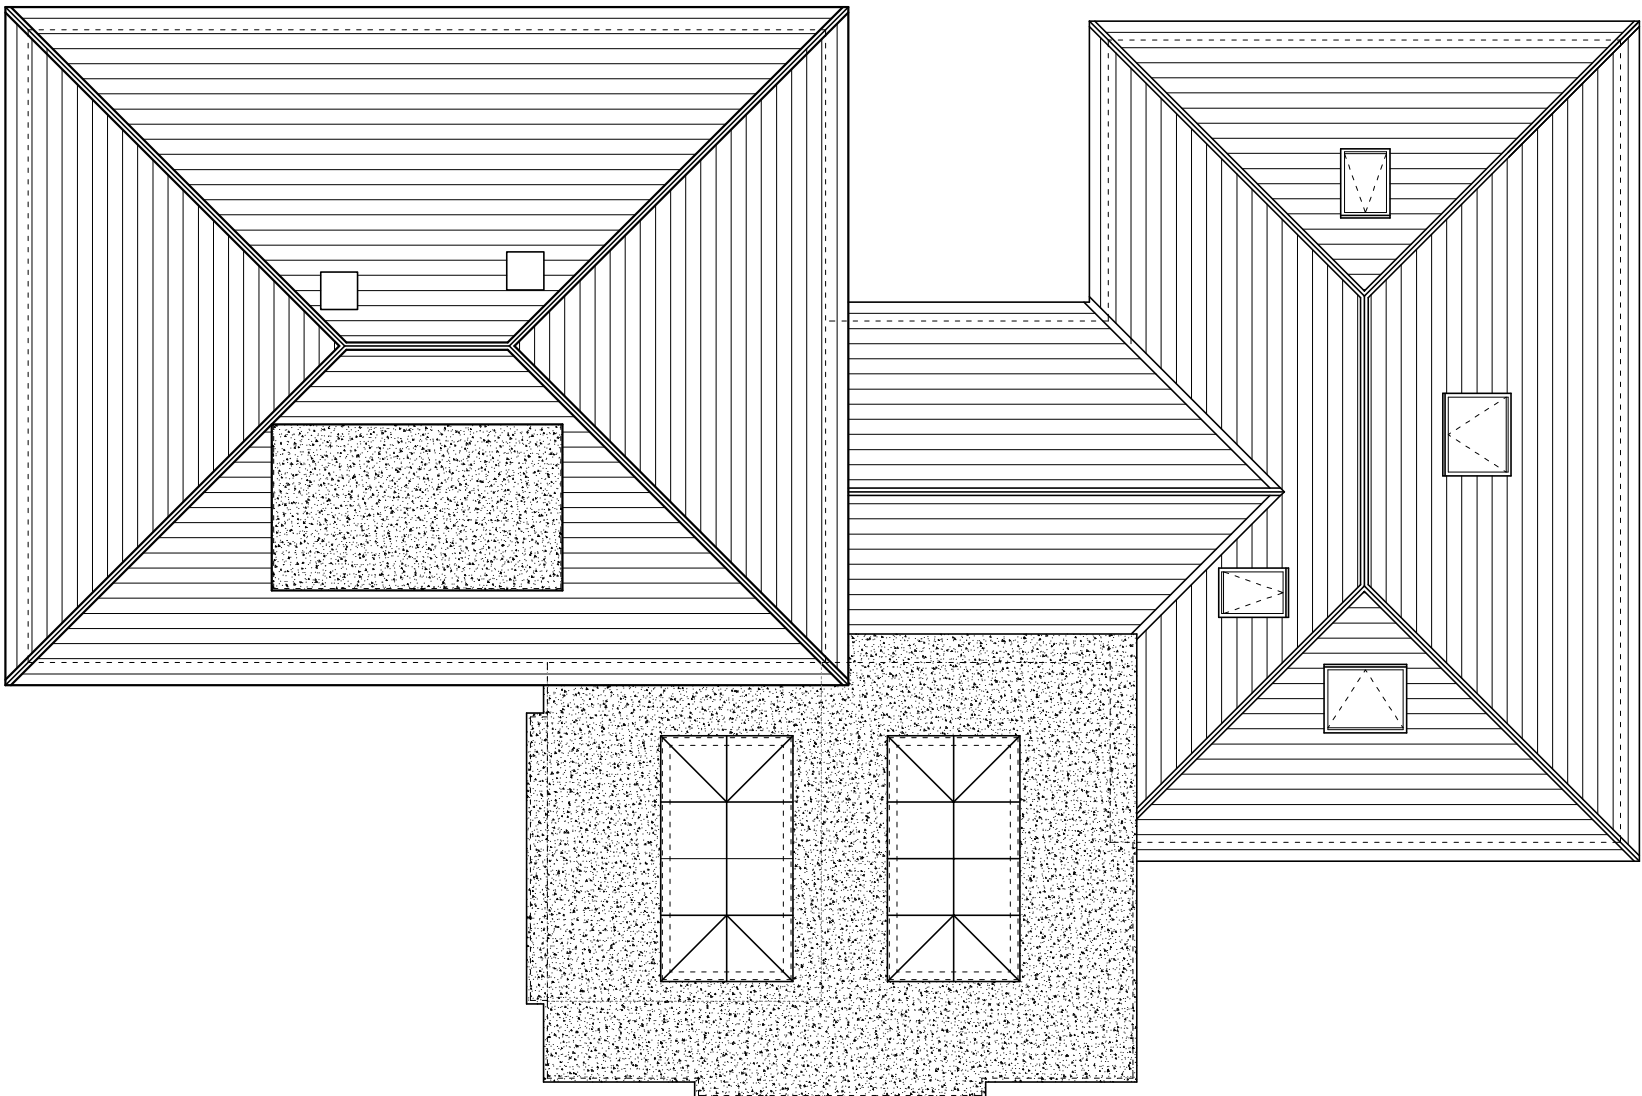

Proposed  
ROOF PLAN  
(No proposed changes)

|     |            |      |
|-----|------------|------|
| -   | -          | -    |
| Rev | Amendments | Date |
| -   | -          | -    |



**FERNDORE**  
ARCHITECTURAL DESIGN, PLANNING  
& BUILDING REGULATION SERVICES

Tel: 01982 866622    [www.ferndore.co.uk](http://www.ferndore.co.uk)

CLIENT  
MR HEARN & MRS KING

PROJECT  
CHURCH LODGE, CHURCH ROAD,  
SWALLOWFIELD. RG7 1TH

DRAWING TITLE  
PROPOSED  
ROOF AREA & ROOF PLAN

DRAWN  
RJS

DATE  
APRIL 2026

SCALE  
A3 @ 1:100

DRAWING No.  
26018/06

REV.  
—