




N O R T H

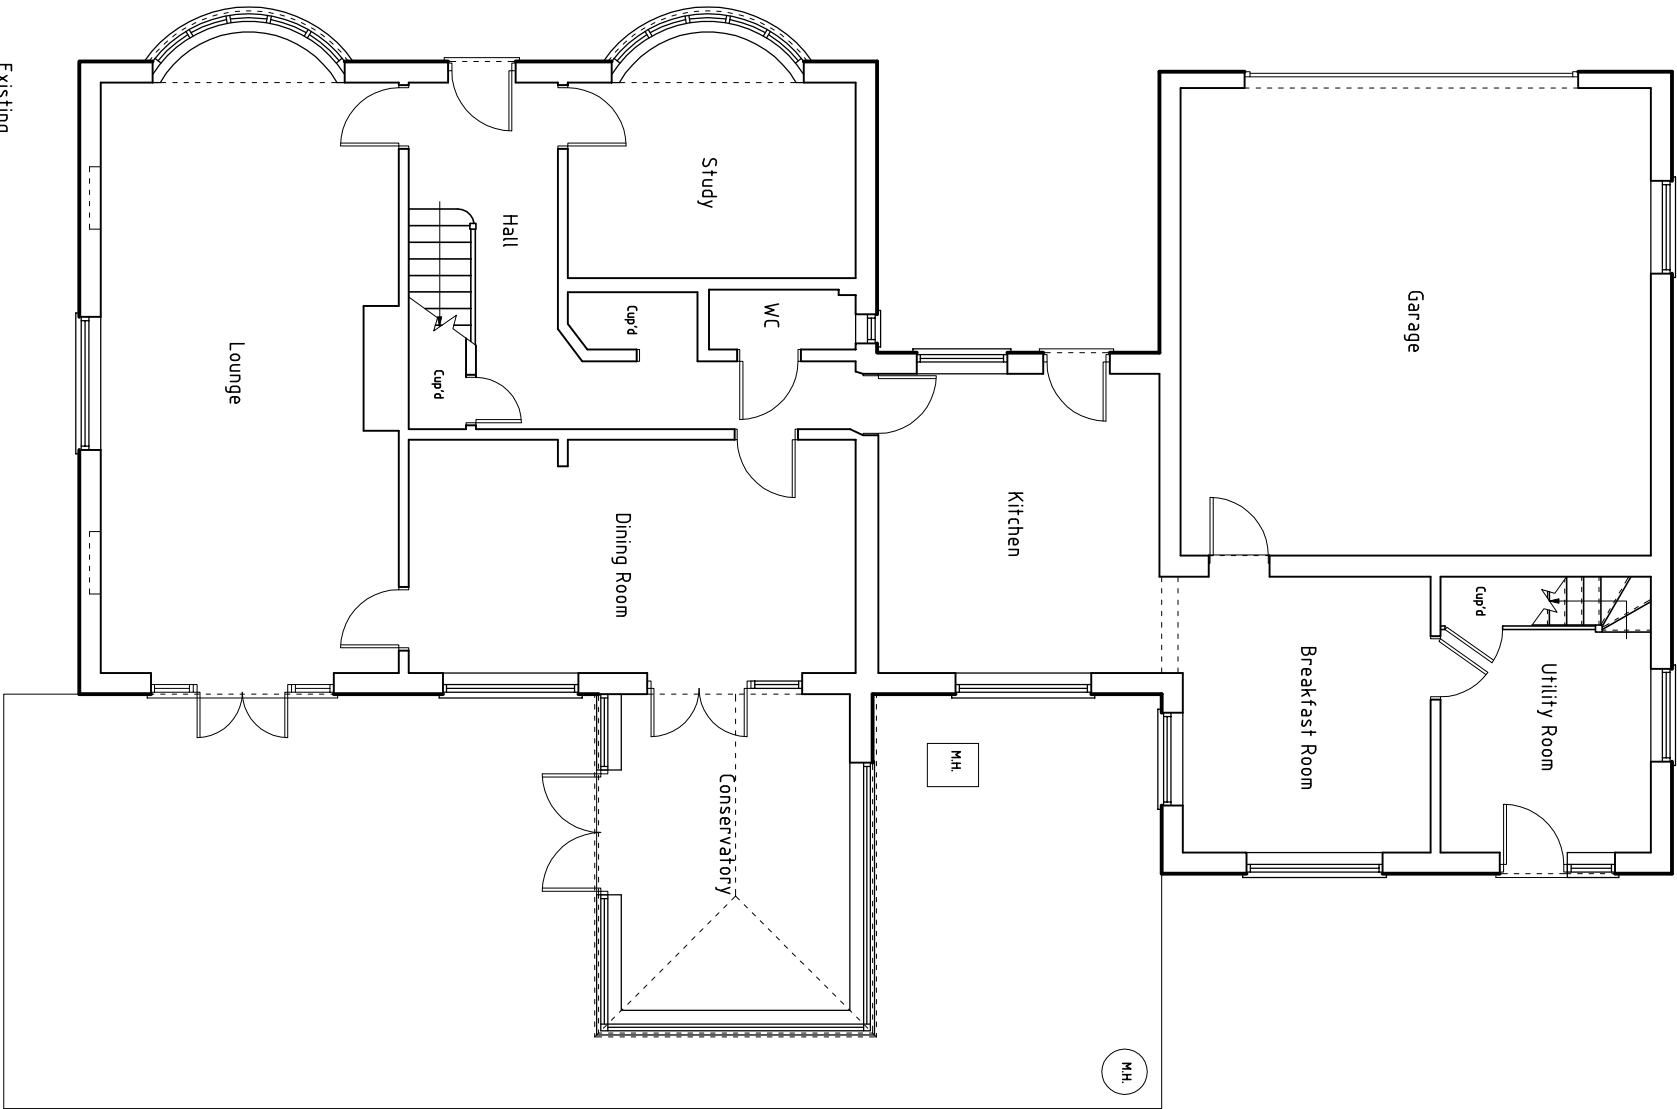


Existing
GROUND FLOOR PLAN

Metres



Scale

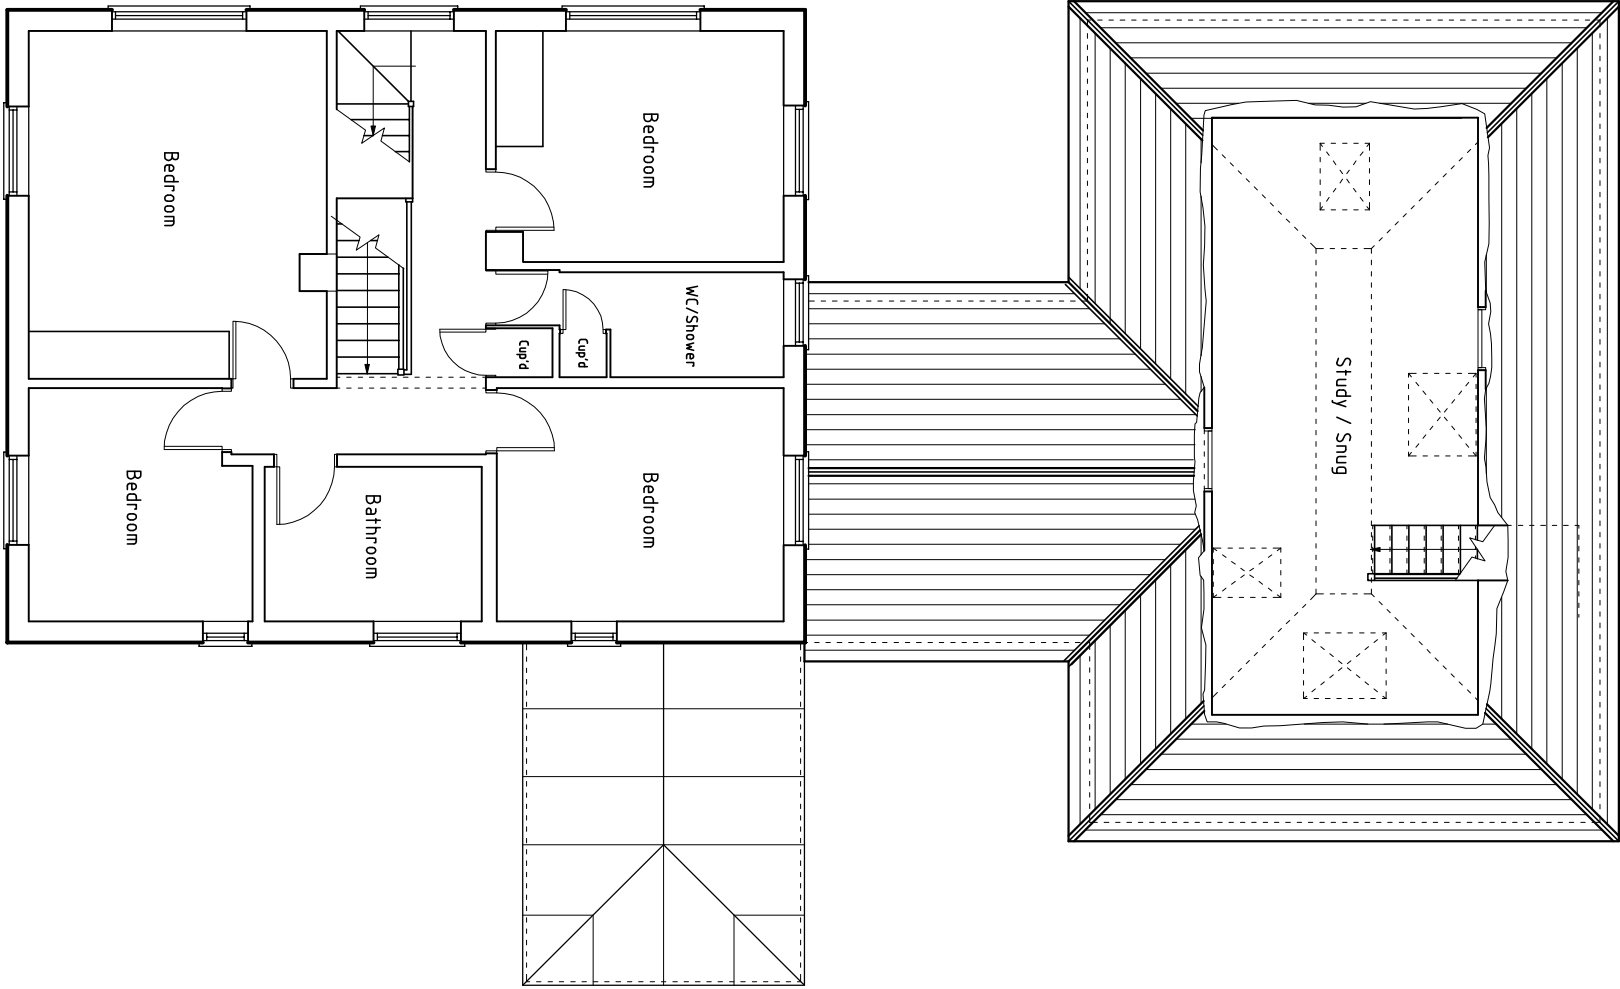

Existing
FIRST FLOOR PLAN



FERDORE

ARCHITECTURAL DESIGN, PLANNING
& BUILDING REGULATION SERVICES

Tel: 01982 866622 www.ferdore.co.uk

CLIENT
MR HEARN & MRS KING

PROJECT
CHURCH LODGE, CHURCH ROAD,
SWALLOWFIELD. RG7 1TH

DRAWING TITLE
EXISTING
GROUND & FIRST
FLOOR PLANS

DRAWN
RJS DATE
APRIL 2026

SCALE
A3 @ 1:100 DRAWING No. REV.

26018/01 —