





N O R T H

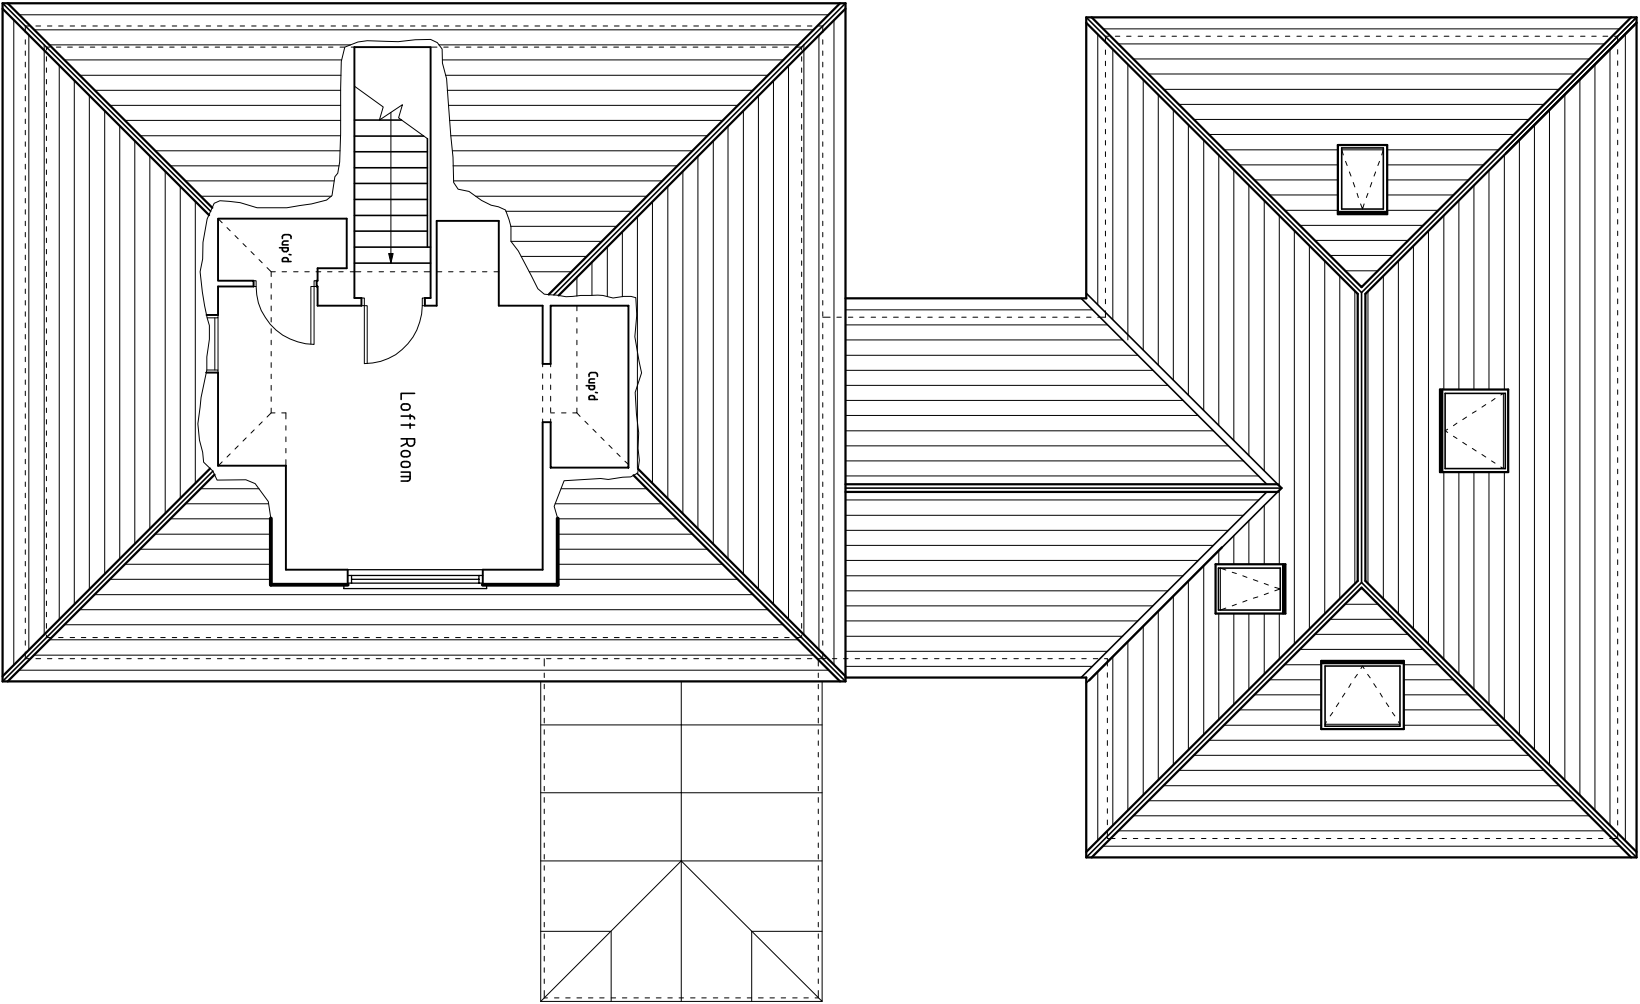

Existing
ROOF AREA PLAN

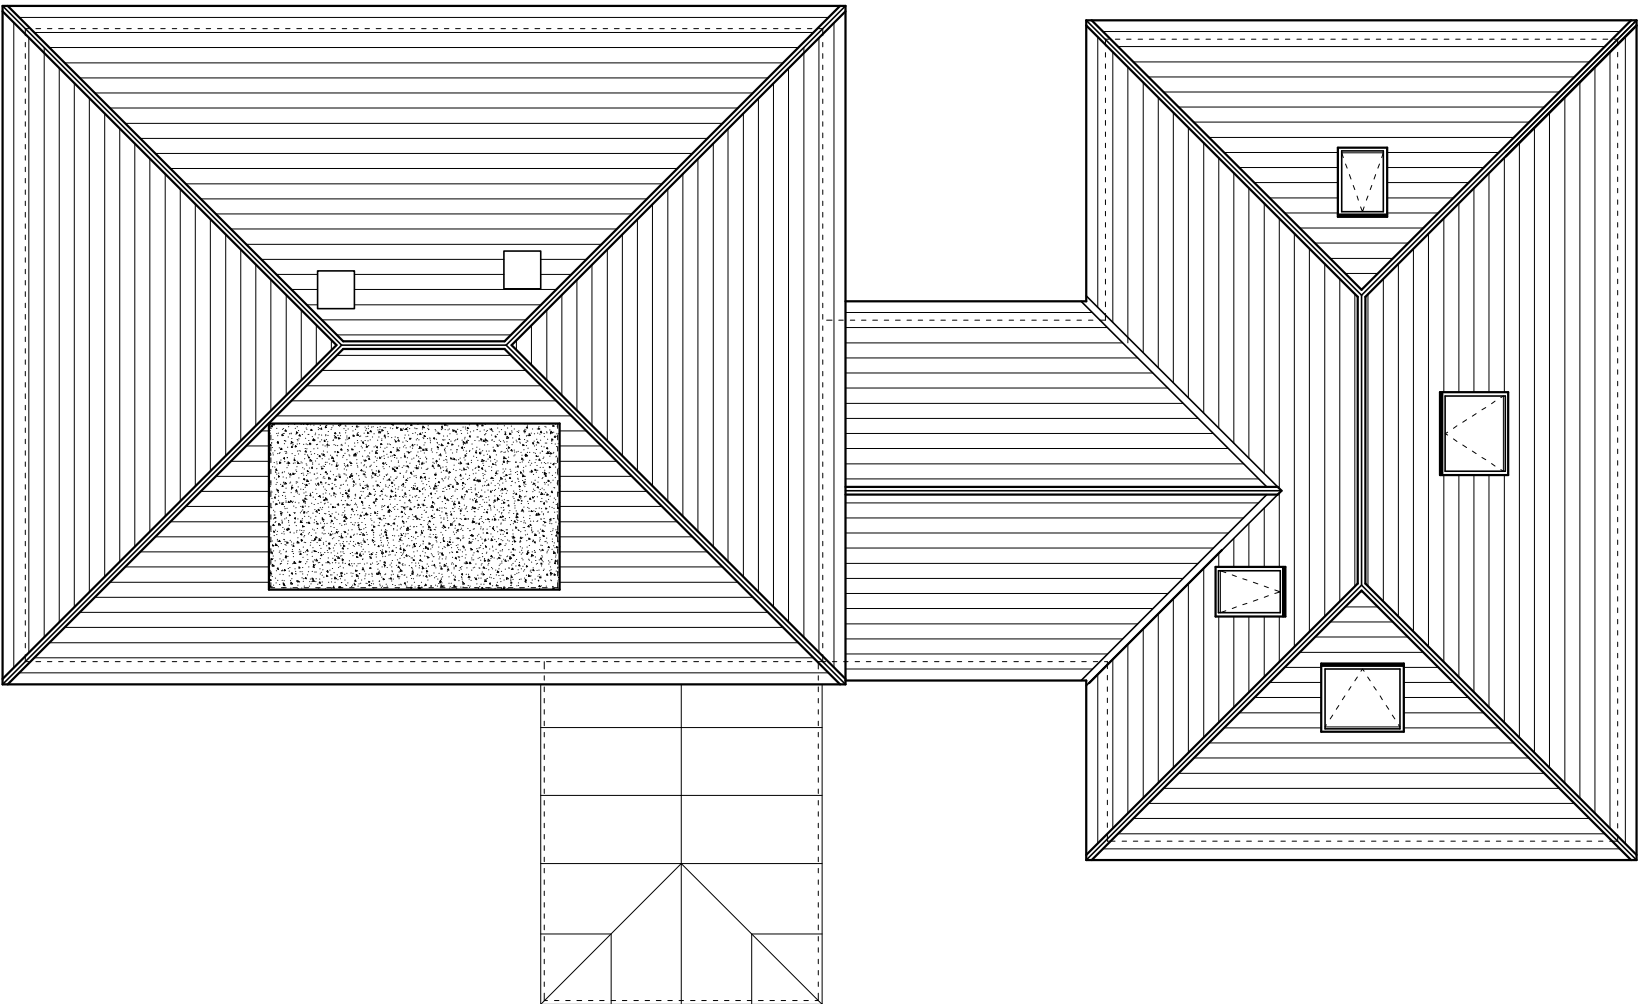

Existing
ROOF PLAN

Metres



Scale

-		-
Rev		Amendments
-		Date
 FERNDORE ARCHITECTURAL DESIGN, PLANNING & BUILDING REGULATION SERVICES Tel: 01982 866622 www.ferndore.co.uk		
CLIENT MR HEARN & MRS KING		
PROJECT CHURCH LODGE, CHURCH ROAD, SWALLOWFIELD. RG7 1TH		
DRAWING TITLE EXISTING ROOF AREA & ROOF PLAN		
-		
DRAWN RJS	DATE APRIL 2026	REV.
SCALE A3 @ 1:100	DRAWING No. 26018/02	-