




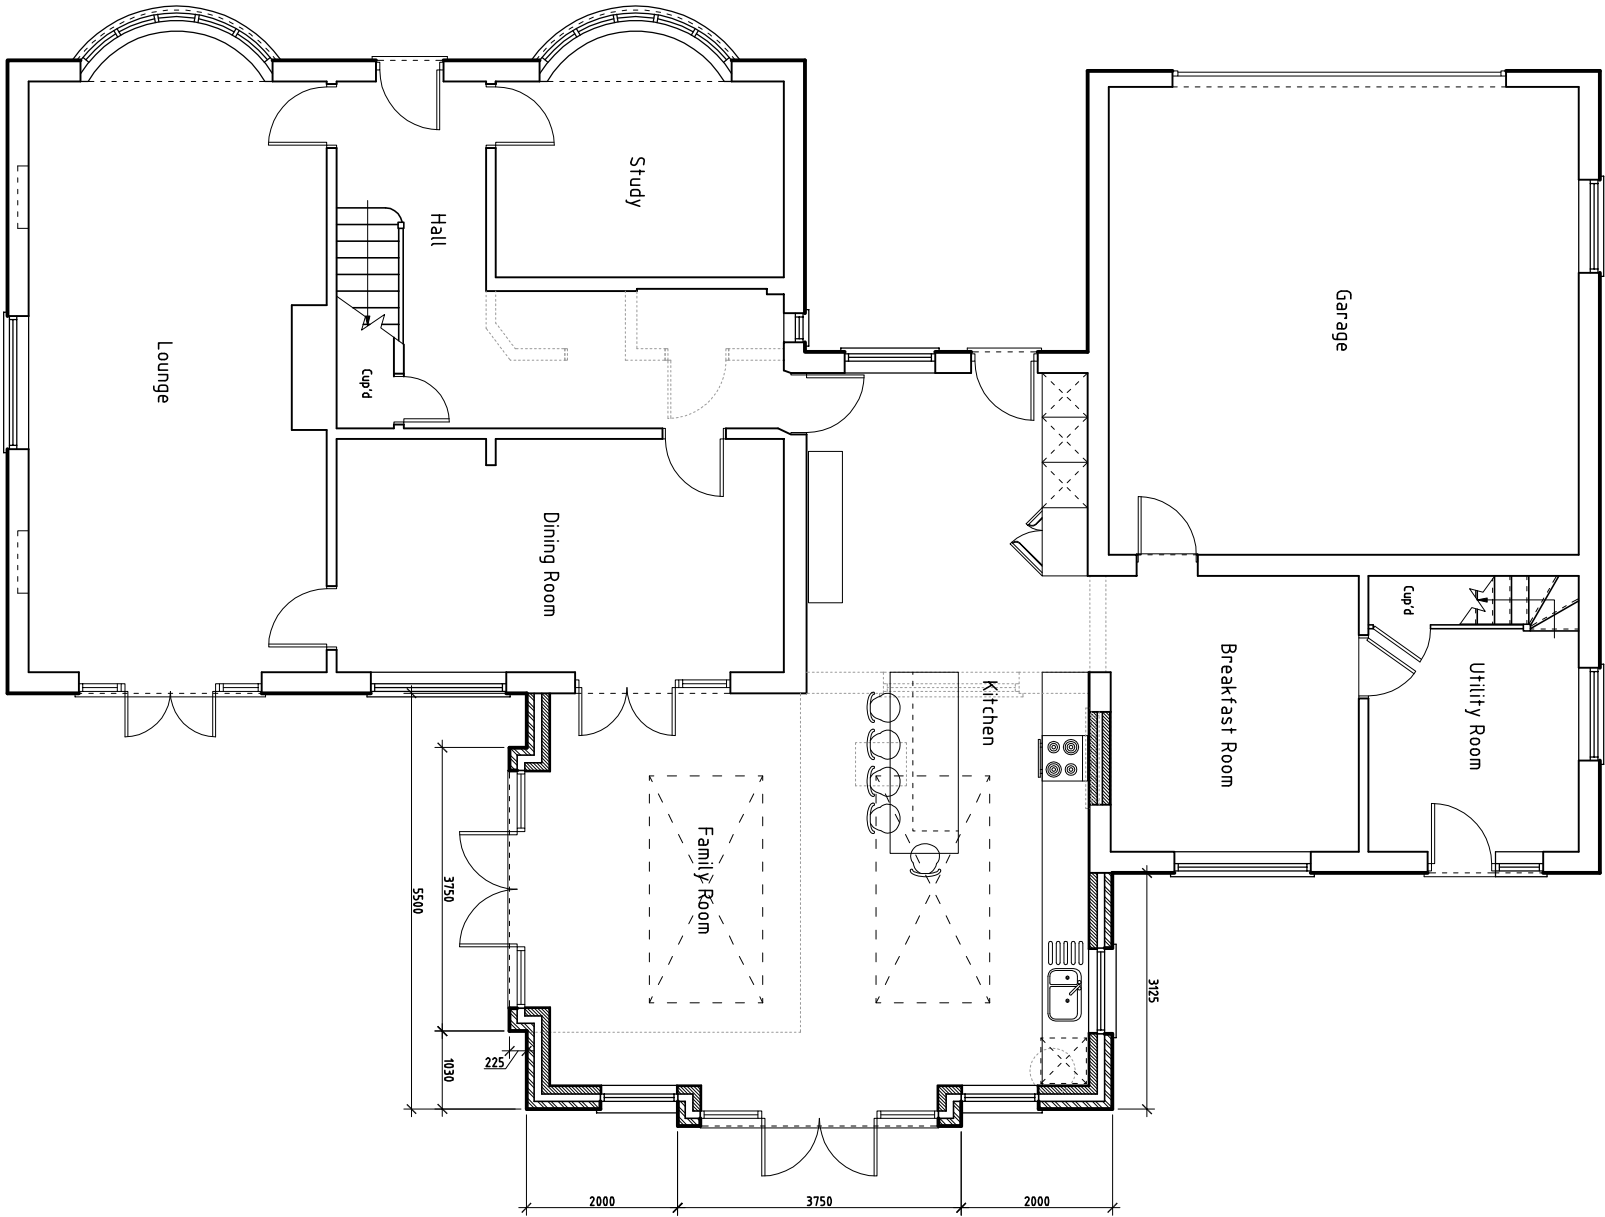

N O R T H

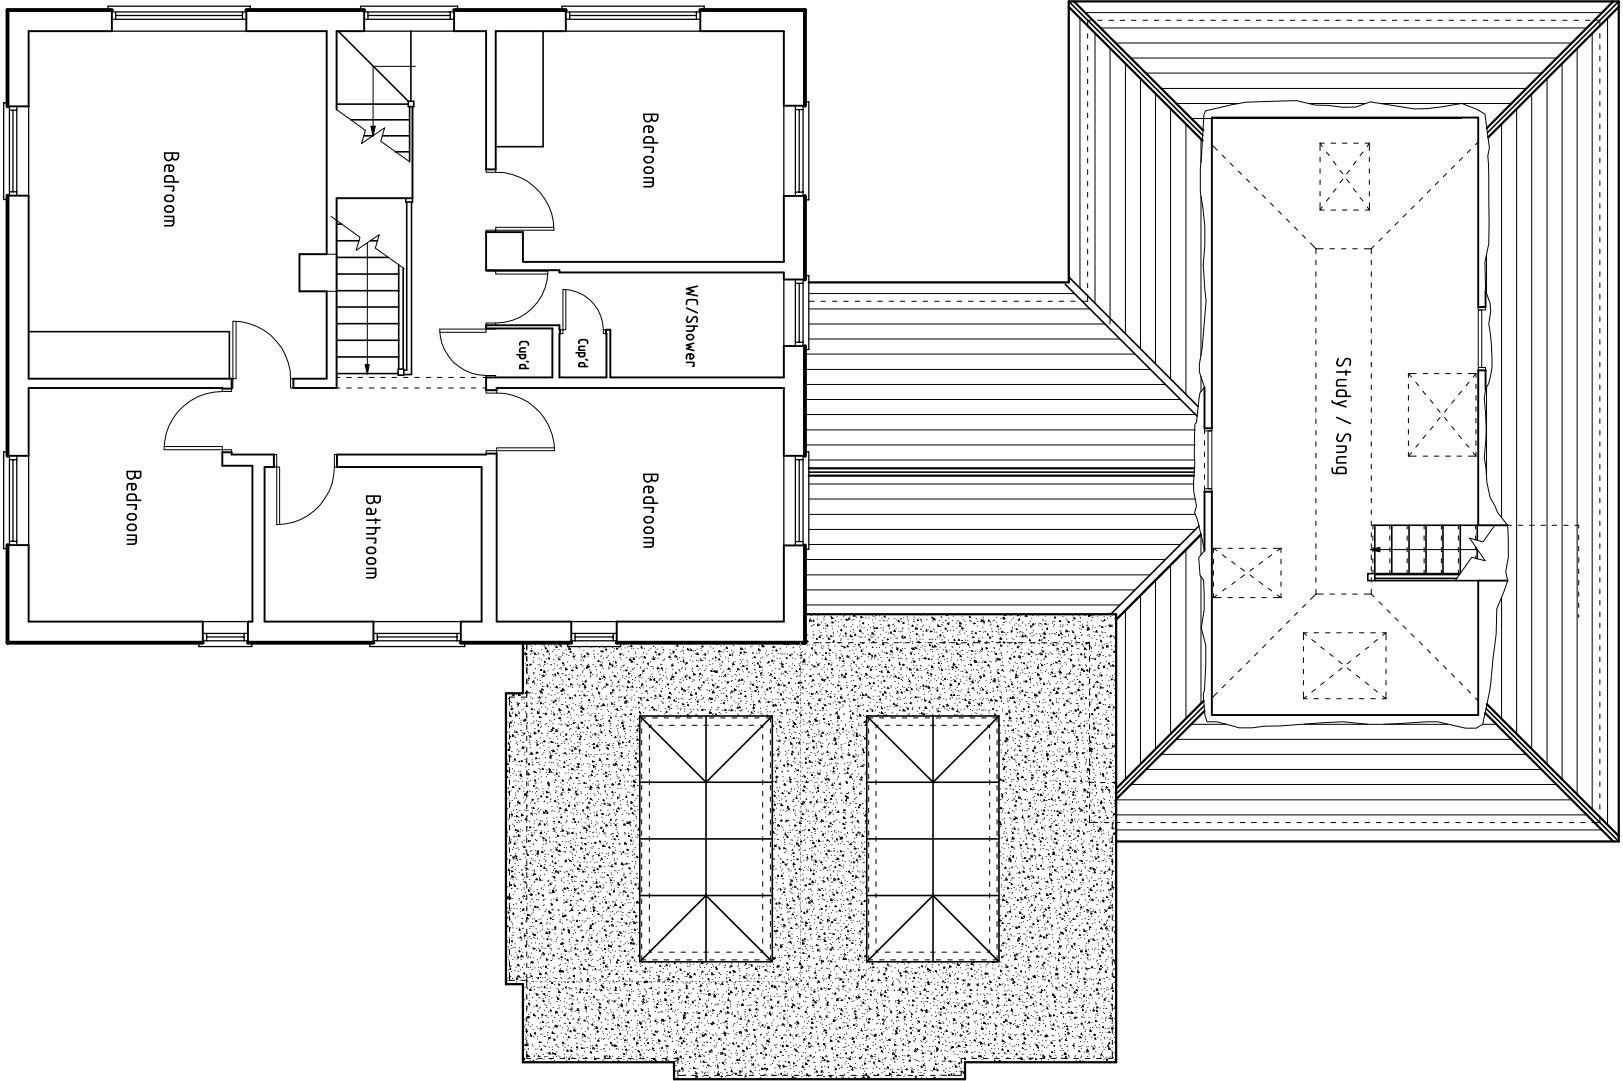

Proposed
GROUND FLOOR PLAN

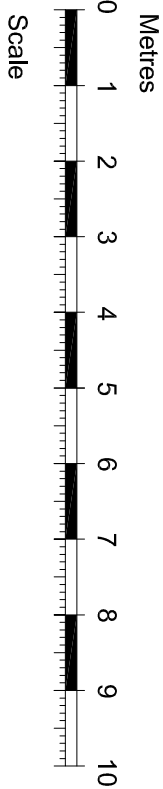

Proposed
FIRST FLOOR PLAN
(No proposed changes to floor plan)

ALL PROPOSED MATERIALS TO MATCH
EXISTING MATERIALS WHERE POSSIBLE



FERDORE
ARCHITECTURAL DESIGN, PLANNING
& BUILDING REGULATION SERVICES

Tel: 01982 866622 www.ferdore.co.uk

CLIENT
MR HEARN & MRS KING

PROJECT
CHURCH LODGE, CHURCH ROAD,
SWALLOWFIELD. RG7 1TH

DRAWING TITLE
PROPOSED
GROUND & FIRST
FLOOR PLANS

DRAWN
RJS

DATE
APRIL 2026

SCALE
A3 @ 1:100

DRAWING No.
26018/05

REV.
—