




ALL PROPOSED MATERIALS TO MATCH
EXISTING MATERIALS WHERE POSSIBLE

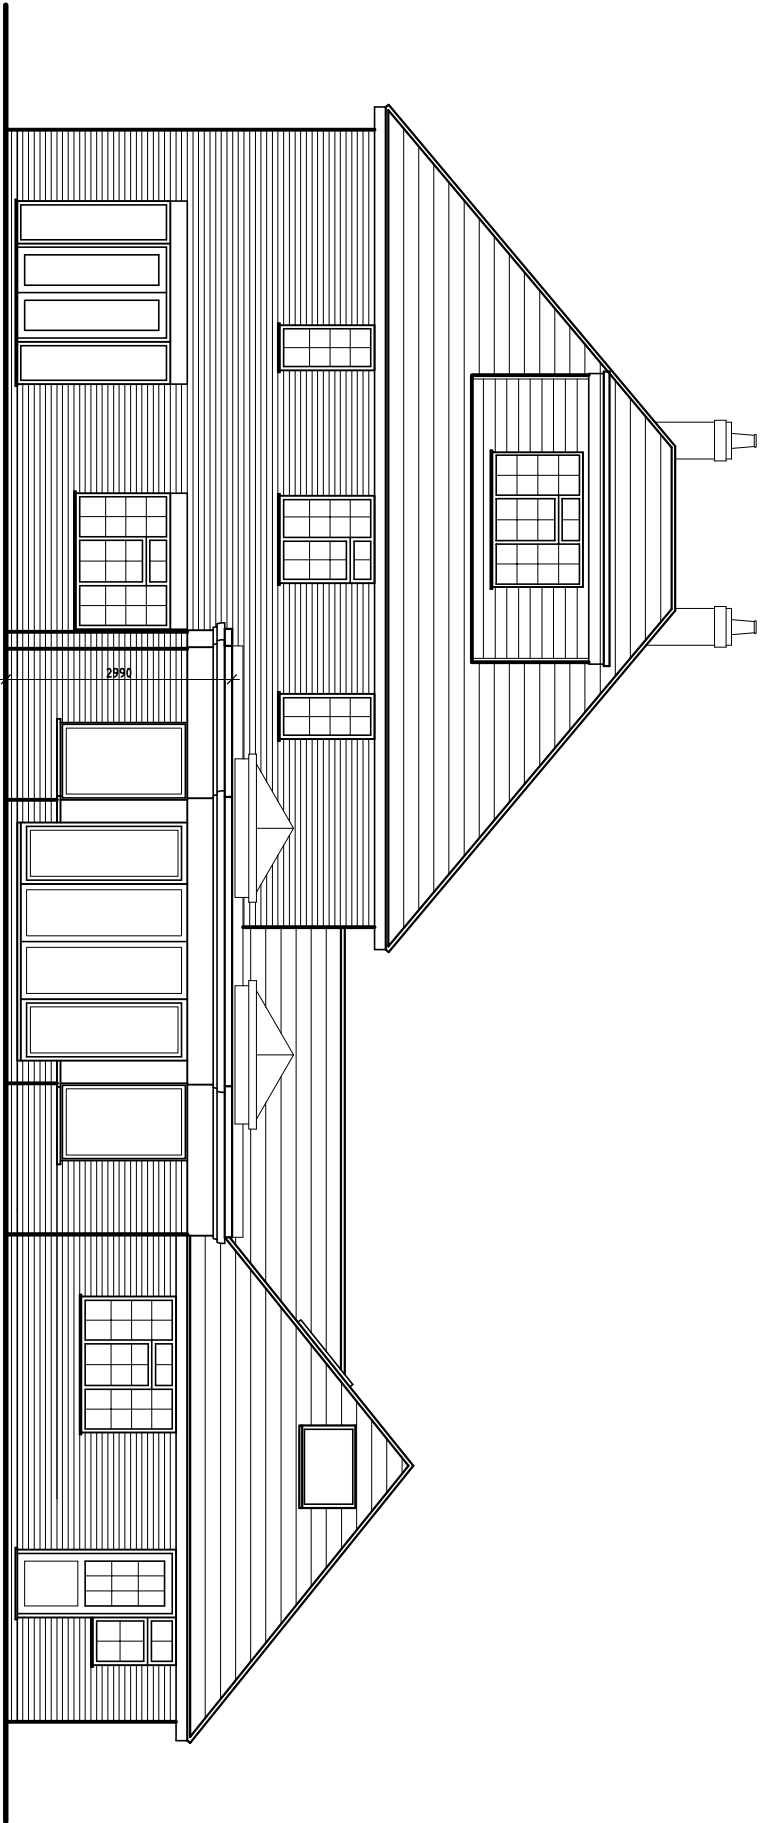

Proposed
REAR ELEVATION

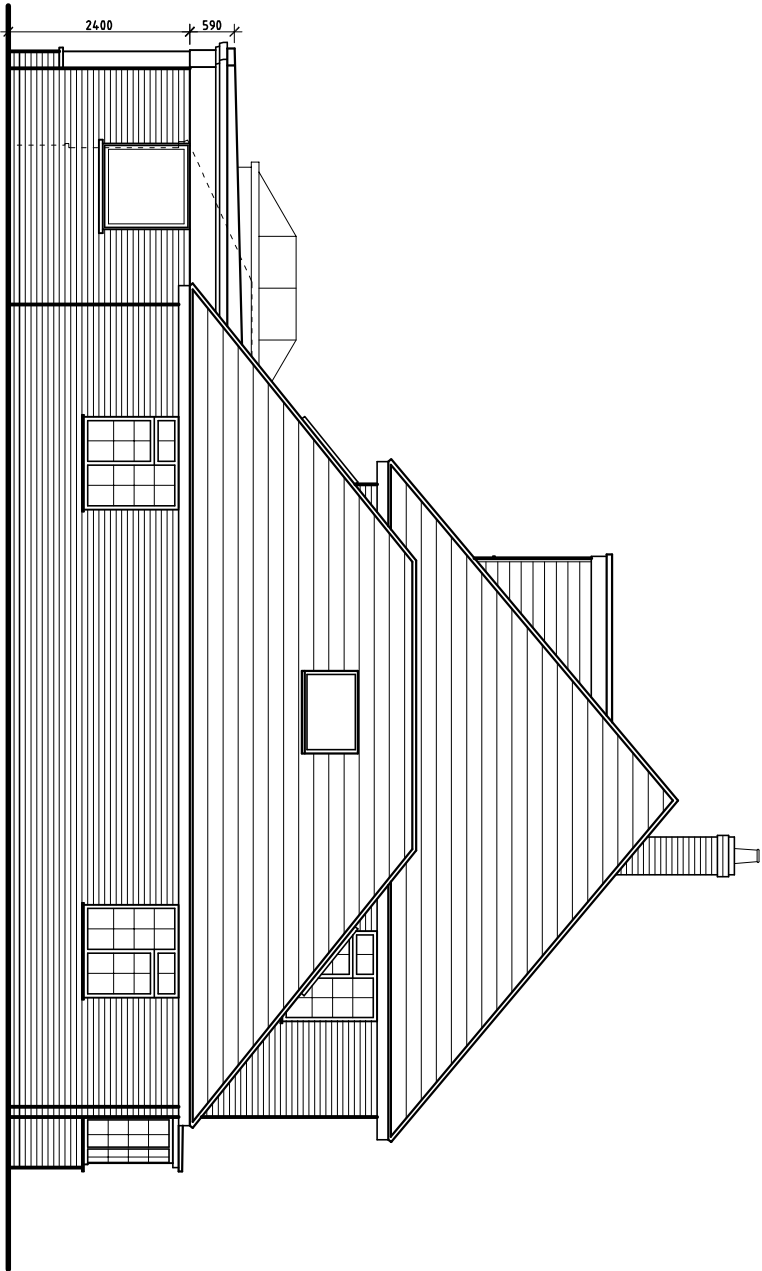

Proposed
SIDE ELEVATION

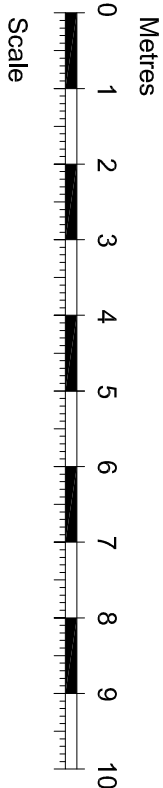

-	-	-
-	-	-
Rev	Amendments	Date
 FERNDORE ARCHITECTURAL DESIGN, PLANNING & BUILDING REGULATION SERVICES Tel: 01932 866622 www.ferndore.co.uk		
CLIENT MR HEARN & MRS KING		
PROJECT CHURCH LODGE, CHURCH ROAD, SWALLOWFIELD. RG7 1TH		
DRAWING TITLE PROPOSED ELEVATIONS SHEET 2		
DRAWN RJS	DATE APRIL 2026	REV.
SCALE A3 @ 1:100	DRAWING No. 26018/08	-