


P5	Amended to Planners comments	12/04/26		
P4	Amended to client comments	19/01/26		
P3	Amended to included car parking spaces for submission	15/07/25		
P2	Amended to client comments for submission	19/06/25		
Rev.	Revision	Date	Drawn	Checked

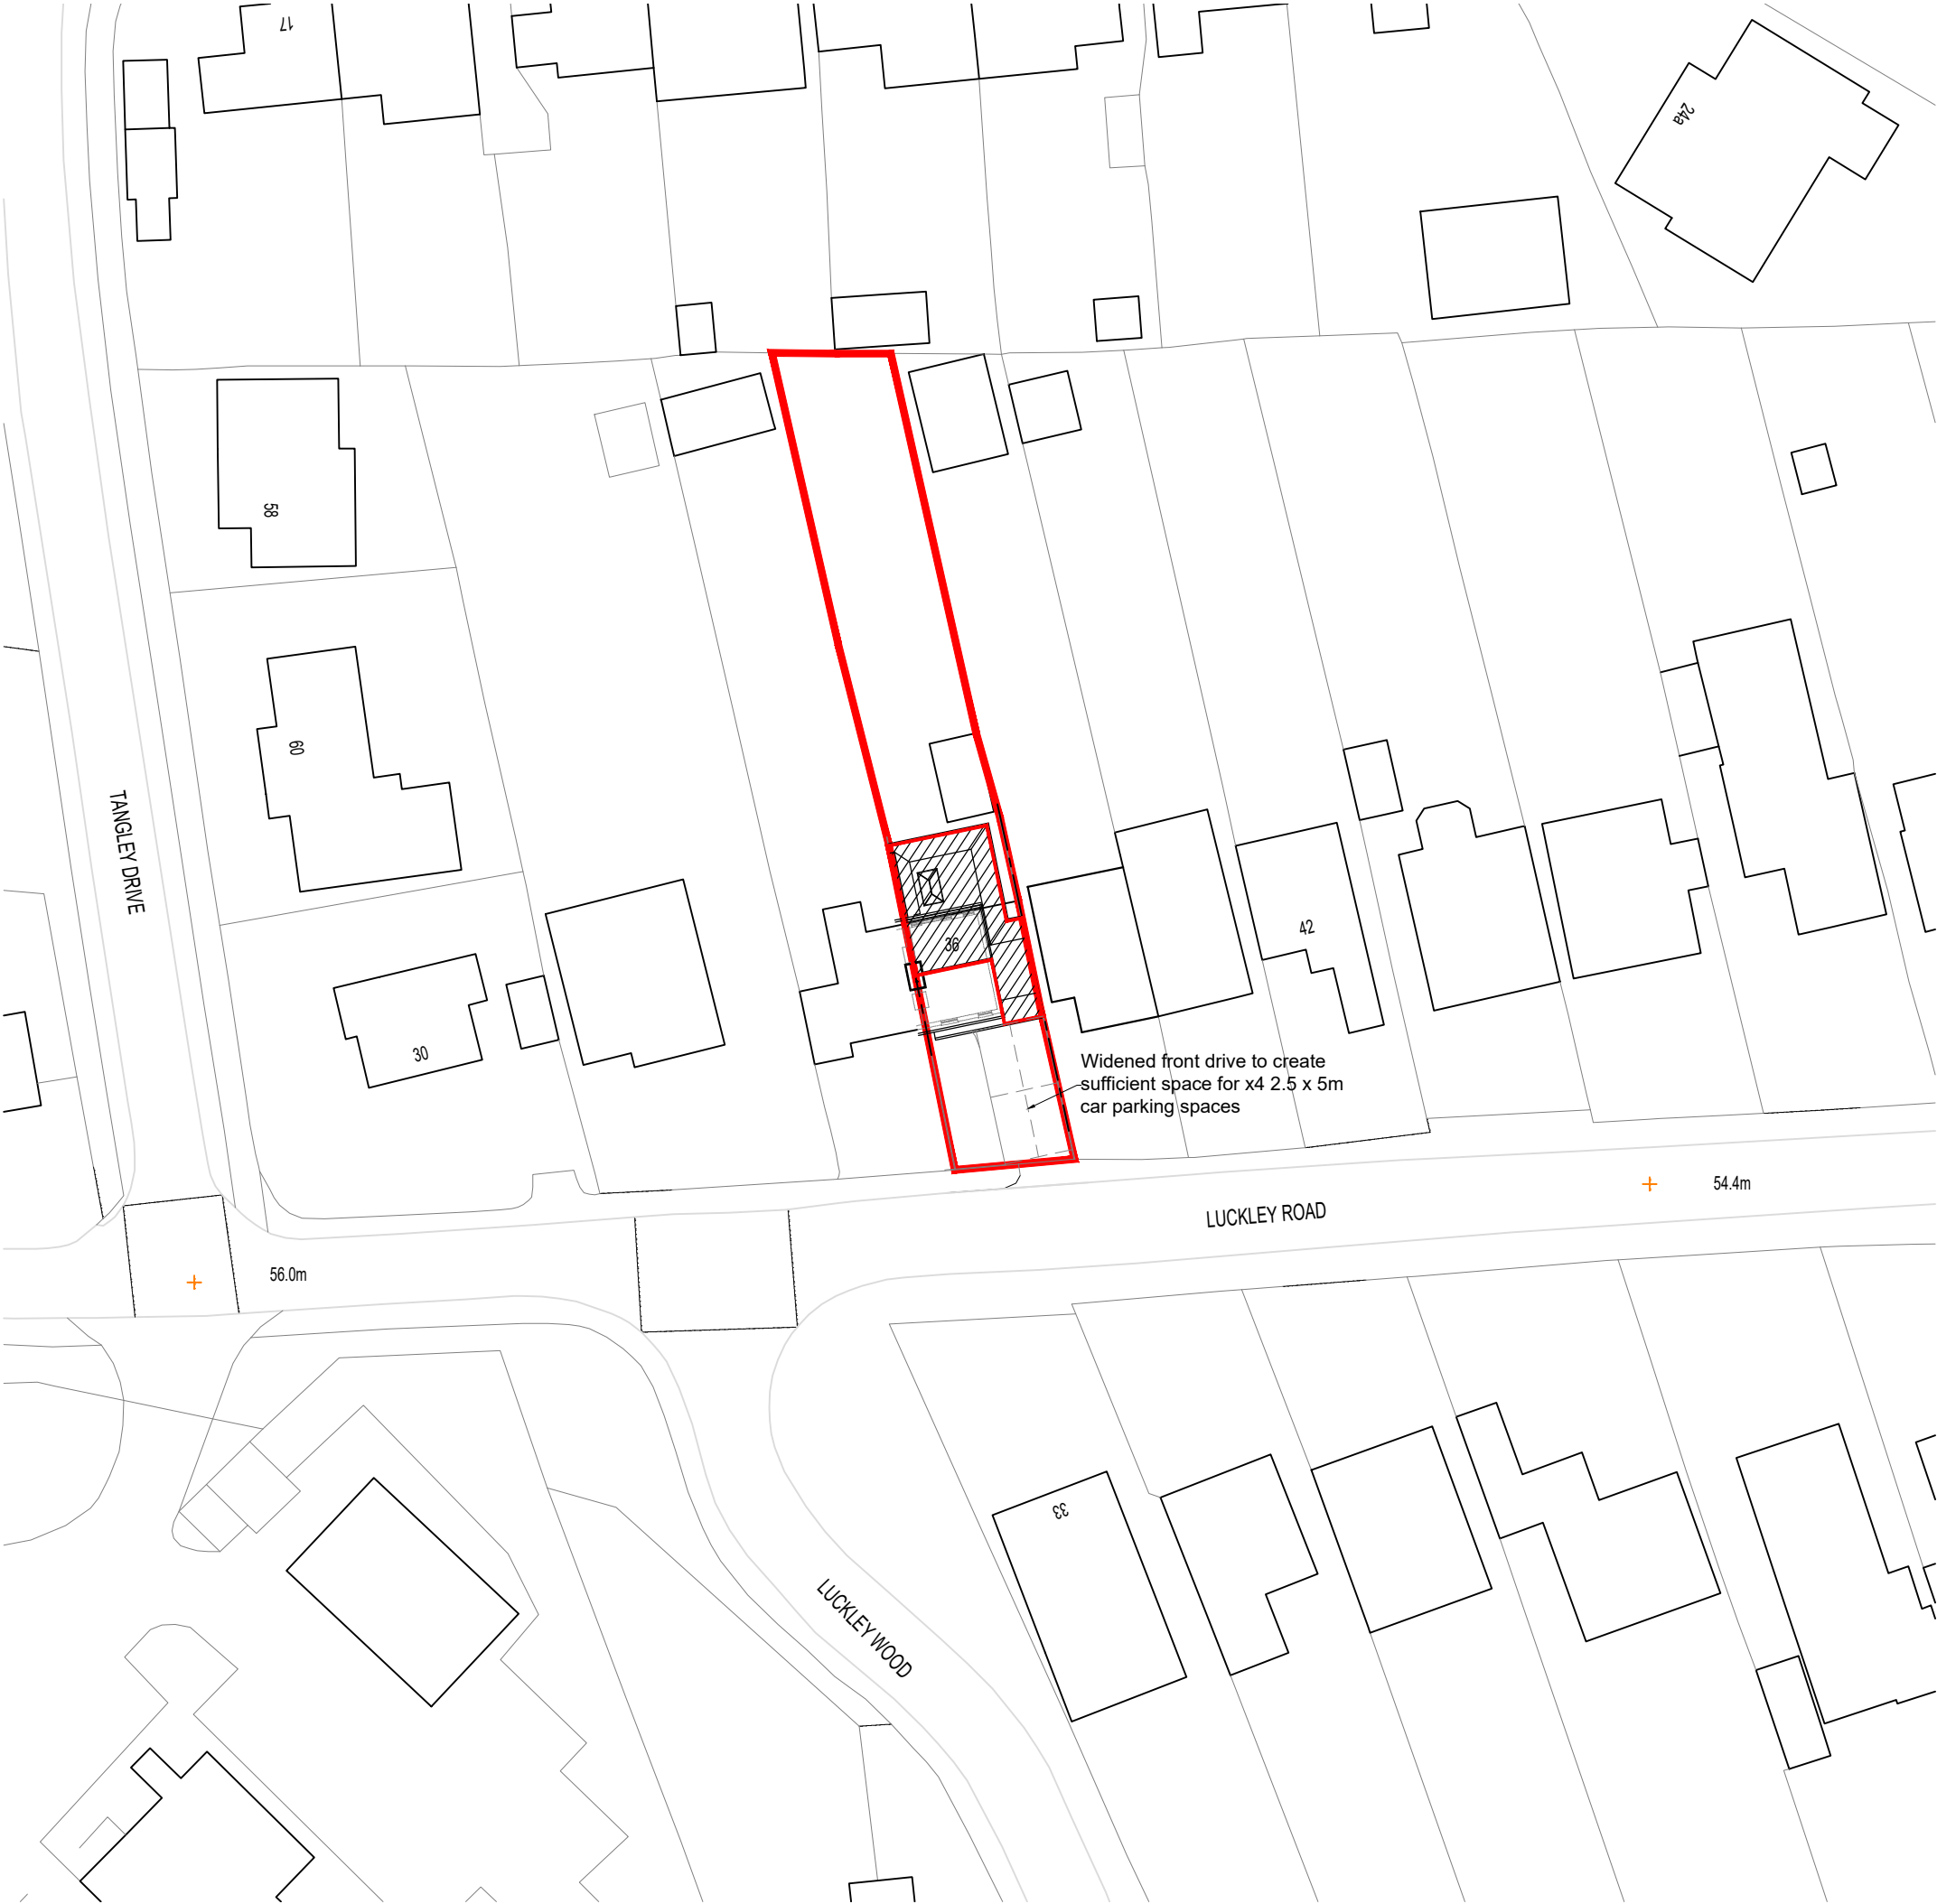

15 Emmbrook road
Wokingham
Reading,
Berks
RG41 1HE

Tel 01189 788 531
e-mail
jon.hughes@3drarchitects.co.uk

Client **MR NIGEL HOOPER**
Project **EXTENSION**
Location **36 LUCKLEY ROAD**
Title **SITE PLAN**

Scale	1:500 at A3	Date	05/25	Drawn	JH	Checked	JH
Client no.		Job no.	DPA 273	Drawing no.	02	Revision	P5

PLANNING APPLICATION