


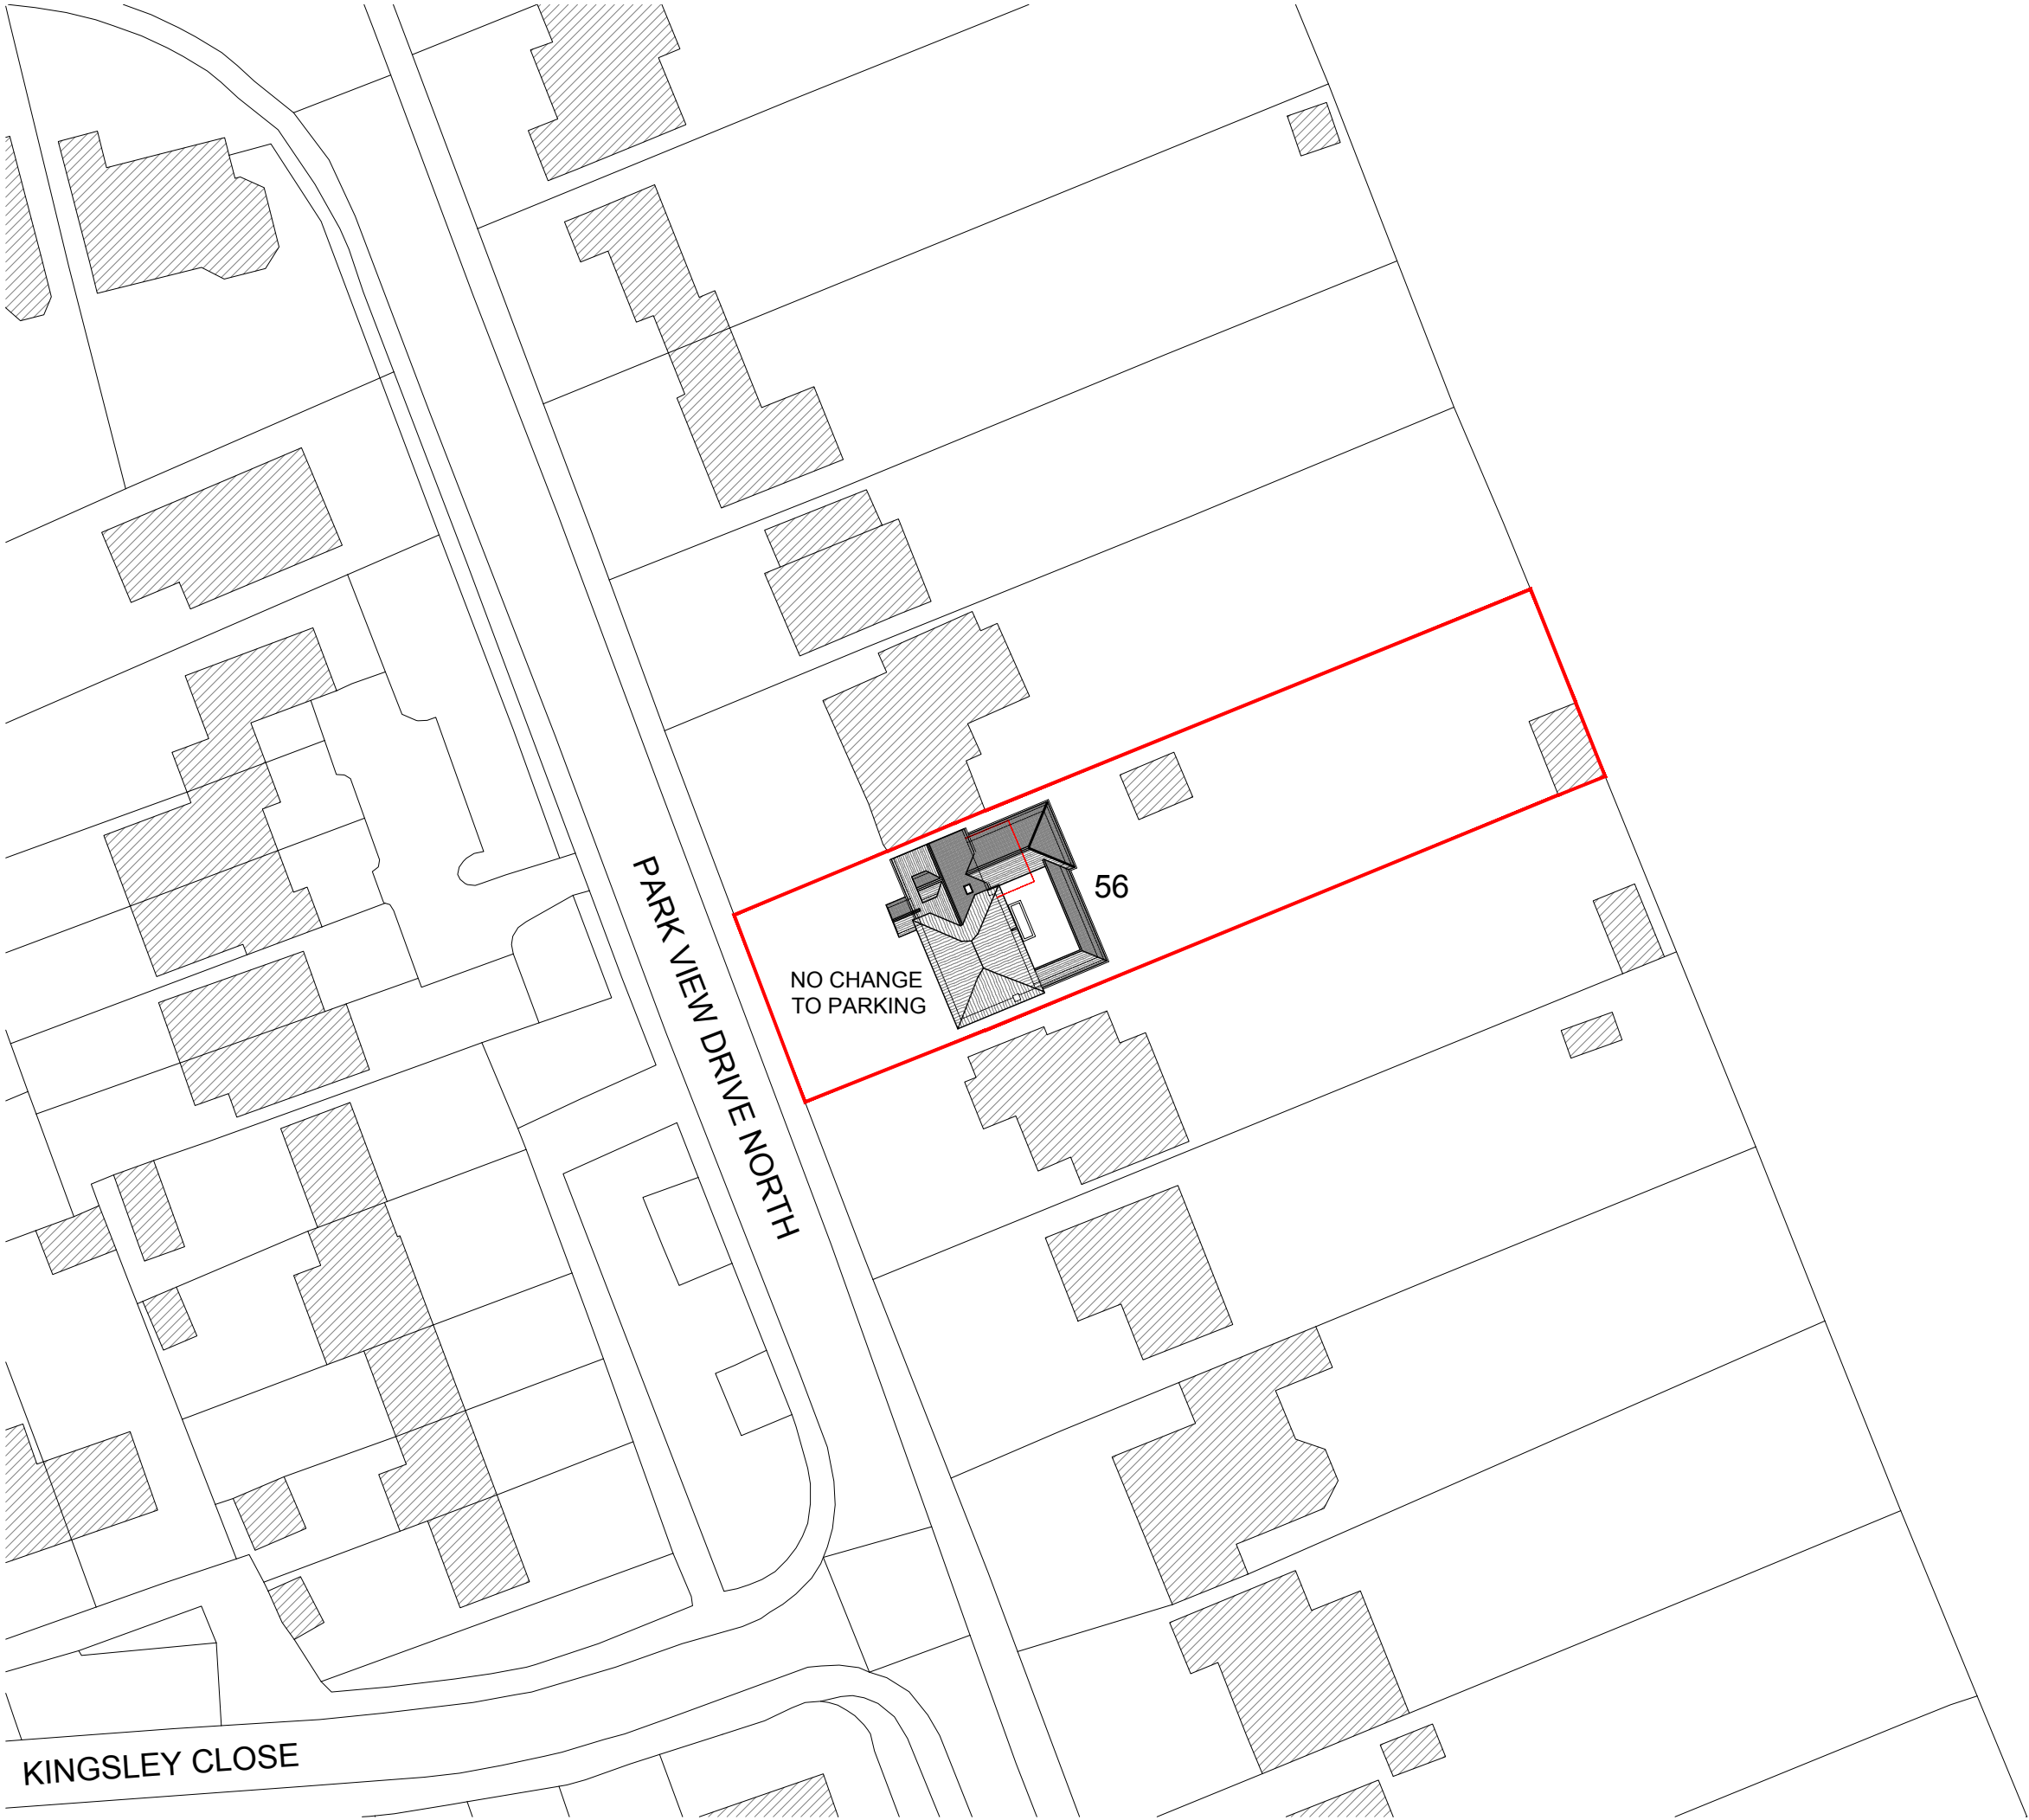

Copyright Fineline Architects Ltd. This drawing, or any of its contents, may not be copied, reproduced or distributed without the written consent of Fineline Architects. Do not scale off this drawing. Figured dimensions to be taken from this drawing only. All contractors, subcontractors and/or specialists are responsible for taking and checking all dimensions relating to their work on site. This drawing is to be read in conjunction with all consultants information.

Revision	Issue Date	Drm	Chk

GENERAL NOTES - SITE PLAN

- 1. THIS DRAWING IS TO BE READ IN CONJUNCTION WITH ALL GENERAL ARRANGEMENT, PROJECT DETAILS, SPECIFICATIONS AND CONSULTANTS DRAWINGS.
- 2. UNLESS NOTED OTHERWISE, ALL DIMENSIONS ARE TO STRUCTURAL FACES AND/OR PARTITION STUDS.
- 3. LEGEND

— SITE BOUNDARY

4. ABBREVIATIONS;

SVP SOIL AND VENT PIPE
DP DRAINAGE POINT
RWP RAIN WATER PIPE
BIG BACK INLET GULLY

- 5. ALL ELEMENTS OF WORK TO BE INSTALLED ACCORDING TO THE APPROPRIATE MANUFACTURER'S INSTRUCTIONS.

Status
PLANNING

Project
56 PARK VIEW DRIVE NORTH
CHARVIL, RG10 9QY

Drawing Title
PROPOSED BLOCK PLAN

Date	Scale	Drawn by	Check by
MAY 2026	1:500 @ A3	CA	CA
Project No.	Drawing No.	Revision	
24.125	PL.1210	-	

fineline

01491 526 936
studio@finelinearchitects.co.uk
finelinearchitects.co.uk