




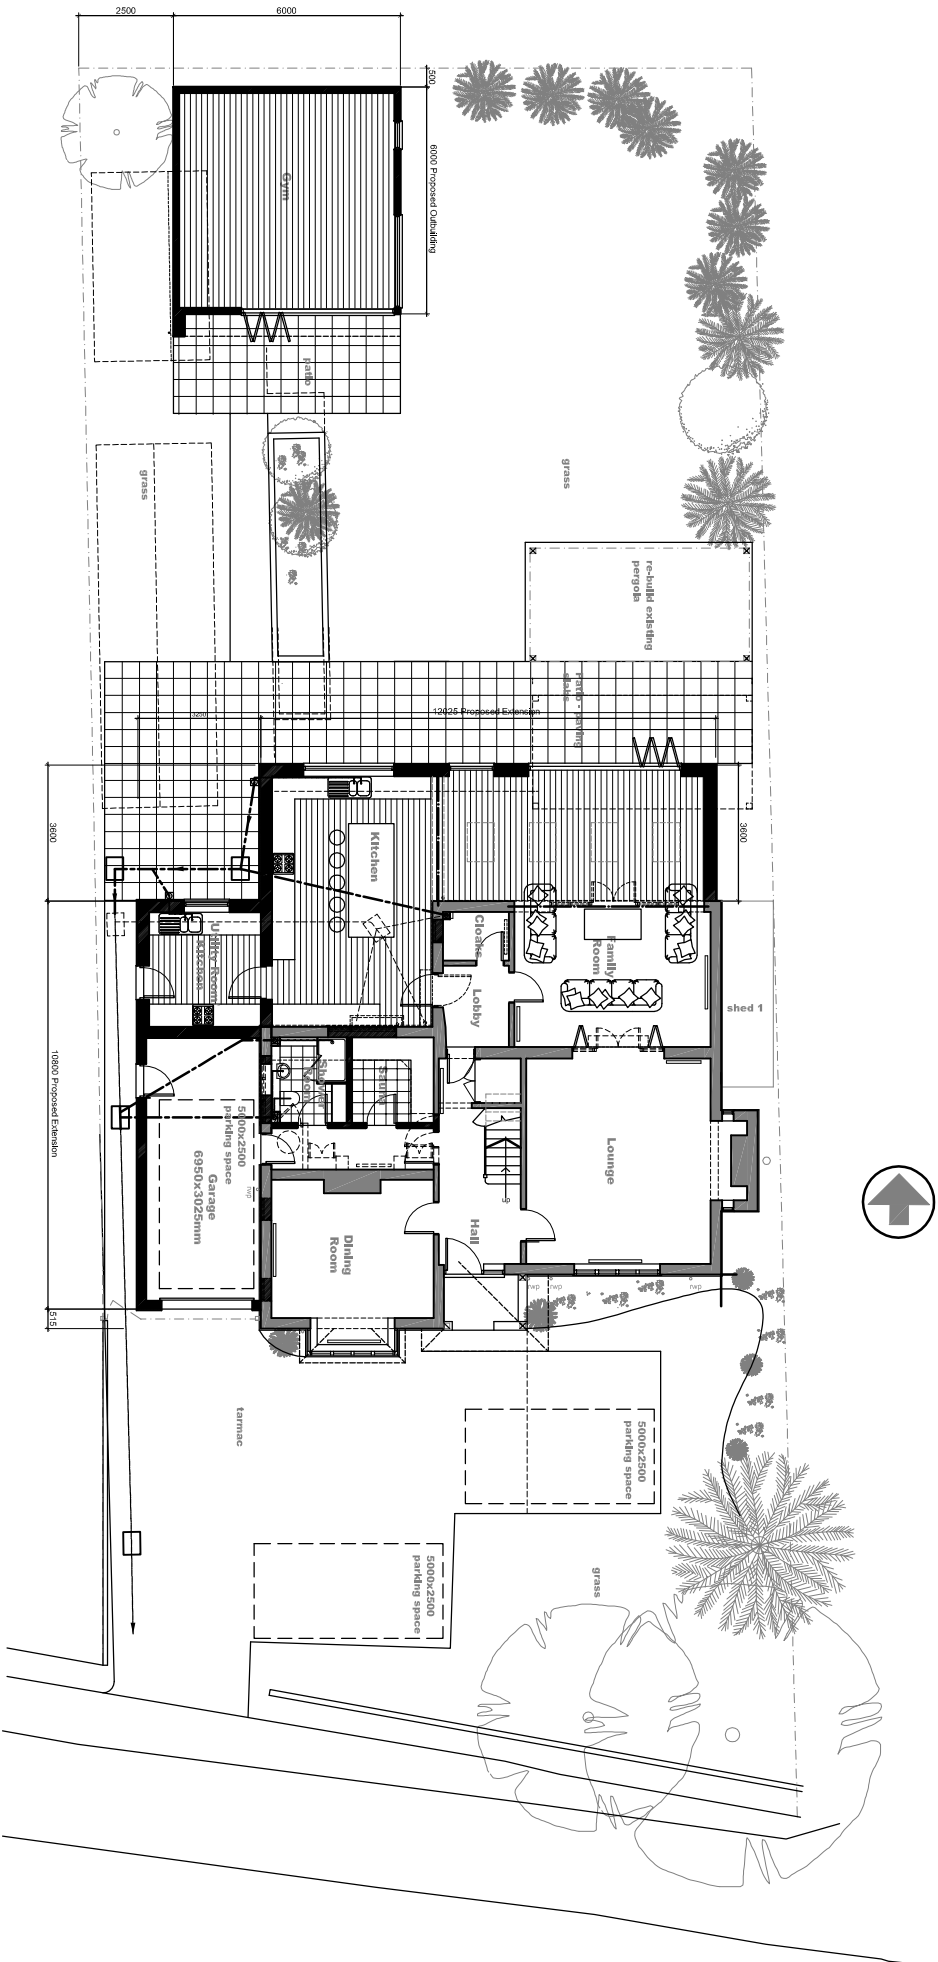

PROPOSED SITE PLAN 1:200

 

IAN HUNT ASSOCIATES

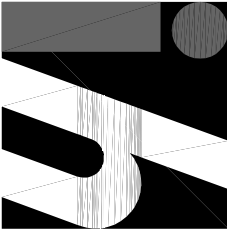

Oakwood House
14 High Tree Drive Earley
Reading Berkshire RG6 1EU
0118 935 3655
info@ihaltid.co.uk

Project
Proposed Extension & Alterations
at: 387 Wokingham Road, Earley,
Reading RG6 7EH
Client
Mr & Mrs Taz Gill

Title
Proposed Site Plan
Revision
A: Amended. Garage increasd in width by
100mm and hardstanding extended to
accommodate 3 car parking spaces and
improve turning. 20.12.22

Drawn
IRH
Scale
1:200 @ A3
Date
April 2022
Drawing No
1544.10
Rev
A

All dimensions to be checked on site prior
to the commencement of any construction.
This drawing may not be reproduced in
any part or form without the written
consent of Ian Hunt Associates Ltd.

ALL COPYRIGHTS RESERVED