


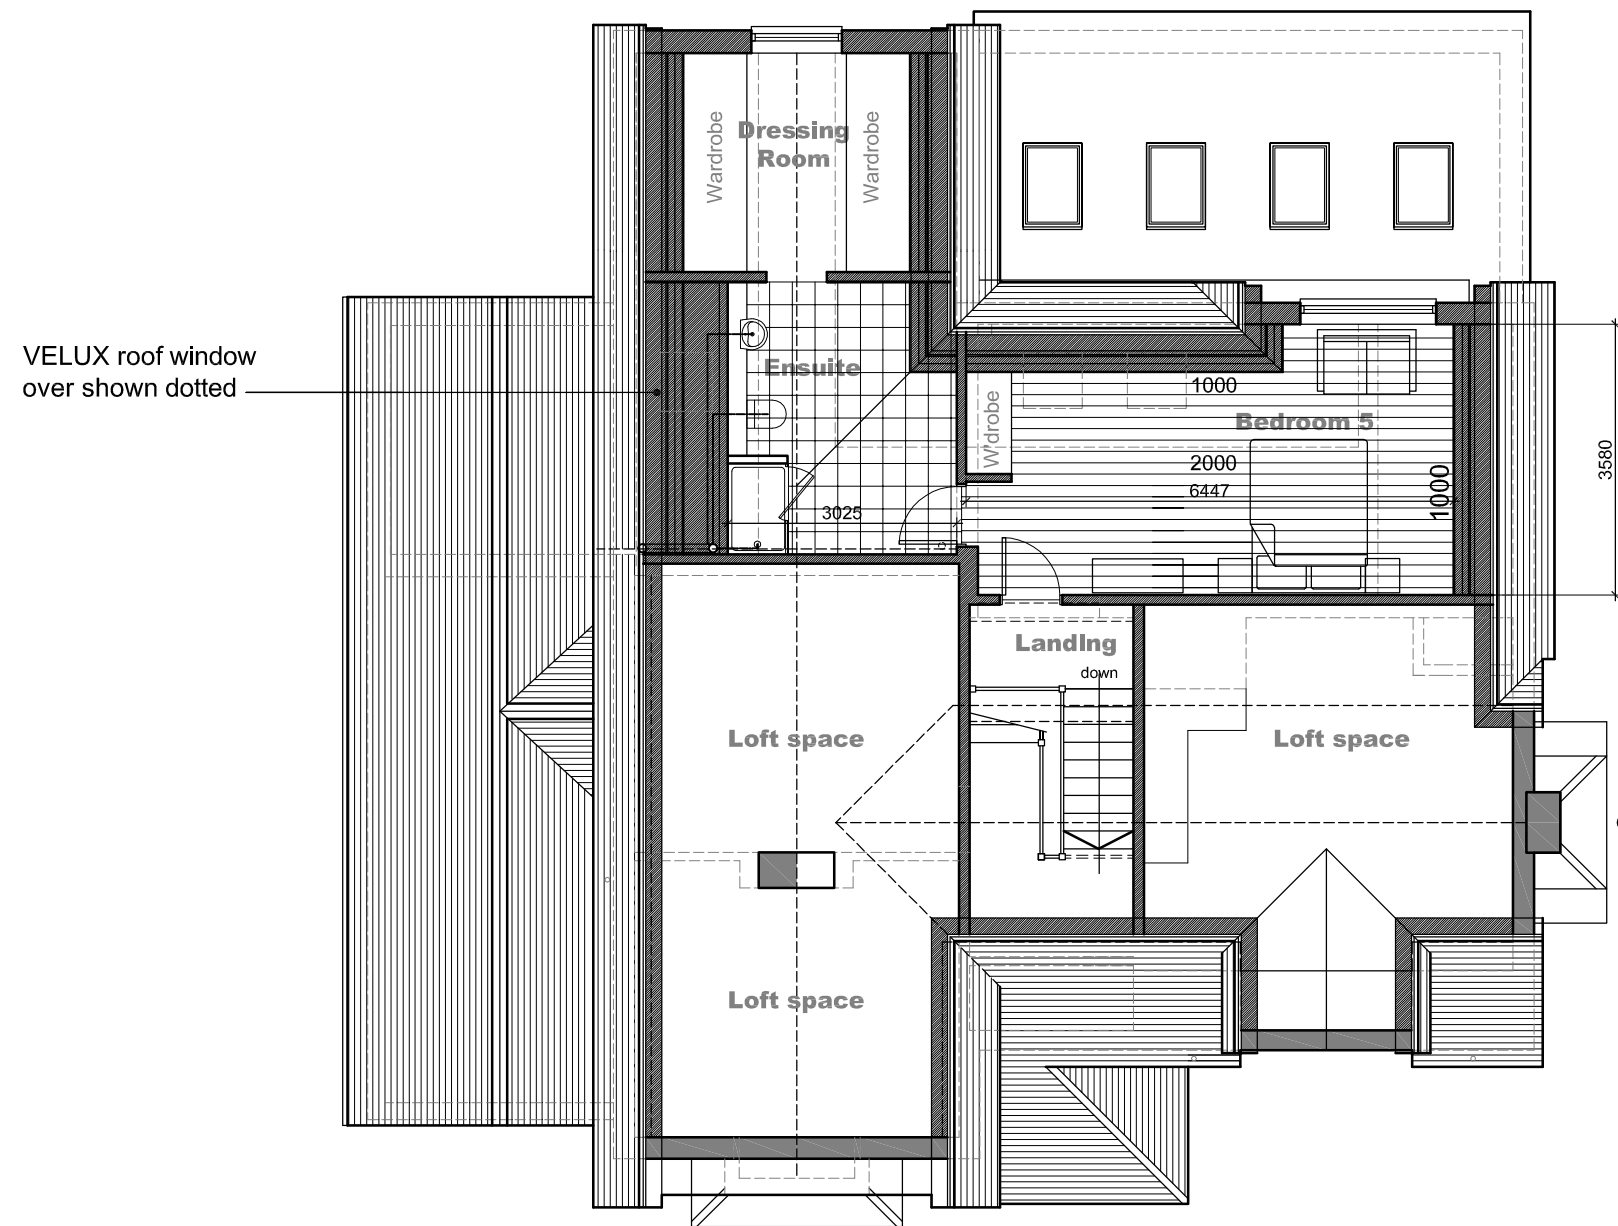

SECOND FLOOR PLAN

IAN HUNT ASSOCIATES




Oakwood House
14 High Tree Drive Earley
Reading Berkshire RG6 1EU
0118 935 3655
info@ihaltd.co.uk

Project Proposed Extension & Alterations
at: 387 Wokingham Road, Earley
Reading RG6 7EH

Client Mr & Mrs Taz Gill

Title Proposed Second Floor Plan

Revision
A: Amended. Garage increased
in width by 100mm. 20.12.22

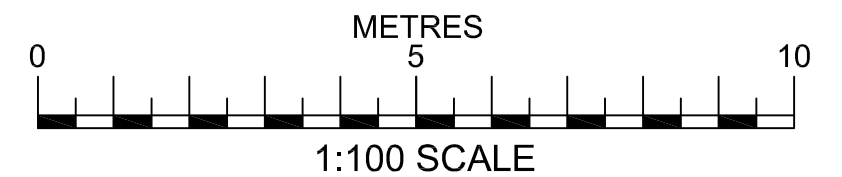

Drawn IRH	Scale 1:100 @ A3	Date April 2022
Drawing No 1544.07		Rev A

All dimensions to be checked on site prior to the commencement of any construction. This drawing may not be reproduced in any part or form without the written consent of Ian Hunt Associates Ltd.

ALL COPYRIGHTS RESERVED