


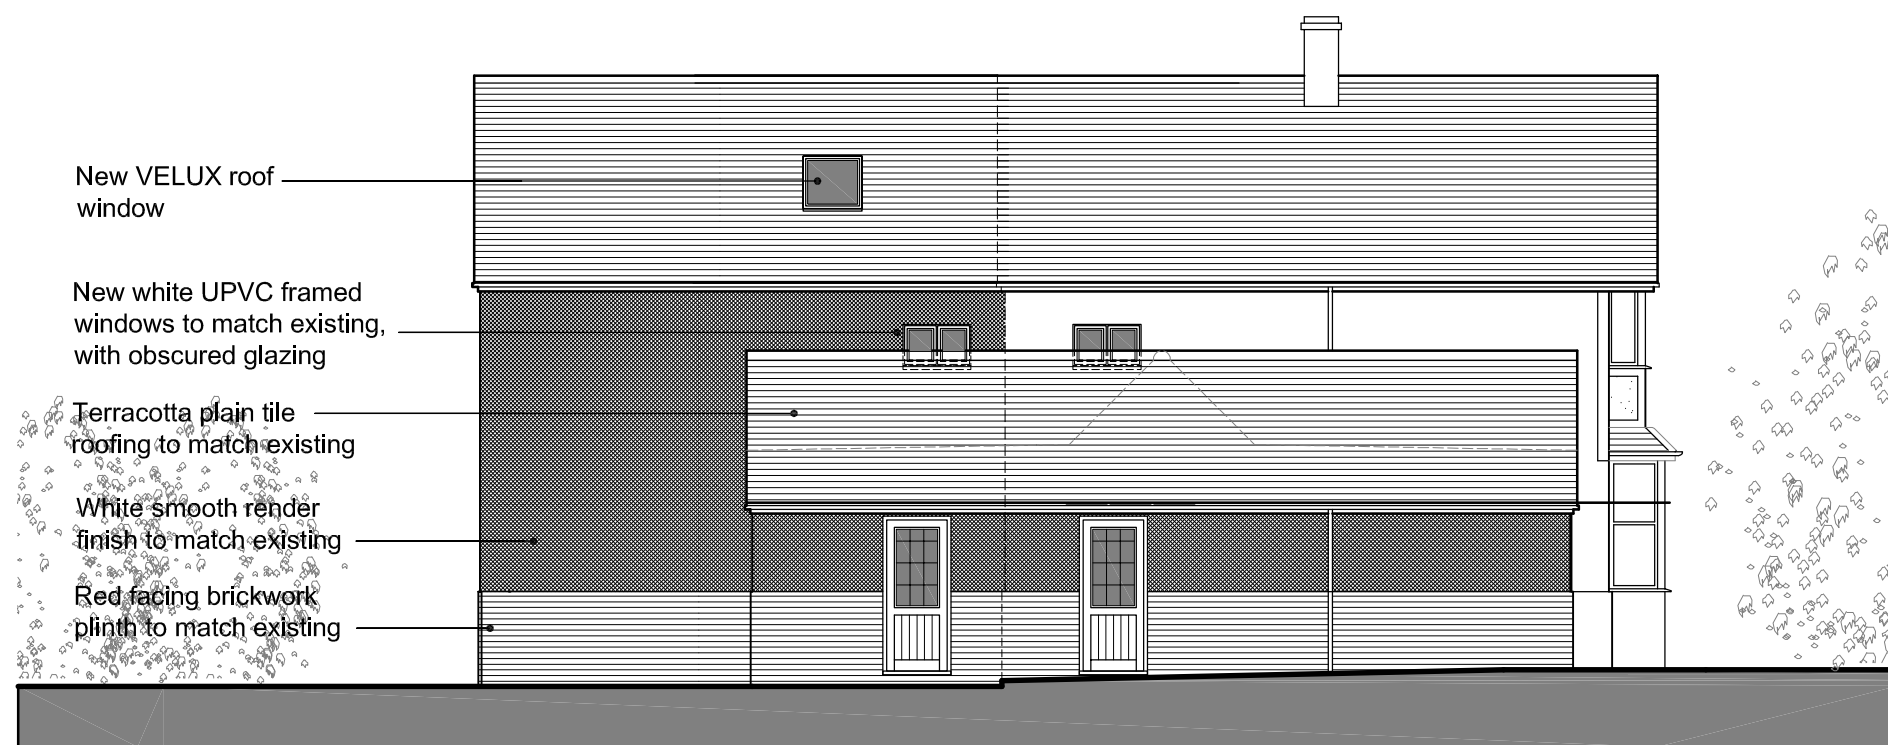


SOUTH ELEVATION



WEST ELEVATION

IAN HUNT ASSOCIATES

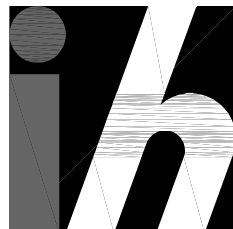

Oakwood House
14 High Tree Drive Earley
Reading Berkshire RG6 1EU
0118 935 3655
info@ihaltld.co.uk

Project
Proposed Extension & Alterations
at: 387 Wokingham Road, Earley
Reading RG6 7EH

Client
Mr & Mrs Taz Gill

Title
Proposed Elevations Sheet 1

Revision
Amended. Garage increased in
width by 100mm. 20.12.22



1:100 SCALE

Drawn	Scale	Date
IRH	1:100 @ A3	April 2022
Drawing No	Rev	
1544.08	A	

All dimensions to be checked on site prior to the commencement of any construction. This drawing may not be reproduced in any part or form without the written consent of Ian Hunt Associates Ltd.

ALL COPYRIGHTS RESERVED