



EXISTING WINDOWS & DOORS (all timber double glazed casement unless stated):

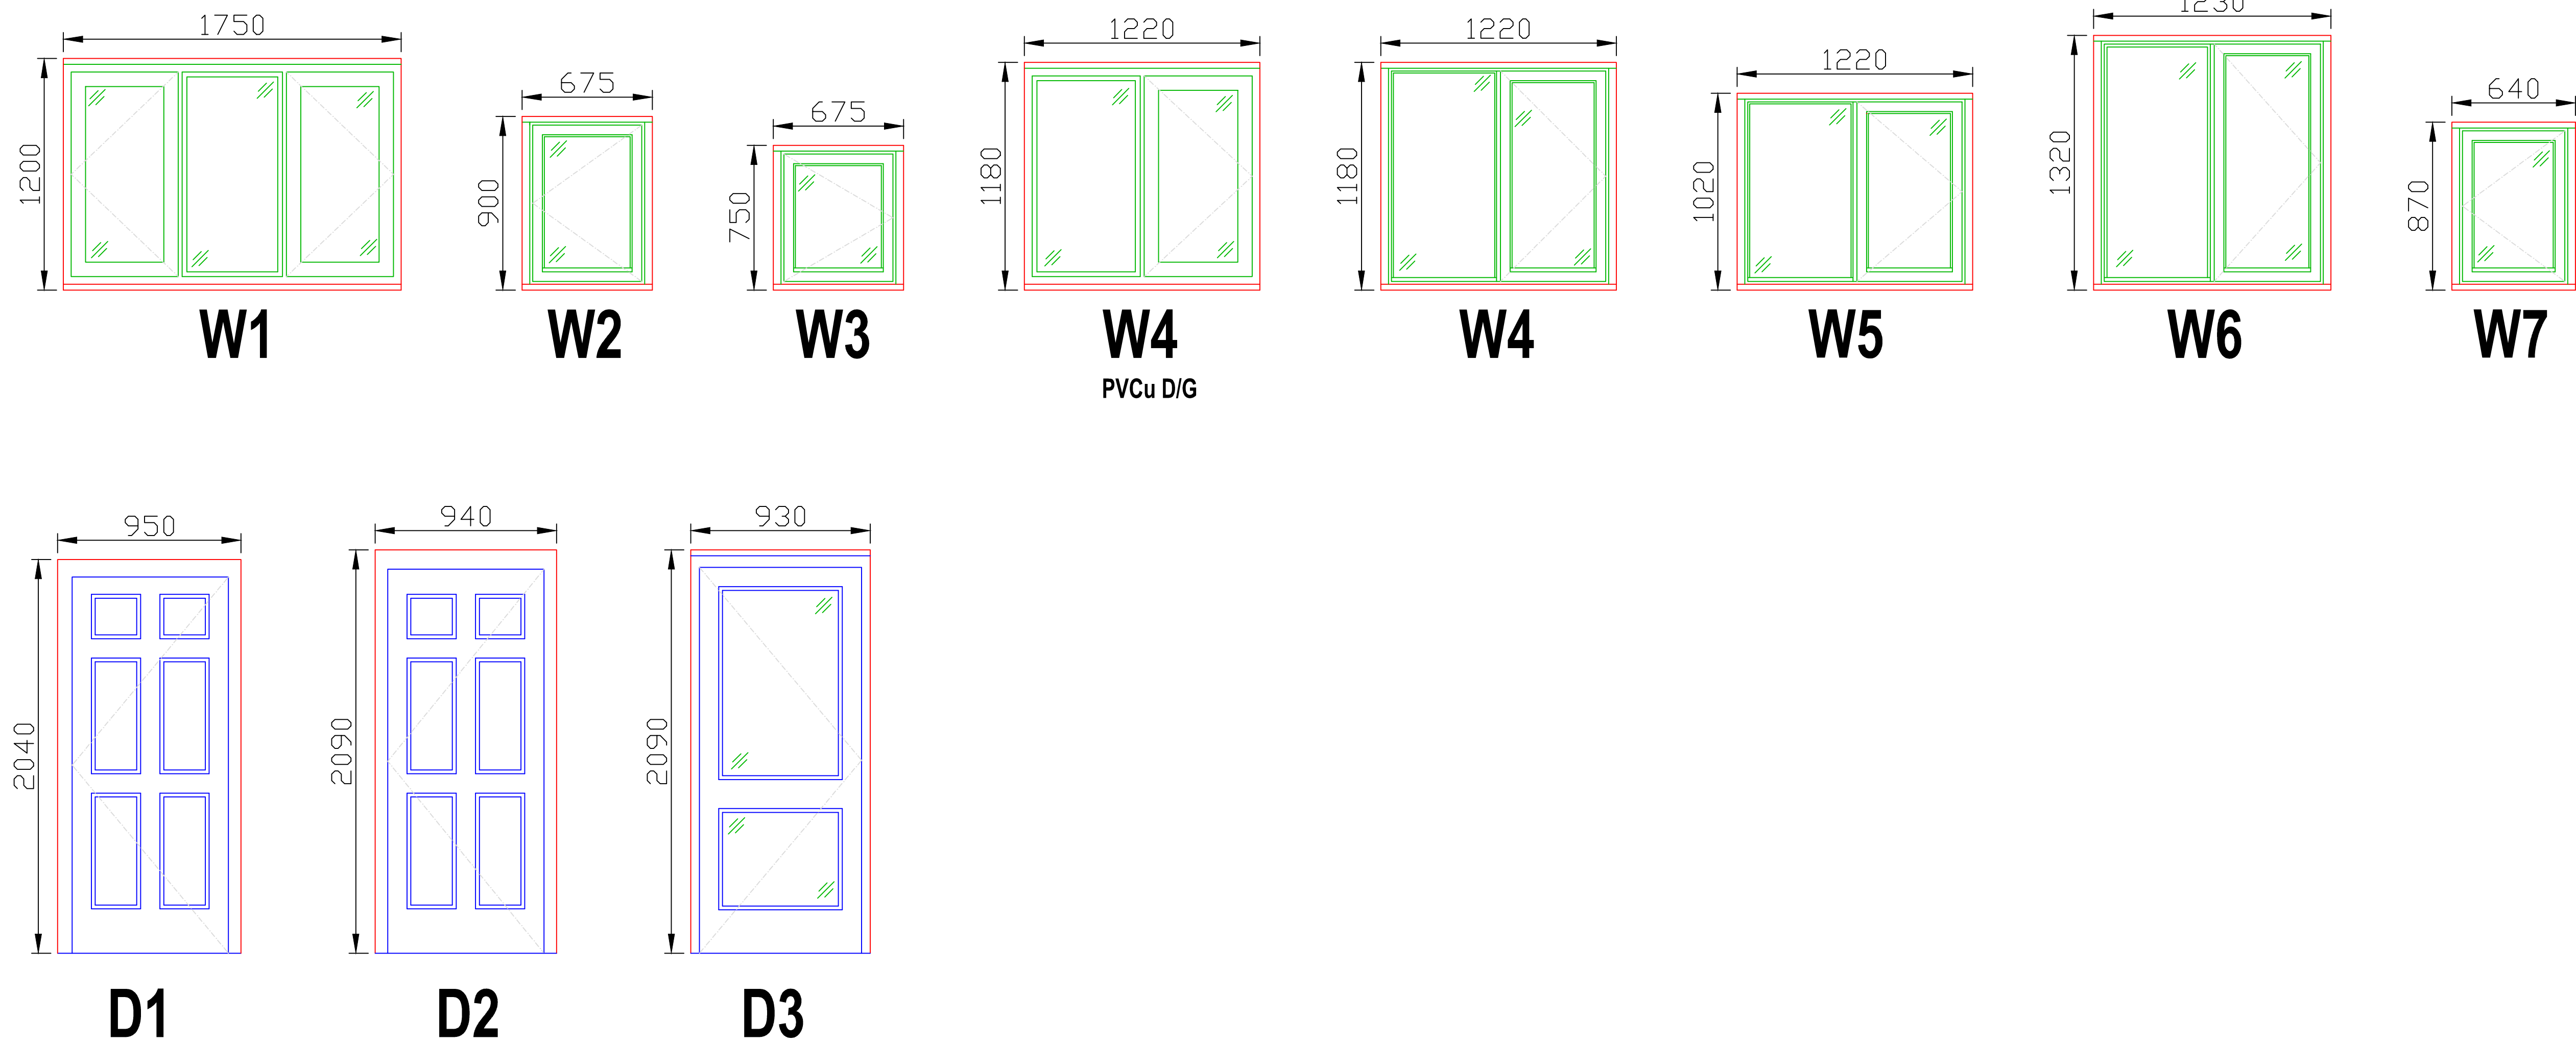

Window and Door Schedule		
Window Type	Quantity	Quantity to be replaced
W1	1	1
W2	1	1
W3	2	2
W4	3	3
W5	2	2
W6	1	1
W7	1	1
D1	1	1
D2	1	1
D3	1	1
Total	14	14

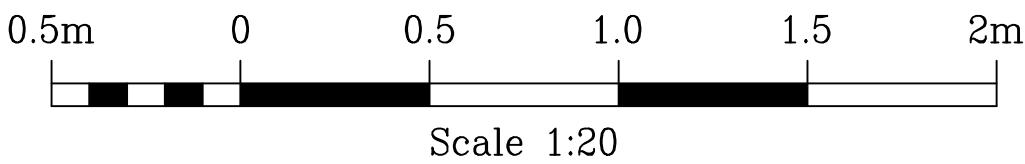

Please note that these drawings are not suitable for manufacturing purposes

Rev.	Description.	Date.

Do not scale from this drawing. Dimensions to be verified on site by contractor prior to commencement of work.
This drawing is the copyright of the practice and may not be reproduced in part or in whole without the prior written consent of the practice.
© 2024 Faithorn Farrell Timms LLP



Faithorn Farrell Timms

Central Court
1 Knoll Rise
ORPINGTON
Kent BR6 0JA
T 01689 885080
F 01689 885081

Client
AMBER CONSTRUCTION LTD

Project
7-9 ALDER CLOSE
READING
RG6 3UP

Drawing Title
EXISTING WINDOW AND
DOOR SCHEDULE

Date
24/10/2024

Scale
1:20 @ A1

Drawn By
KE

Checked By
MD

Project No.
PR-10537

Drawing No.
3 Rev.