



PROPOSED WINDOWS & DOORS (all PVCu double glazed casement unless stated otherwise):

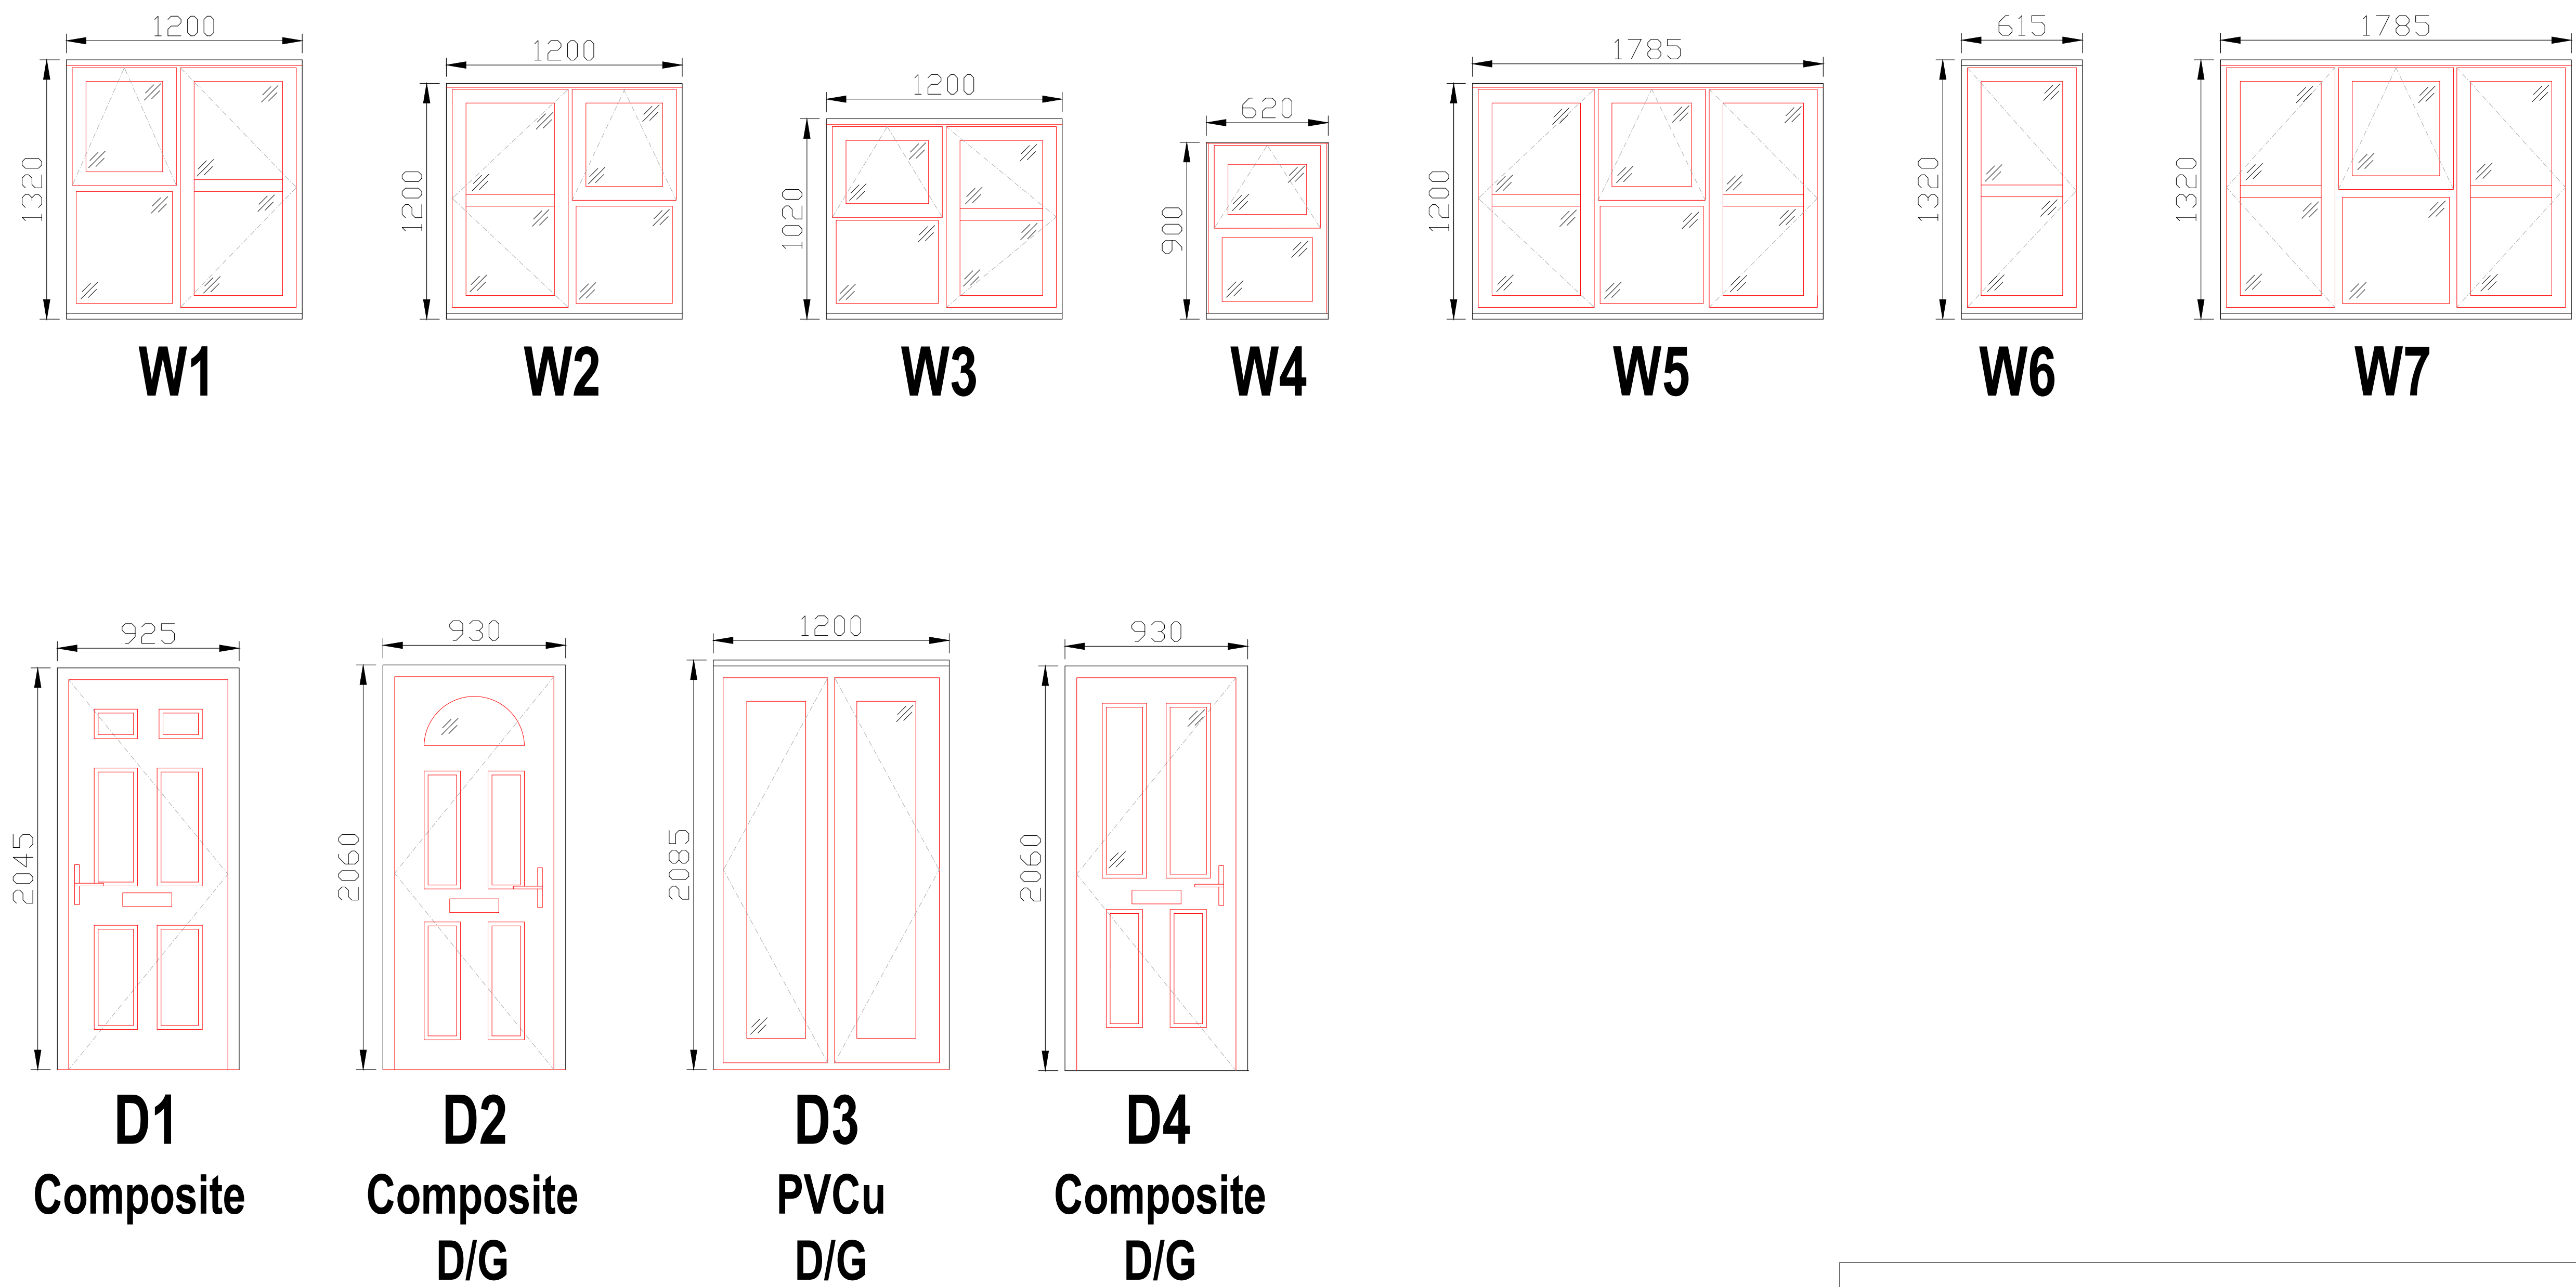

Window and Door Schedule		
Window Type	Quantity	Quantity to be replaced
W1	4	4
W2	4	4
W3	4	4
W4	4	4
W5	2	2
W6	1	1
W7	1	1
D1	2	2
D2	1	1
D3	1	1
D4	1	1
Total	25	25

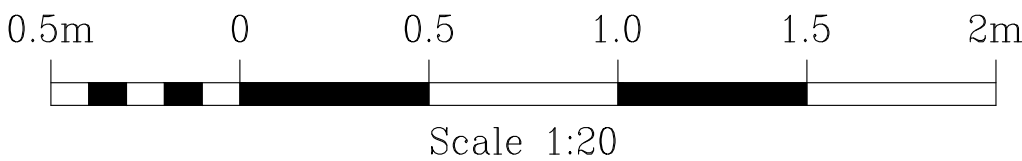

Please note that these drawings are not suitable for manufacturing purposes

A)	Door designs updated	26/11/24
Rev.	Description.	Date.

Do not scale from this drawing. Dimensions to be verified on site by contractor prior to commencement of work.
This drawing is the copyright of the practice and may not be reproduced in part or in whole without the prior written consent of the practice.
©2024 Faithorn Farrell Timms LLP



Faithorn Farrell Timms

Central Court
1 Knoll Rise
ORPINGTON
Kent BR6 0JA
T 01689 885080
F 01689 885081

Client
AMBER CONSTRUCTION LTD

Project
1-7 GELDER CLOSE
READING
RG6 3US

Drawing Title
PROPOSED WINDOW
AND DOOR SCHEDULE

Date
06/11/2024

Scale
1:20 @ A1

Drawn By
KE

Checked By
MD

Project No.
PR-10537

Drawing No.
5

Rev.
A