
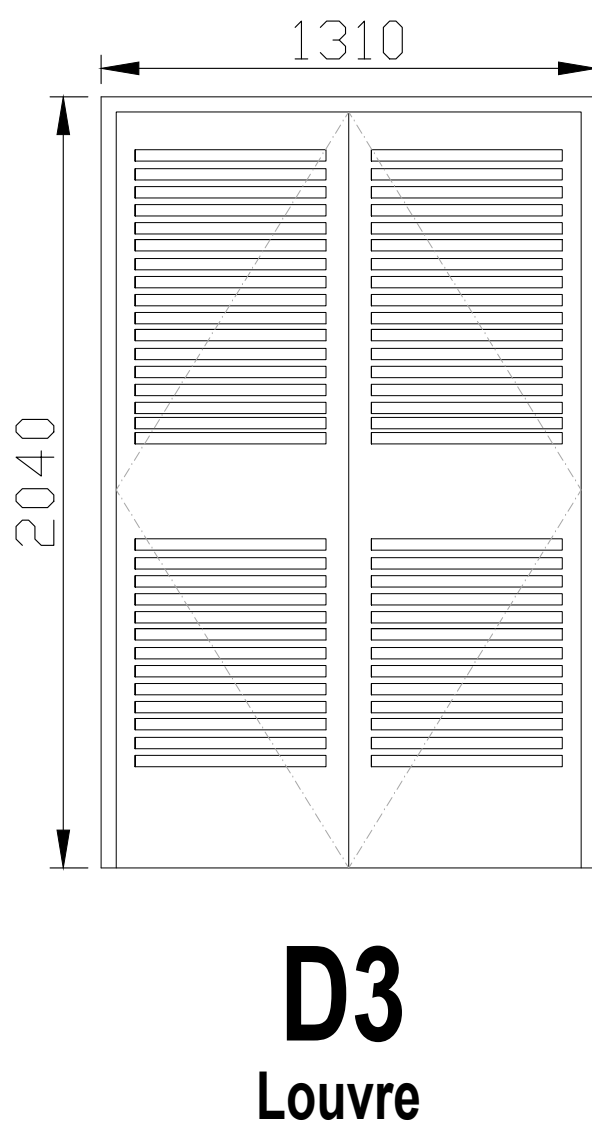
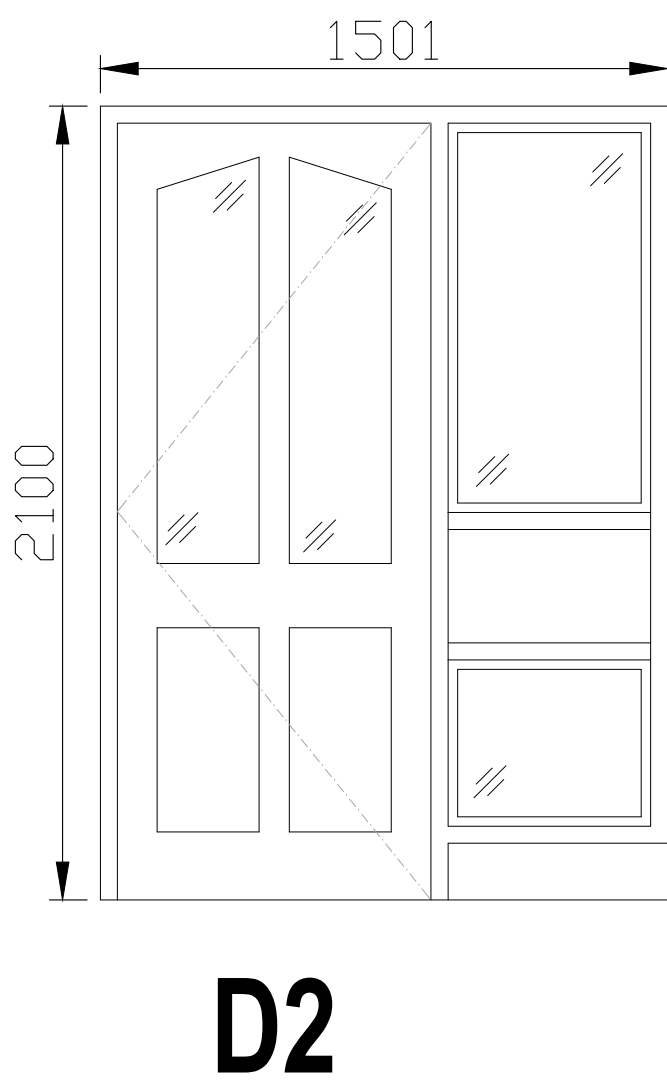
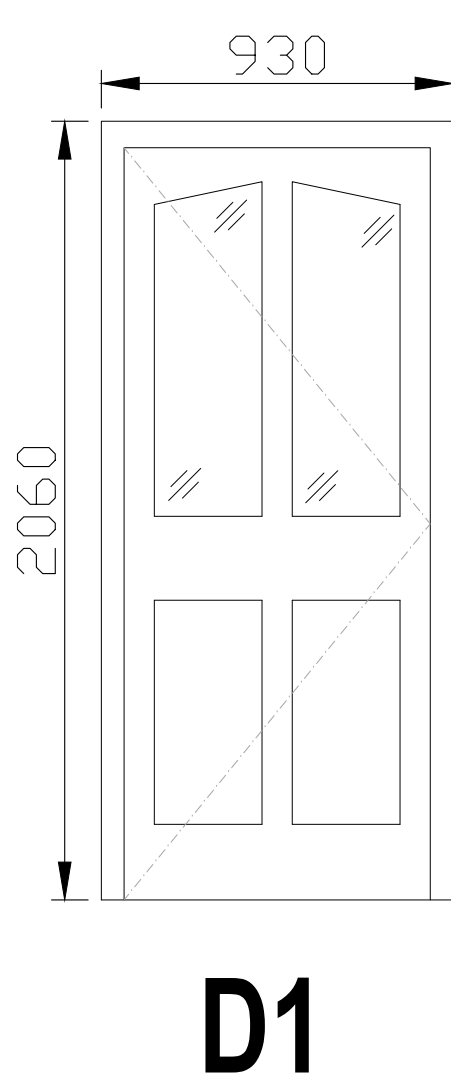
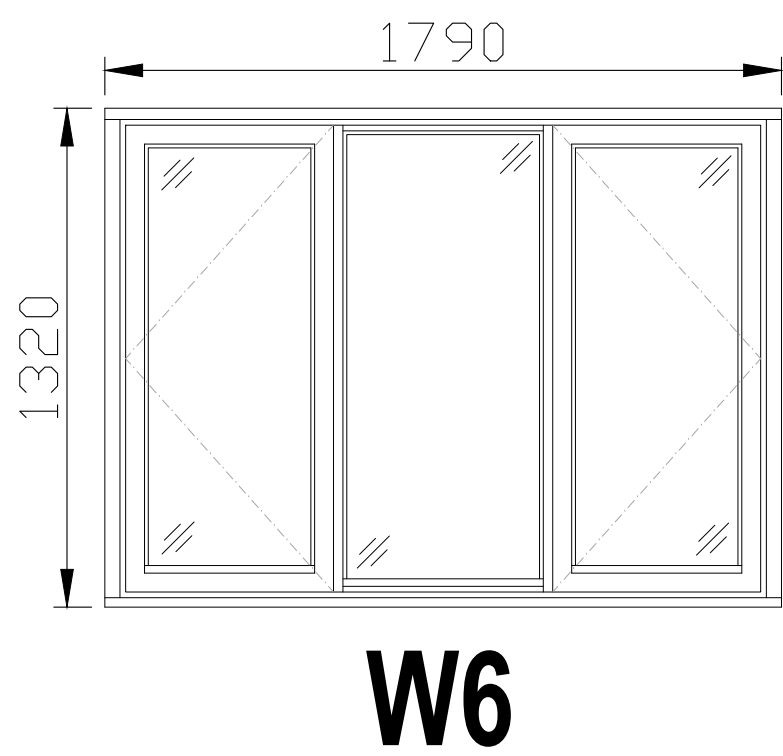
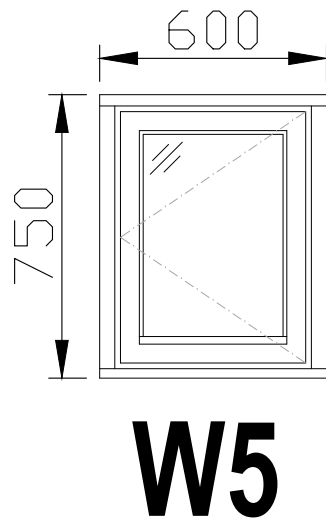
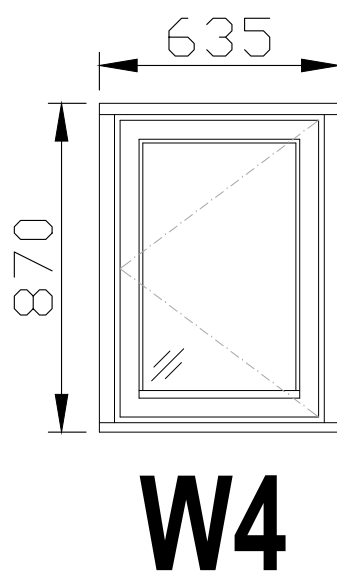
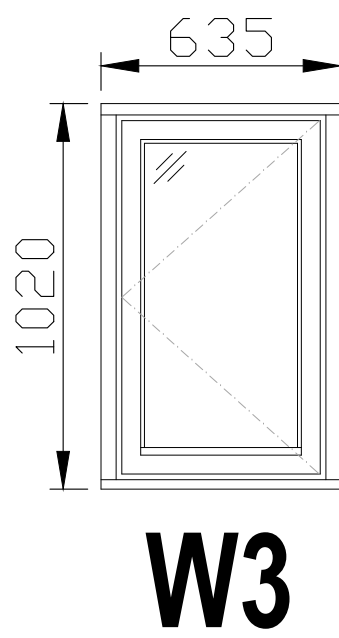
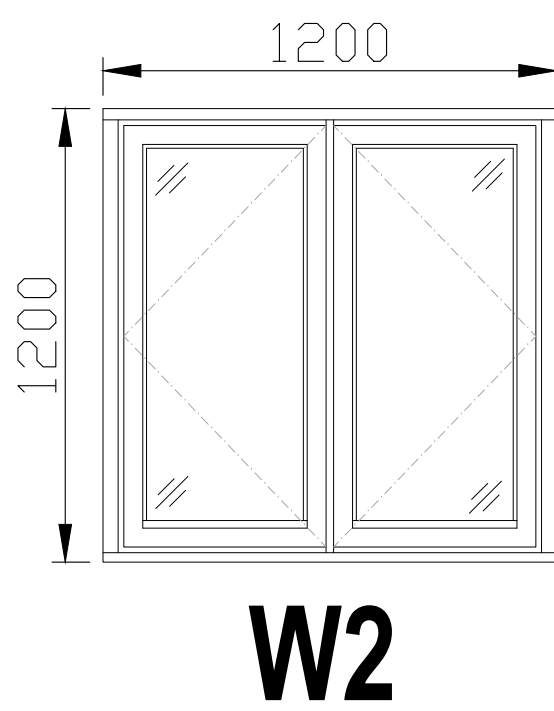


EXISTING WINDOWS & DOORS (all timber double glazed casement unless stated):

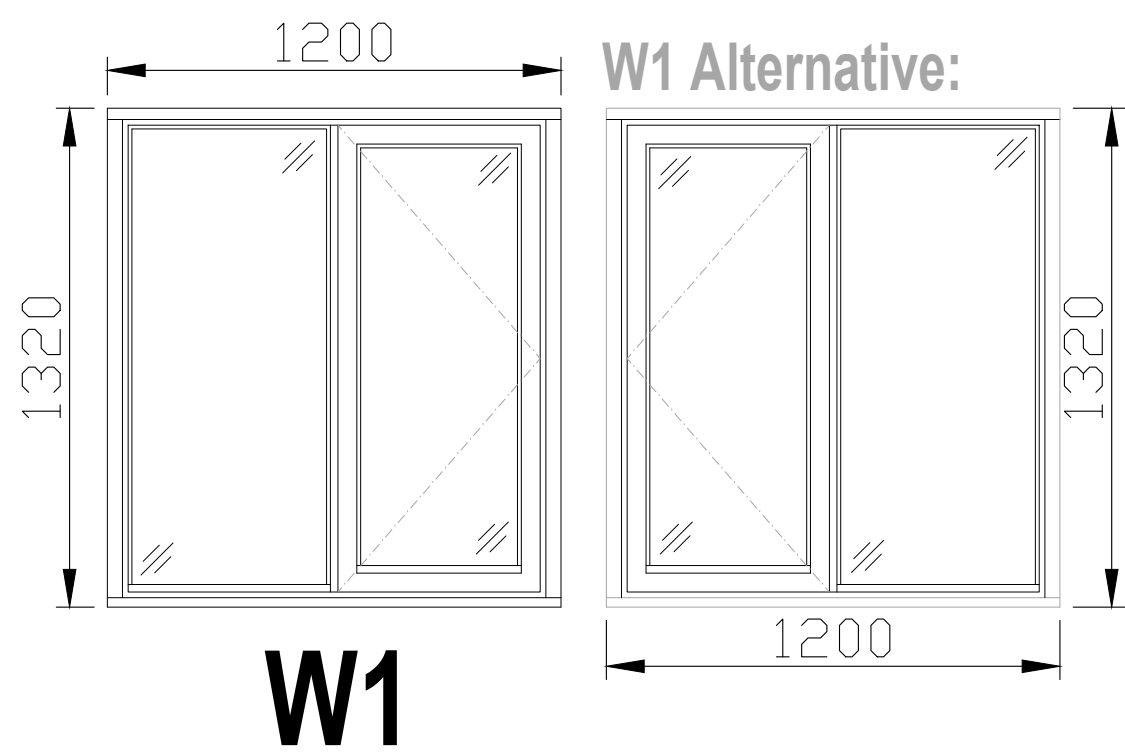

Window and Door Schedule		
Window Type	Quantity	Quantity to be replaced
W1	4	4
W2	8	8
W3	8	8
W4	6	6
W5	4	4
W6	4	4
D1	2	0
D2	1	0
D3	1	0
Total	38	34

Please note that these drawings are not suitable for manufacturing purposes

A)	Window type W1 alternative shown	29/11/24

Rev.	Description.	Date.
Do not scale from this drawing. Dimensions to be verified on site by contractor prior to commencement of work.		
This drawing is the copyright of the practice and may not be reproduced in part or in whole without the prior written consent of the practice.		
©2024 Faithorn Farrell Timms LLP		



Faithorn Farrell Timms

Central Court
1 Knoll Rise
ORPINGTON
Kent BR6 0JA
T 01689 885080
F 01689 885081

Client
AMBER CONSTRUCTION LTD

Project
6-14 HORNBEAM DRIVE
READING
RG6 3UT

Drawing Title
EXISTING WINDOW AND
DOOR SCHEDULE

Date 17/10/2024	Scale 1:20 @ A1
--------------------	--------------------

Drawn By KE	Checked By MD
----------------	------------------

Project No. PR-10537	Drawing No. 3	Rev. A
-------------------------	------------------	-----------

