


PROPOSED WINDOWS & DOORS (all PVCu double glazed casement):

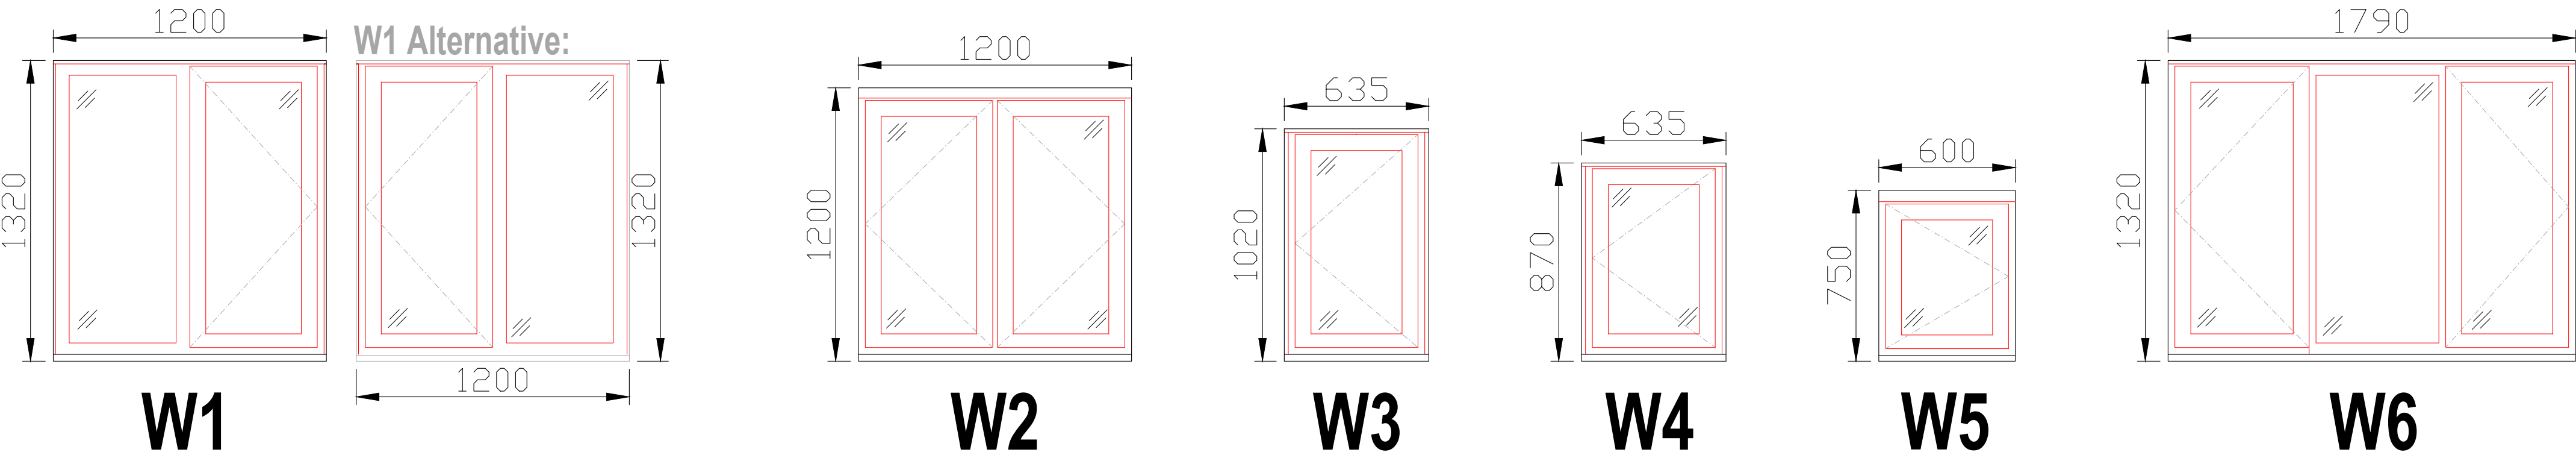

| Window and Door Schedule |          |                         |
|--------------------------|----------|-------------------------|
| Window Type              | Quantity | Quantity to be replaced |
| W1                       | 4        | 4                       |
| W2                       | 8        | 8                       |
| W3                       | 8        | 8                       |
| W4                       | 6        | 6                       |
| W5                       | 4        | 4                       |
| W6                       | 4        | 4                       |
| D1                       | 2        | 0                       |
| D2                       | 1        | 0                       |
| D3                       | 1        | 0                       |
| Total                    | 38       | 34                      |

Please note that these drawings are not suitable for manufacturing purposes

|      |                                  |          |
|------|----------------------------------|----------|
| A)   | Doors omitted from works         | 26/11/24 |
| B)   | Window type W1 alternative shown | 29/11/24 |
|      |                                  |          |
|      |                                  |          |
|      |                                  |          |
|      |                                  |          |
| Rev. | Description.                     | Date.    |

Do not scale from this drawing. Dimensions to be verified on site by contractor prior to commencement of work.  
This drawing is the copyright of the practice and may not be reproduced in part or in whole without the prior written consent of the practice.  
©2024 Faithorn Farrell Timms LLP



Faithorn Farrell Timms

Central Court  
1 Knoll Rise  
ORPINGTON  
Kent BR6 0JA  
T 01689 885080  
F 01689 885081

Client  
AMBER CONSTRUCTION LTD

Project  
6-14 HORNBEAM DRIVE  
READING  
RG6 3UT

Drawing Title  
PROPOSED WINDOW AND  
DOOR SCHEDULE

|             |            |             |           |
|-------------|------------|-------------|-----------|
| Date        | 05/11/2024 | Scale       | 1:20 @ A1 |
| Drawn By    | KE         | Checked By  | MD        |
| Project No. | PR-10537   | Drawing No. | 5         |
|             |            | Rev.        | B         |

