



Pre Existing Plan and Elevations

Notes

Ground Floor Plan

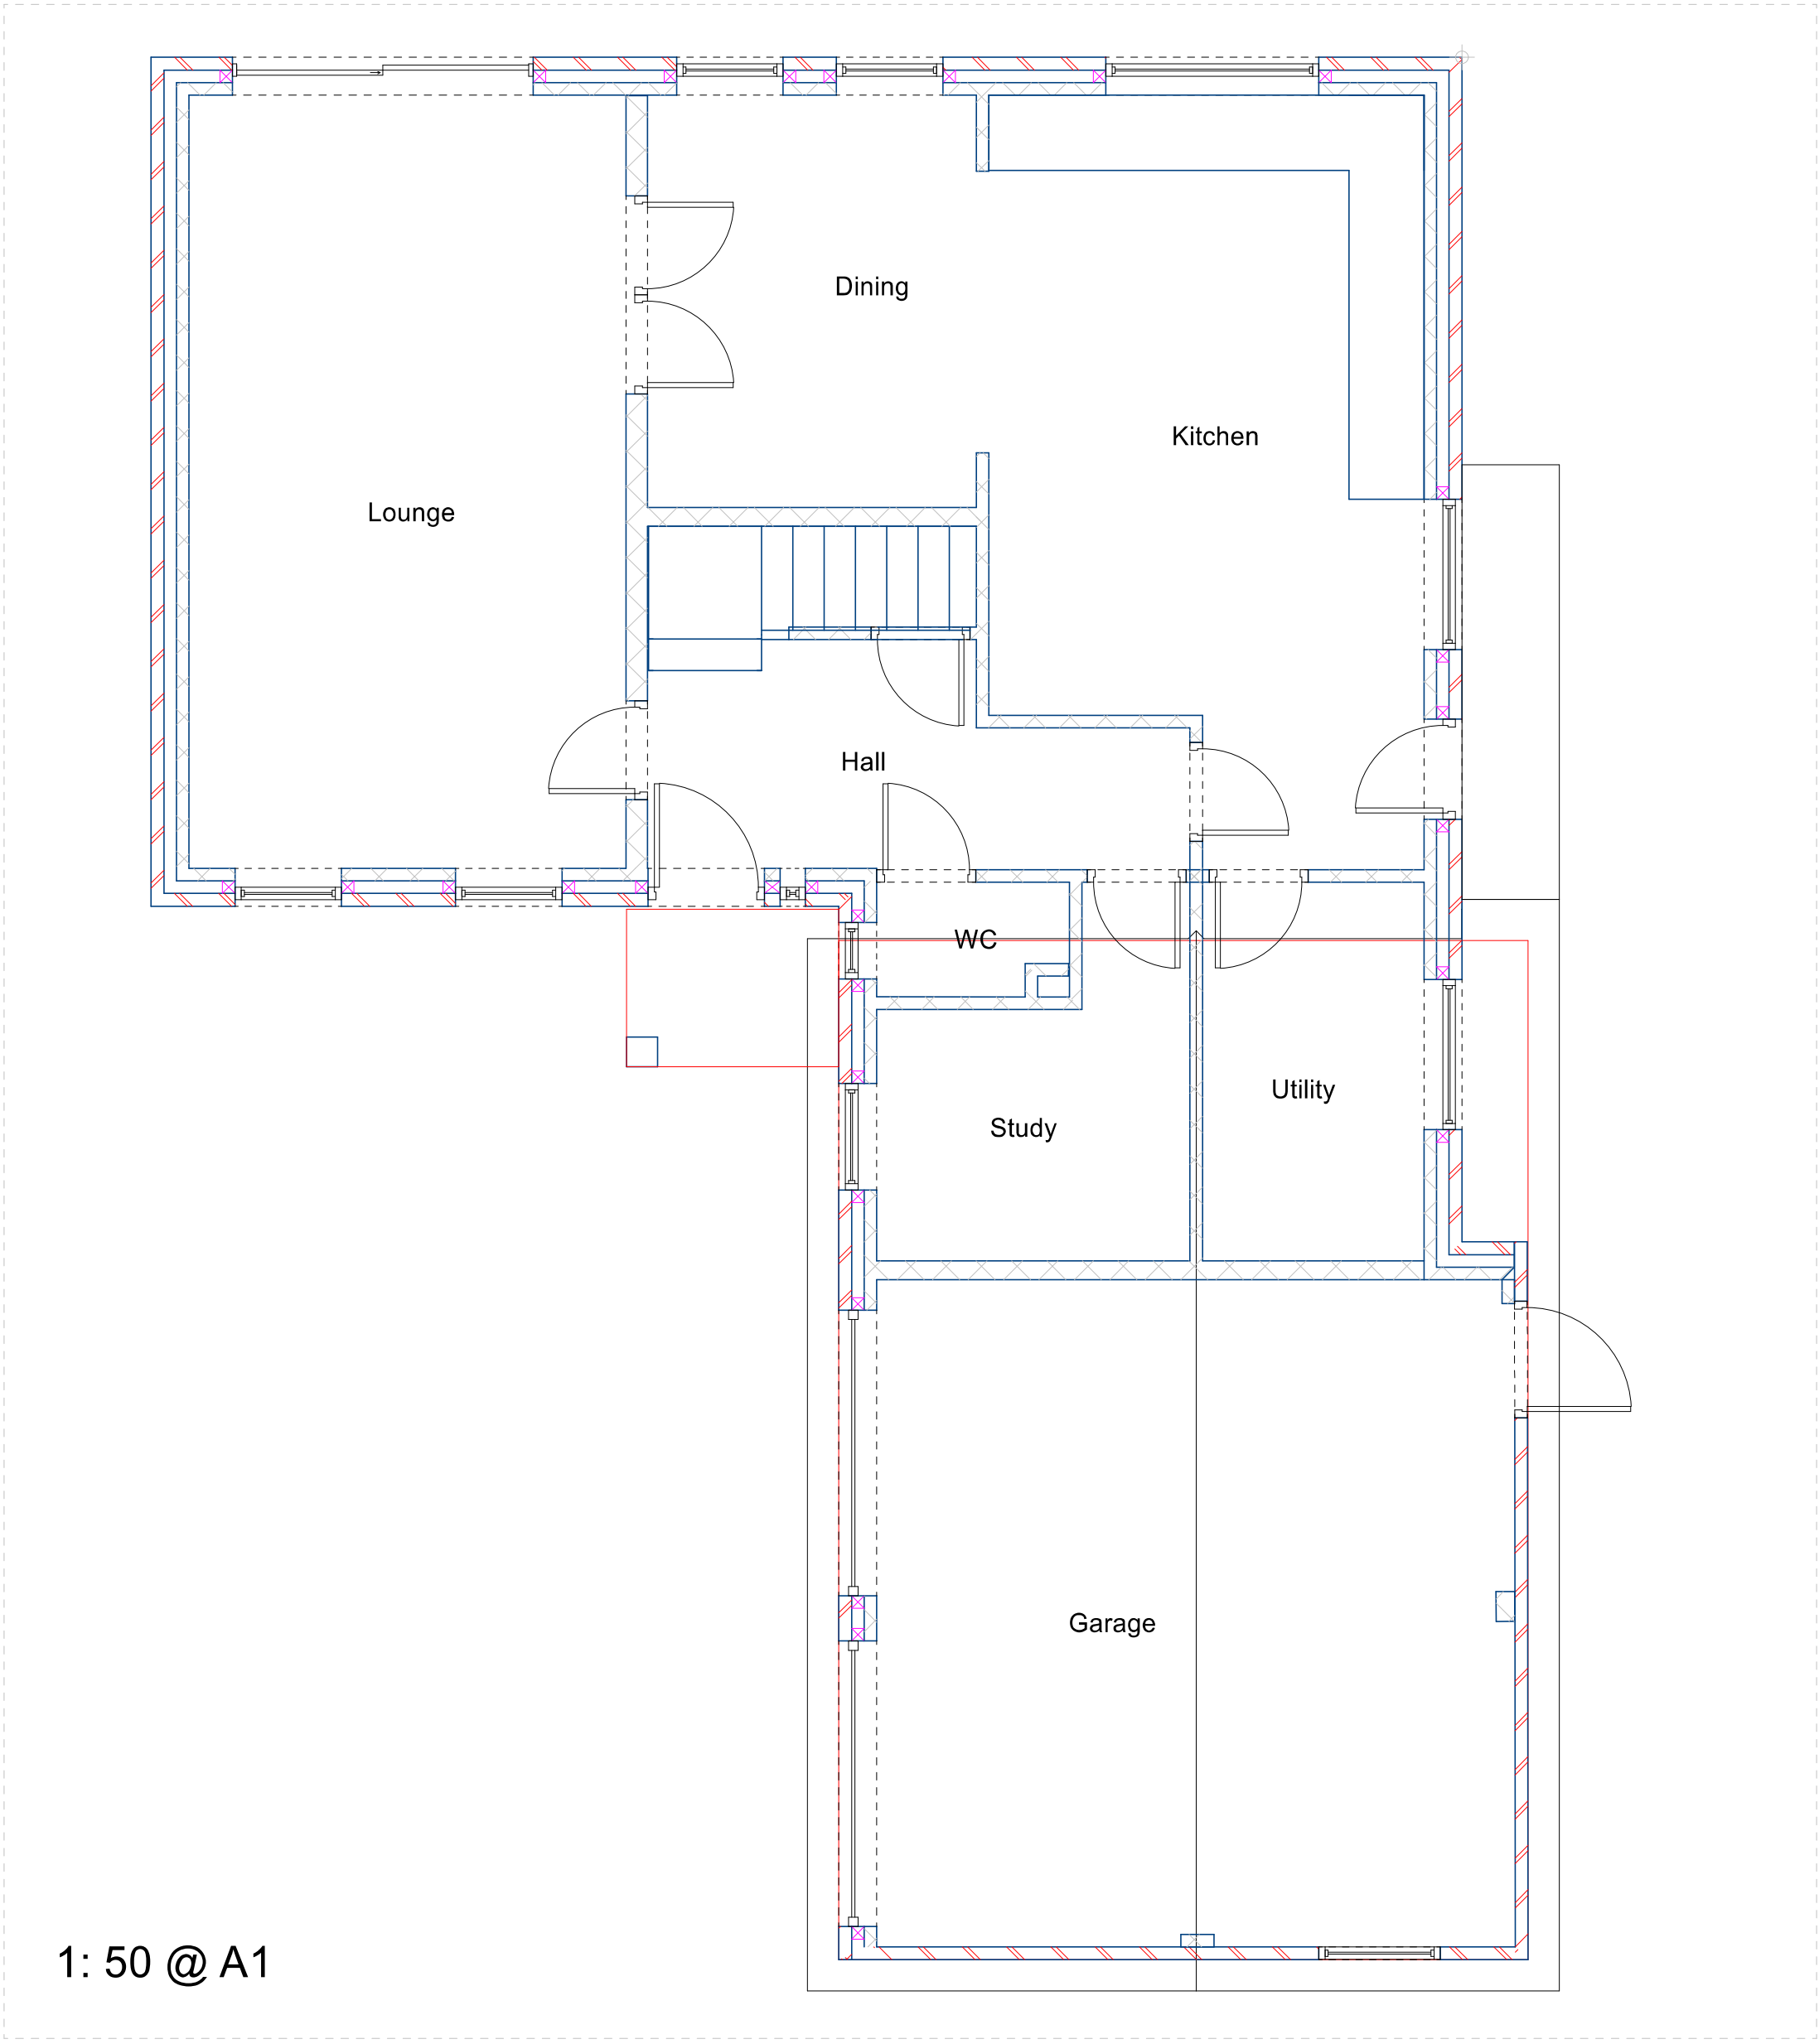


First Floor Plan

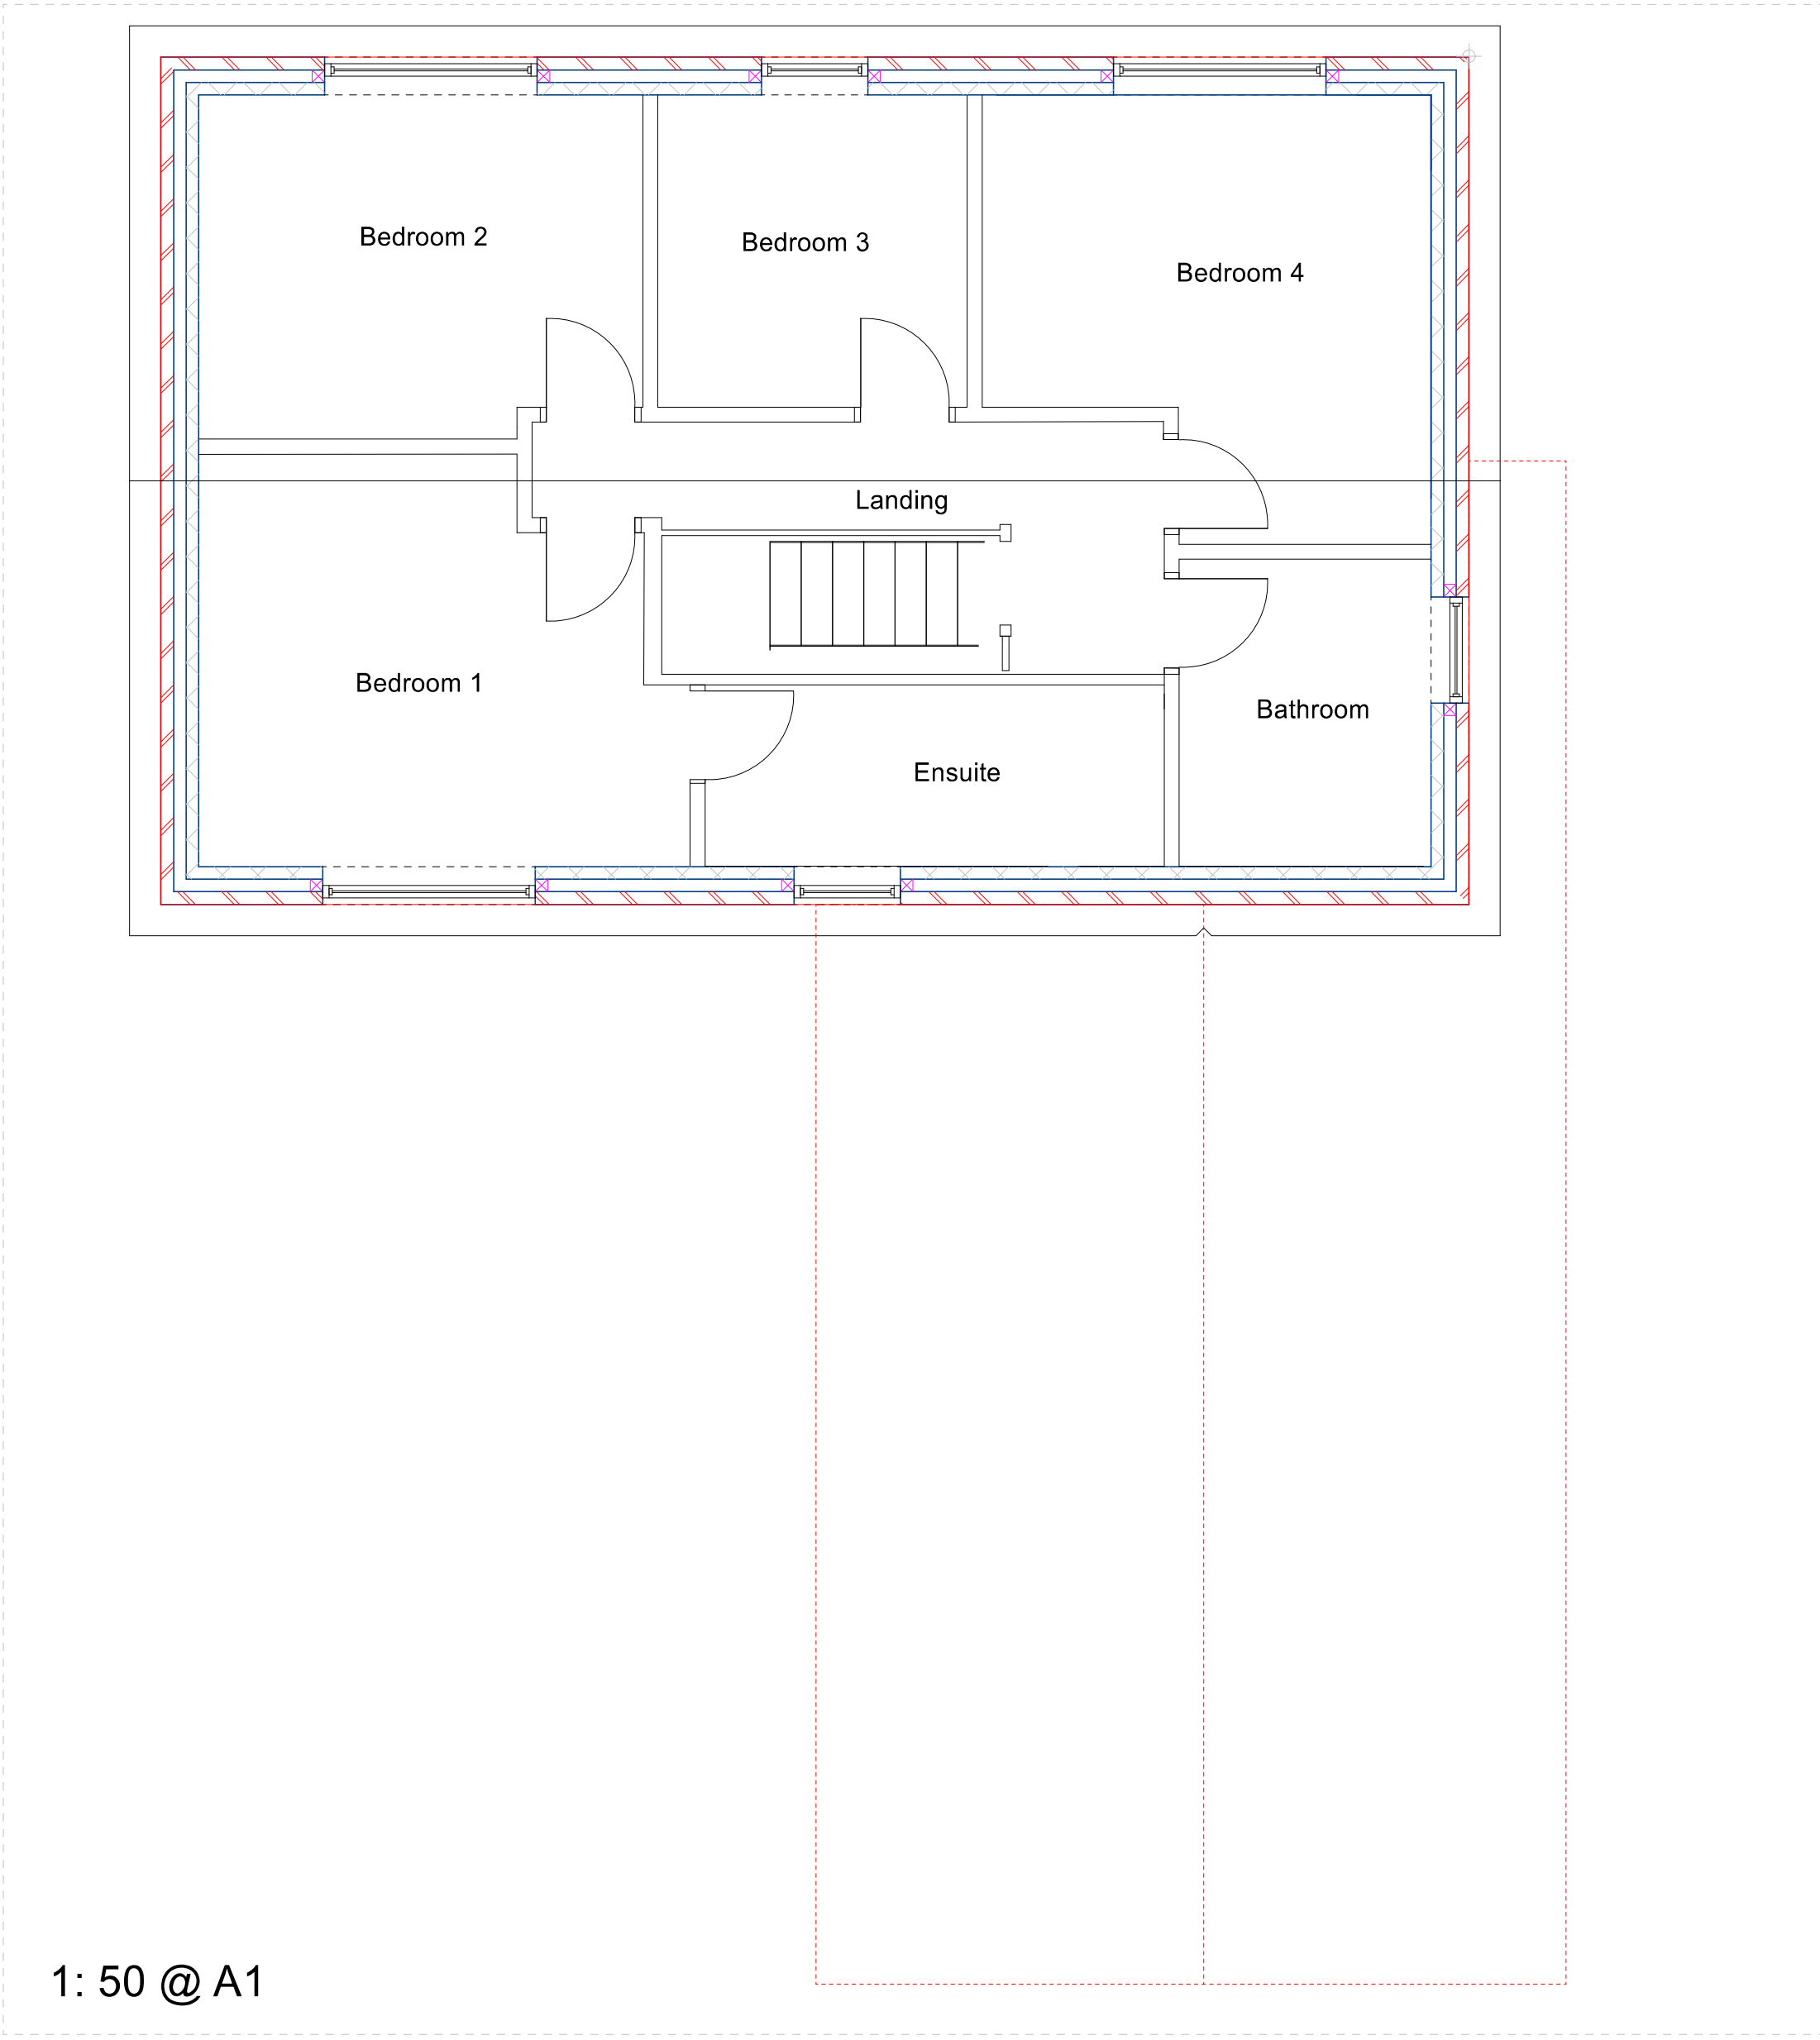

1: 100 @ A1



All Works Subject To Building Control All Dimensions and Roof Angles To Be Checked on Site

 

Cantley Design

Cantley Design

Project
New Window
7 Broom Grove
Wokingham
RG41 4TX
Drawing Title
Existing Plan
Client
Mr E. Mizellie
Drawing No.
01/2/2025/RDO/nco/PEP
Date
Feb 2025
Drawn by
Bob Owles
Scale
1:50
Checked by
NCO

Page Size - A1
Cantley Drawing Services
20 Cantley Crescent
Wokingham
RG41 1NX
0781 803 2212