



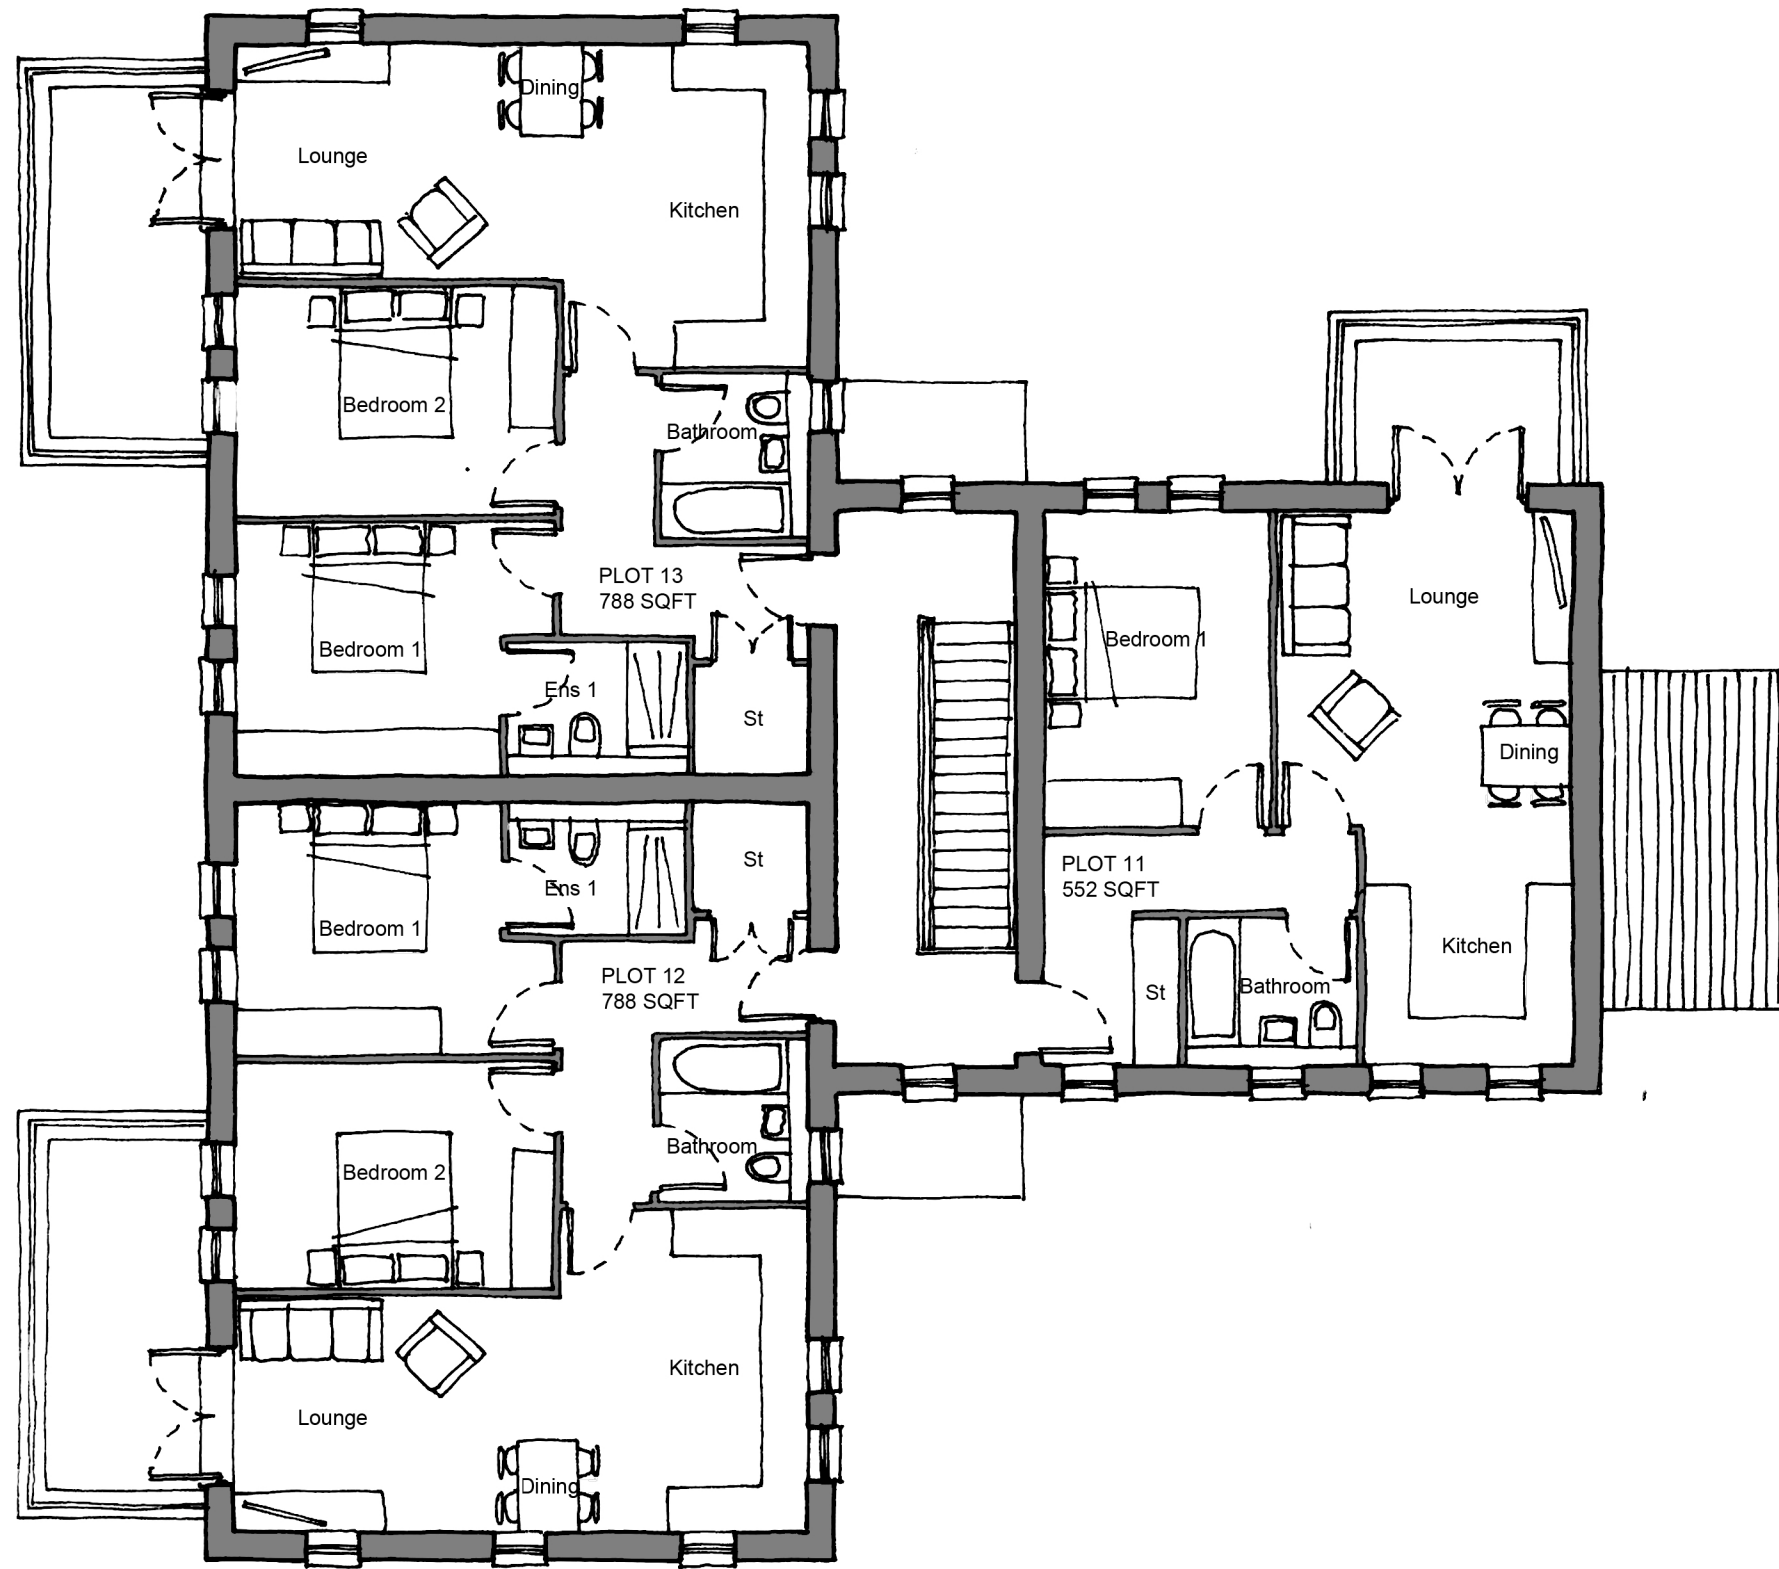

FIRST FLOOR PLAN

 

A MW Drawing updated to suit elevations		22.07.2023
REVISIONS / AUTHOR		DATE
PURPOSE OF ISSUE		
PLANNING		
DRAWN	MW	SCALE 1:100@A3
CHECKED	TN	SIGNED OFF TN
PROJECT		DATE APR 2025
LAND OFF BARKHAM ROAD		
BARKHAM		
TITLE		
FIRST FLOOR PLANS		
APARTMENTS		
DRAWING NUMBER		REV
WOK-PL002		A
ABBEYMILL HOMES LTD.		
Market House		
Silver End		
Olney		
Bucks		
MK46 4AL		
T: 01234 714 844		
W: abbeyhomes.co.uk		
E: enquiries@abbeyhomes.co.uk		