


2555/SK.1 - Site plan for 21 Thorn Close, Wokingham, RG41 4SQ



0 20
Metres

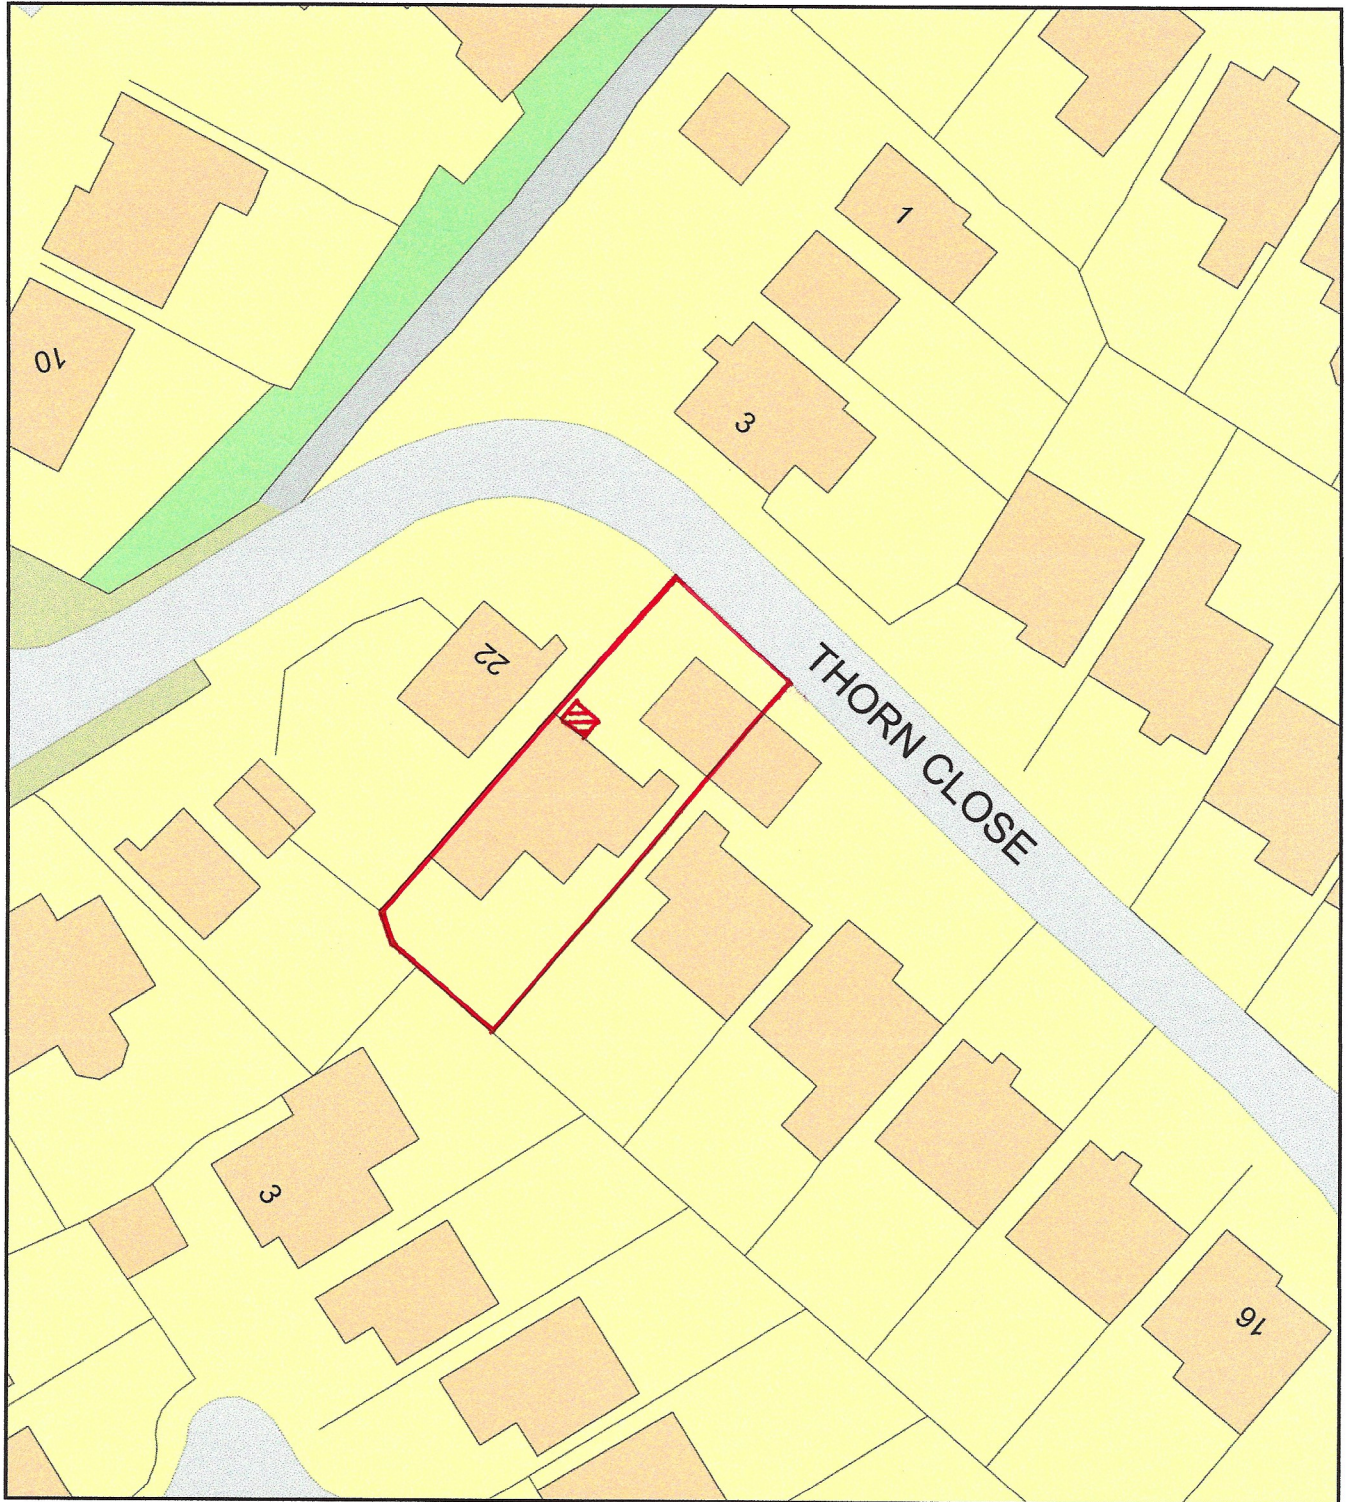

Plan Produced for: Wallace Bacon Consultants

Date Produced: 22 Jul 2025

Plan Reference Number / Project ID: TQRQM25203122228276 / 2555

Scale: 1:500 @ A4

