




Existing Front Elevation
1 : 100



Existing Rear Elevation
1 : 100

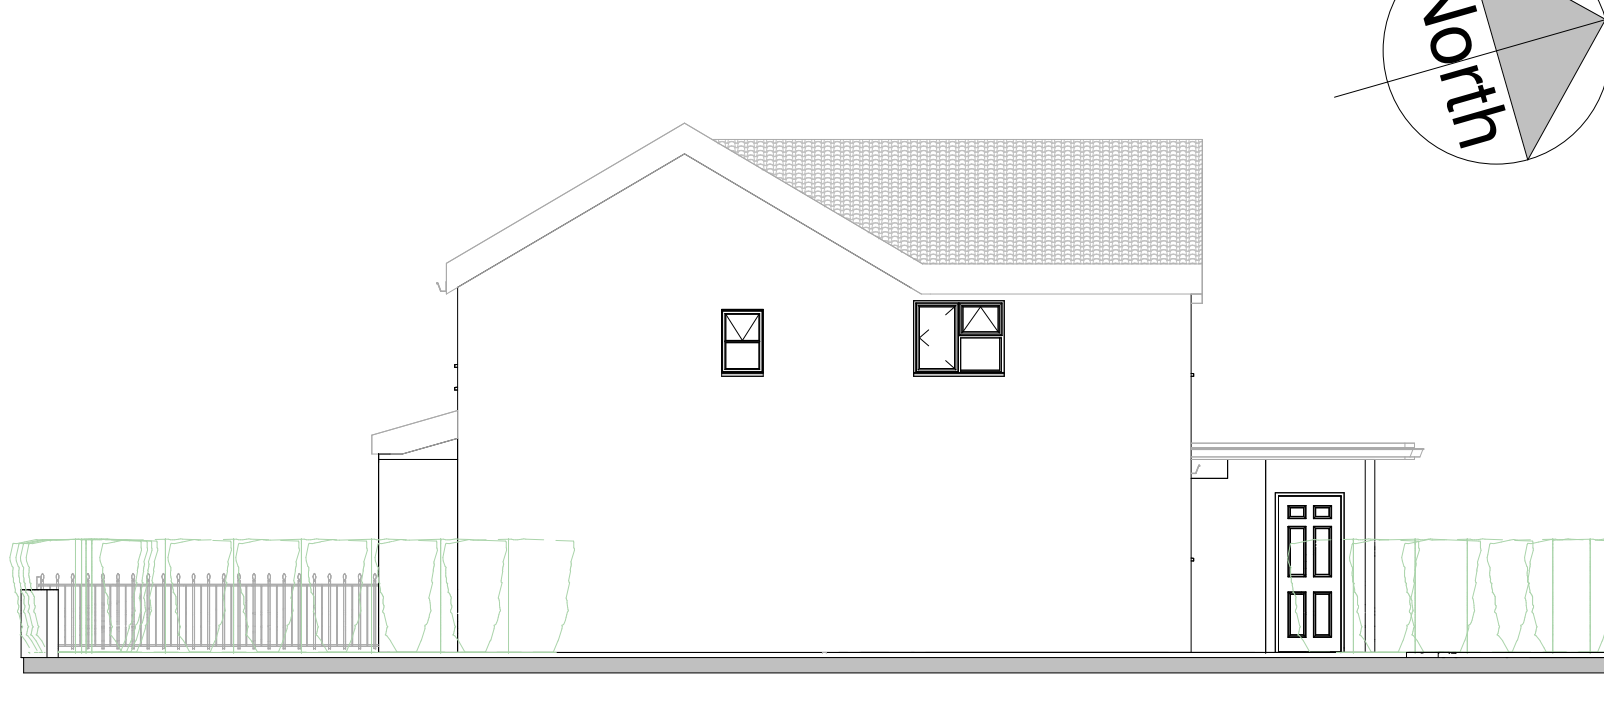


Existing Elevation Side 'A'
1 : 100




Proposed Front Elevation
1 : 100




Proposed Rear Elevation
1 : 100

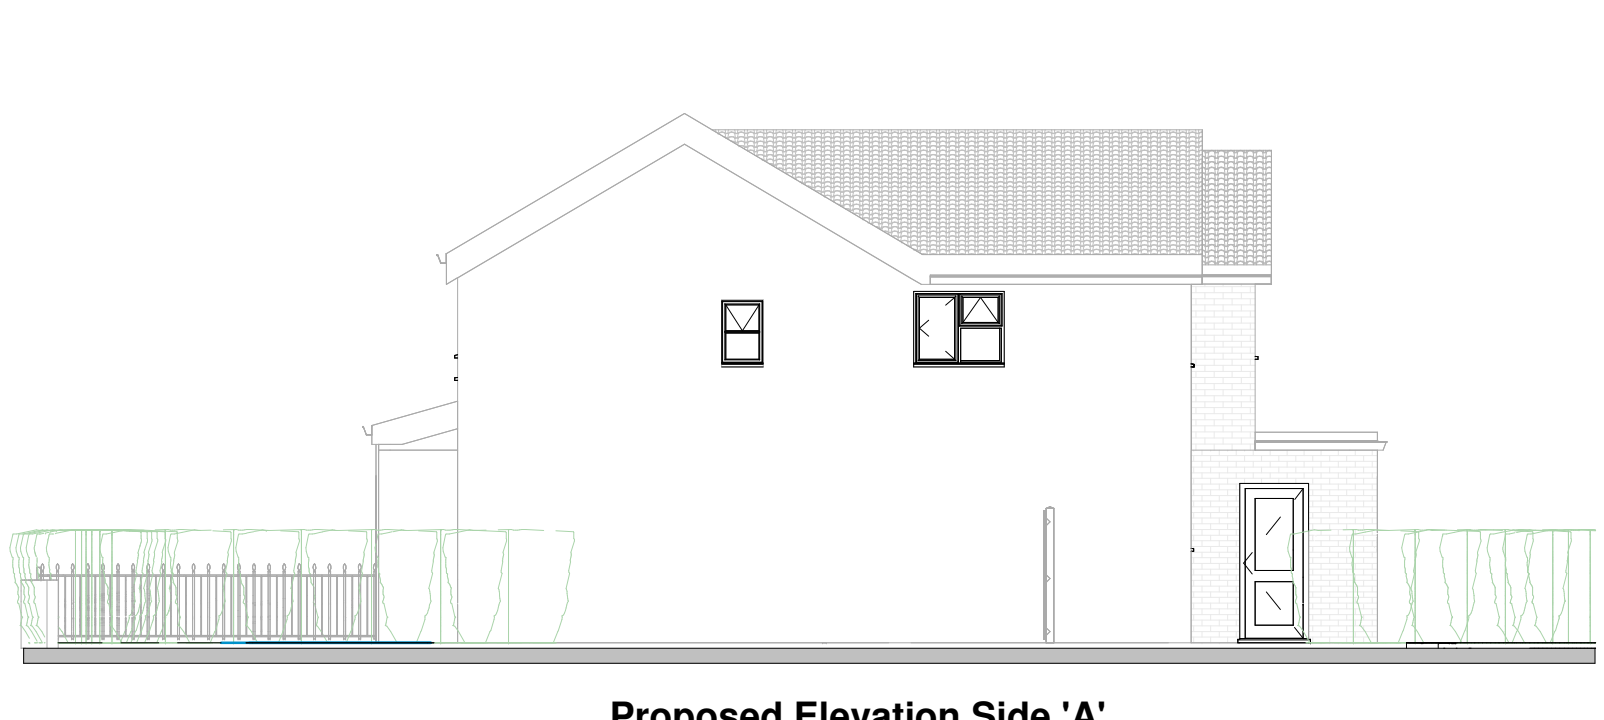


Proposed Elevation Side 'A'
1 : 100

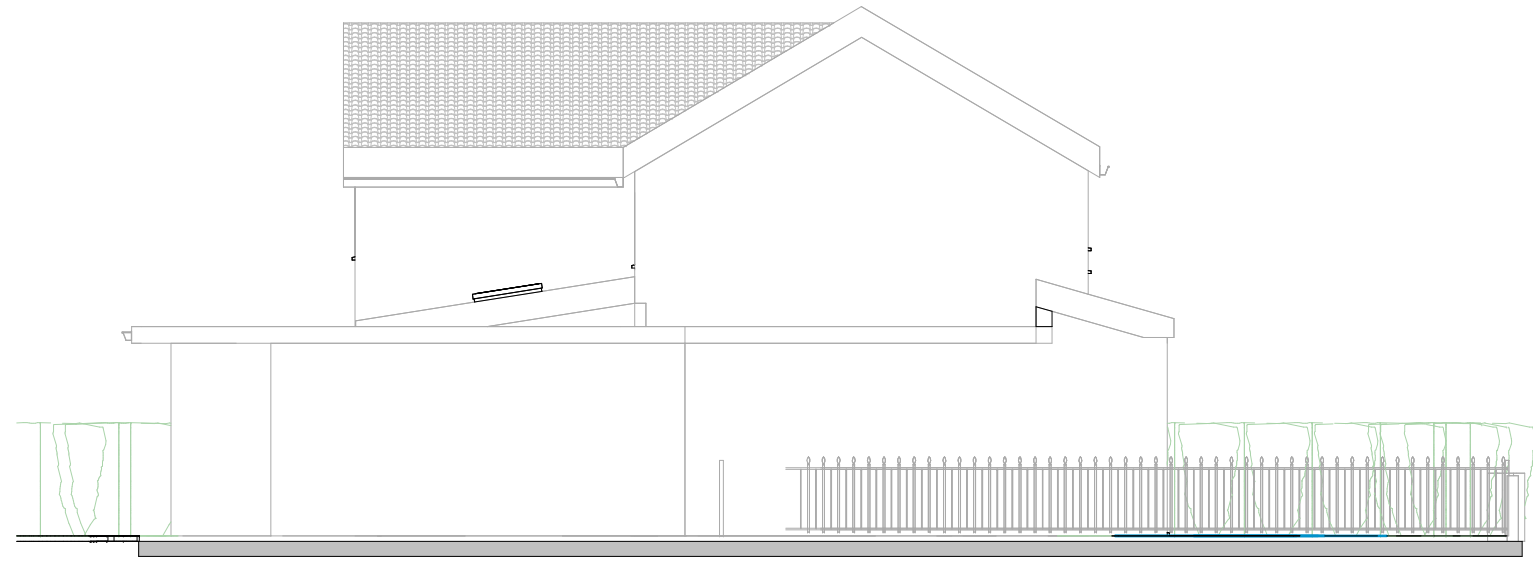


Existing Elevation Side 'B'
1 : 100

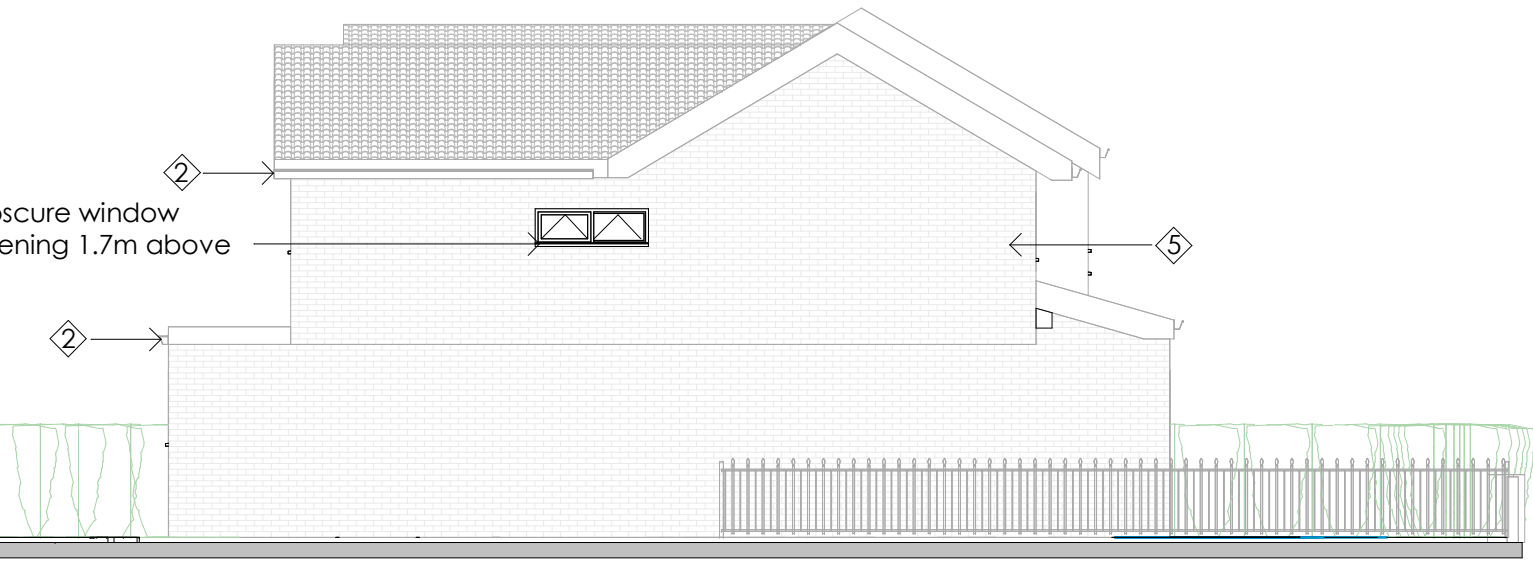


Proposed Elevation Side 'B'
1 : 100

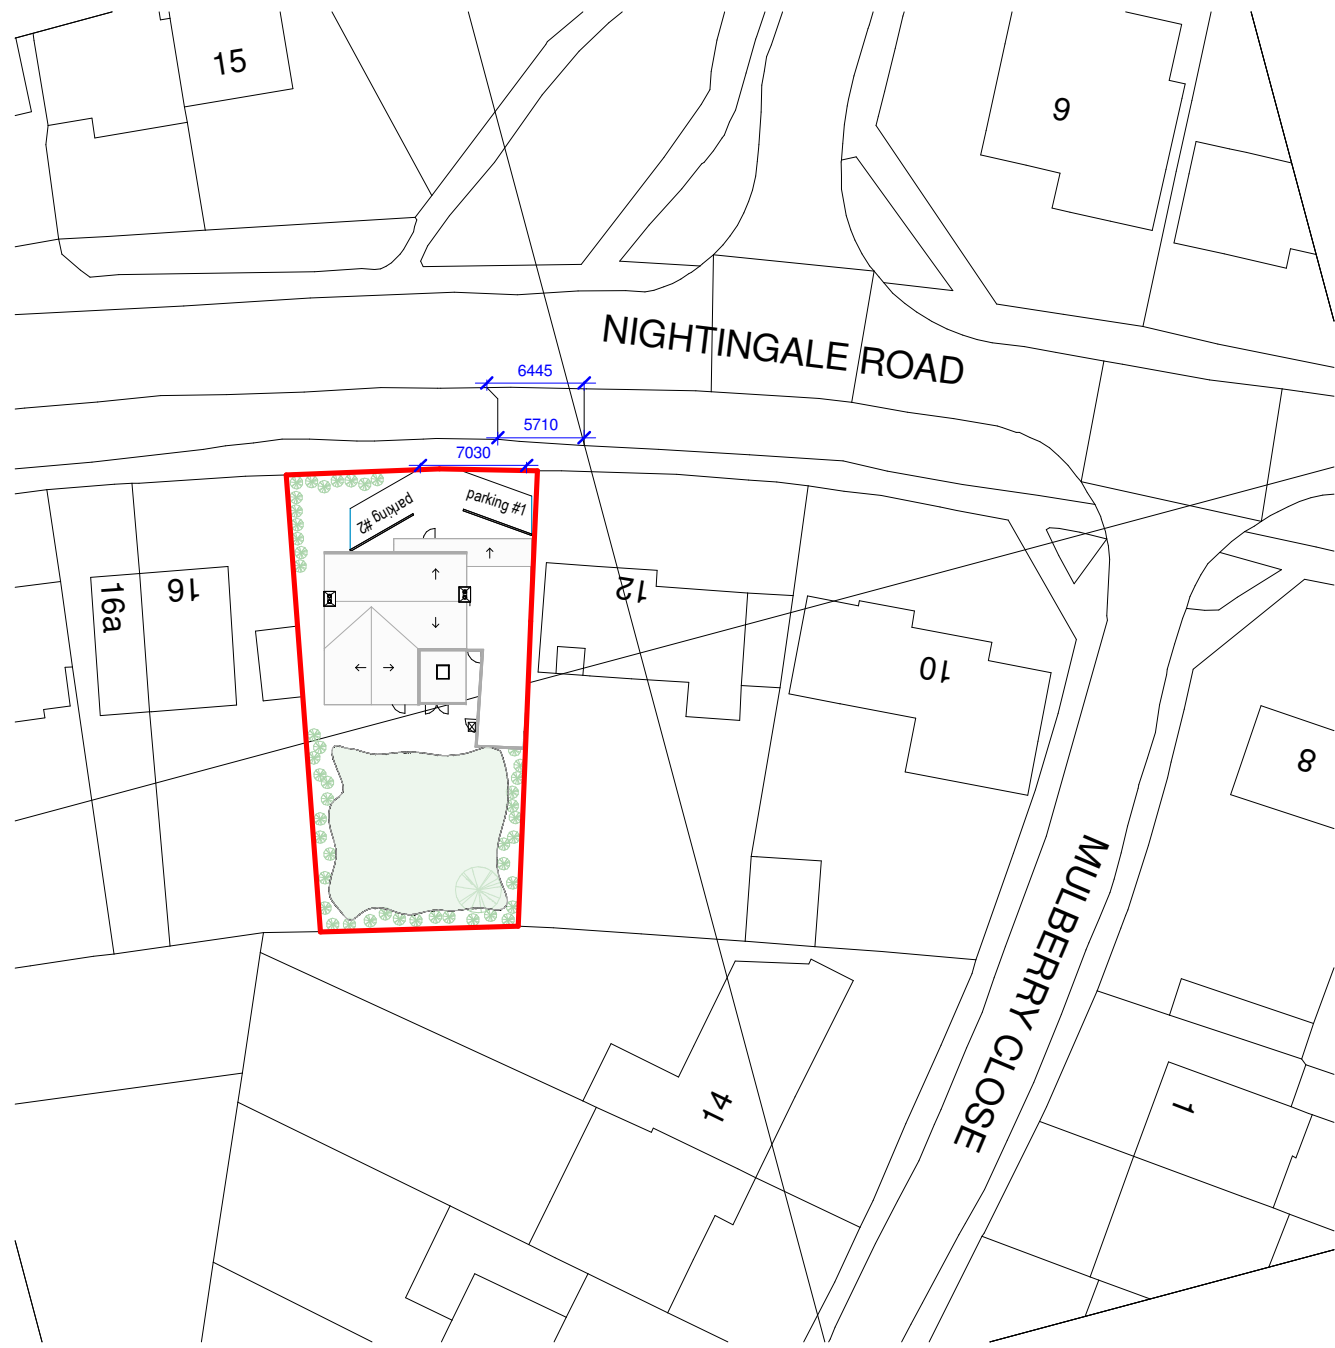

Existing Block Plan
1:500

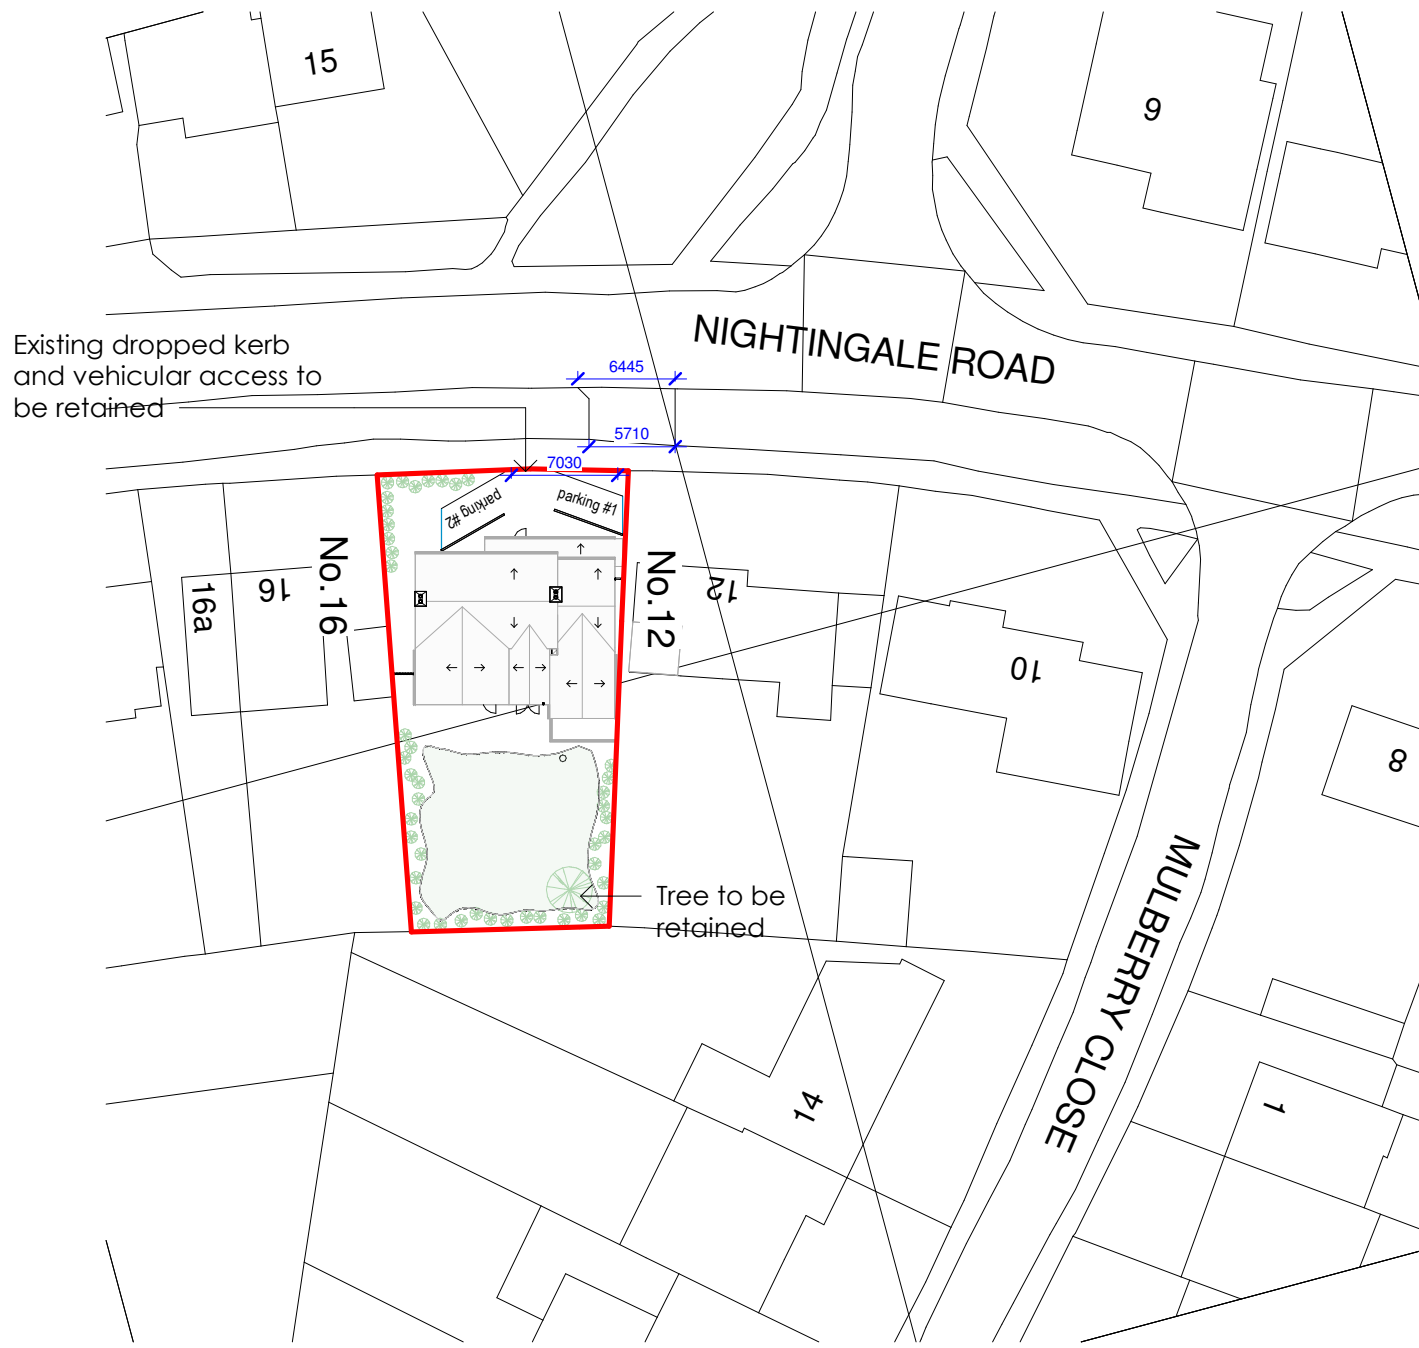

Proposed Block Plan
1:500

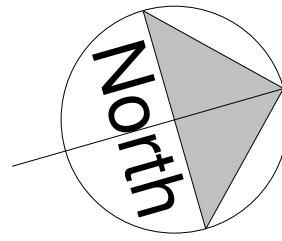


PLAN | DESIGN | BUILD
JCENG SOLUTIONS
tel:0118 348 6230 mob:07411070270
email:info@jcengsolutions.com
web:www.jcengsolutions.com

NOTES:

THE CONTRACTORS ARE TO CHECK ALL DIMENSIONS, DRAIN RUNS AND GENERAL CONDITIONS ON THE SITE BEFORE WORKS COMMENCE, AND INFORM JCENG SOLUTIONS IMMEDIATELY UPON DISCOVERY OF ANY ERRORS, OMISSIONS OR DISCREPANCIES. ALL WORKS ARE TO BE CARRIED OUT IN ACCORDANCE WITH CURRENT BUILDING REGULATIONS, BRITISH STANDARDS, CODE OF PRACTICE AND LOCAL AUTHORITY REQUIREMENTS. DO NOT SCALE FROM THIS DRAWING WITHOUT FIRST OBTAINING WRITTEN AUTHORISATION FROM JCENG SOLUTIONS.

THIS DRAWING IS THE PROPERTY OF JCENG SOLUTIONS AND IS ISSUED ON THE CONDITION THAT IT IS NOT REPRODUCED, DISCLOSED OR COPIED TO ANY UNAUTHORISED PERSON IN WHOLE OR PART WITHOUT PRIOR WRITTEN CONSENT

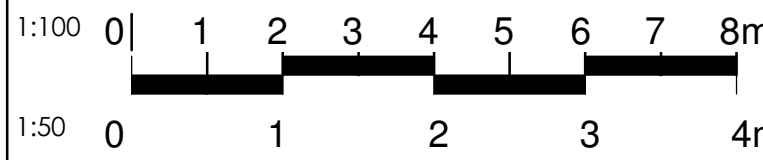


Site boundary
Beam /lintels
Demolition
IC - Inspection Chamber
MH - Man hole
Soil vent pipe (svp)
Rainwater pipe (rwp)

New cavity wall
Indicates 215mm solid wall construction comprising of 100mm facing brickwork to match existing and 100mm medium density blockwork wall

Existing structure to be unaffected
Stud partition wall

- Roof tiles to match existing
- White upvc guttering
- White upvc windows
- Rendering to match existing
- Brickwork to match existing
- New roller shutter
- New upvc door

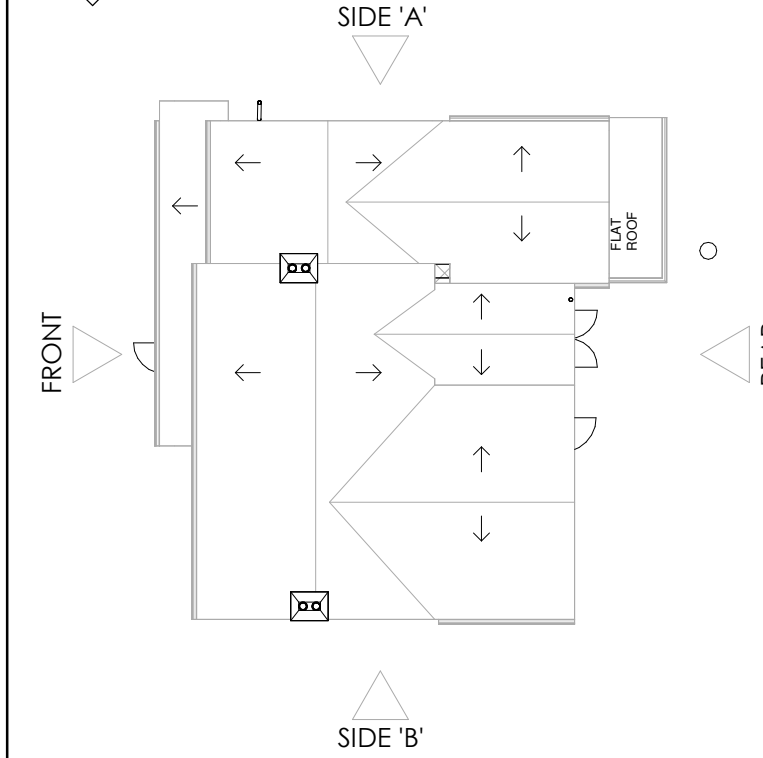

01	14.08.25	Drop kerb amendment (5.0mx2.5m)
REV	DATE	DESCRIPTION

CLIENT ADDRESS

14 Nightingale Rd, Woodley, Reading
RG5 3LS

TITLE

Existing and Proposed Plan

CLIENT

Mrs. Joshi

DRAWN BY JC	CHECKED BY RB	PROJECT NO. 146
----------------	------------------	--------------------

SCALE (@ A1) As indicated	
------------------------------	--

DRAWING NUMBER PP-146-RG-01	REV 01
--------------------------------	-----------