


DRG. REMAINS COPYRIGHT OF THE ARCHITECT.
DIMENSIONAL DISCREPANCIES TO BE REFERRED
TO THE ARCHITECT
DO NOT SCALE

DRAWING STATUS ☒ PRELIMINARY ☐ FOR APPROVAL ☐ CONSTRUCTION

DATE - -

REVISION 3 Drawing


Scale 1:100 0m 10m

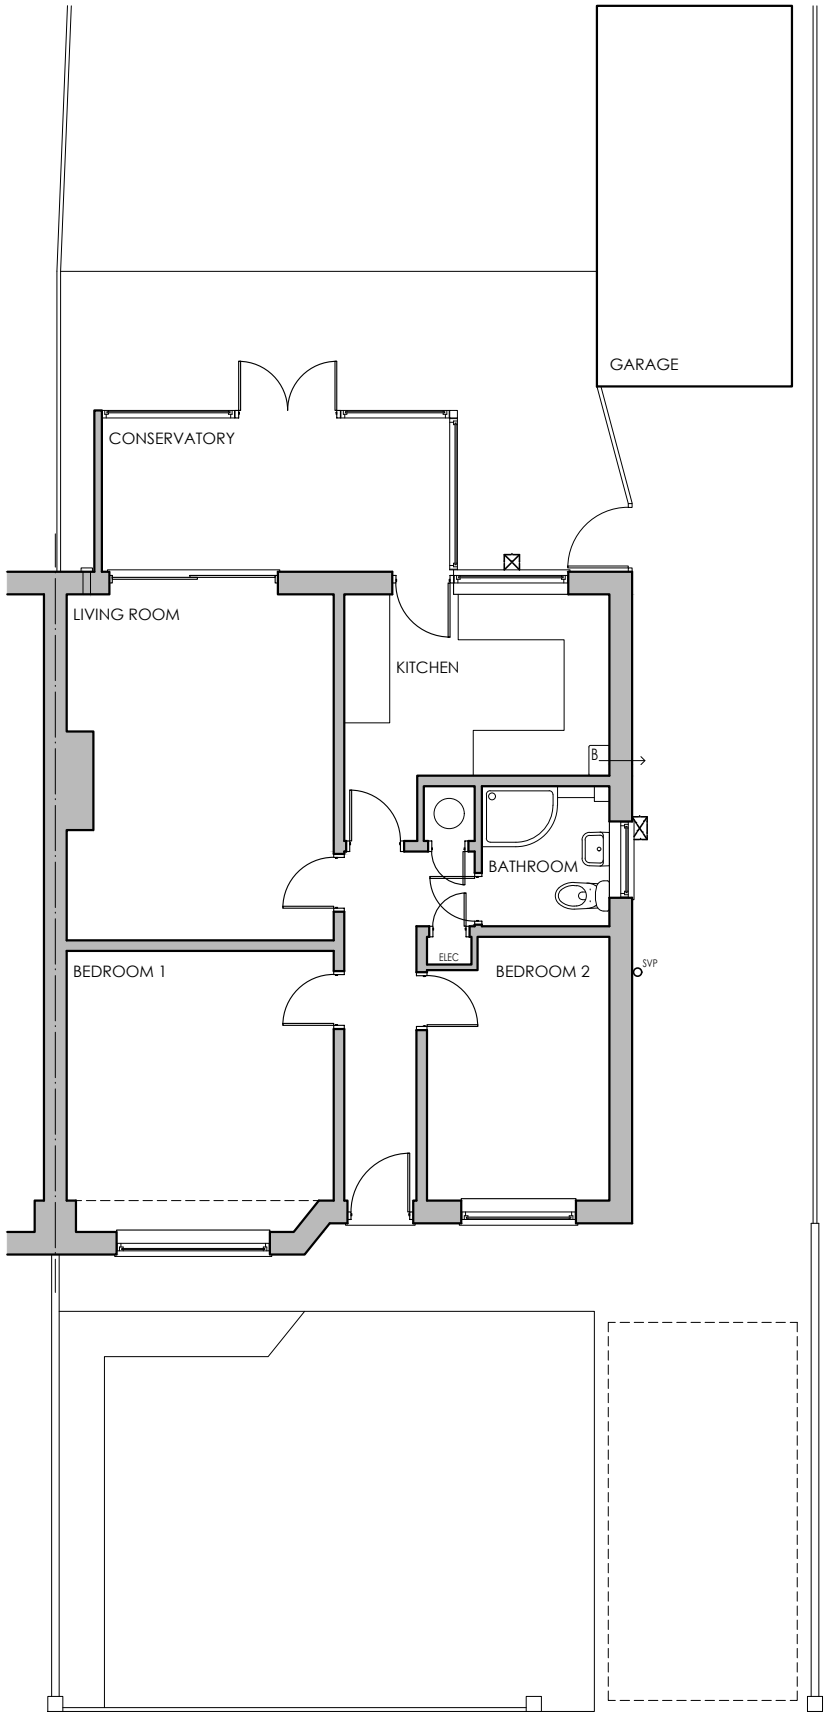

GROUND FLOOR PLAN
1:100



FRONT ELEVATION
1:100

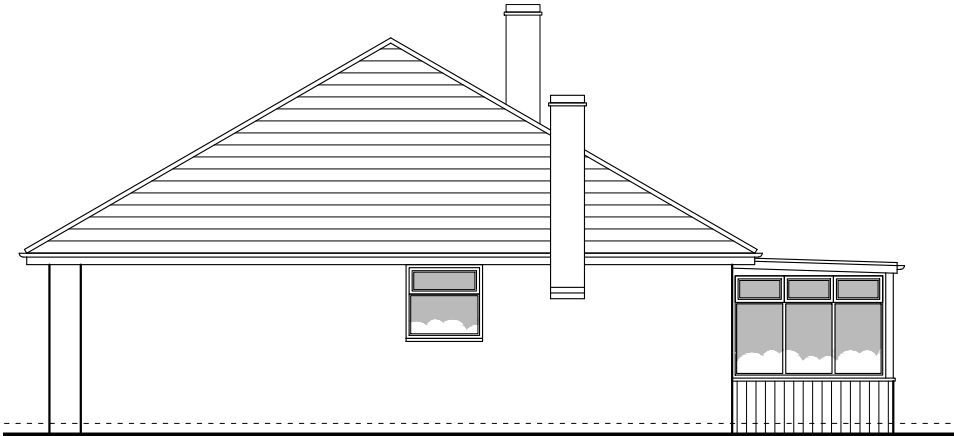

SIDE ELEVATION
1:100



REAR ELEVATION
1:100

CLIENT

Mr K Ellis

JOB TITLE

Proposed Extension
10 Fawcett Crescent
Woodley

DATE

Aug 24

DRG TITLE

Existing Plans & Elev's

JOB No.

2433

DWG No.

02

SCALE

1:100

REV.

-



anne owen
architects

Anne Owen Architects Ltd
24 Springfield Park, Twyford, Reading RG10 9JH
+44(0)118 932 0846 / 07788 262602
anne@annehenarchitect.co.uk
www.annehenarchitect.co.uk
Director: Anne Owen BA (Hons) BACh RIBA
Company Registered in England & Wales No. 8861202