


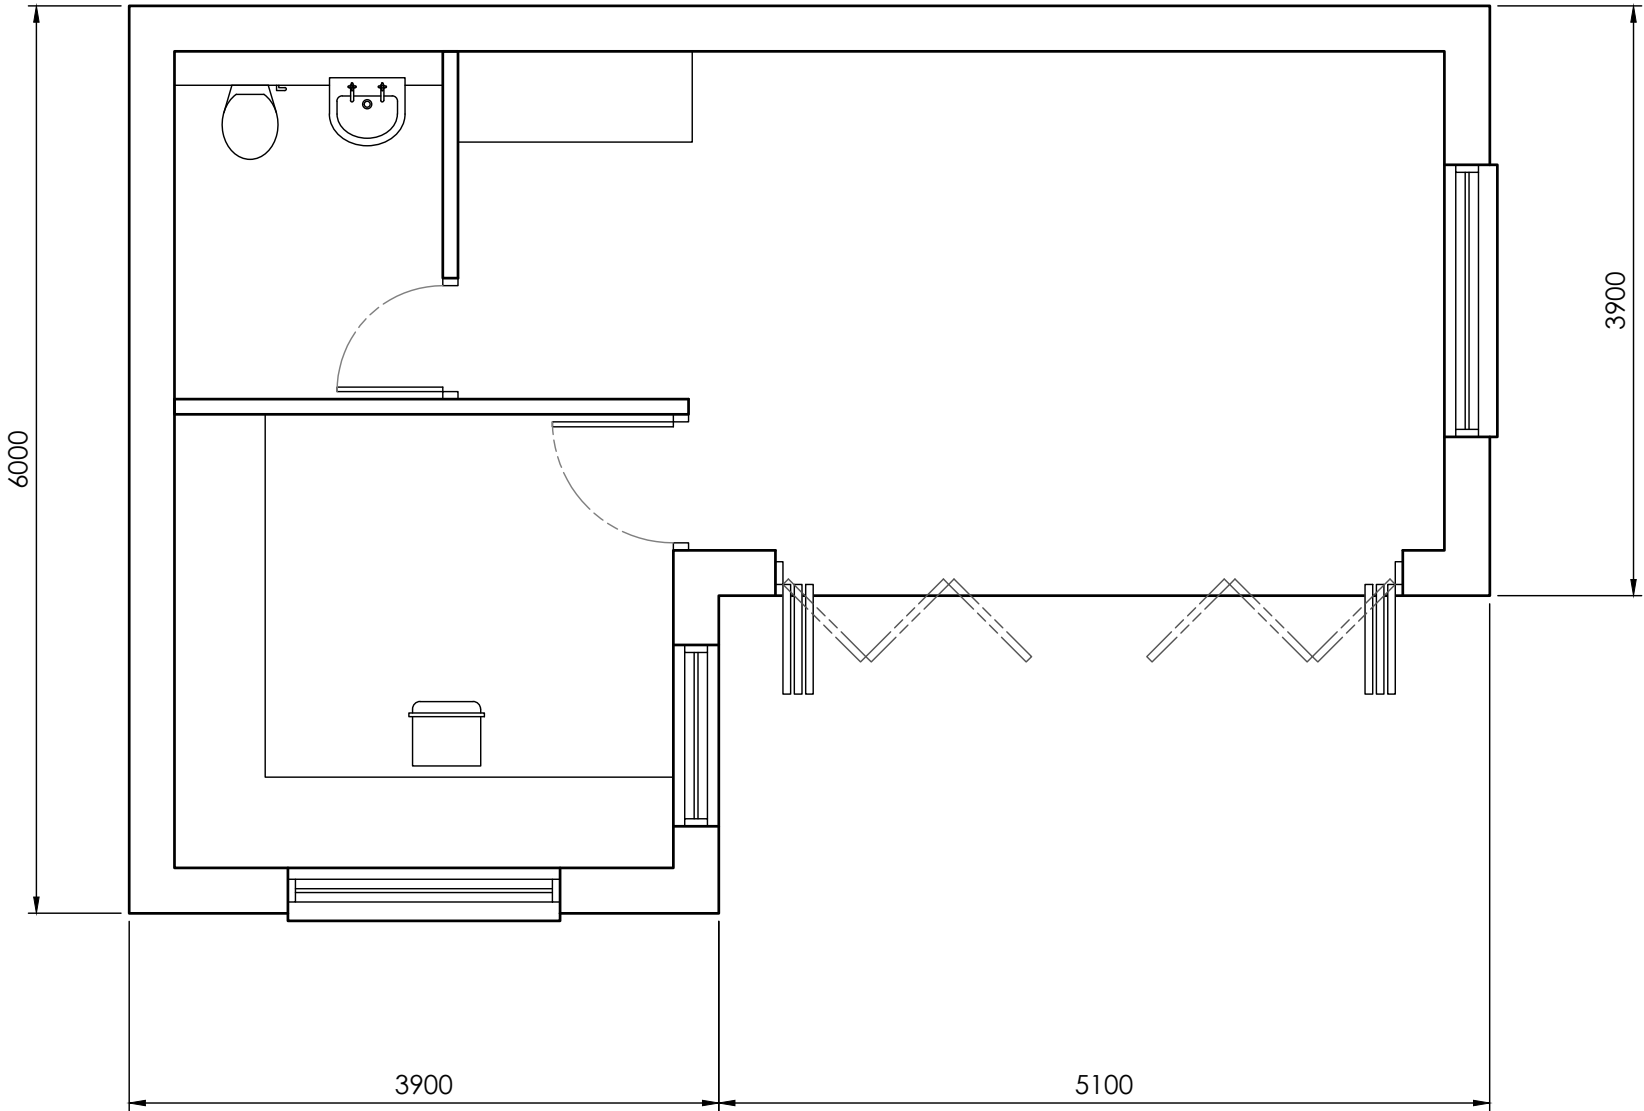
 


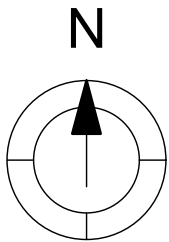


C	M Harrison	16.12.2024	Bathroom re-orientated		
B	M Harrison	12.11.2024	Comments inc'd		
A	M Harrison	18.09.2024	First Issue		
ISSUE	BY	DATE	DESCRIPTION	APPROVED	DATE
Scale	1:50	Dimensions	mm	Tolerance	Mass
Drawing Owner	Title				
 T : 01189 770404			1 Pages Croft, Wokingham, Berkshire RG40 2HN, New Outbuilding, Proposed Floor Plan		
Drawn by		Drawing Number	24/PCW/011	Sheet	1/1
				Issue	C

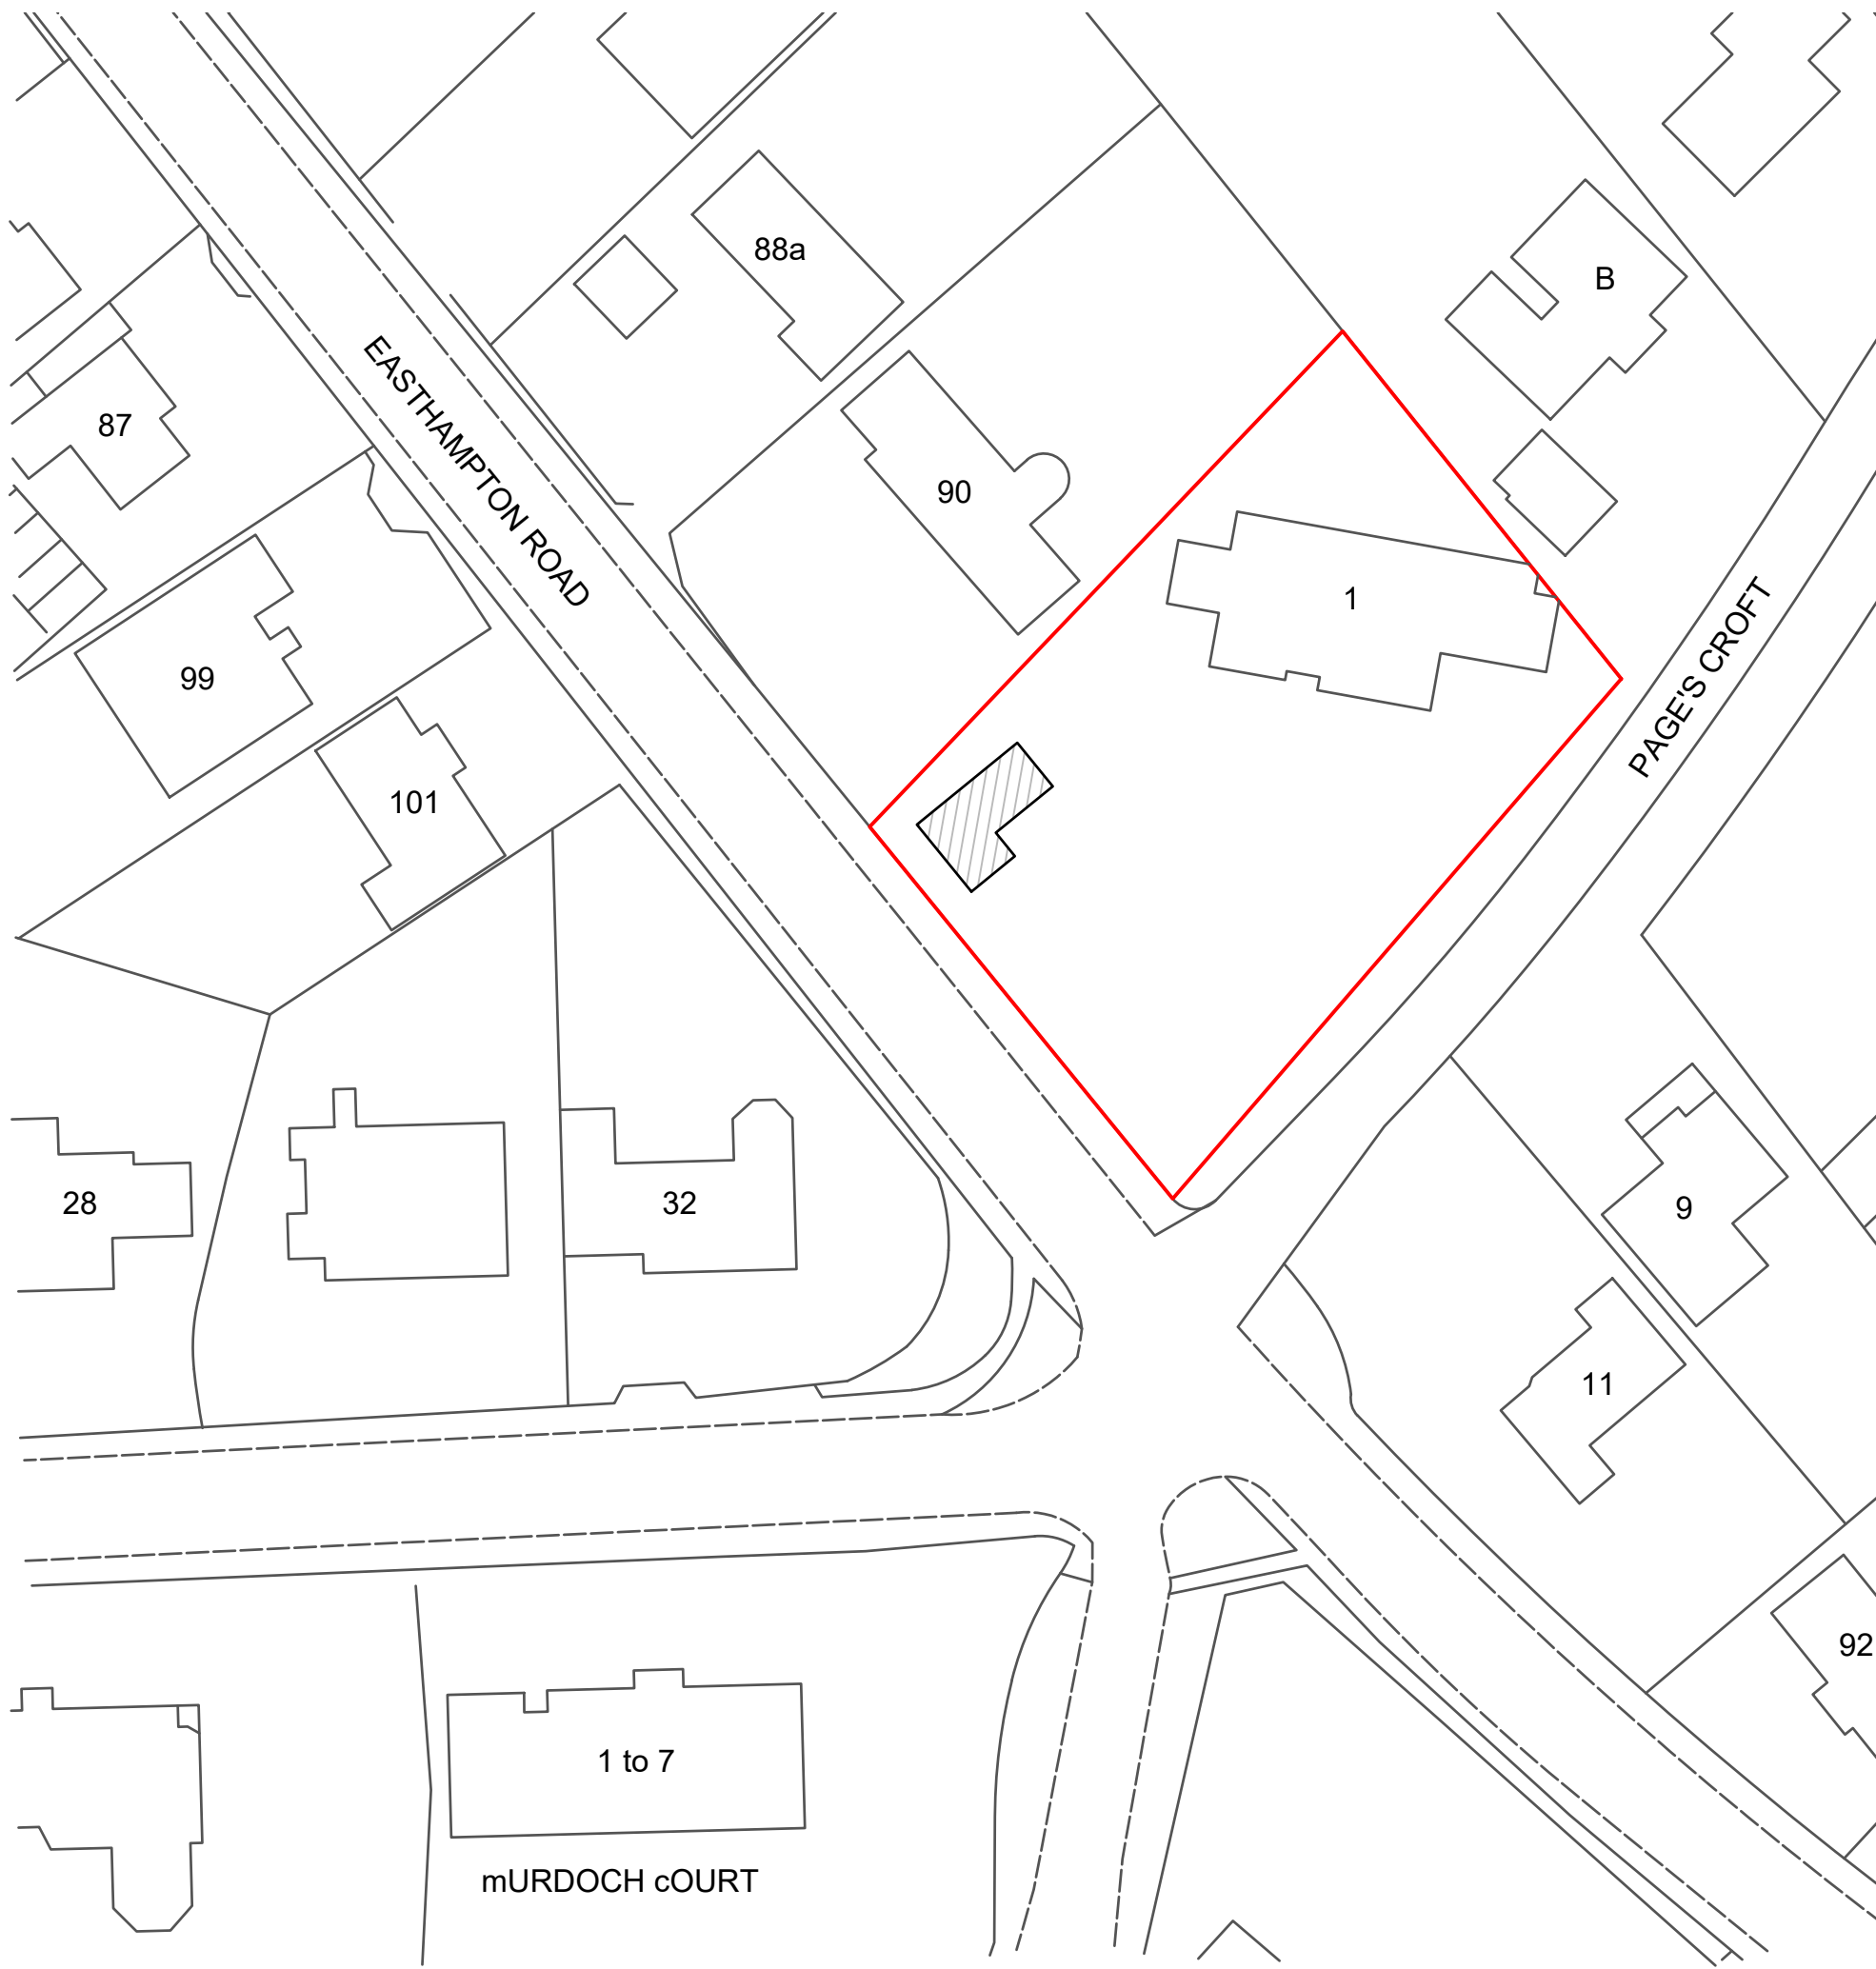


B	M Harrison	12.11.2024	Comments inc'd		
A	M Harrison	18.09.2024	First Issue		
ISSUE	BY	DATE	DESCRIPTION	APPROVED	DATE
Scale	1:500	Dimensions	mm	Tolerance	Mass
				Projection	3rd Angle
Drawing Owner			Title		
 T : 01189 770404			1 Pages Croft, Wokingham, Berkshire RG40 2HN, New Outbuilding, Proposed Site Plan		
Drawn by			Drawing Number	Sheet	Issue
			24/PCW/012	1/1	B

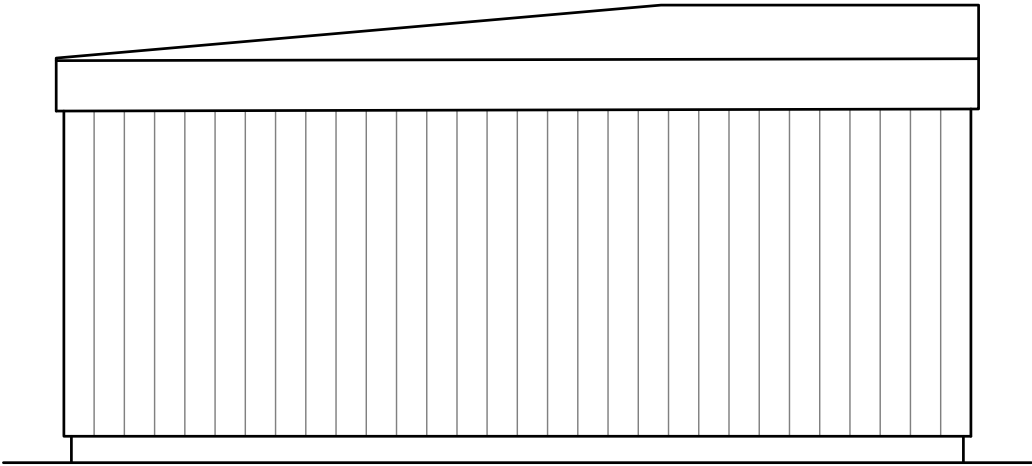


SOUTH WEST ELEVATION

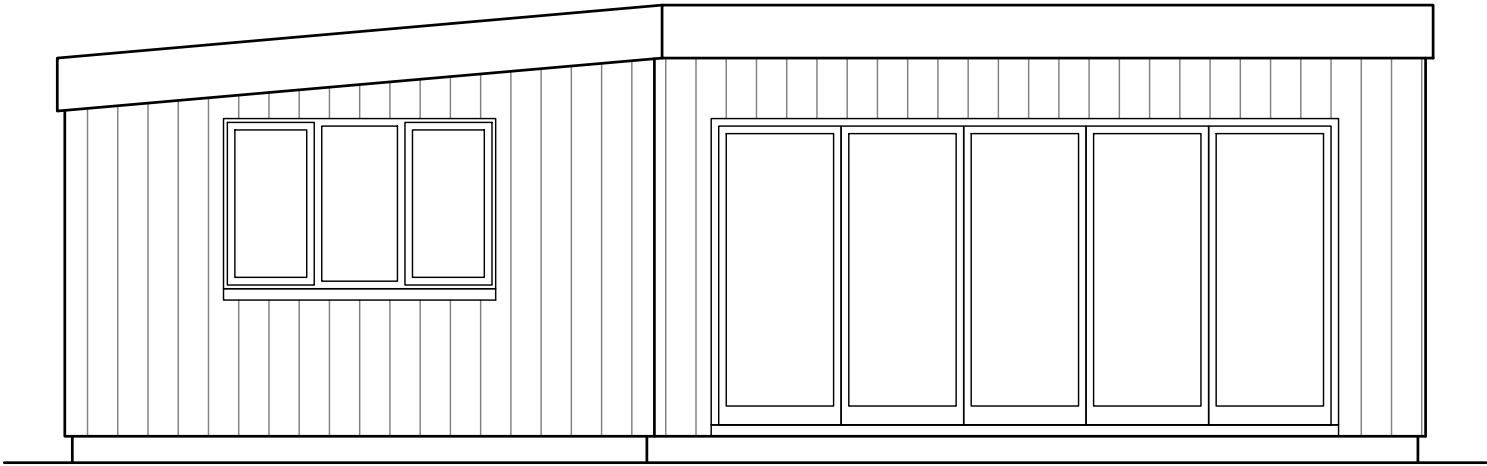

SOUTH EAST ELEVATION

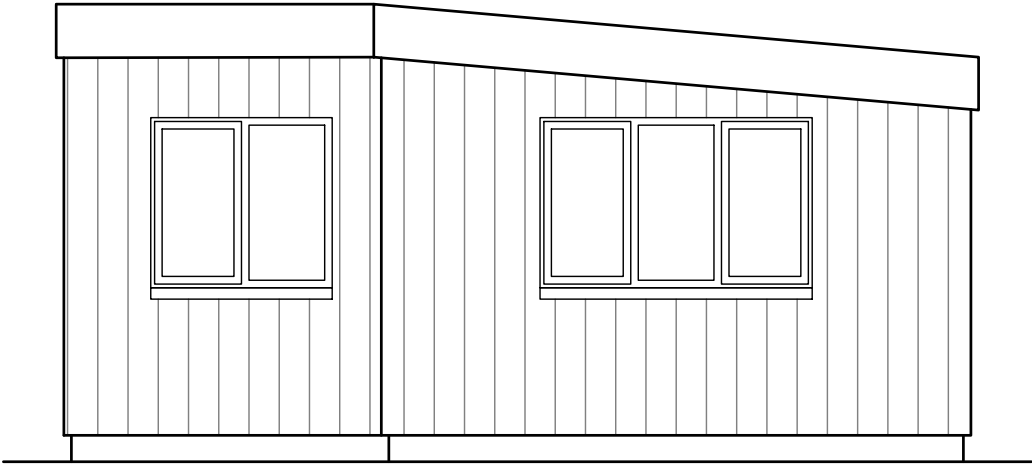




NORTH EAST ELEVATION

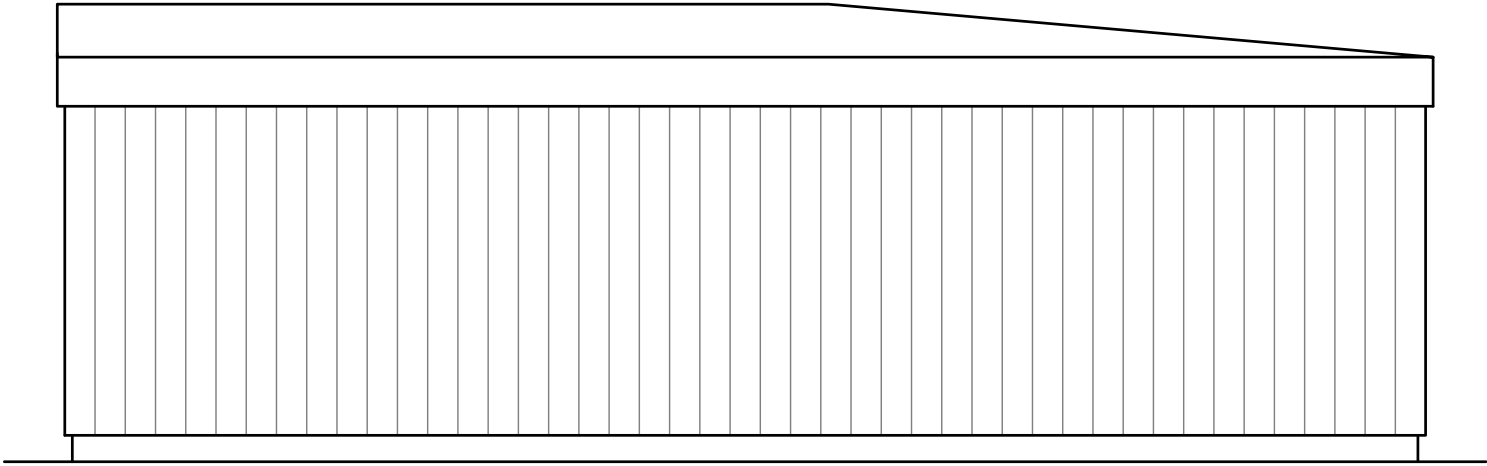


NORTH WEST ELEVATION

 

B	M Harrison	12.11.2024	Comments inc'd		
A	M Harrison	18.09.2024	First Issue		
ISSUE	BY	DATE	DESCRIPTION	APPROVED	DATE
Scale	1:50	Dimensions	mm	Tolerance	Mass
Drawing Owner			Title		
 T : 01189 770404			1 Pages Croft, Wokingham, Berkshire RG40 2HN, New Outbuilding, Proposed Elevations		
Drawn by			Drawing Number	Sheet	Issue
			24/PCW/02	1/1	B

 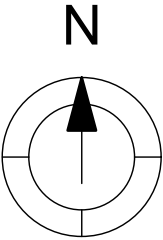

 B	M Harrison	12.11.2024	Comments inc'd			
A	M Harrison	18.09.2024	First Issue			
ISSUE	BY	DATE	DESCRIPTION		APPROVED	DATE
Scale		Dimensions	Tolerance	Mass	Projection	
1:1250		mm			3rd Angle	
Drawing Owner			Title			
 T : 01189 770404			1 Pages Croft, Wokingham, Berkshire RG40 2HN, New Outbuilding, Proposed Location Plan			
Drawn by			Drawing Number		Sheet	Issue
			24/PCW/03		1/1	B