




DC
DEC.24

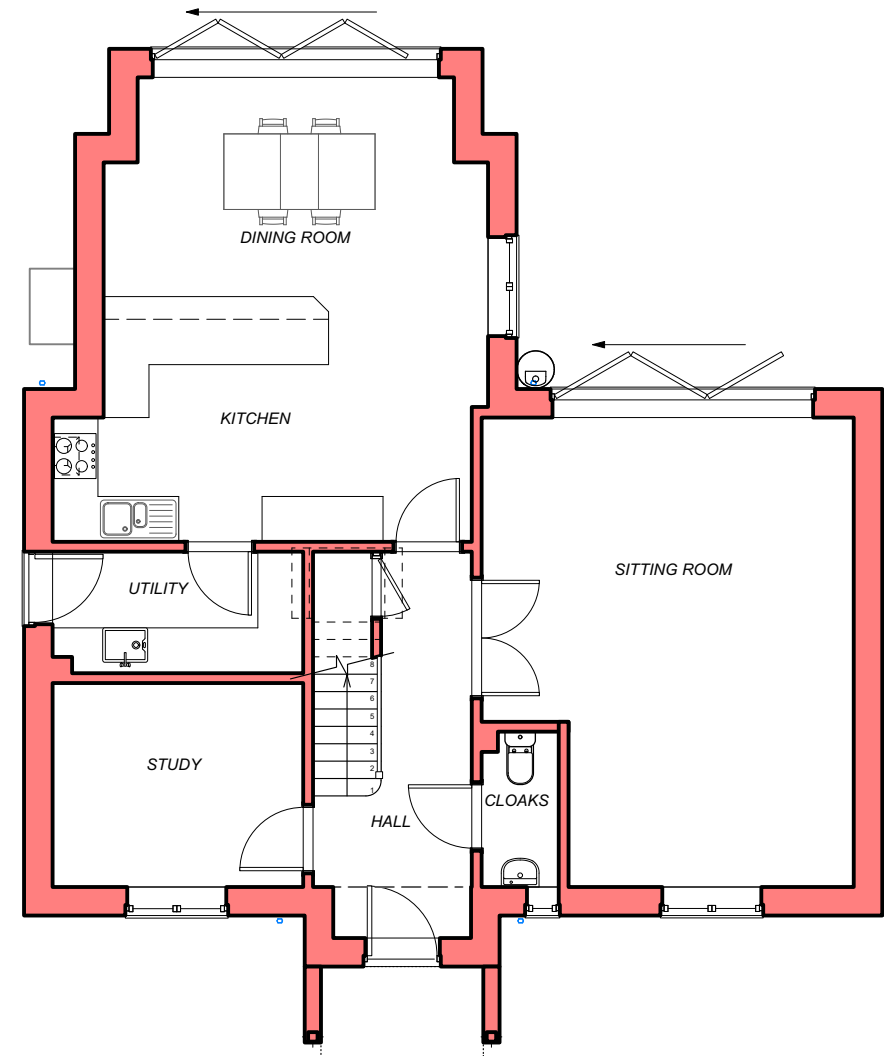


GROUND FLOOR PLAN
Scale: 1:100

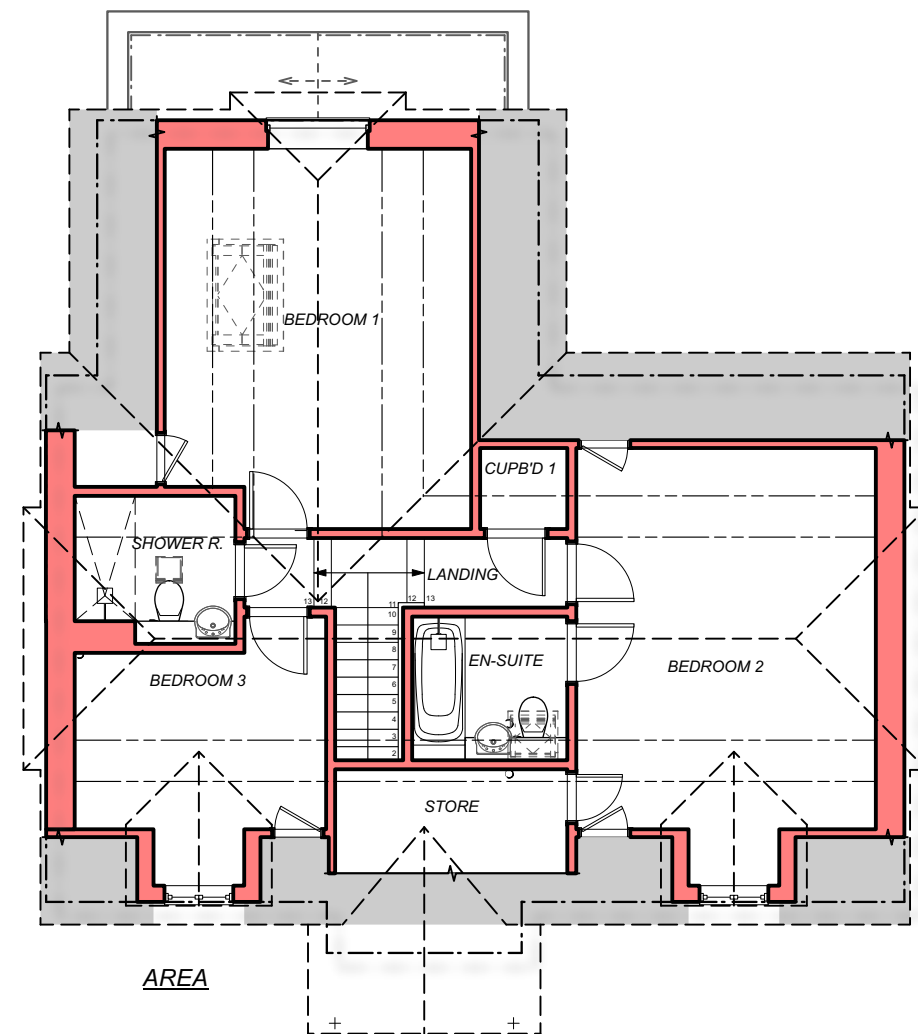

FIRST FLOOR PLAN
Scale: 1:100

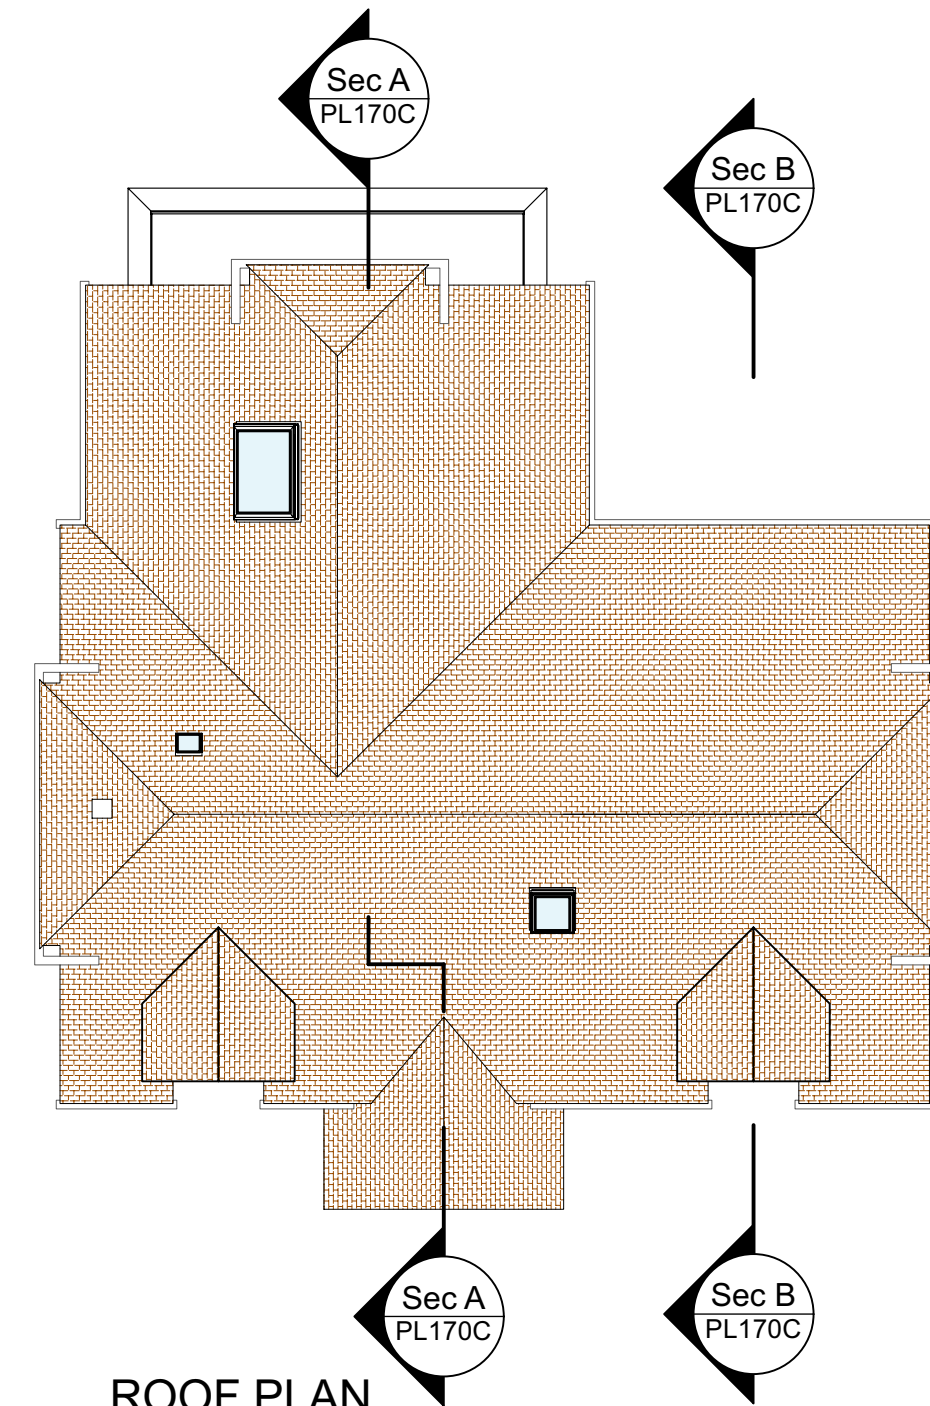

ROOF PLAN
Scale: 1:100

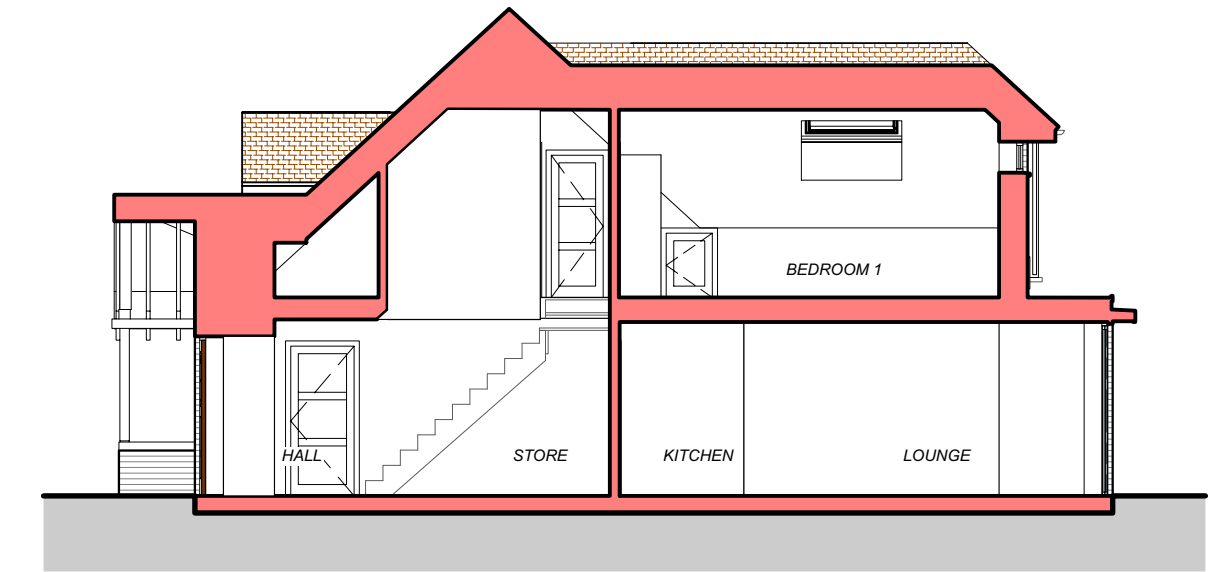


SECTION A
Scale: 1:100




SW FRONT ELEVATION
Scale: 1:100




NE REAR ELEVATION
Scale: 1:100

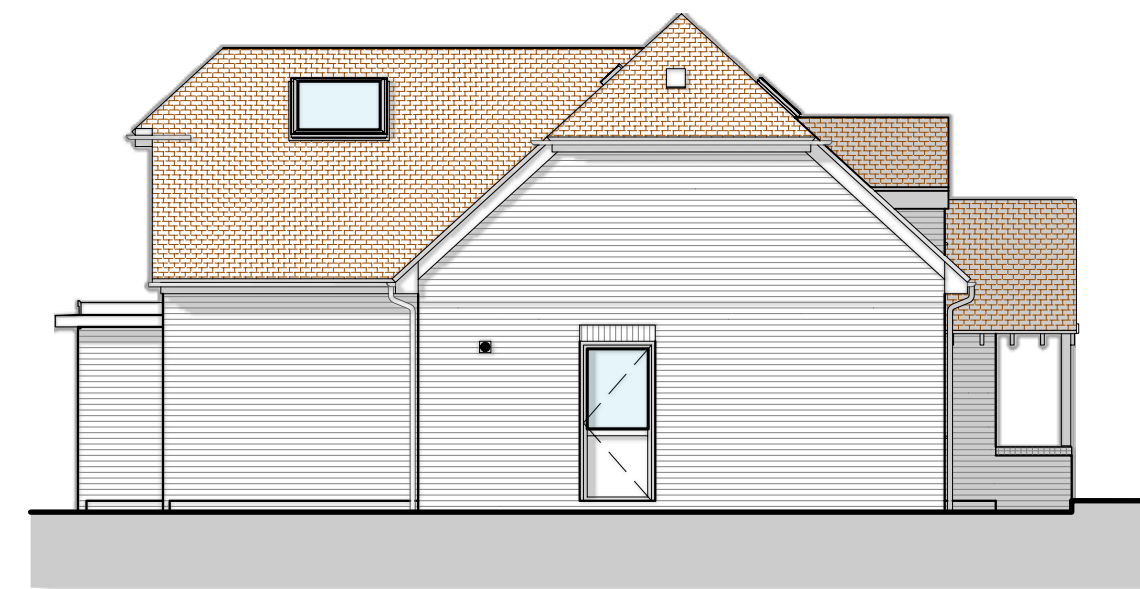



NW SIDE ELEVATION
Scale: 1:100

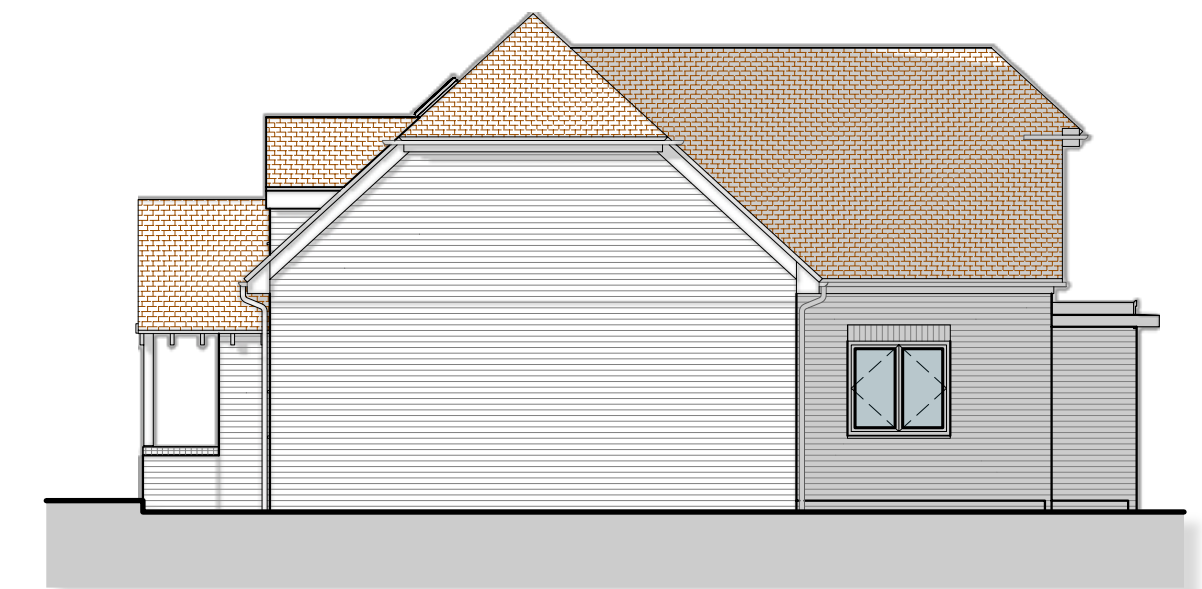


SE SIDE ELEVATION
Scale: 1:100

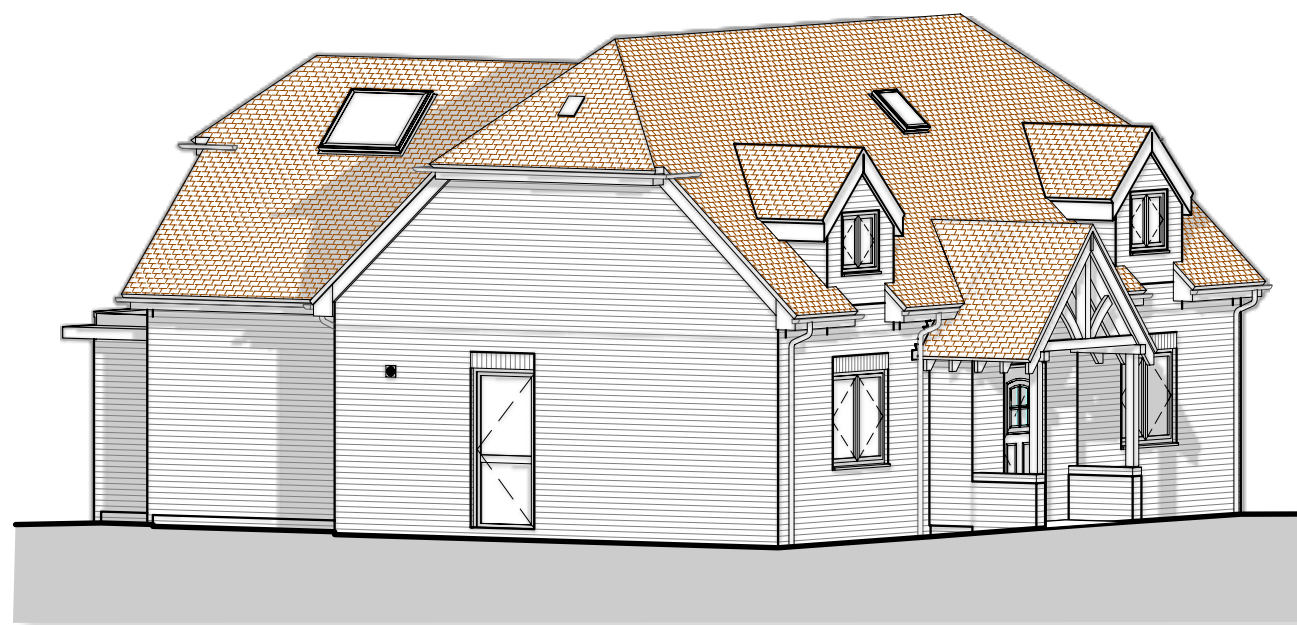

3D VIEW 1 AS SEEN FROM SOUTH WEST
Scale: 1:100

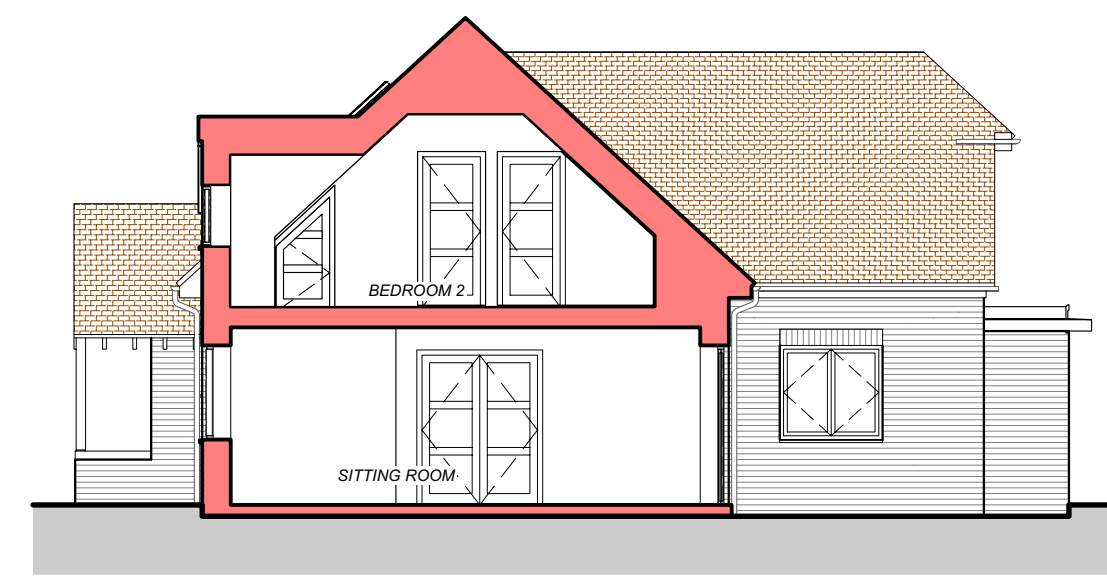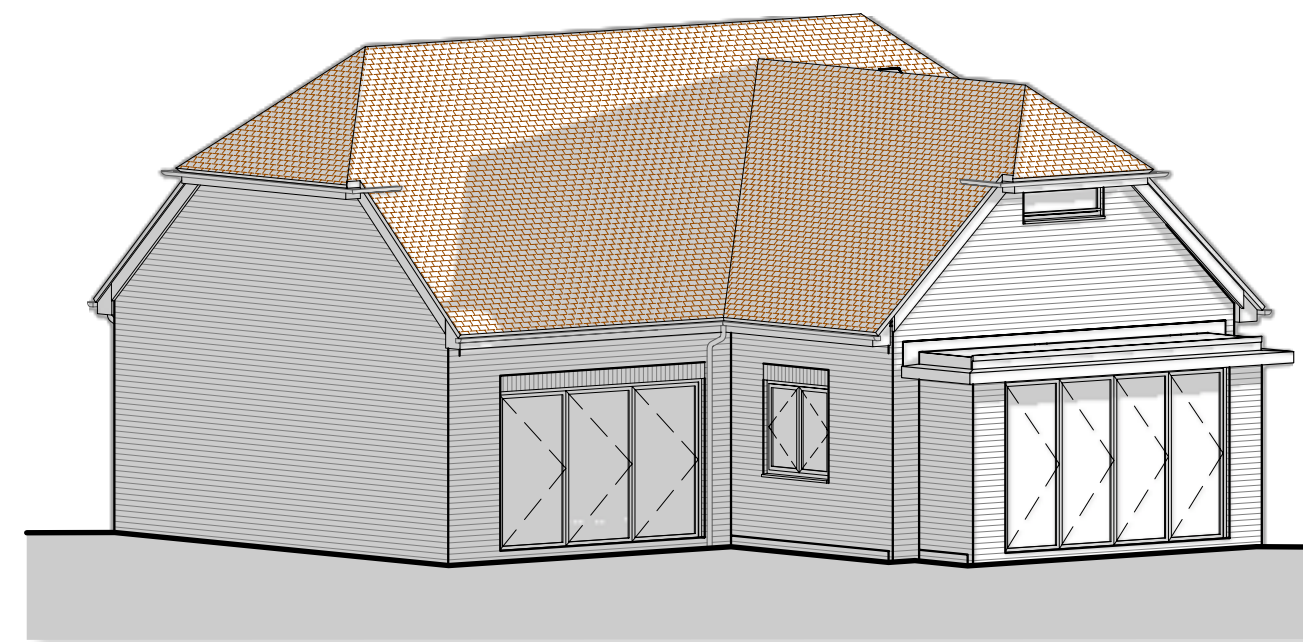

SECTION B
Scale: 1:100

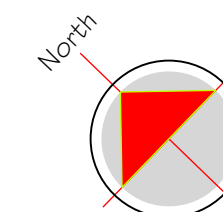

PROJECT

LAND OFF SILVER FOX CRESCENT WOODLEY, RG5 3JA

REVISION	DATE	AMENDMENTS
C	DEC.24	FOR COMMENTS

0 1 2 3 4 5 6 7 8 9 10m
SCALE BAR - 1:100

ALL FIGURED DIMENSIONS ARE TO BE TAKEN IN PREFERENCE TO SCALED DIMENSIONS AND ANY INACCURACIES ARE TO BE REPORTED TO THE ARCHITECT. DIMENSIONS TO BE CHECKED ON SITE BEFORE ANY WORK IS PUT IN HAND OR PREFABRICATED. COPYRIGHT OF THIS DRAWING IS RETAINED BY THE ARCHITECT AND IT MUST NOT BE REPRODUCED WITHOUT THEIR WRITTEN CONSENT.

PLANNING ISSUE
1:100 @ A1

HOUSE TYPE 10

MATHEWSON WATERS ARCHITECTS
Whitechurch Studio:
07540 726562
RIBA #

The Old Surgery
Crowle Road · Lambourn
Berkshire · RG17 8NR
enquiries@mw-architects.co.uk
01888 73131
www.mw-architects.co.uk

© MATHEWSON WATERS ARCHITECTS LTD
22009 PL170C