


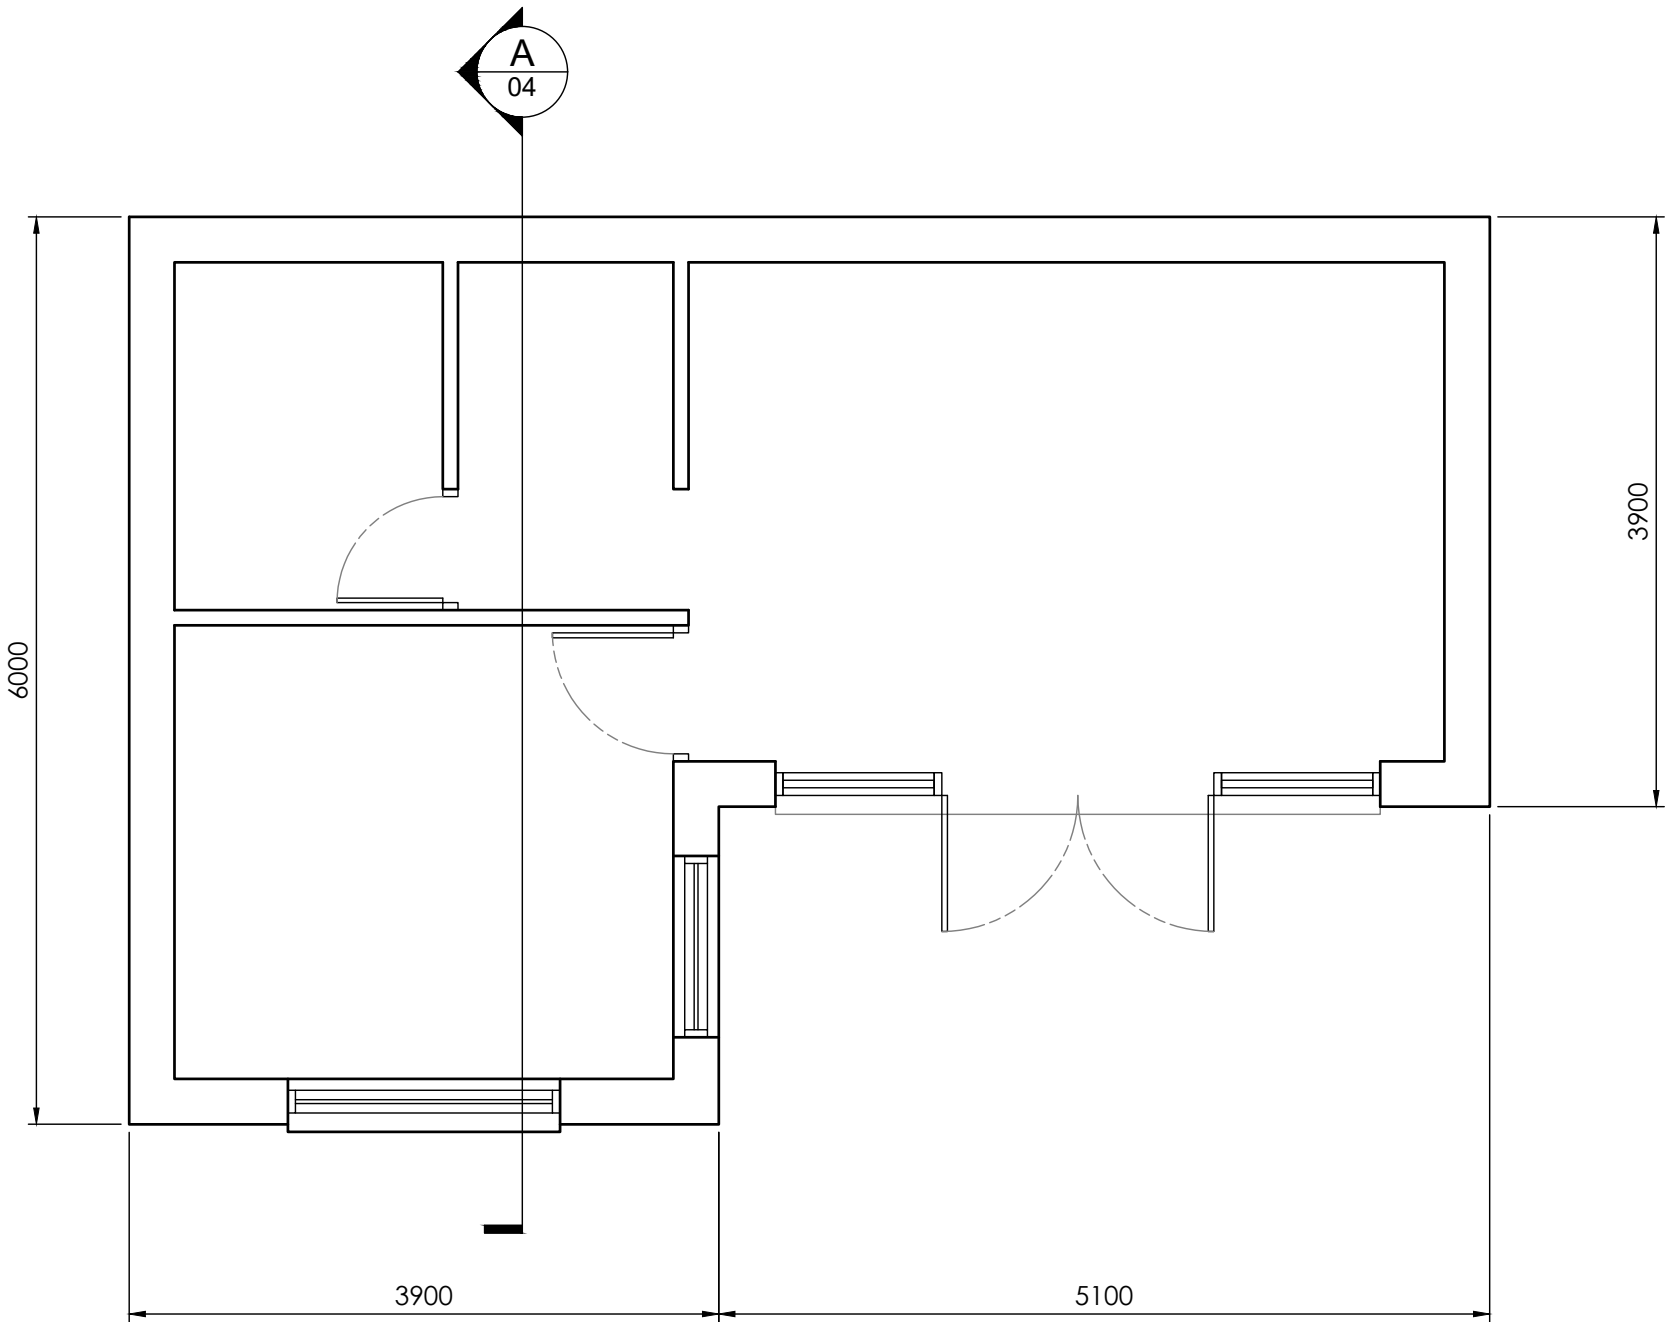
 
 


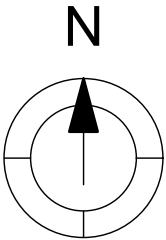


B	M Harrison	29.10.2025	Section arrow added		
A	M Harrison	02.10.2025	First Issue		
ISSUE	BY	DATE	DESCRIPTION	APPROVED	DATE
Scale	1:50	Dimensions	mm	Tolerance	Mass
Drawing Owner			Title		
 T : 01189 770404			1 Pages Croft, Wokingham, Berkshire RG40 2HN, New Outbuilding, Proposed Floor Plan		
Drawn by			Drawing Number	Sheet	Issue
			25/PCW/011	1/1	B

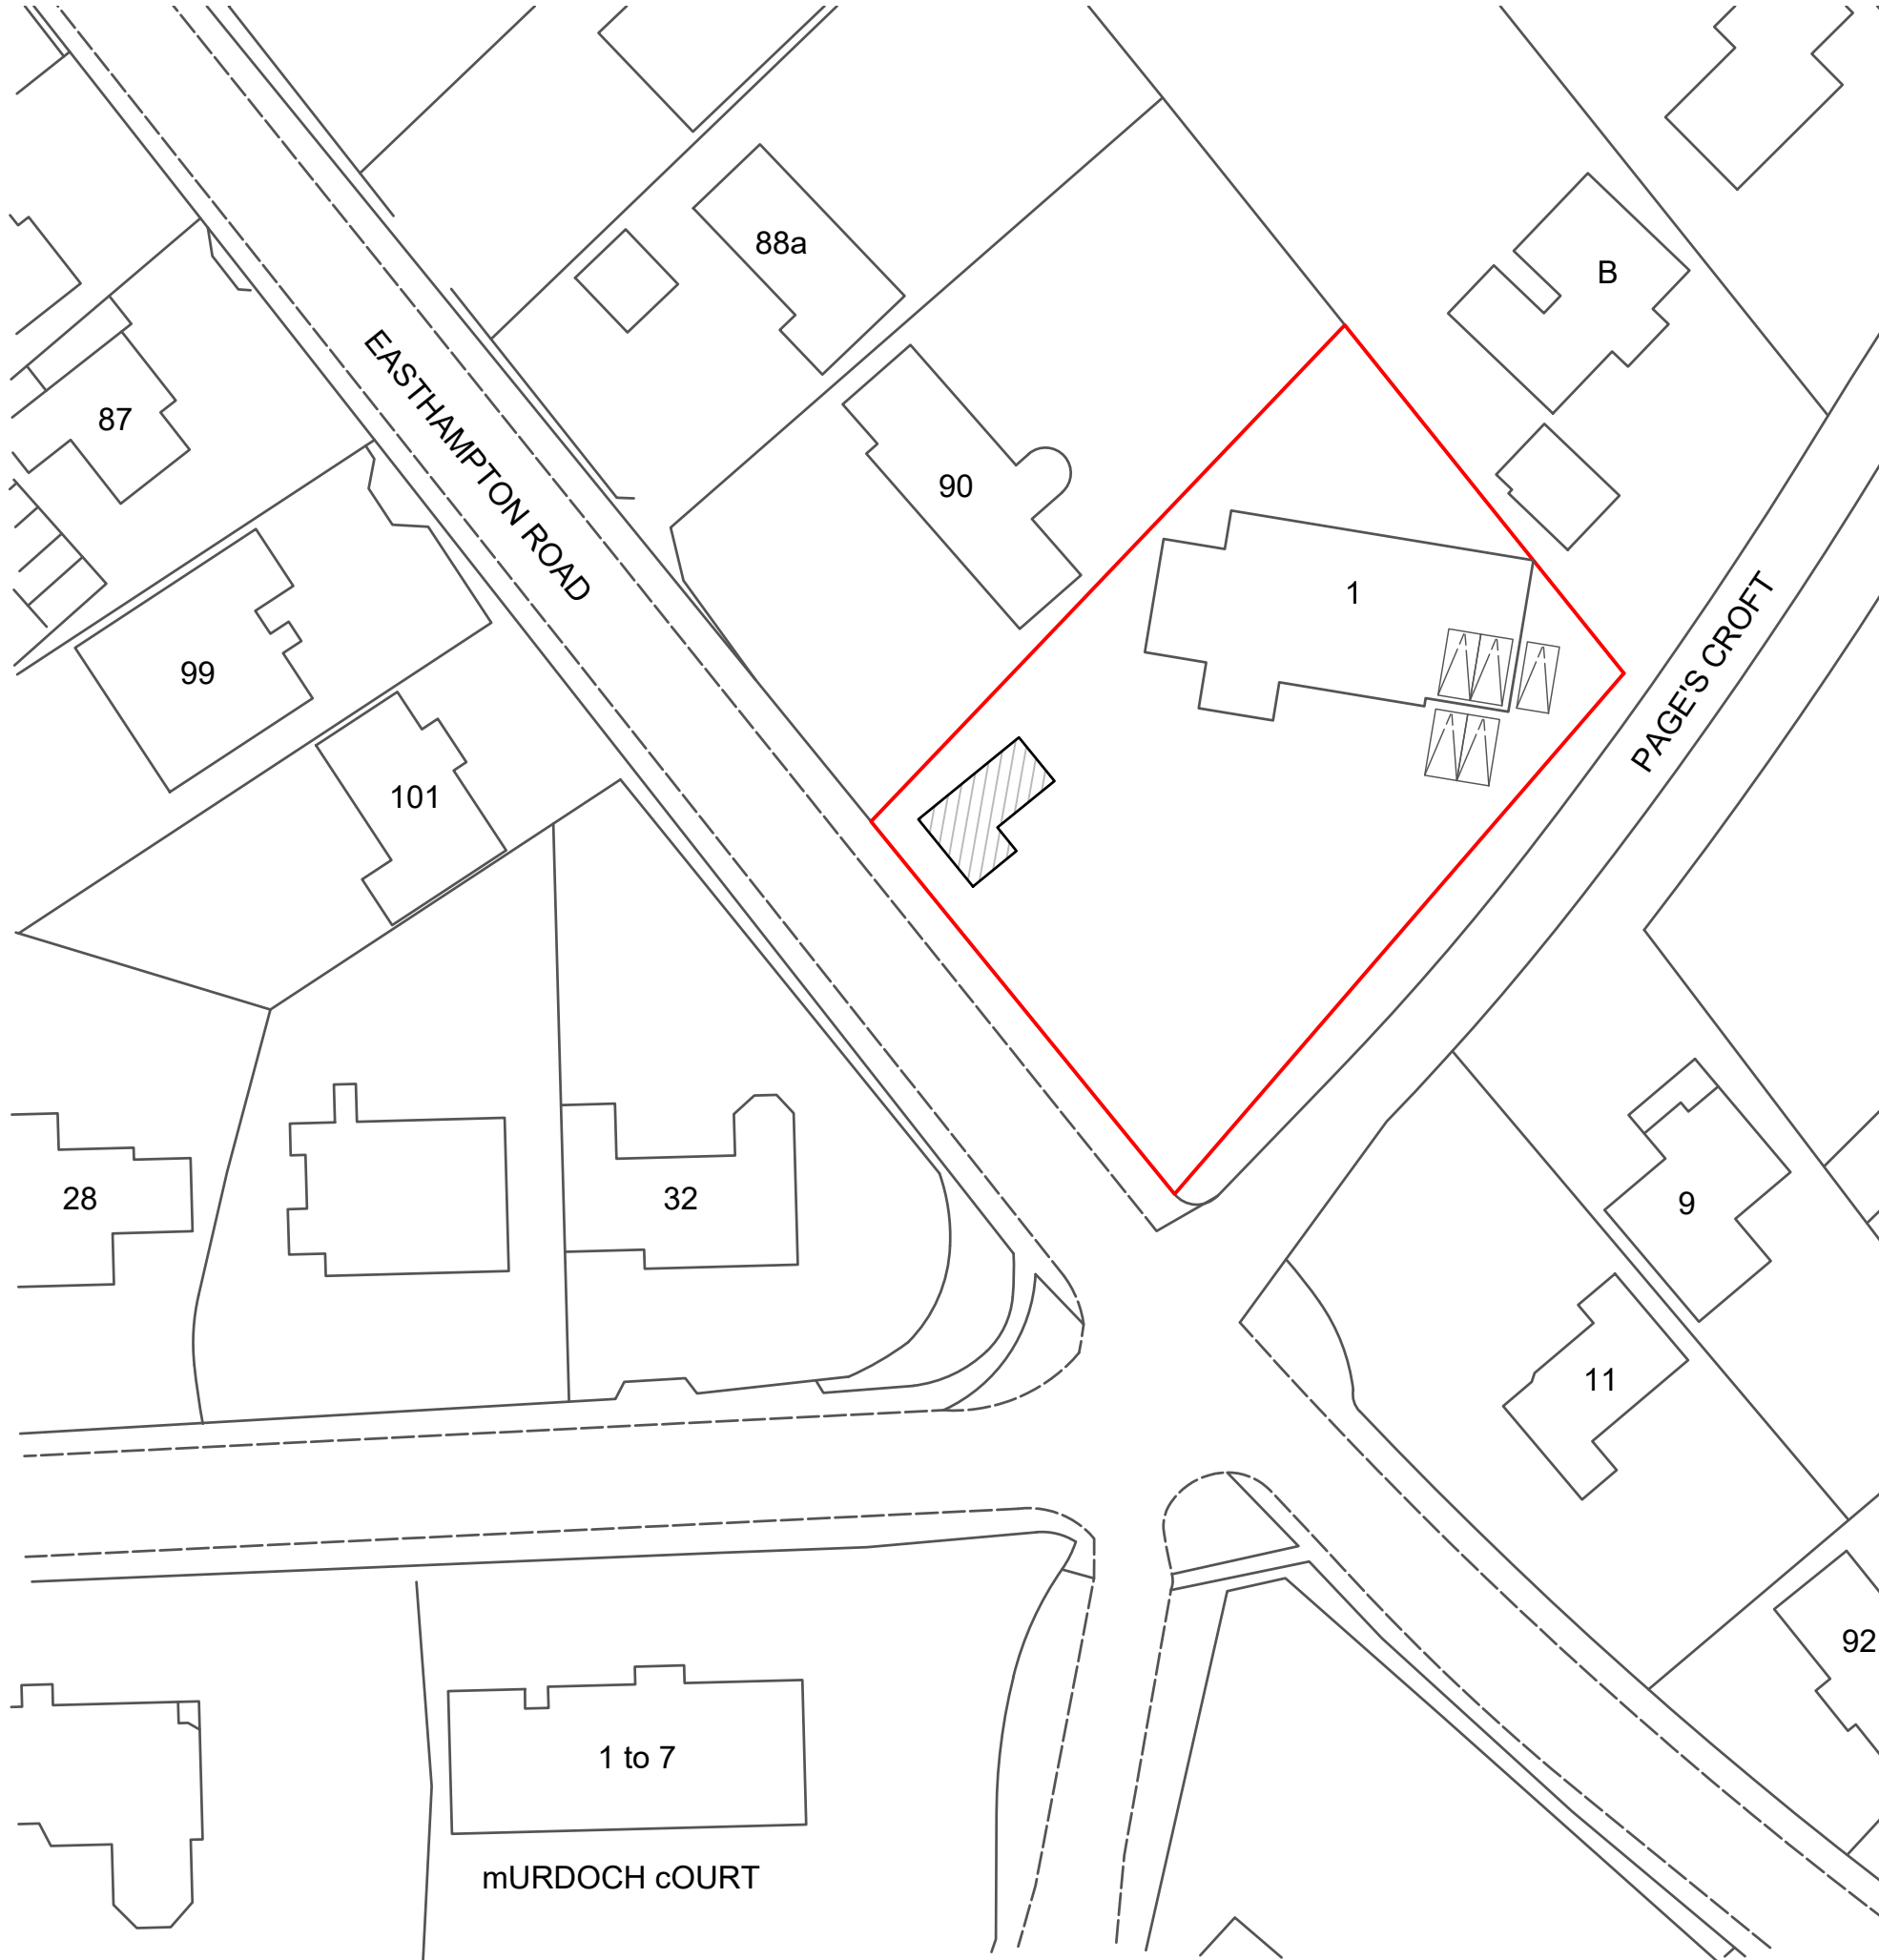


B	M Harrison	29.10.2025	Parking spaces added			
A	M Harrison	02.10.2025	First Issue			
ISSUE	BY	DATE	DESCRIPTION		APPROVED	DATE
Scale		1:500	Dimensions	mm	Tolerance	Mass
					Projection	3rd Angle
						
Drawing Owner			Title			
 T : 01189 770404			1 1 Pages Croft, Wokingham, Berkshire RG40 2HN, New Outbuilding, Proposed Site Plan			
Drawn by			Drawing Number		Sheet	Issue
			25/PCW/012		1/1	B

 


SOUTH WEST ELEVATION

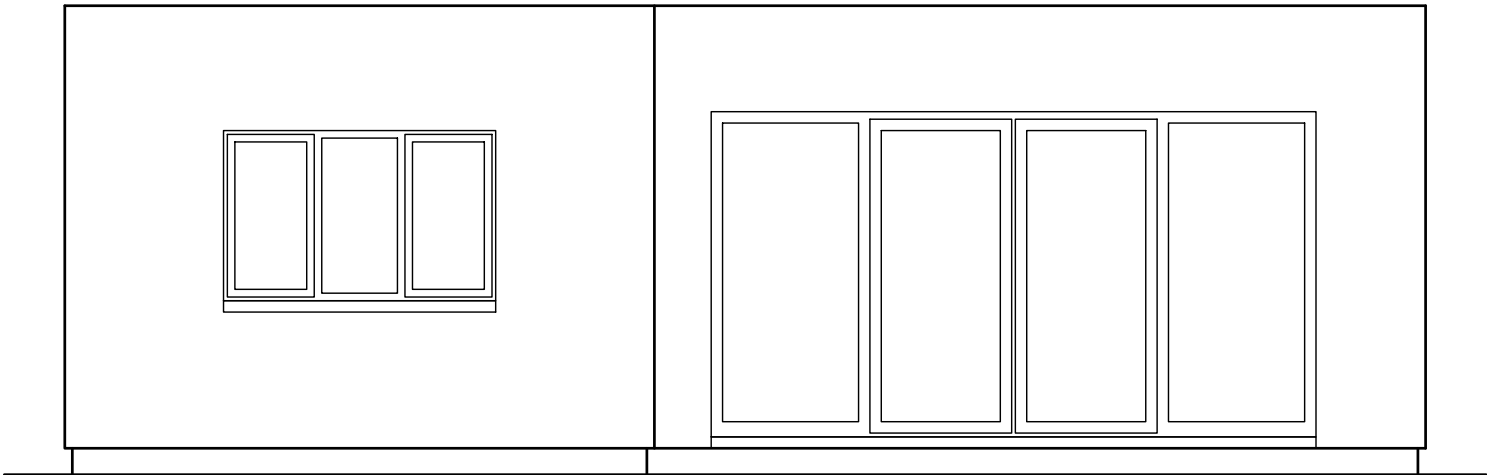

SOUTH EAST ELEVATION

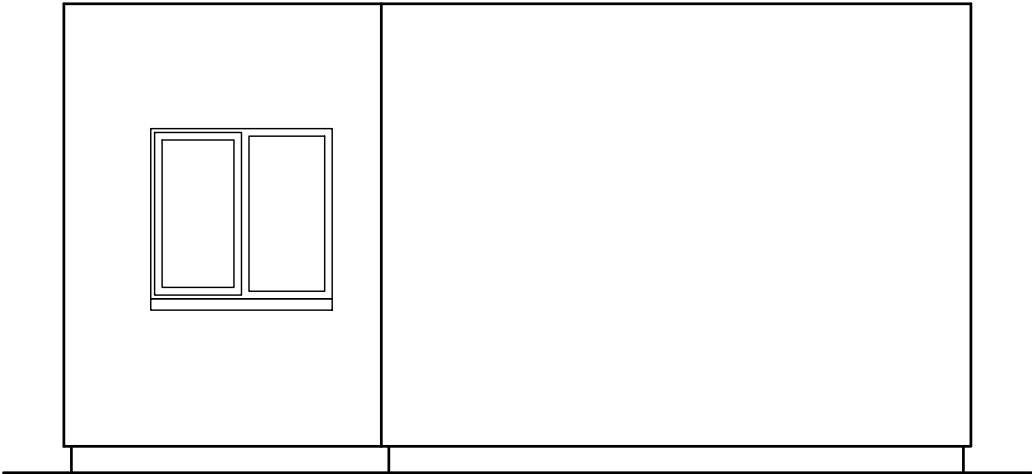




NORTH EAST ELEVATION

 



NORTH WEST ELEVATION

 

A	M Harrison	02.10.2025	First Issue			
ISSUE	BY	DATE	DESCRIPTION		APPROVED	DATE
Scale	1:50	Dimensions	mm	Tolerance	Mass	Projection
Drawing Owner		Title				
 T : 01189 770404		1 Pages Croft, Wokingham, Berkshire RG40 2HN, New Outbuilding, Proposed Elevations				
		Drawn by		Drawing Number	Sheet	Issue
				25/PCW/02	1/1	A

 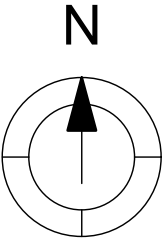

 B	M Harrison	29.10.2025	Parking spaces added		
A	M Harrison	02.10.2025	First Issue		
ISSUE	BY	DATE	DESCRIPTION	APPROVED	DATE
Scale	1:1250	Dimensions	mm	Tolerance	Mass
				Projection	3rd Angle
Drawing Owner			Title		
 T : 01189 770404			1 Pages Croft, Wokingham, Berkshire RG40 2HN, New Outbuilding, Proposed Location Plan		
Drawn by			Drawing Number	Sheet	Issue
			25/PCW/03	1/1	B

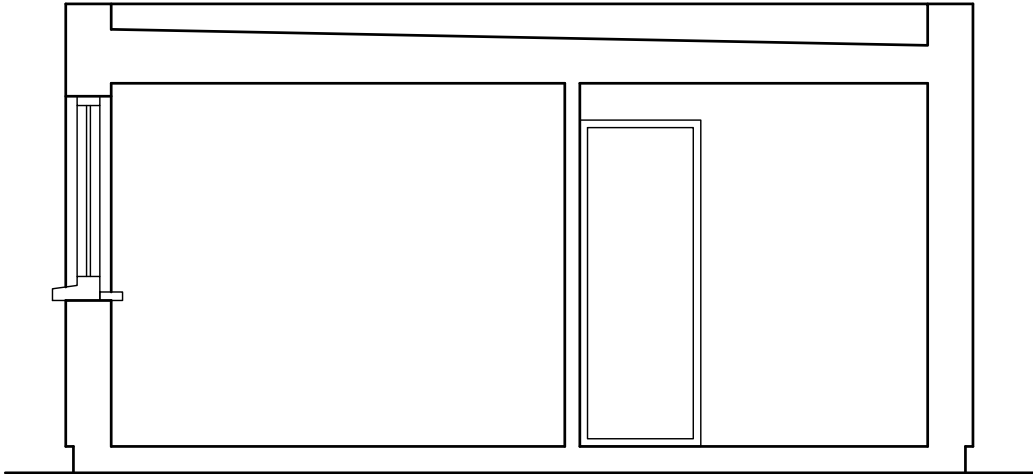

SECTION A-A



A		M Harrison	29.10.2025	First Issue			
ISSUE	BY	DATE	DESCRIPTION		APPROVED	DATE	
Scale	1:50	Dimensions	mm	Tolerance	Mass	Projection	3rd Angle
Drawing Owner			Title				
 T : 01189 770404			1 Pages Croft, Wokingham, Berkshire RG40 2HN, New Outbuilding, Proposed Section				
Drawn by			Drawing Number			Sheet	Issue
			25/PCW/04			1/1	A