


Planning Drawings

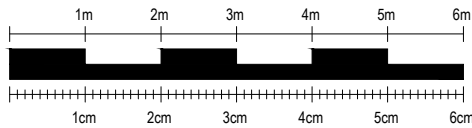

SCALE BAR - 1:100




NOTES:


SkyLofts will do everything possible to convert your loft space as per the measurements shown, however, measurements are subject to change on site due to external factors. All measurements shown are approximate and are NOT guaranteed.

Scale from this drawing and use figure dimensions.


Existing foundations, lintels and walls to be exposed if required by Building Control for assessment and upgrading if found to be inadequate.

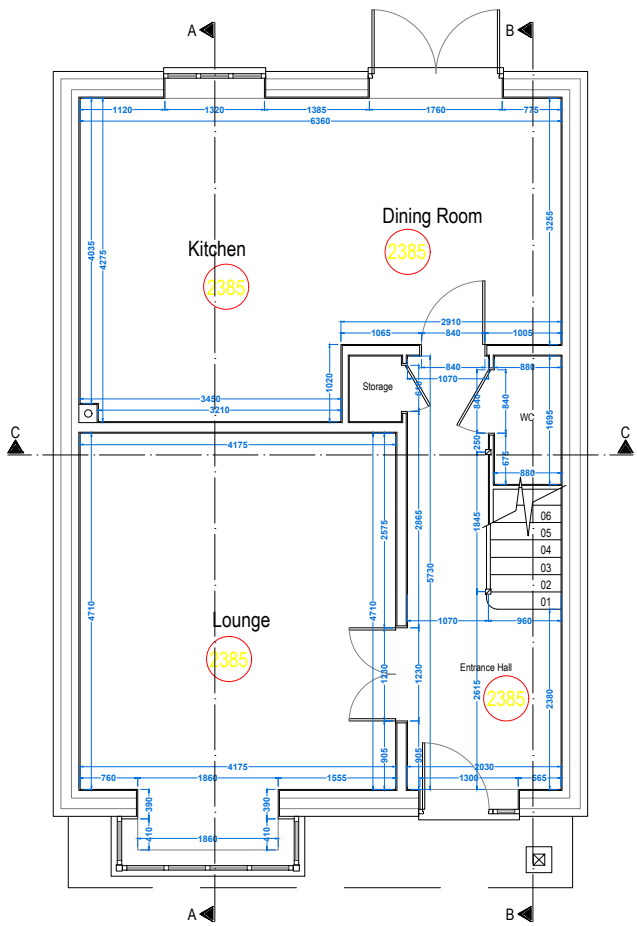

EXISTING GROUND FLOOR PLAN

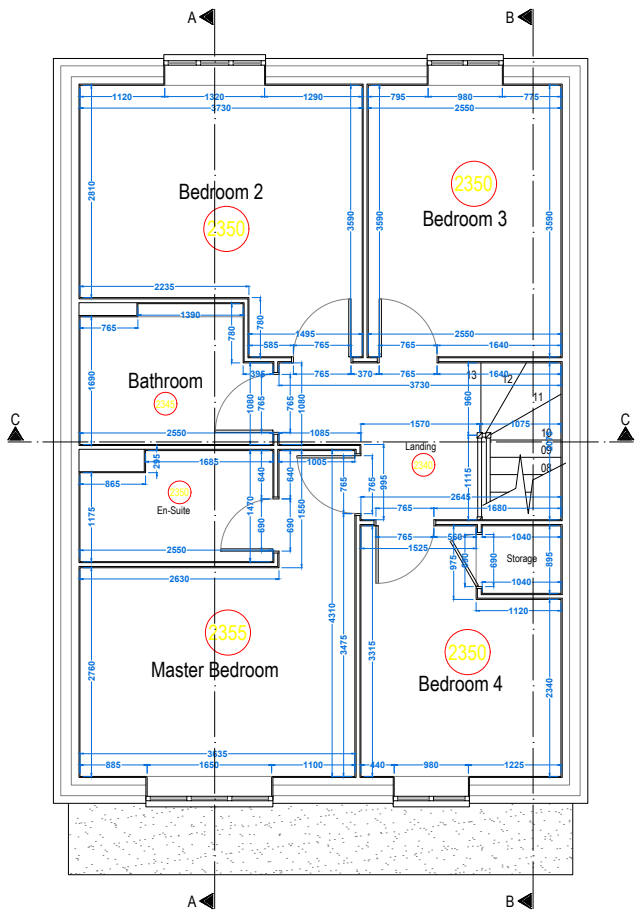

EXISTING FIRST FLOOR PLAN

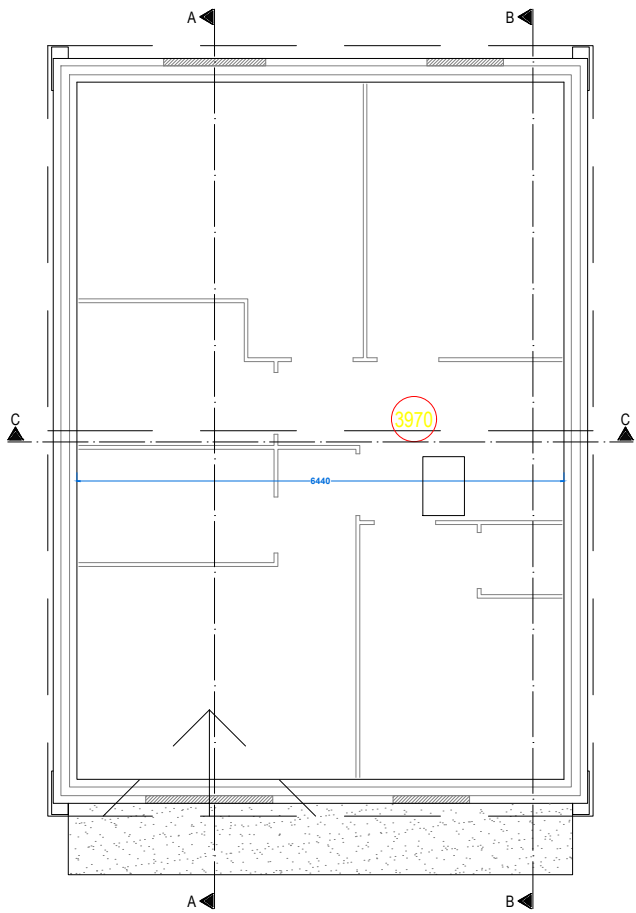

EXISTING LOFT FLOOR PLAN

KEY:			
GLASS DOOR =	(GD)	FUSE BOX =	(FUSE)
GLASS UNIT ABOVE DOOR =	(GA)	GAS METER =	(GAS)
NO DOOR =	(ND)	WATER METER =	(WATER)
DOUBLE DOOR =	(DD)	SOIL VENT PIPE =	(SVP)
POCKET DOOR =	(PD)	GUTTERING DOWNPIPE =	(RWP)
SLIDING DOOR =	(LD)	THERMAL HEAT STORE =	(THS)

SKYLOFTS

Westmead House
Farnborough
GU14 7LP
TEL: 01252 500 872

SITE:		25 Appleton Way, Shinfield, Reading, RG2 9RN	
CLIENT:		Mr Soumen Chatterjee	
PROJECT:		Rear Dormer Loft Conversion	
TITLE:		Existing Ground Floor, First Floor & Loft Floor Plans	
DATE:		08.05.2026	REF: Chatterjee/6883
DWG NO:		LDC .01	SCALE: 1:100 @ A3
REVISION:		D	DWG BY: RP