




SIDE ELEVATION As Proposed
Scale 1:100




SIDE ELEVATION As Approved
Scale 1:100

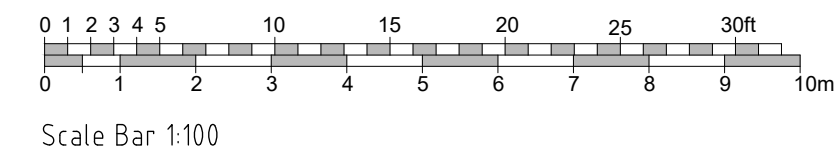

SIDE ELEVATION As Existing
Scale 1:100



REAR ELEVATION of ANNEX As Proposed
Scale 1:100

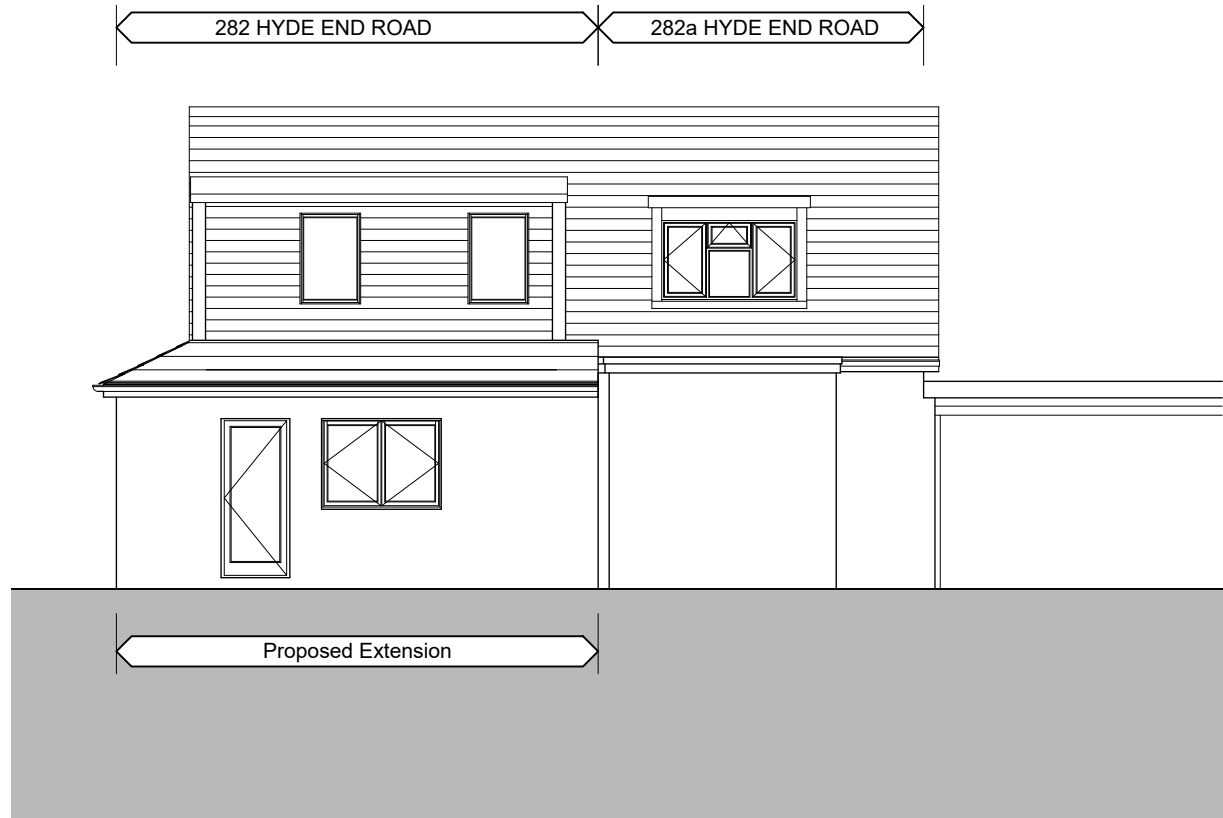


REAR ELEVATION of ANNEX As Approved
Scale 1:100




REAR ELEVATION of ANNEX As Existing
Scale 1:100



FRONT ELEVATION of ANNEX As Proposed
Scale 1:100

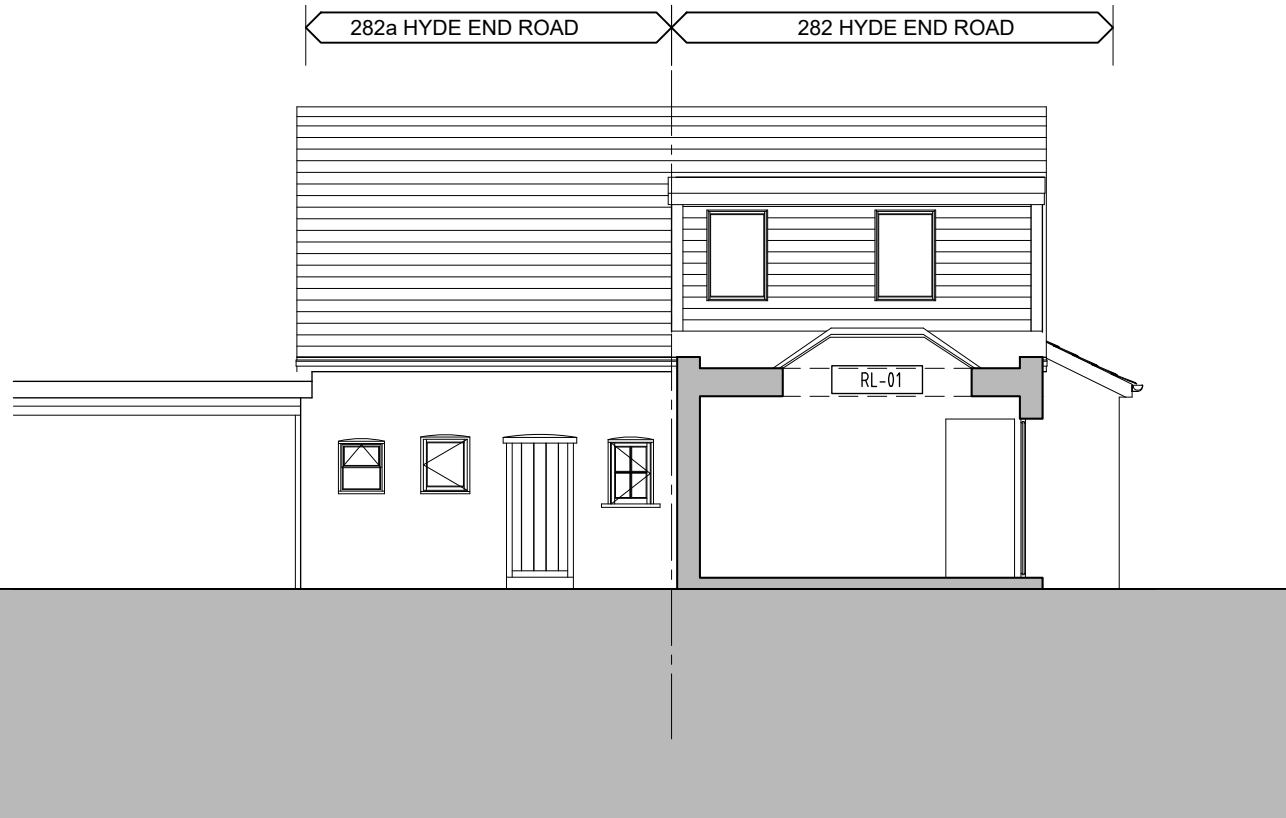

FRONT ELEVATION of ANNEX As Approved
Scale 1:100

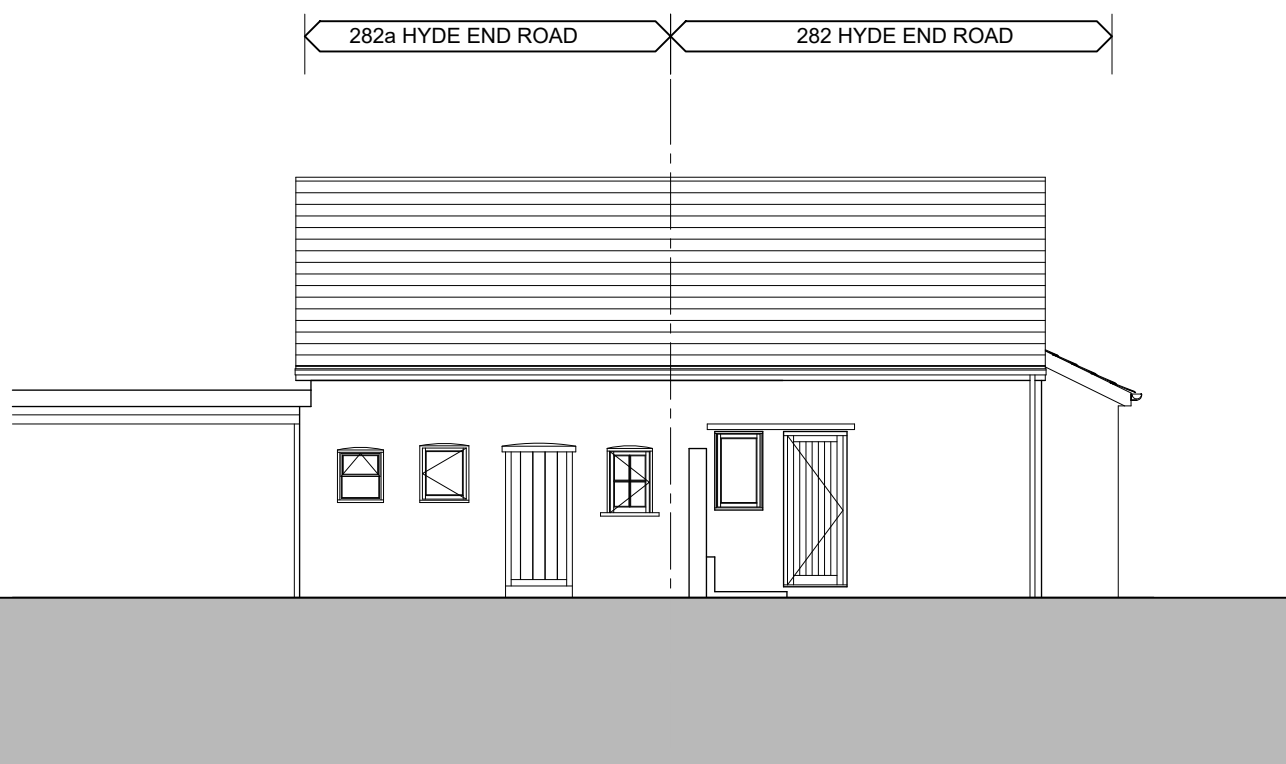

FRONT ELEVATION of ANNEX As Existing
Scale 1:100

Gable window transom removed, central structural support added.
Gable ladder reduced to 250mm deep over hang.

Bi-folding windows replaced with bi-folding doors.
French Doors replaced with Window
French Doors and fixed glazing panel replaced with bi-folding doors

FOR PLANNING SUBMISSION

Rev	Description	Date
EXTENSIONS AND ALTERATIONS LOCATION		
Mr and Mrs C. Nairn 282, Hyde End Road, Spencer's Wood, Reading, Berkshire, RG7 1DN		
DRAWING TITLE External Elevations As Existing, Approved and Proposed		
DATE April 2026		
SCALE 1:100 @ A1	DRWG. NO. 2023/3010	REVISION -