


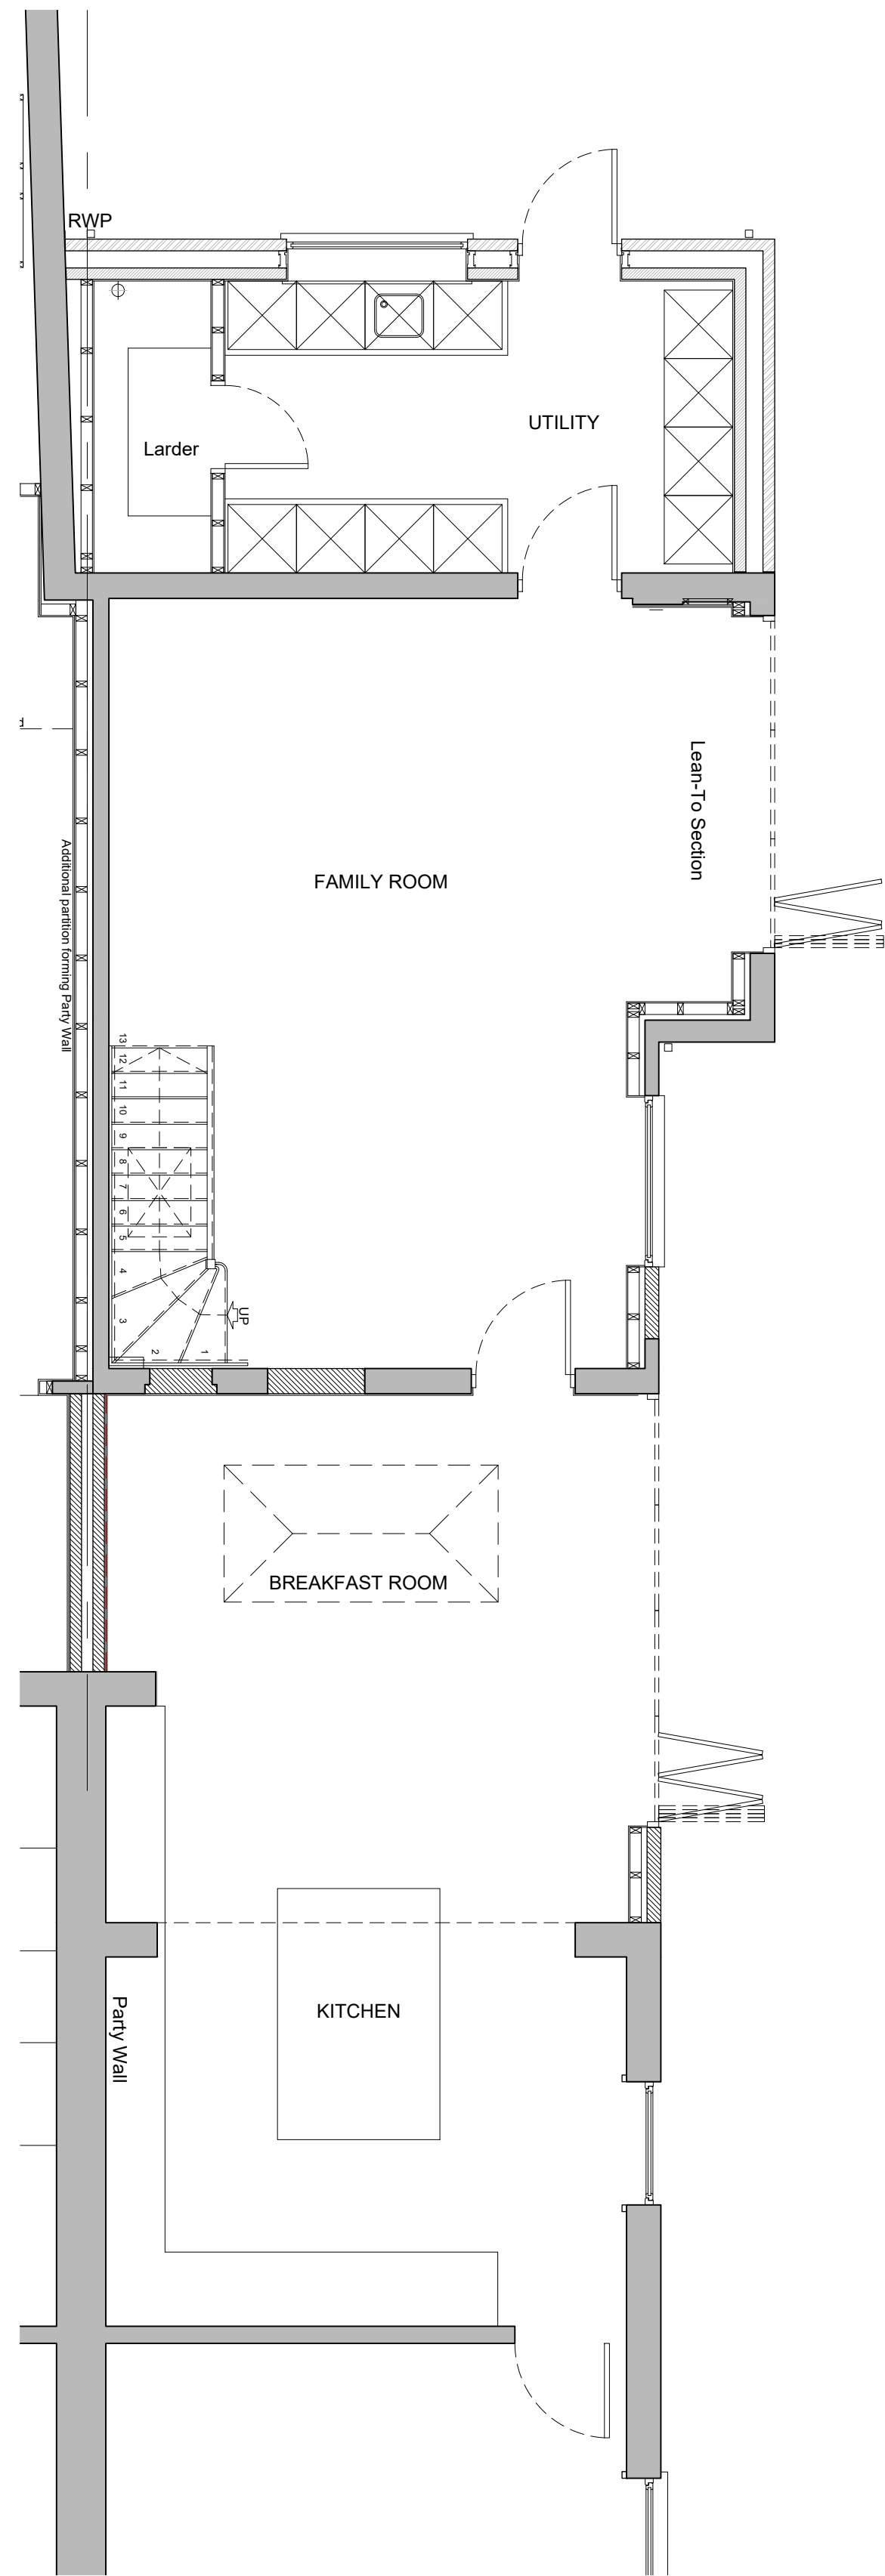


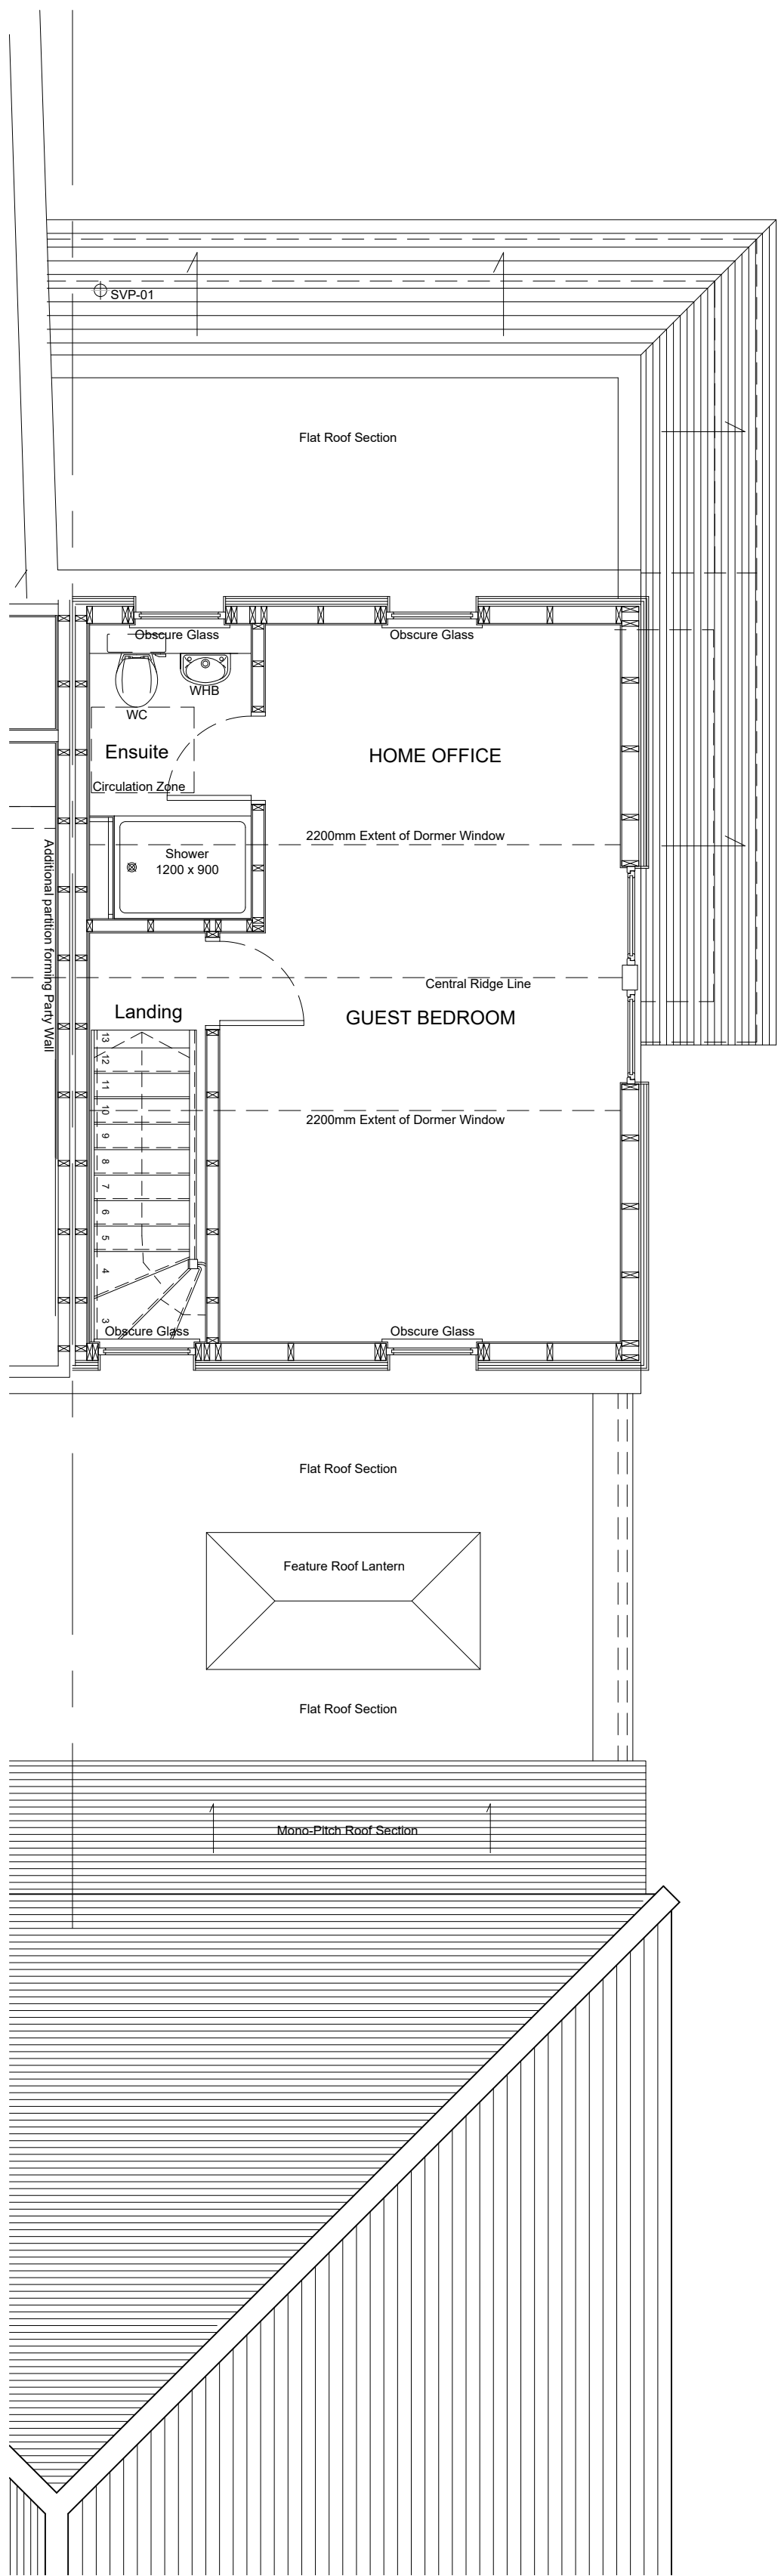

GROUND FLOOR GENERAL ARRANGEMENT PLAN As Proposed
Scale 1:50

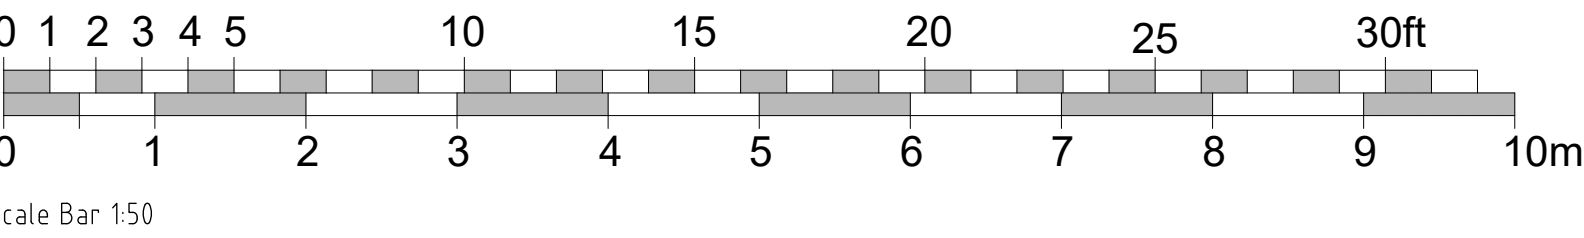

FIRST FLOOR PLAN As Proposed
Scale 1:50

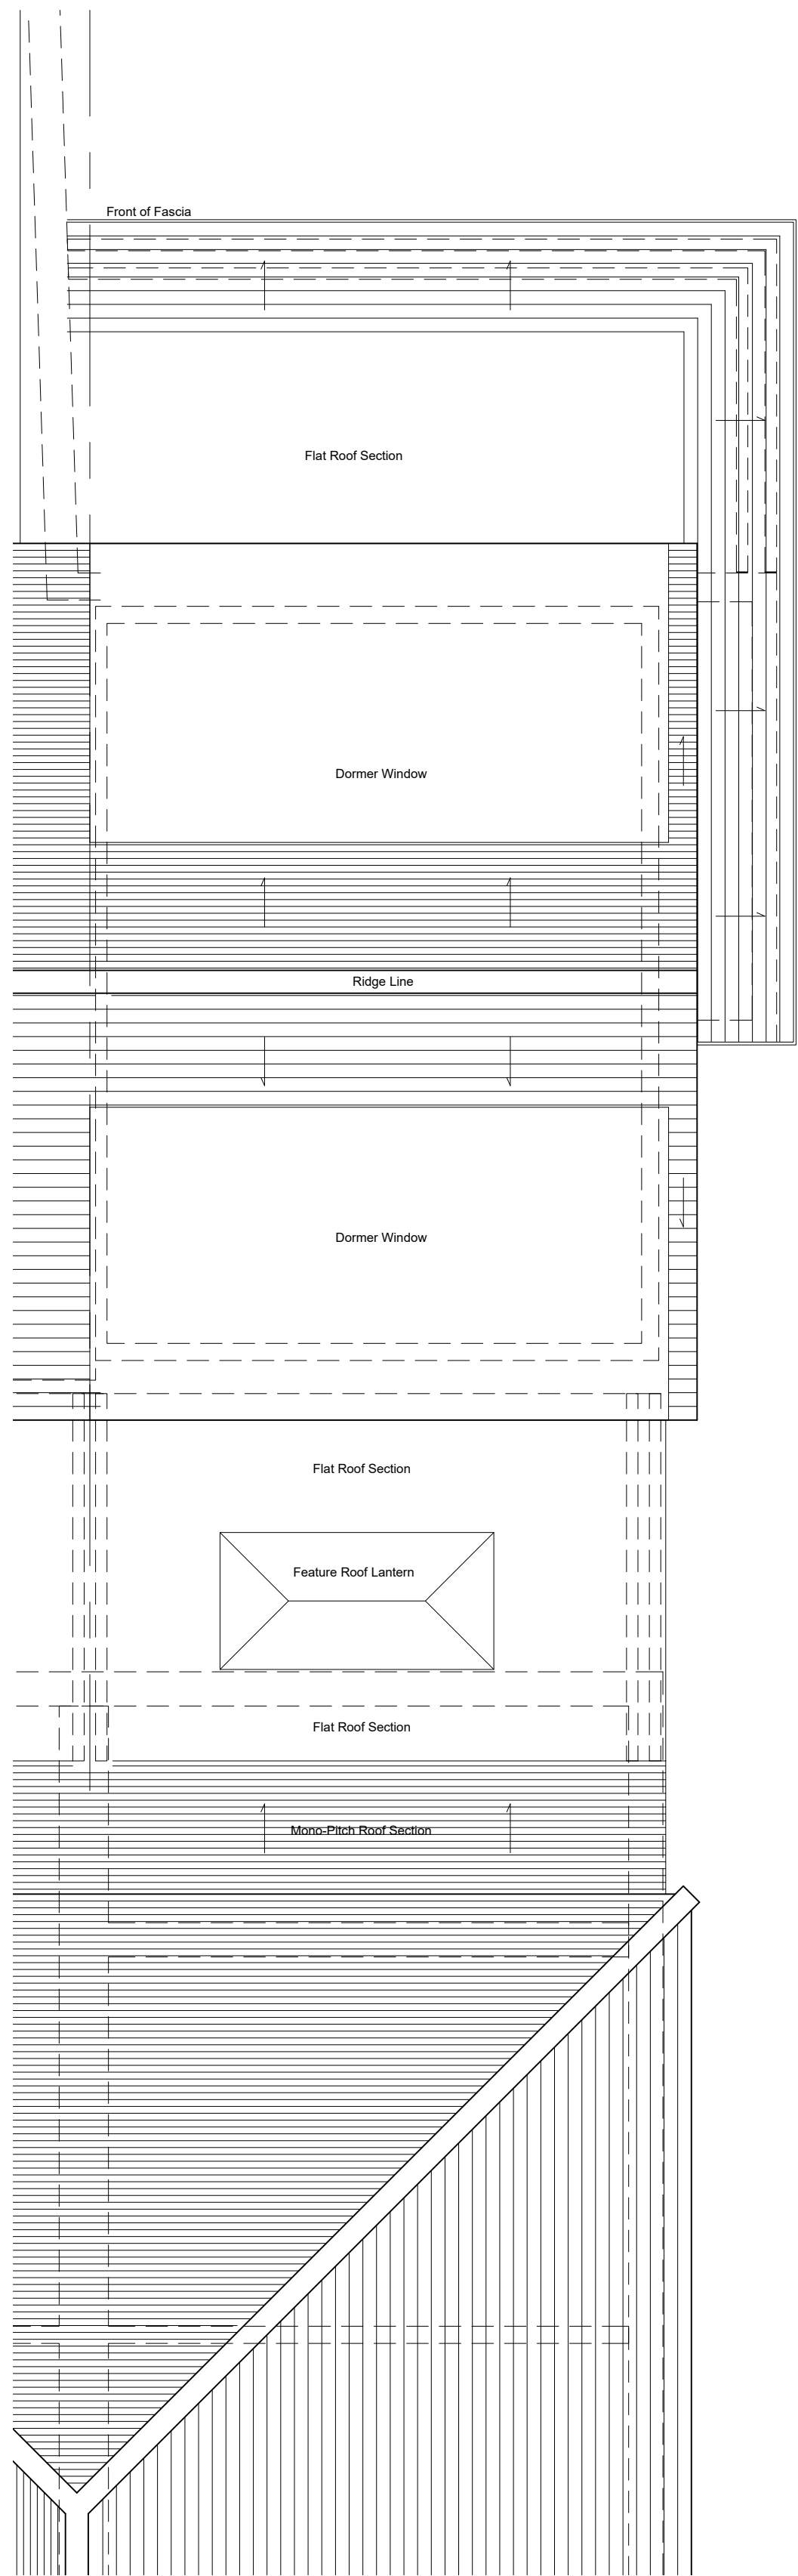

ROOF SCAPE PLAN As Proposed
Scale 1:50

FOR PLANNING PERMISSION

Rev	Description	Date
-----	-------------	------

EXTENSIONS AND ALTERATIONS
LOCATION

Mr and Mrs C. Nairn
282, Hyde End Road, Spencer's Wood,
Reading, Berkshire, RG7 1DN

DRAWING TITLE
General Arrangement Floor Plans
Ground and First Floor levels
Inc. Roof Scape Plan
As Proposed

DAVID HOLTHAM
Architect

DATE
April 2026

SCALE
1:50 @ A1

DRWG. NO.
2023/3011

REVISION
-