


Planning Drawings



EXISTING FRONT ELEVATION

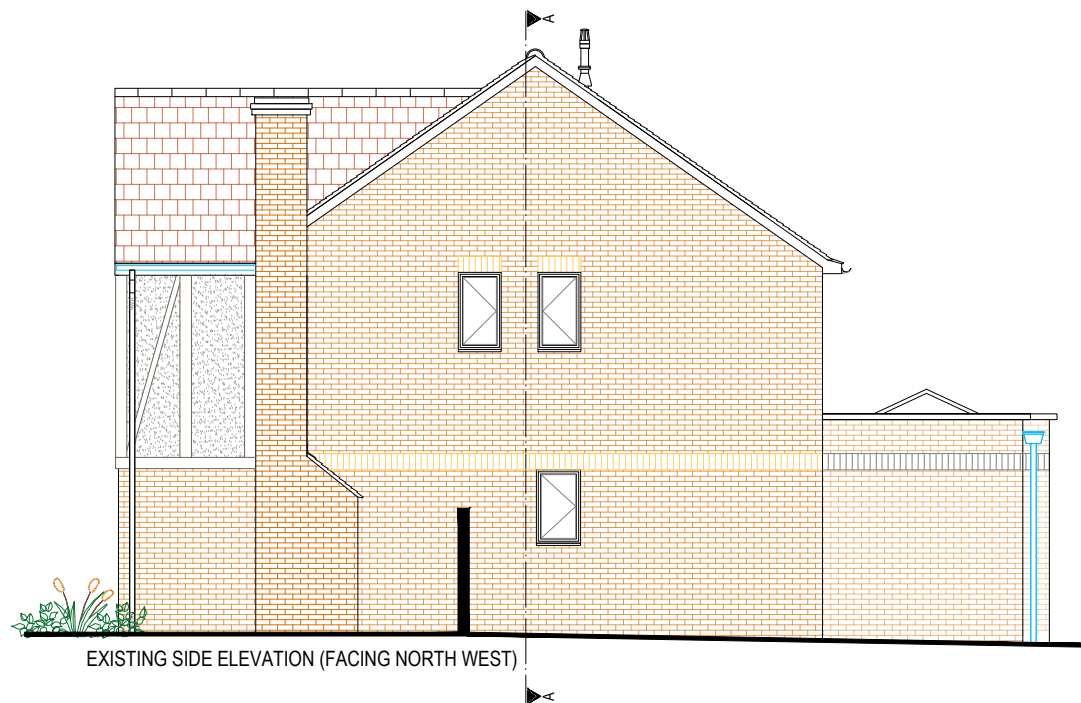


EXISTING SIDE ELEVATION (FACING NORTH WEST)

CHIMNEY HEIGHT SHOWN IS APPROXIMATE AND WILL BE CHECKED ON SITE.




EXISTING REAR ELEVATION

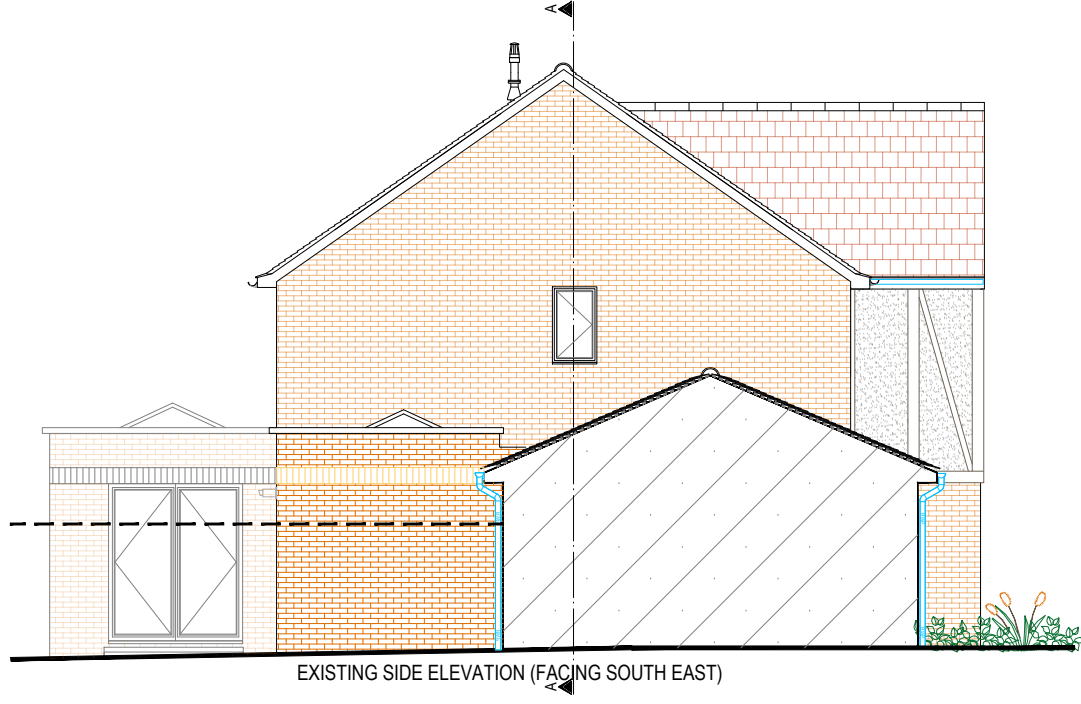

EXISTING SIDE ELEVATION (FACING SOUTH EAST)

SCALE BAR - 1:100

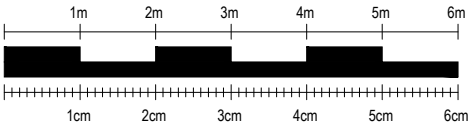

NOTES:

SkyLofts will do everything possible to convert your loft space as per the measurements shown, however, measurements are subject to change on site due to external factors. All measurements shown are approximate and are NOT guaranteed.

Scale from this drawing and use figure dimensions.

Existing foundations, lintels and walls to be exposed if required by Building Control for assessment and upgrading if found to be inadequate.

KEY:			
GLASS DOOR =	(GD)	FUSE BOX =	(FUSE)
GLASS UNIT ABOVE DOOR =	(GA)	GAS METER =	(GAS)
NO DOOR =	(ND)	WATER METER =	(WATER)
DOUBLE DOOR =	(DD)	SOIL VENT PIPE =	SVP
POCKET DOOR =	(PD)	GUTTERING DOWNPIPE =	RWP
SLIDING DOOR =	(SLD)	THERMAL HEAT STORE =	THS



SKYLOFTS

Westmead House
Farnborough
GU14 7LP
TEL: 01252 500 872

SITE:		No.26, Leith Close, Crowthorne Berkshire, RG45 6TD	
CLIENT:		Mr & Mrs England	
PROJECT:		Rear Dormer Loft Conversion	
TITLE:		Existing Elevations	
DATE:		26.08.2026	REF:
DWG NO:		LDC .03	SCALE: 1:100 @ A3
REVISION:		-	DWG BY: AI