


CENTRE COORDINATES: 480305 , 169915

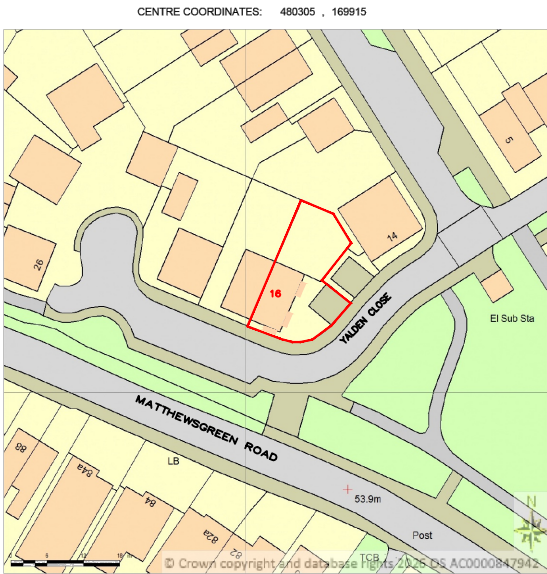





LOCATION PLAN
SCALE 1:1250@A3





BLOCK PLAN
SCALE 1:500@A3

Supplied by Streetwise Maps Ltd
www.streetwise.net
Licence No: AC0000847942

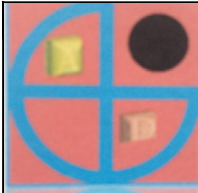	PROJECT:	16 Yalden Close Wokingham	DRAWN BY:	P.S.	DRAWING TITLE:		 ArchDezine Limited archdeziner7@gmail.com
	PROPOSED SINGLE STOREY EXTENSION		DATE:	07/08/2026	LOCATION AND BLOCK PLAN		
			SCALE:	AS SHOWN @A3	DRAWING NUMBER:	YC-01	
			FILENAME:	26024			

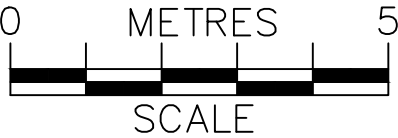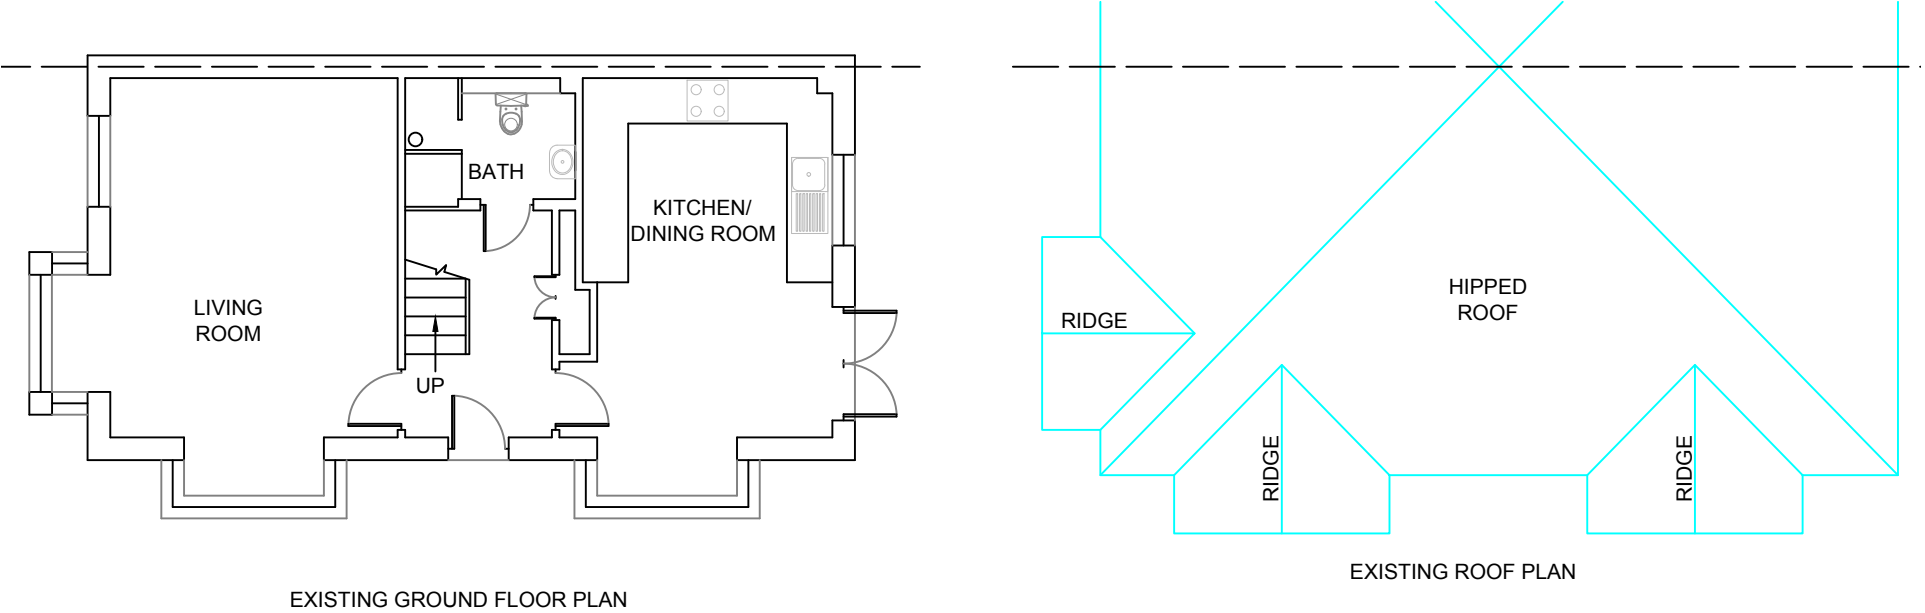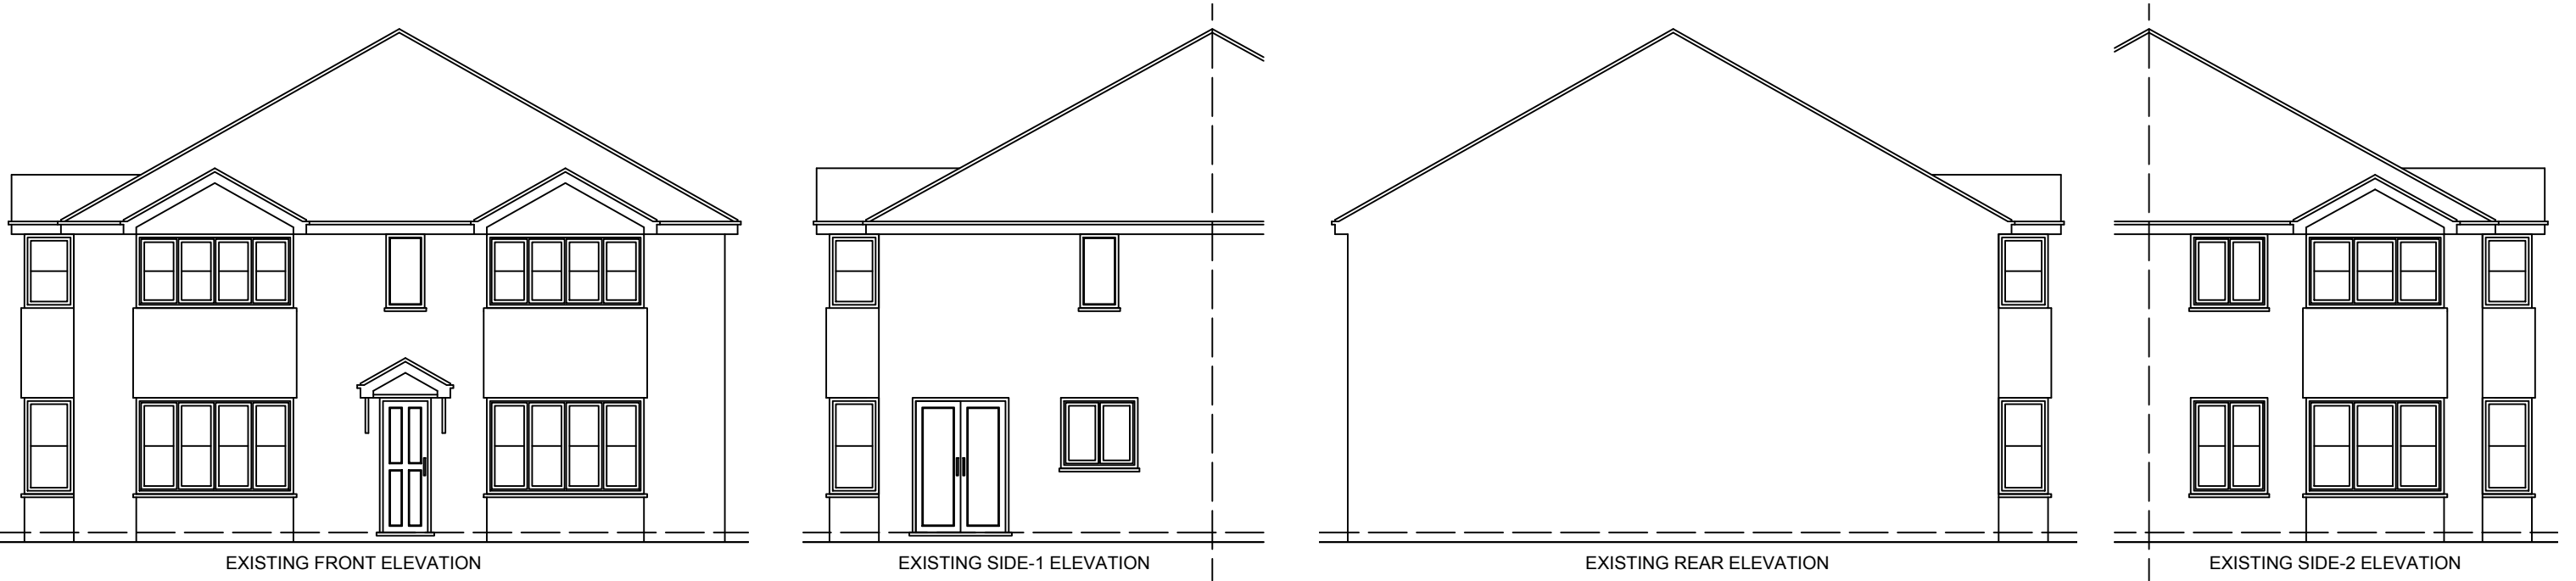

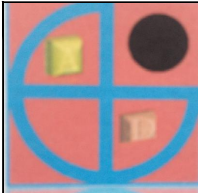	PROJECT:	16 Yalden Close Wokingham	DRAWN BY:	P.S.	DRAWING TITLE:		ArchDezine Limited archdeziner7@gmail.com
	PROPOSED SINGLE STOREY EXTENSION		DATE:	07/08/2026	EXISTING PLAN & ELEVATIONS		
			SCALE:	1:100@A3	DRAWING NUMBER:		
			FILENAME:	26024	YC-02		

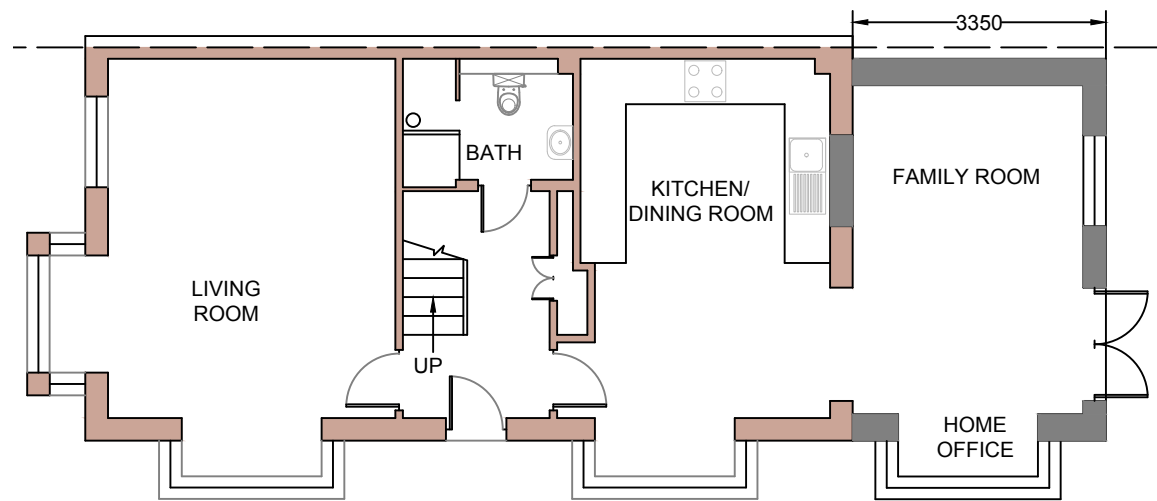


PROPOSED GROUND FLOOR PLAN




PROPOSED FRONT ELEVATION



PROPOSED SIDE-1 ELEVATION

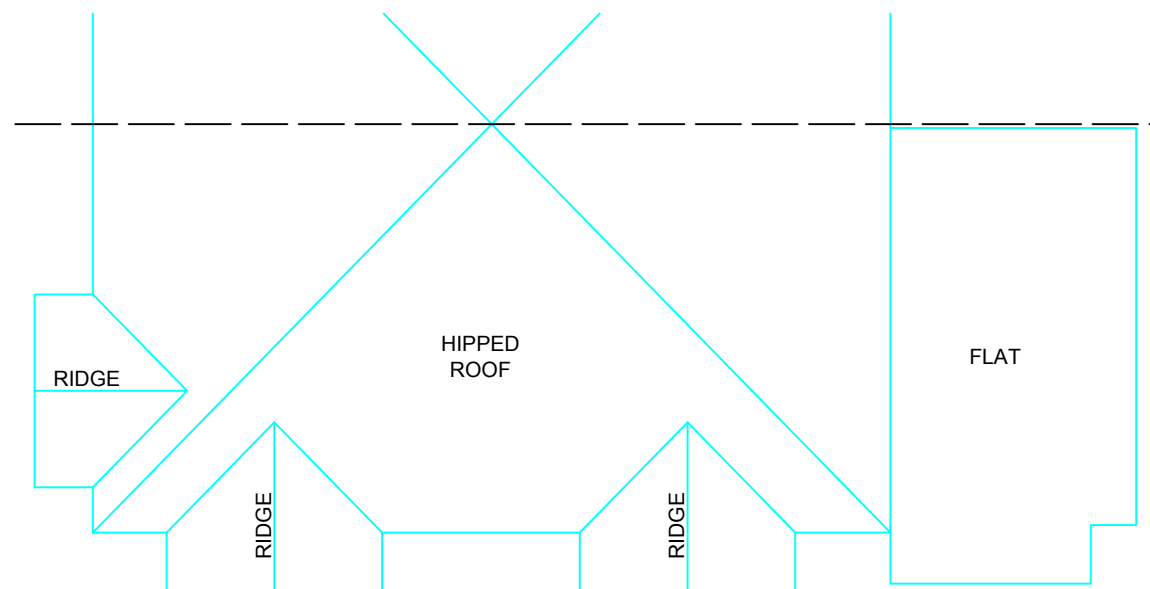


PROPOSED ROOF PLAN

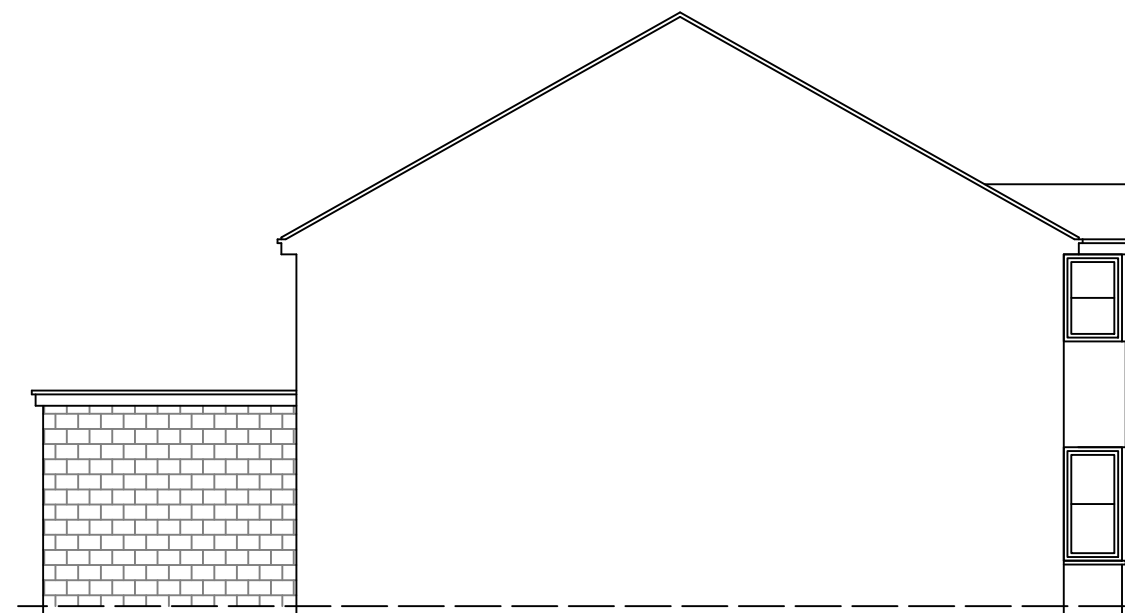

PROPOSED REAR ELEVATION



PROPOSED SIDE-2 ELEVATION

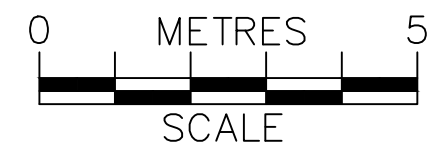

	PROJECT:	16 Yalden Close Wokingham	DRAWN BY:	P.S.	DRAWING TITLE:		ArchDezine Limited archdeziner7@gmail.com
	PROPOSED SINGLE STOREY EXTENSION		DATE:	10/08/2026	PROPOSED PLAN & ELEVATIONS		
			SCALE:	1:100@A3			
			FILENAME:	26024	DRAWING NUMBER:	YC-03	