



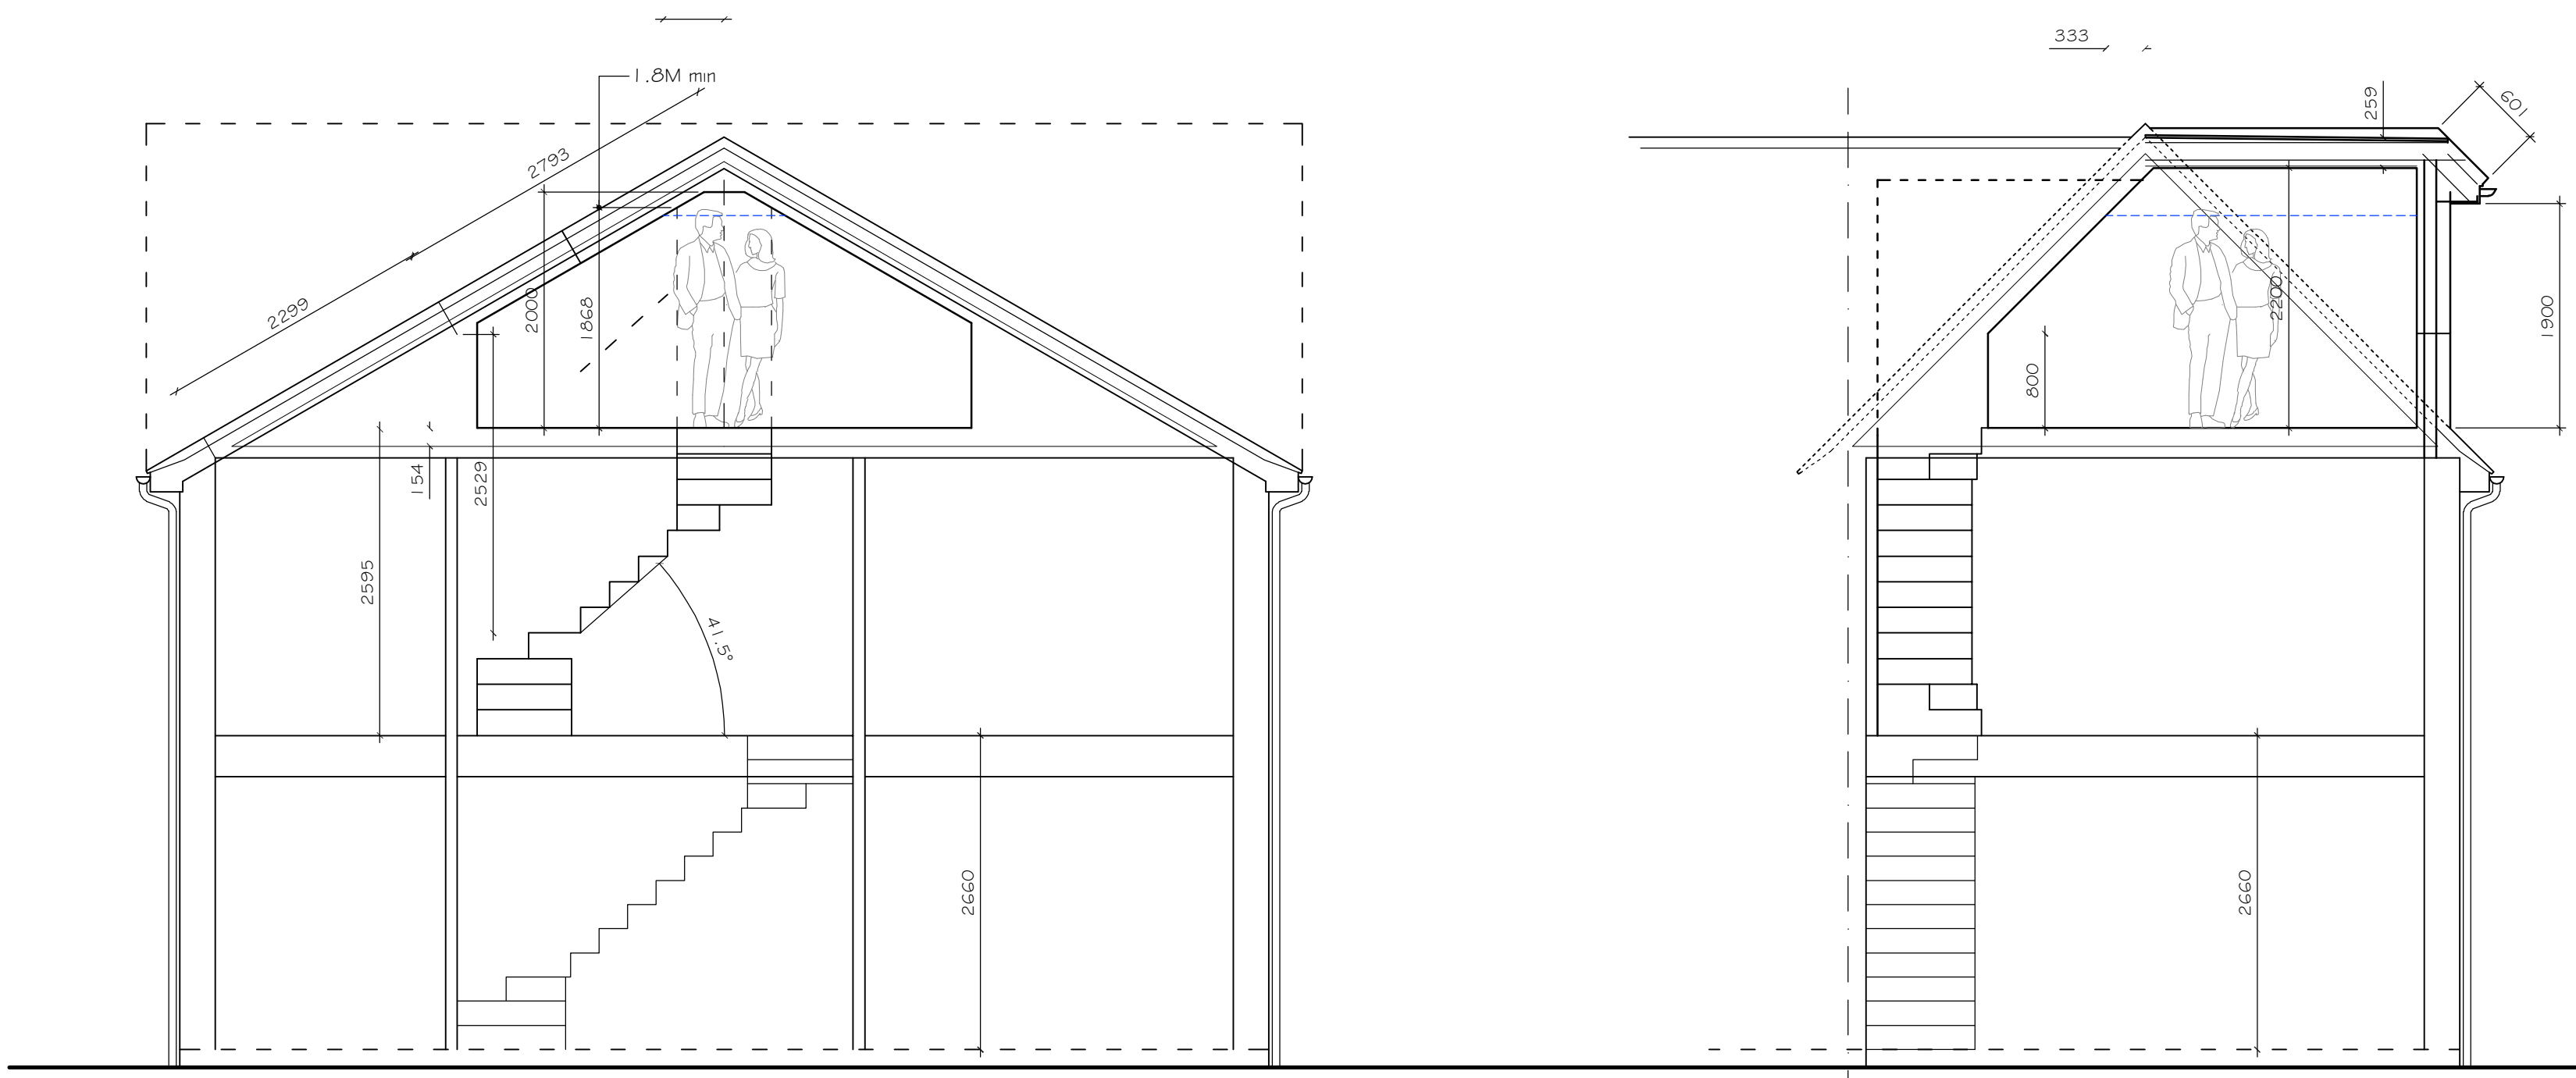

PROPOSED SECTIONS / NEW STAIRCASE TO SECOND FLOOR
SCALE 1-50

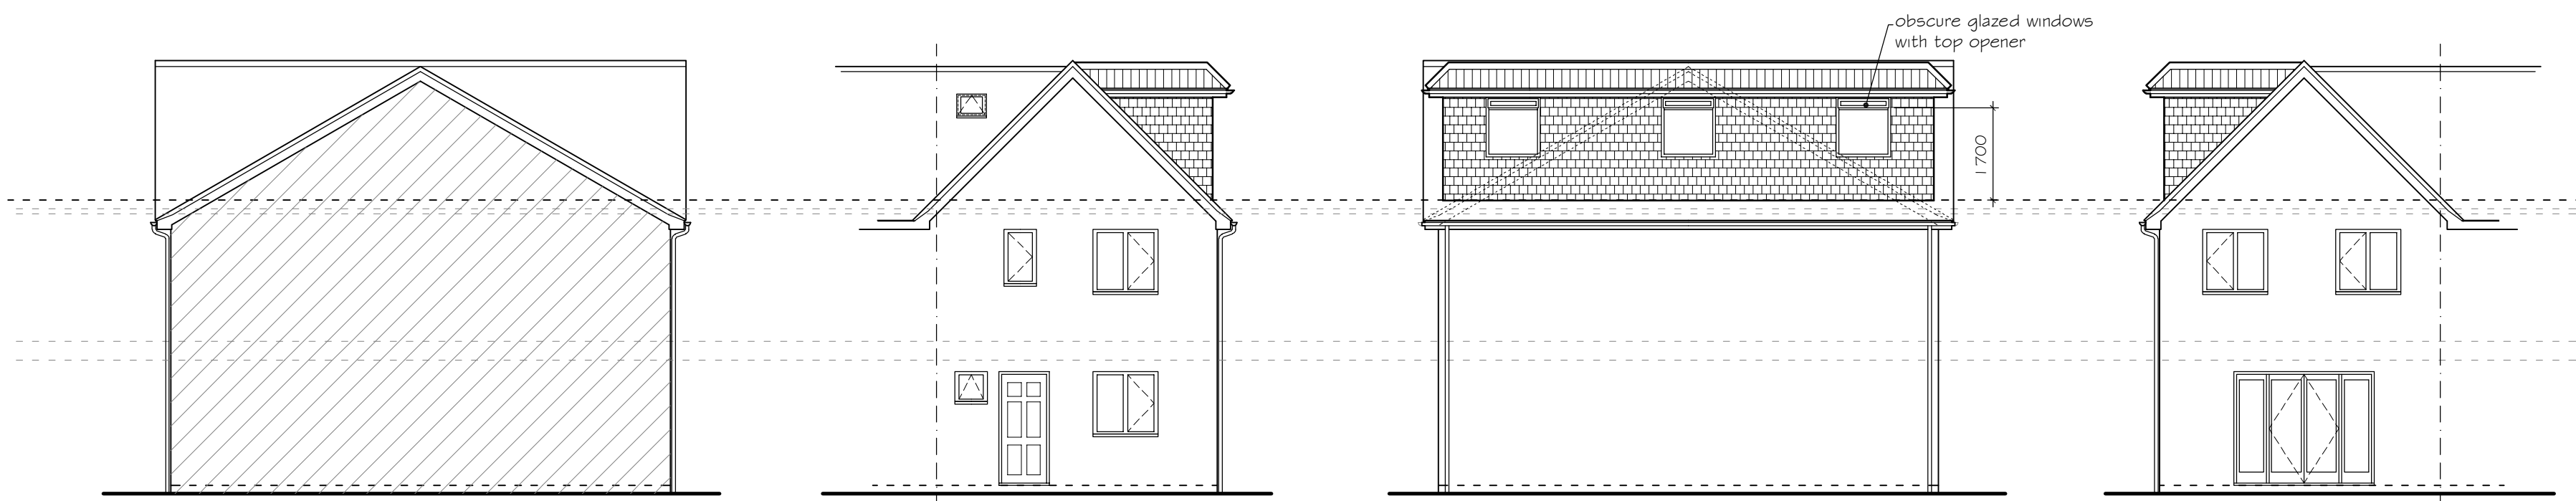


PROPOSED SIDE ELEVATION

PROPOSED FRONT ELEVATION


PROPOSED SIDE ELEVATION

PROPOSED REAR ELEVATION


0 5 Metres
SCALE 1-100
OPTION 1

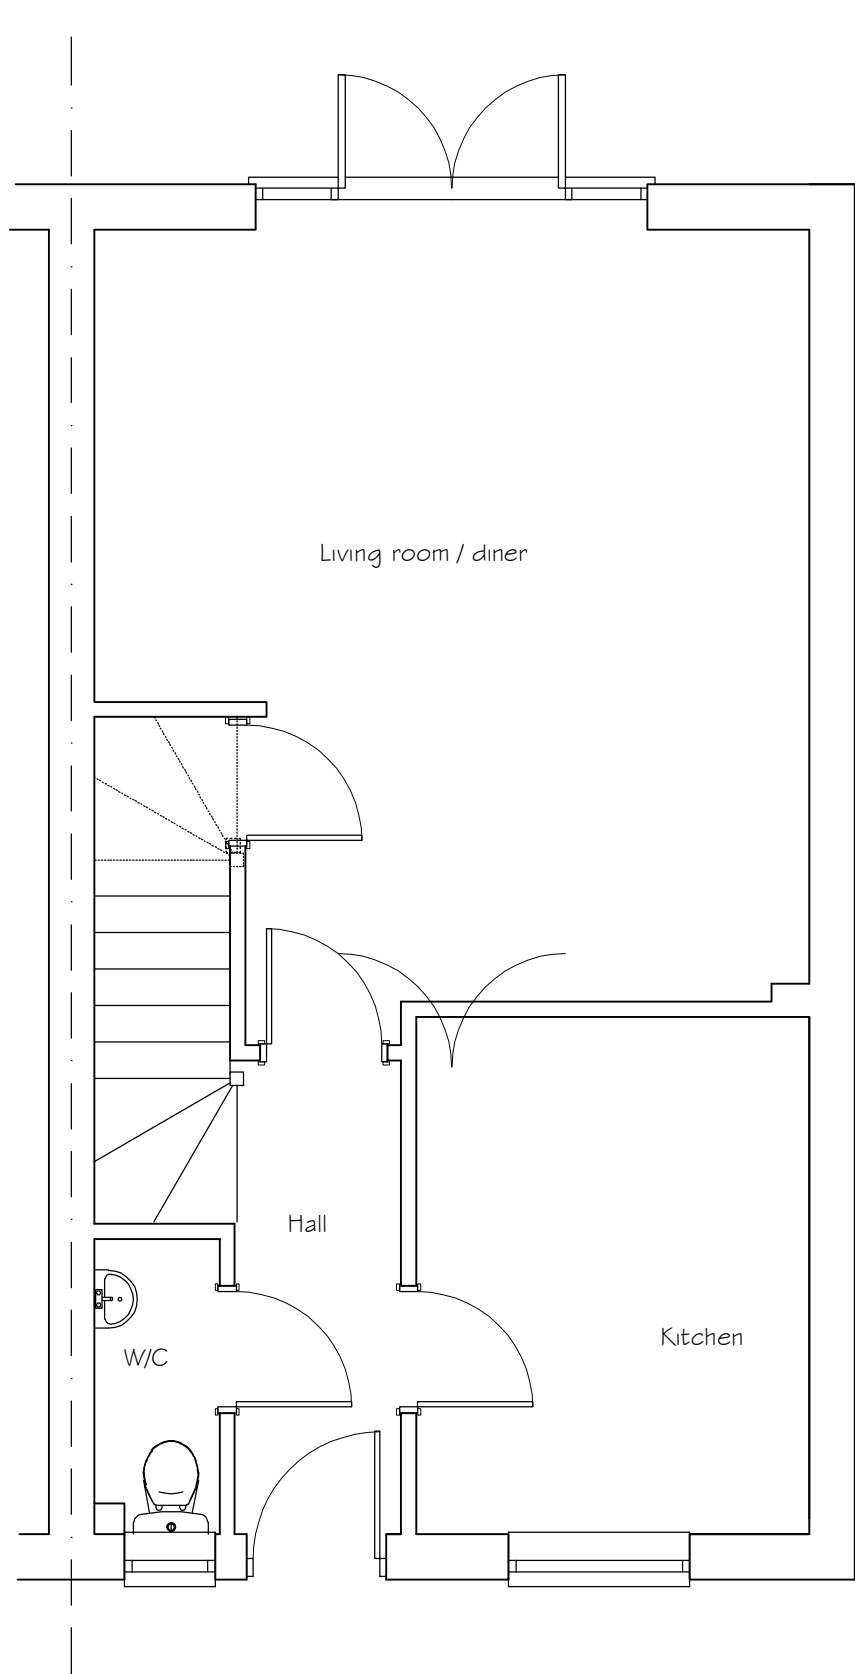

PROPOSED GROUND FLOOR PLAN

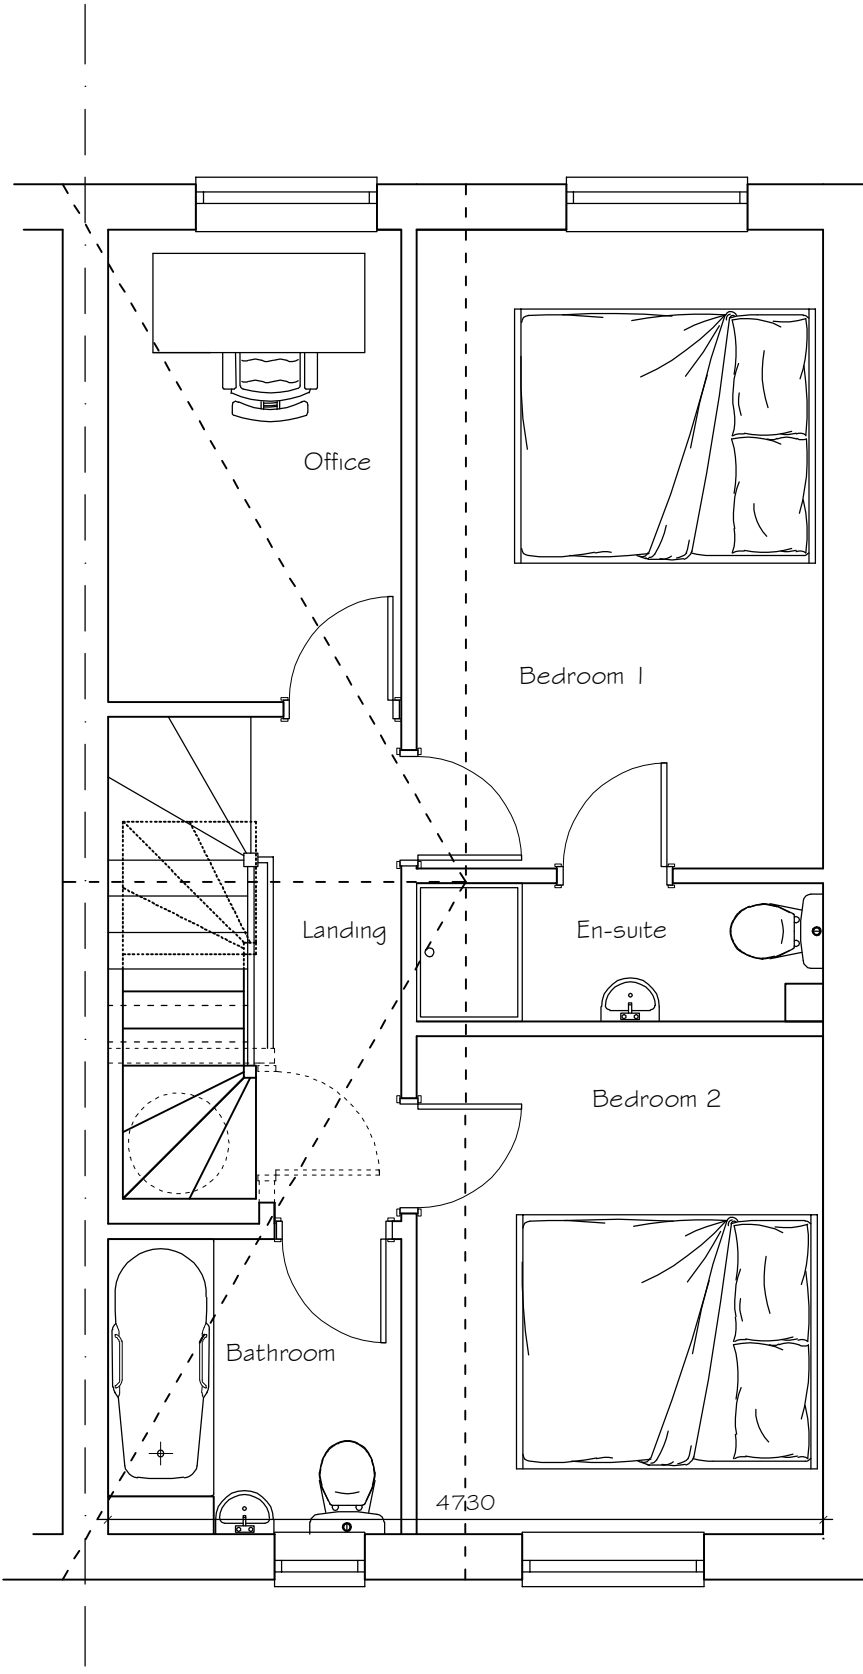

PROPOSED FIRST FLOOR PLAN

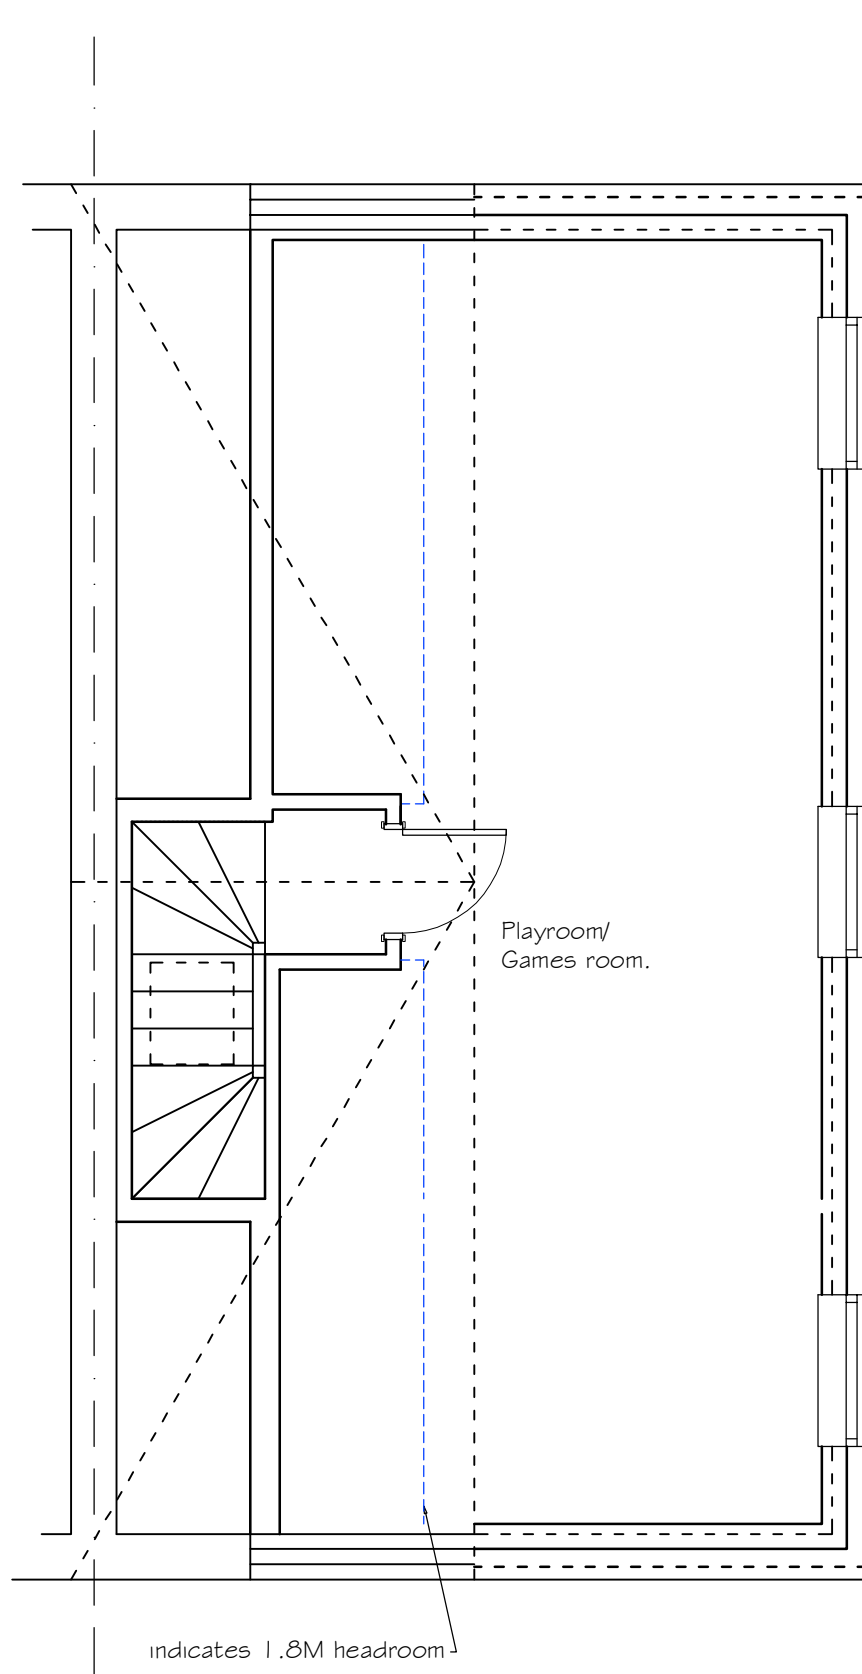

PROPOSED SECOND FLOOR PLAN

0 5 Metres
SCALE 1-50

ALL
**DESIGN
MATTERS**

The Architectural Practice that thinks outside of the box

Eastlands II, London Road, Basingstoke, RG21 4AW 01256 693077

• Design • Planning • Building Consultants

client: Farid & Aisha

project: 39 Elk Path, Three Mile Cross, Reading. RG7 1BA

title: PROPOSED LOFT CONVERSION WITH DORMER WINDOW
TO PROVIDE 2ND FLOOR HABITABLE SPACE.
Proposed Plans & Elevations - OPTION 1

date: November 2025

scale: As stated @ A1

drawn: JAG

drawing no: 02_1