




Front Elevation



Side Elevation



Rear Elevation

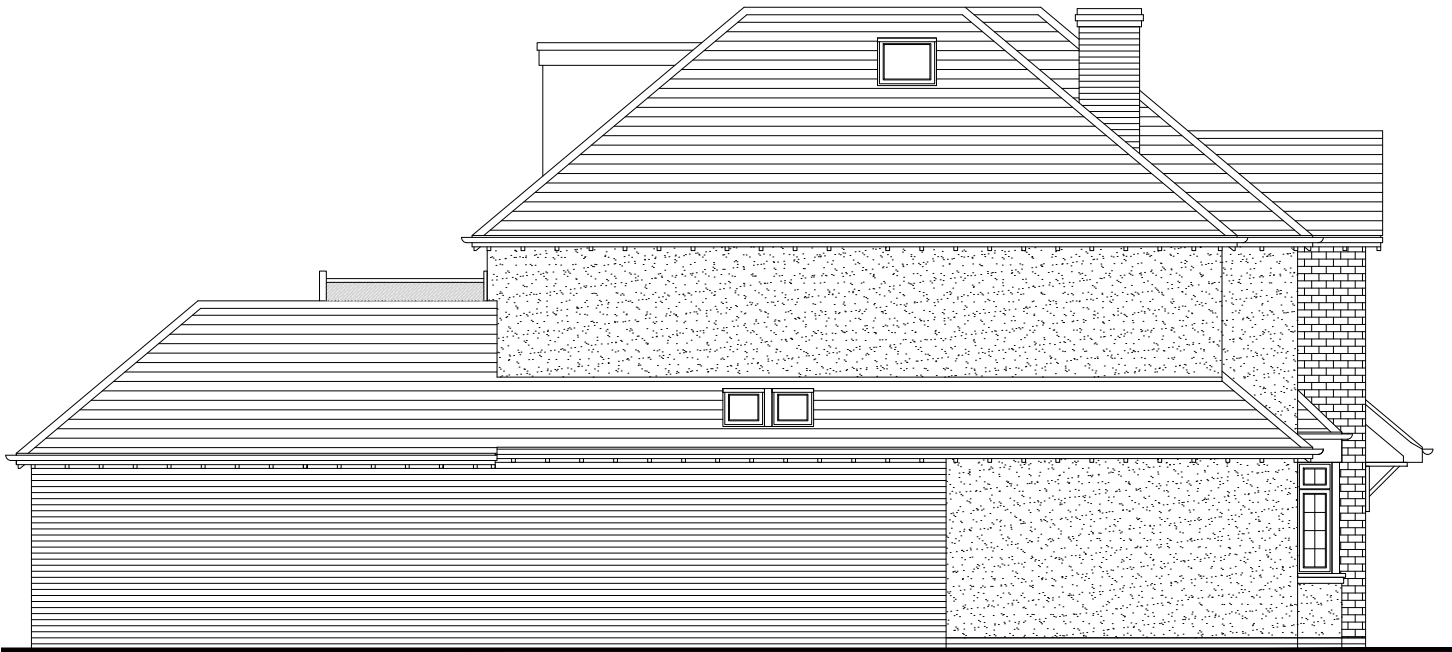

Side Elevation



138 Church Road  
Earley  
Berkshire RG6 1HR

Proposed Elevations

Mr & Mrs. Manu

Lee Norris Design Limited  
27 Eden Way, Winnersh  
Wokingham, Berkshire RG41 5PQ  
Tel: 01189 787226  
Mob: 07795 058193  
E-mail: lee@leenorrisdesign.co.uk  
Web: www.leenorrisdesign.co.uk

Planning and building regulations drawings  
for residential extensions, new build,  
renovation and conversion projects.

ref : LN

date : Mar'25

scale : 1:100@A3

project : 25-642

dwg no. / rev : 006

Scale: 1:100 0 1 2 3 4 5