






Existing RH Side Elevation
Existing Rear Elevation Scale 1:100
Existing LH Side Elevation
Existing Front Elevation

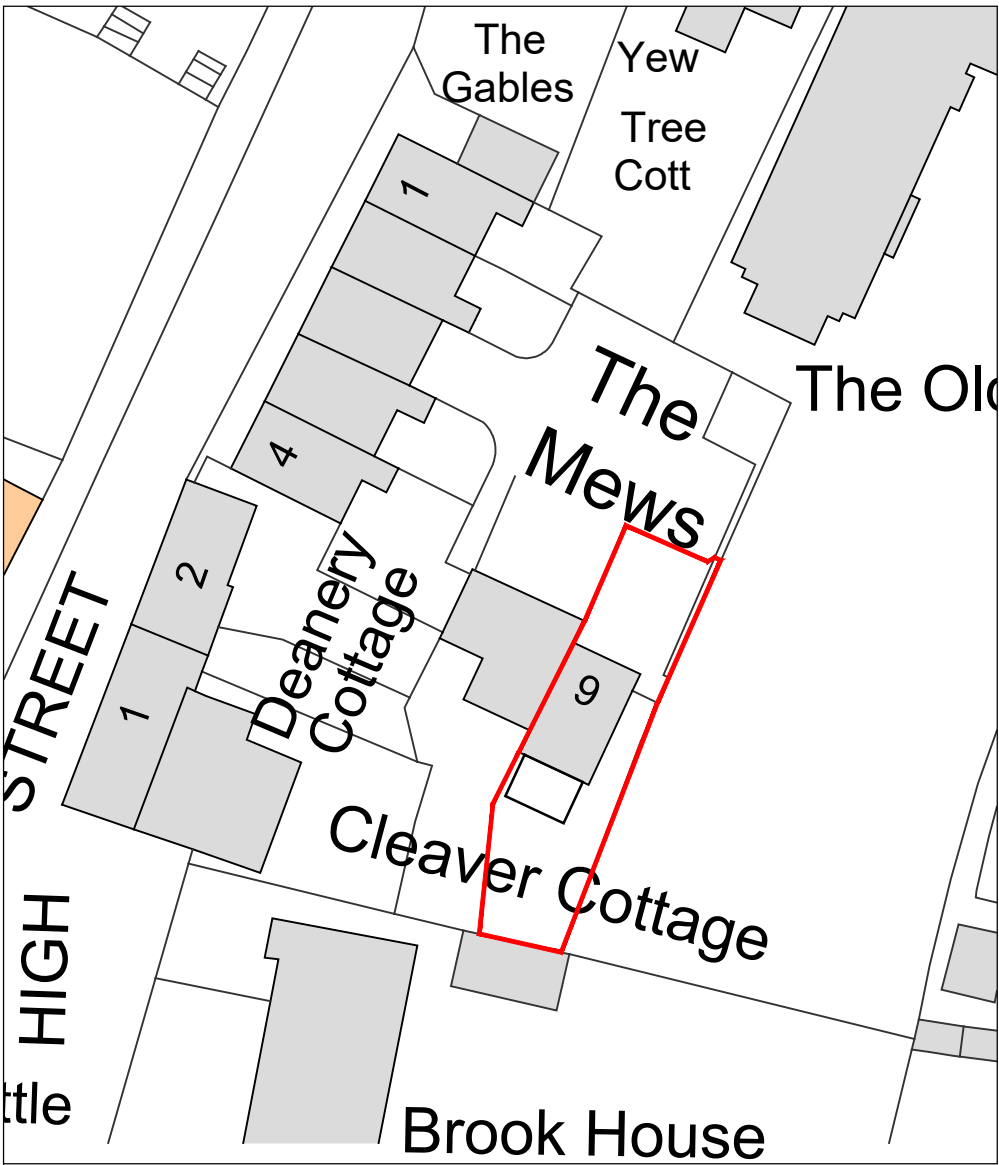


Proposed RH Side Elevation
Proposed Rear Elevation Scale 1:100
Proposed LH Side Elevation
Proposed Front Elevation

 




Block Plan
scale 1:500

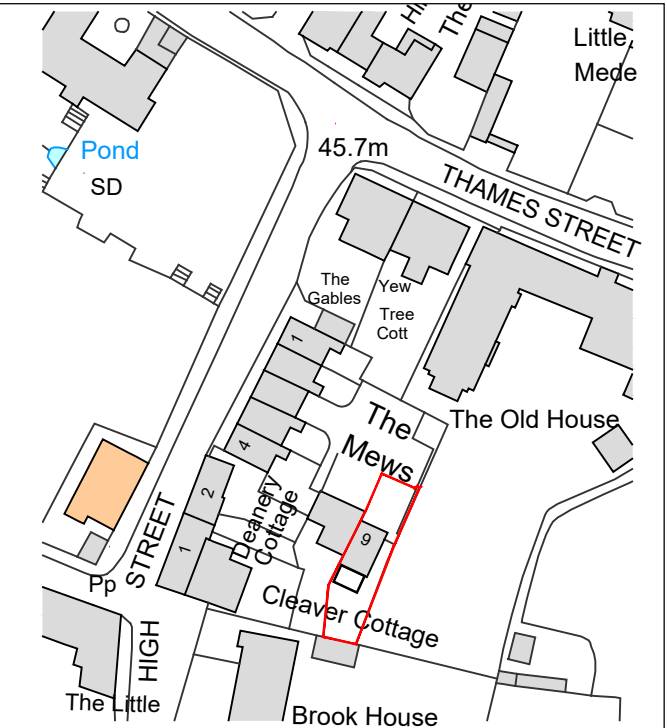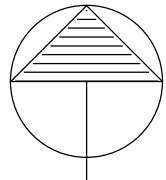 

Location Plan
scale 1:1250

 

MATERIALS
Walls: Red/Brown facing brickwork to match existing
Roof : Burnt Umber Metro Tile roofing system
Doors : Black Brown upvc doors
Windows : Black Brown upvc windows

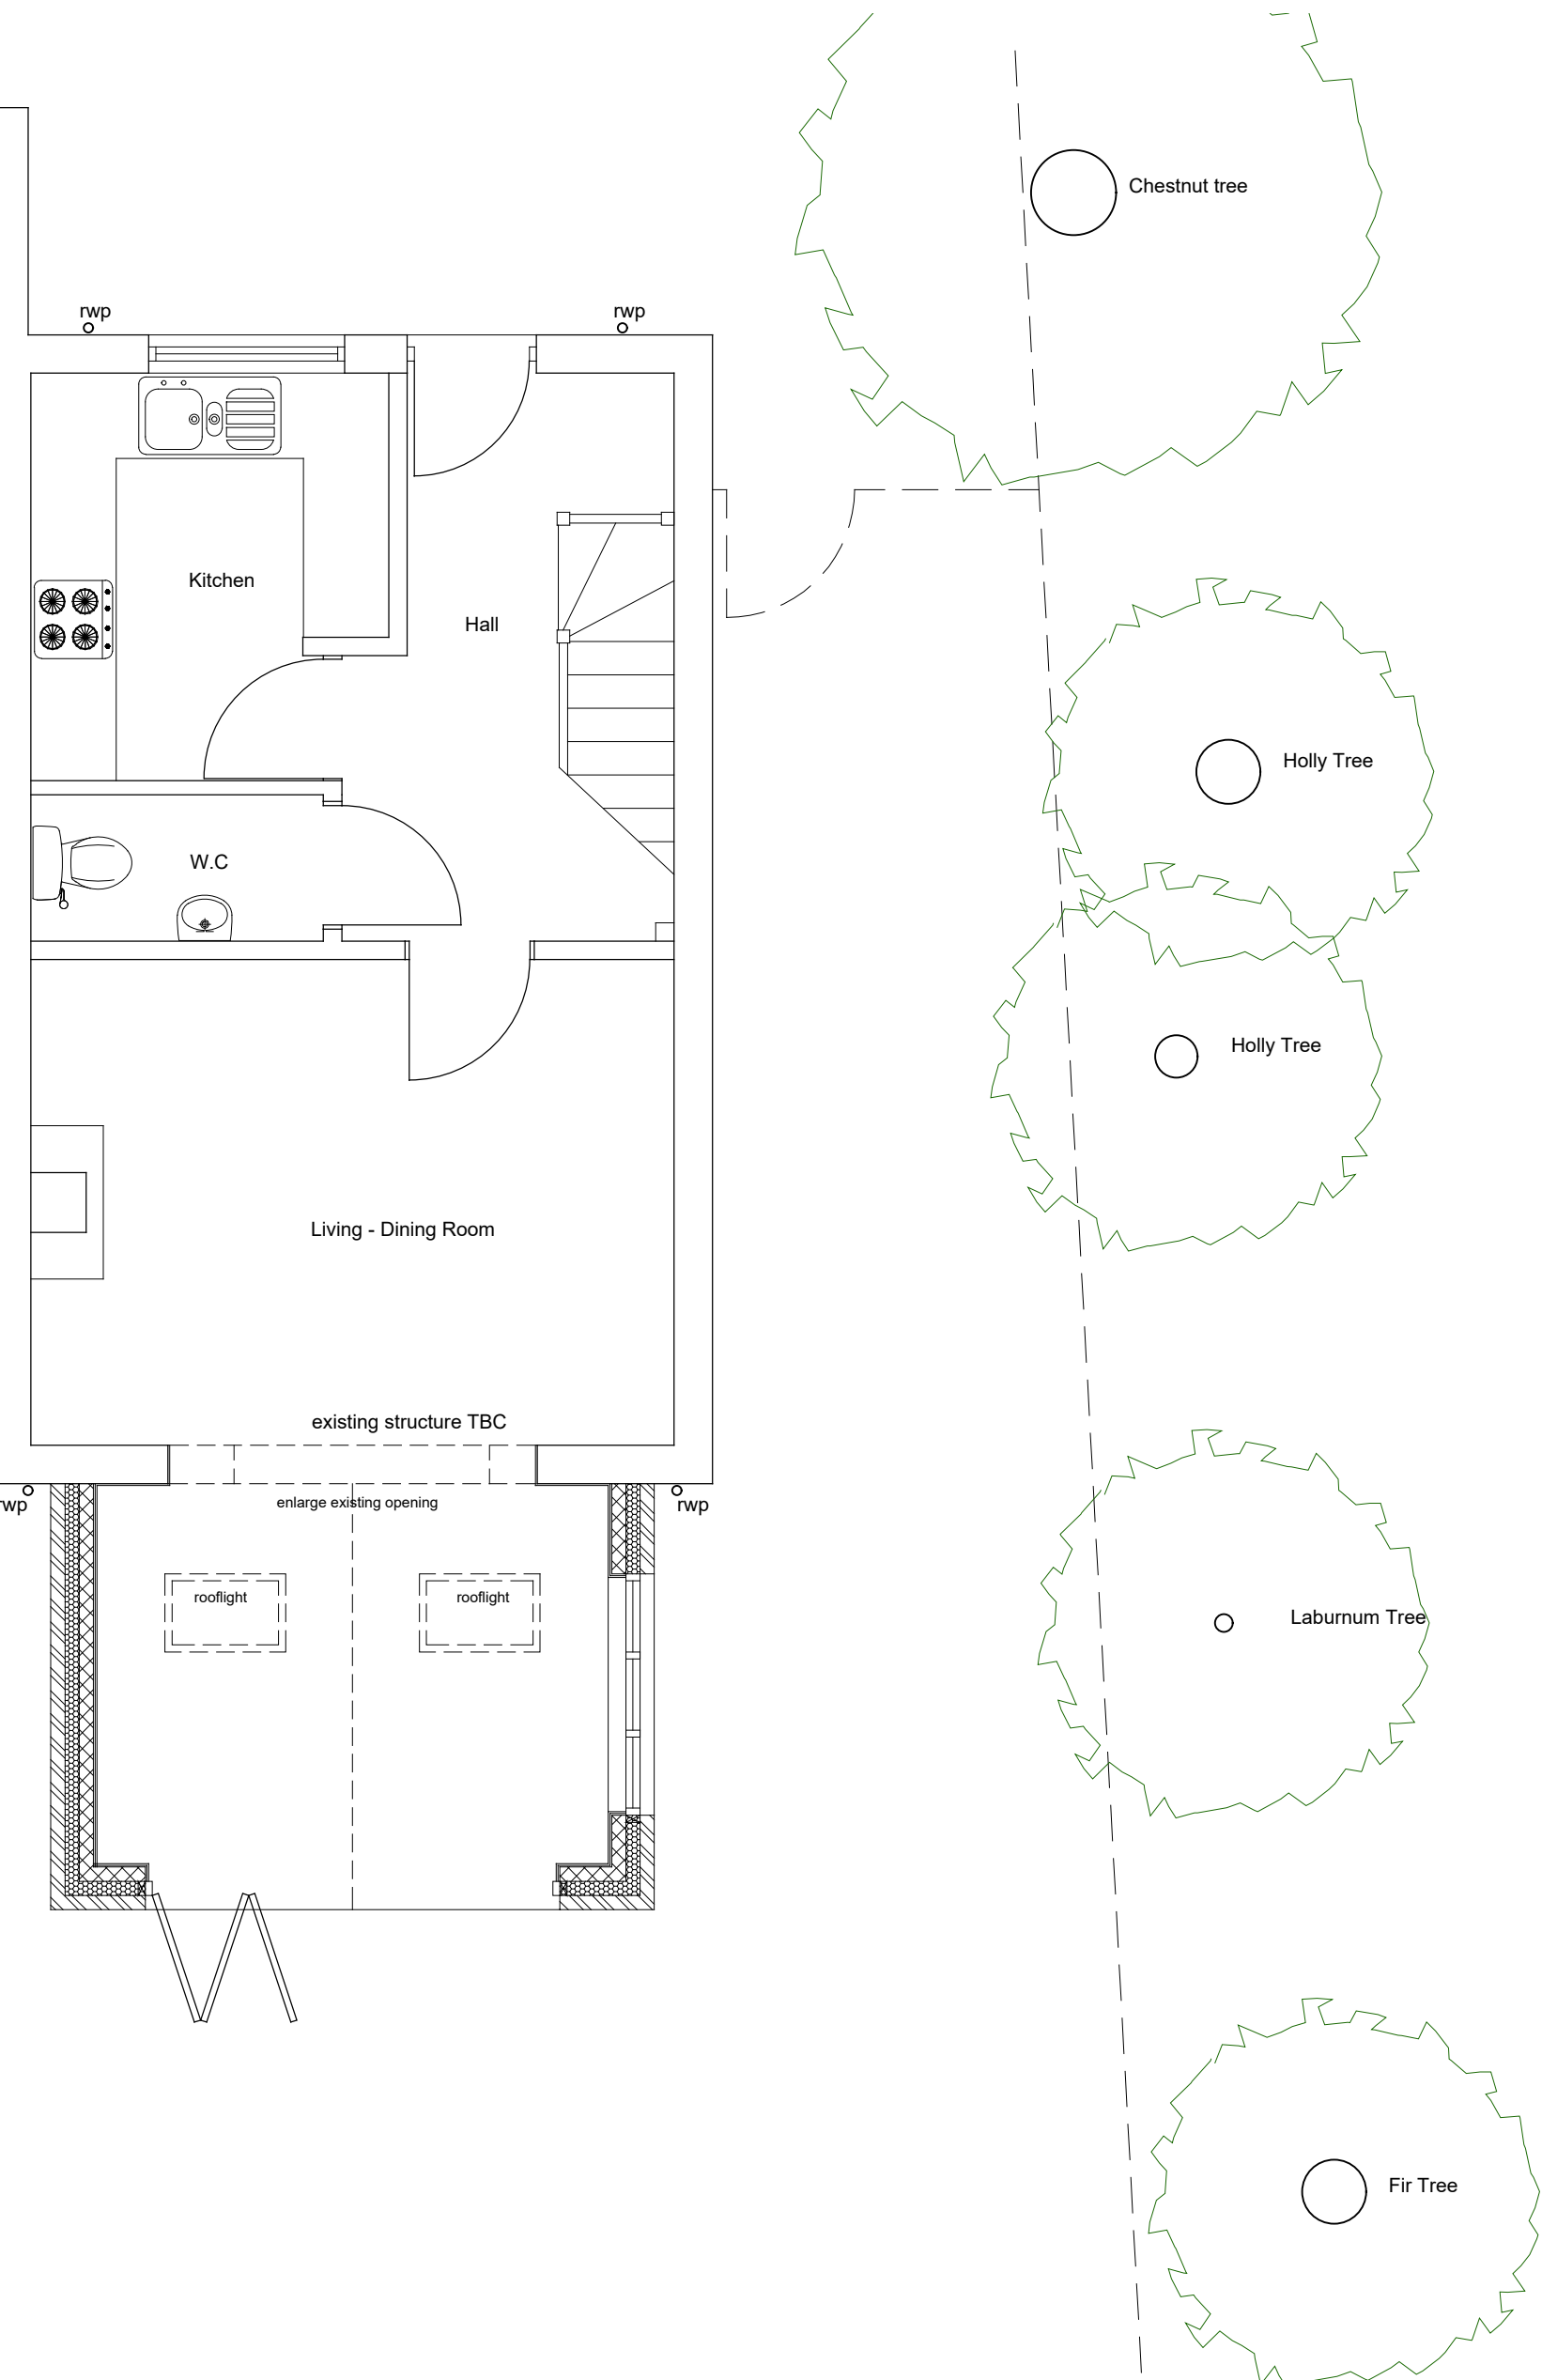 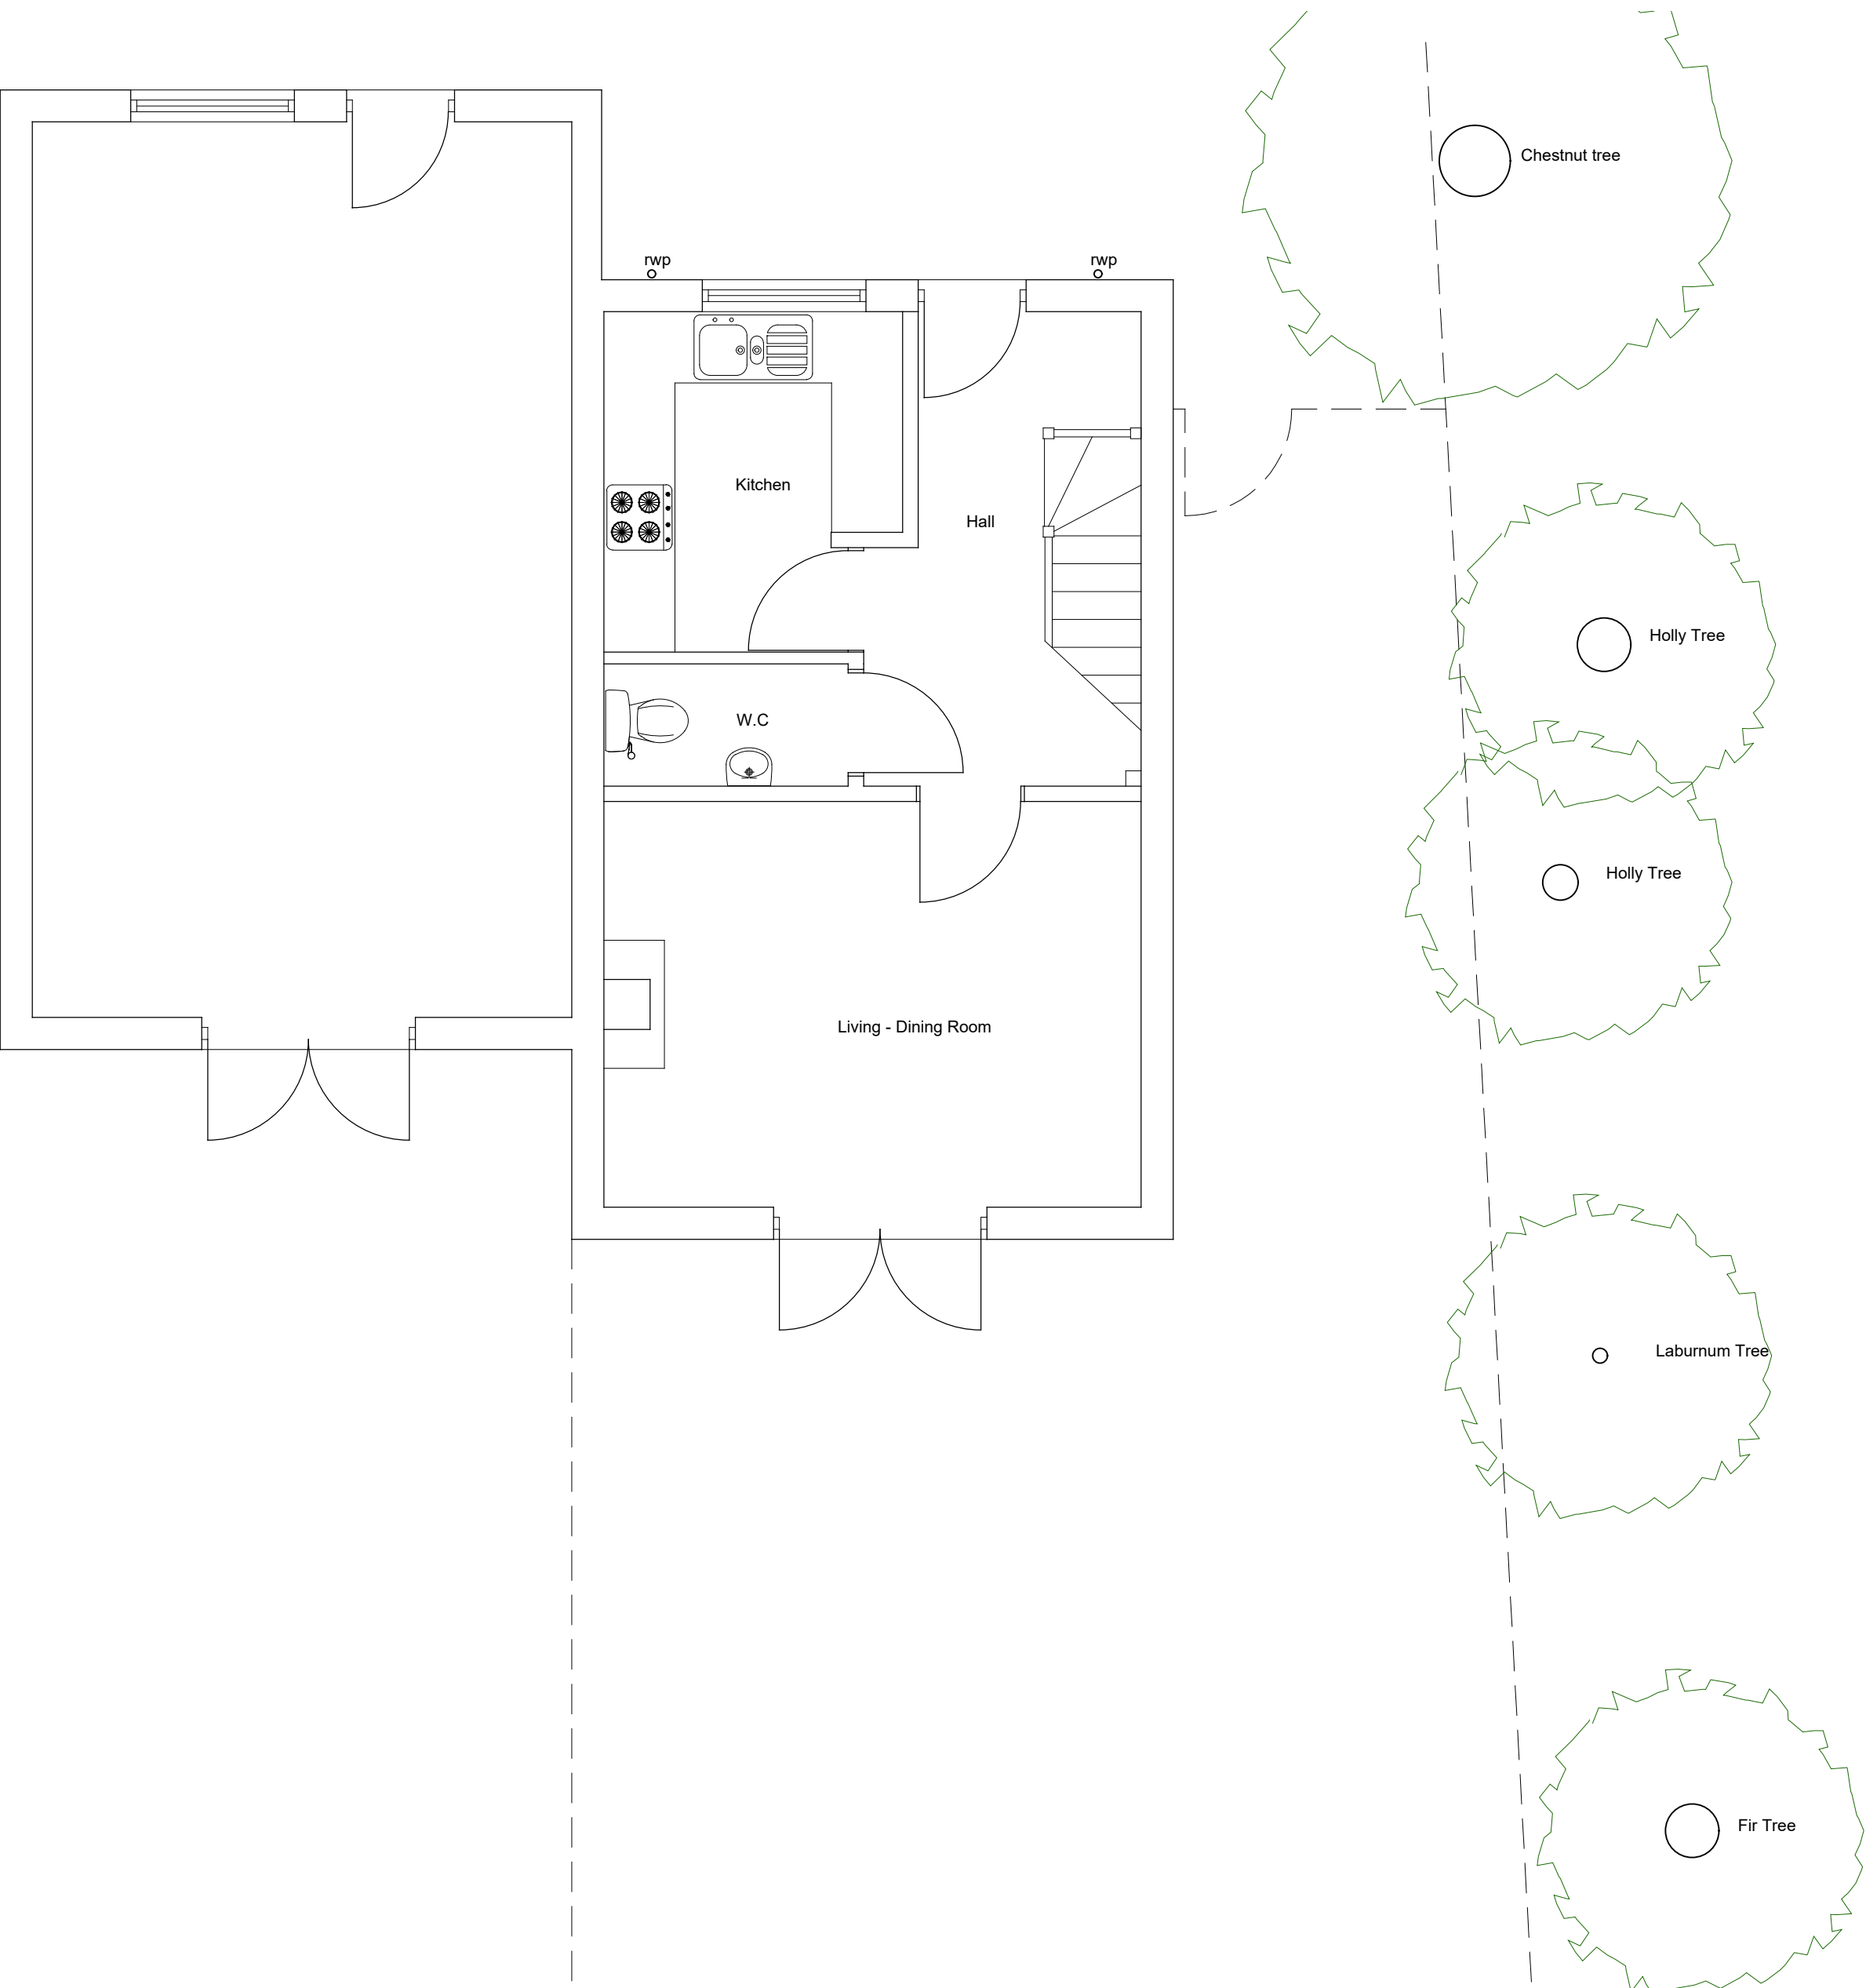

REV	DATE	NOTES	BY
FOR ISSUE AS PLANNING APPLICATION			

David Tingle
Building Design & Surveying Services

17 Woodland Drive, Tilehurst, Reading
Berkshire, RG30 4RT.
T: 0118.9419311 M: 07711902344

Copyright © David Tingle Building Design (2003)

MR C. WINSON & MRS M. LAHIF
6 THE MEWS, HIGH STREET
SONNING RG4 6UP

PROPOSED
SINGLE STOREY REAR EXTENSION
EXISTING AND PROPOSED
PLAN & ELEVATIONS
Scale: 1:100 & 1:50 A1 Date: May 2025
Dwg No: **6TM.MP01** Rev: