


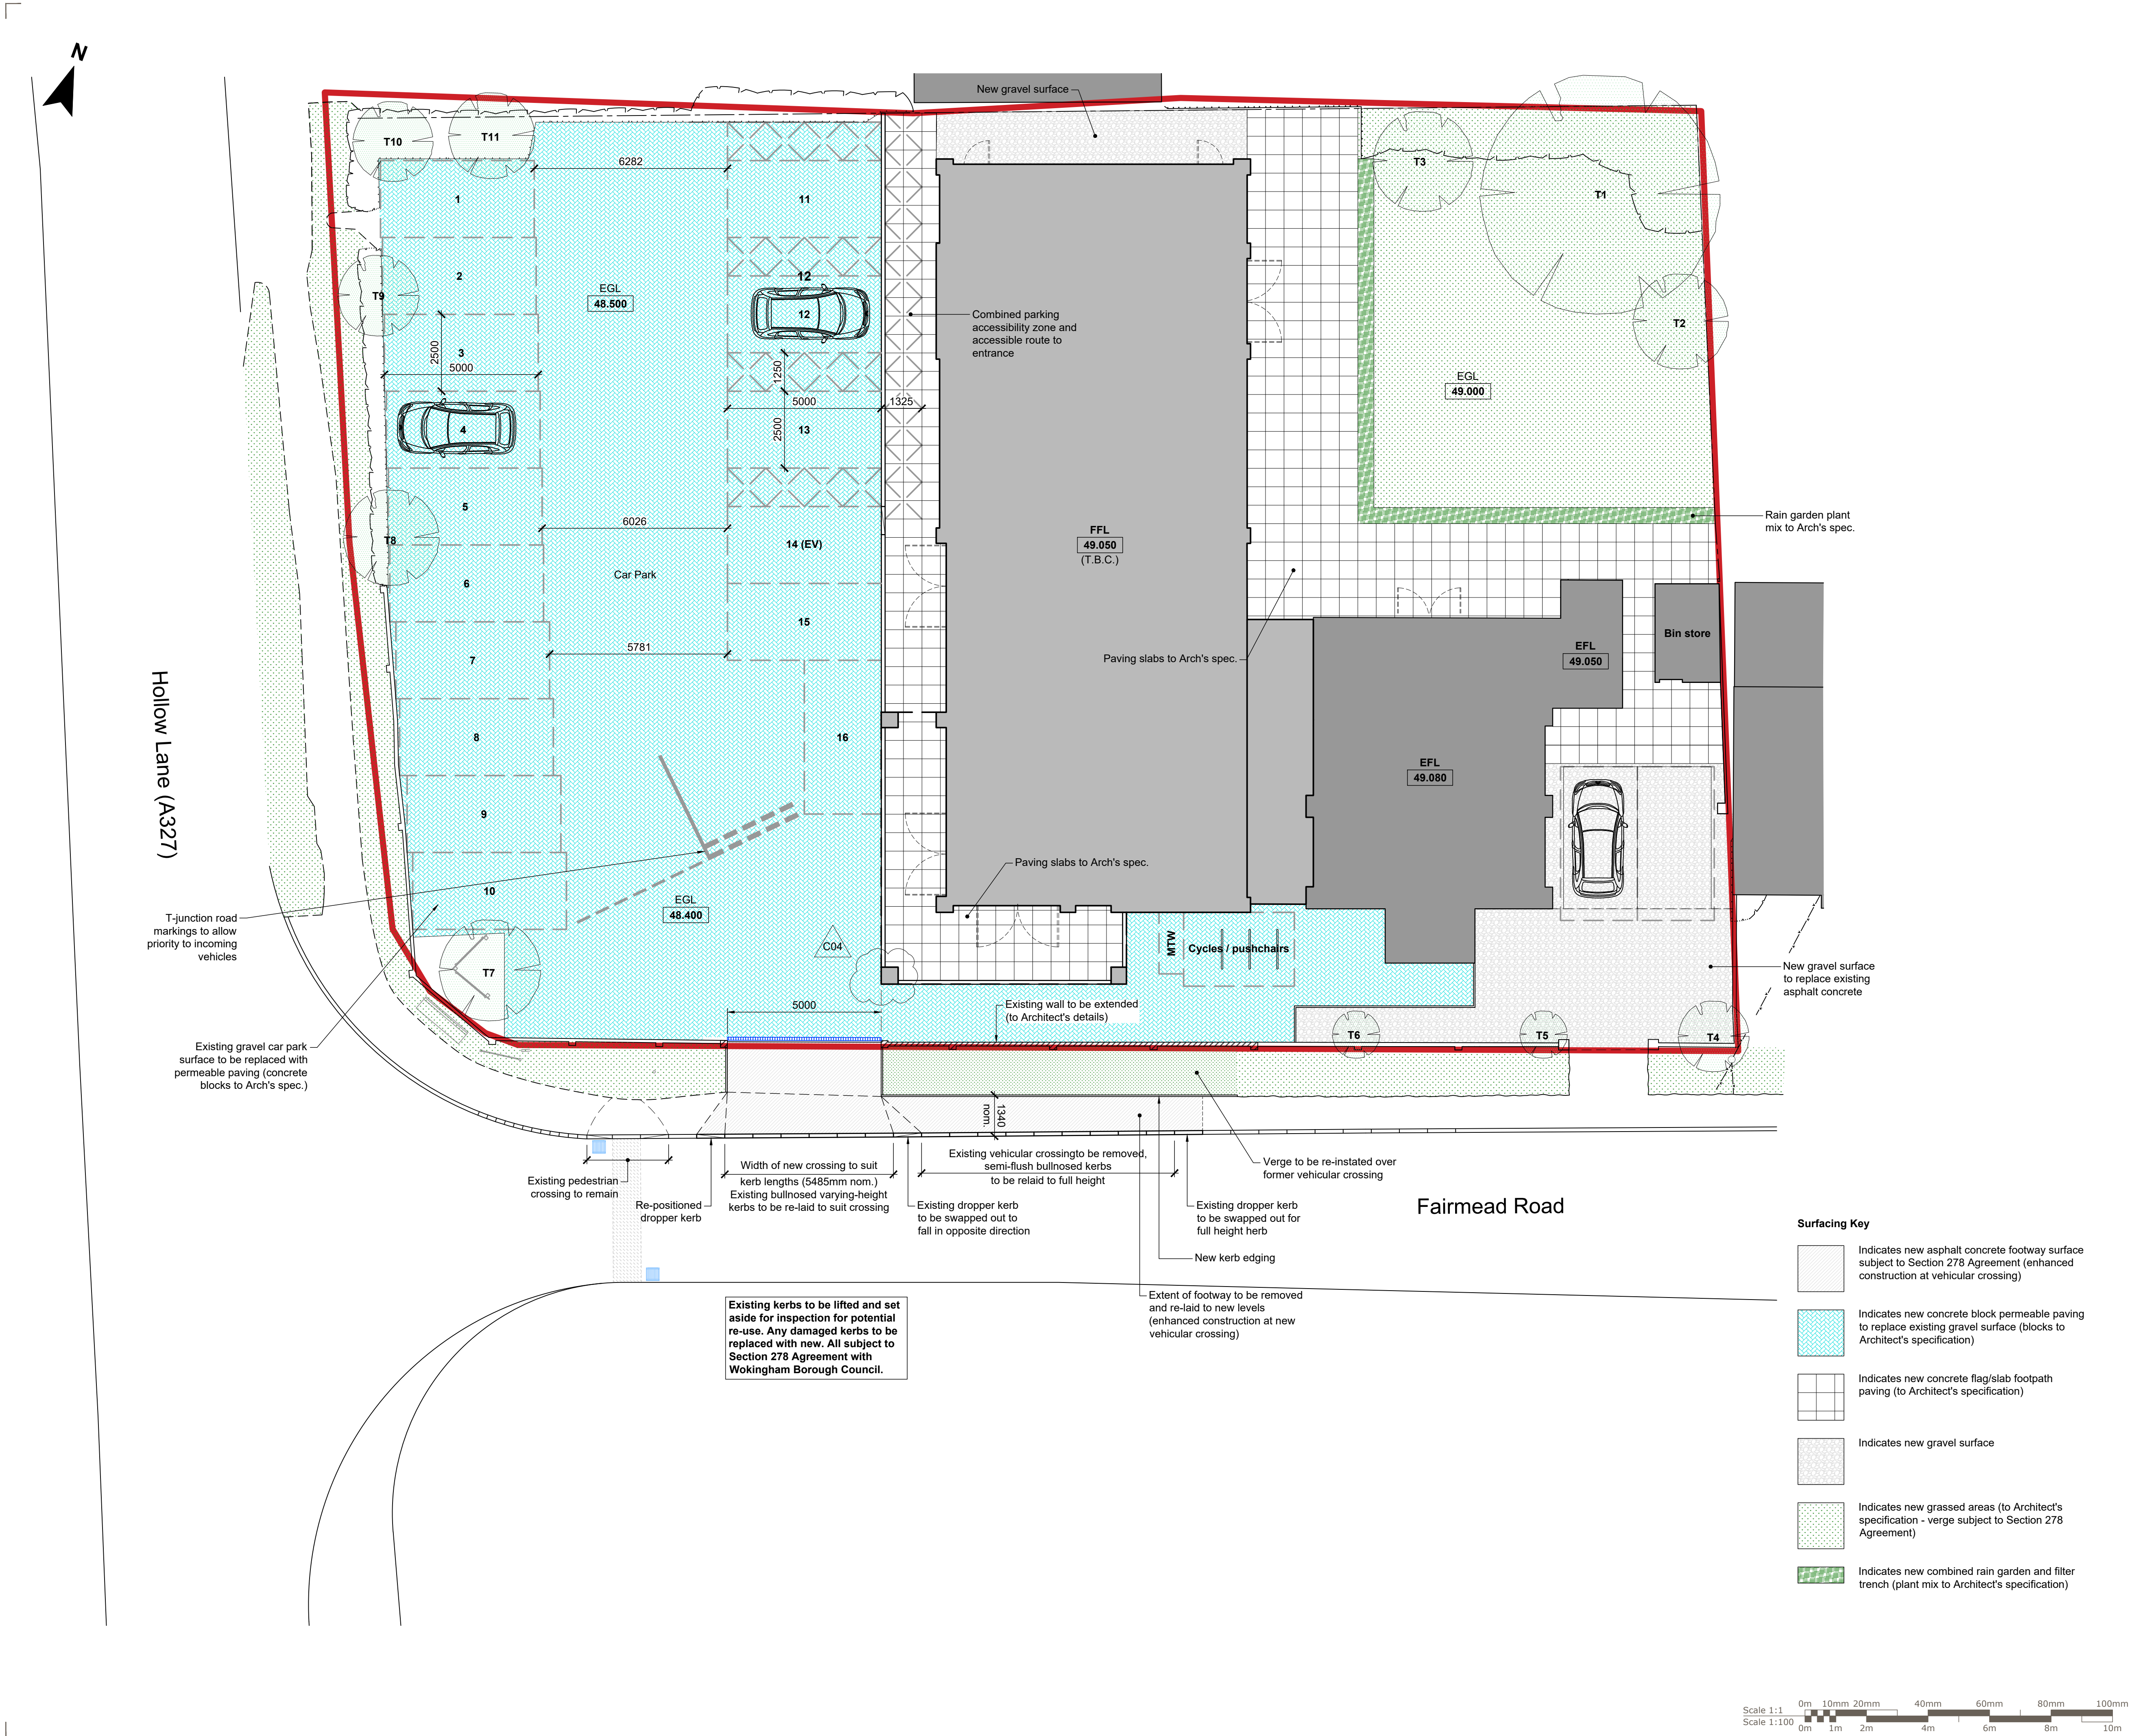

Notes

1. This drawing is to be read in conjunction with all relevant survey archive, Architect's and Services Engineer's drawings and the specification.
2. Existing kerb layout based on Google Street View imagery.
3. For drainage layout refer to drawing number 2311334-ACS-XX-XX-DP-C-9200.
4. For vehicle swept path analysis refer to drawing number 2311334-ACS-XX-XX-DP-C-9390.
5. Alterations to existing footway, verge and kerbs will be subject to a Section 278 Agreement with Wokingham Borough Council.

C04	Give way sign removed to suit Planning comments.	AC	BMC	BMC	19.06.26
C03	Site entrance narrowed, road markings and signage added.	AC	BMC	BMC	22.05.26
C02	Site access, cycles and bins updated to Planning comments.	AC	BMC	BMC	08.10.25
C01	Issued for Planning approval.	AC	BMC	BMC	06.06.25

Rev	Description	By	Chk	App	Date
Purpose of Issue : PLANNING		Status Code : A3			

ACIES
an **RSK** company

**5th FLOOR, EXCHANGE TOWER,
19 CANNING STREET, EDINBURGH,
EH3 8EG**
Tel : 0131 225 3007
www.aciesgroup.co.uk

Client : **Shinfield Community Church**

Project : **Shinfield Community Church
Reading**

Drawing : **Car Park Layout**