
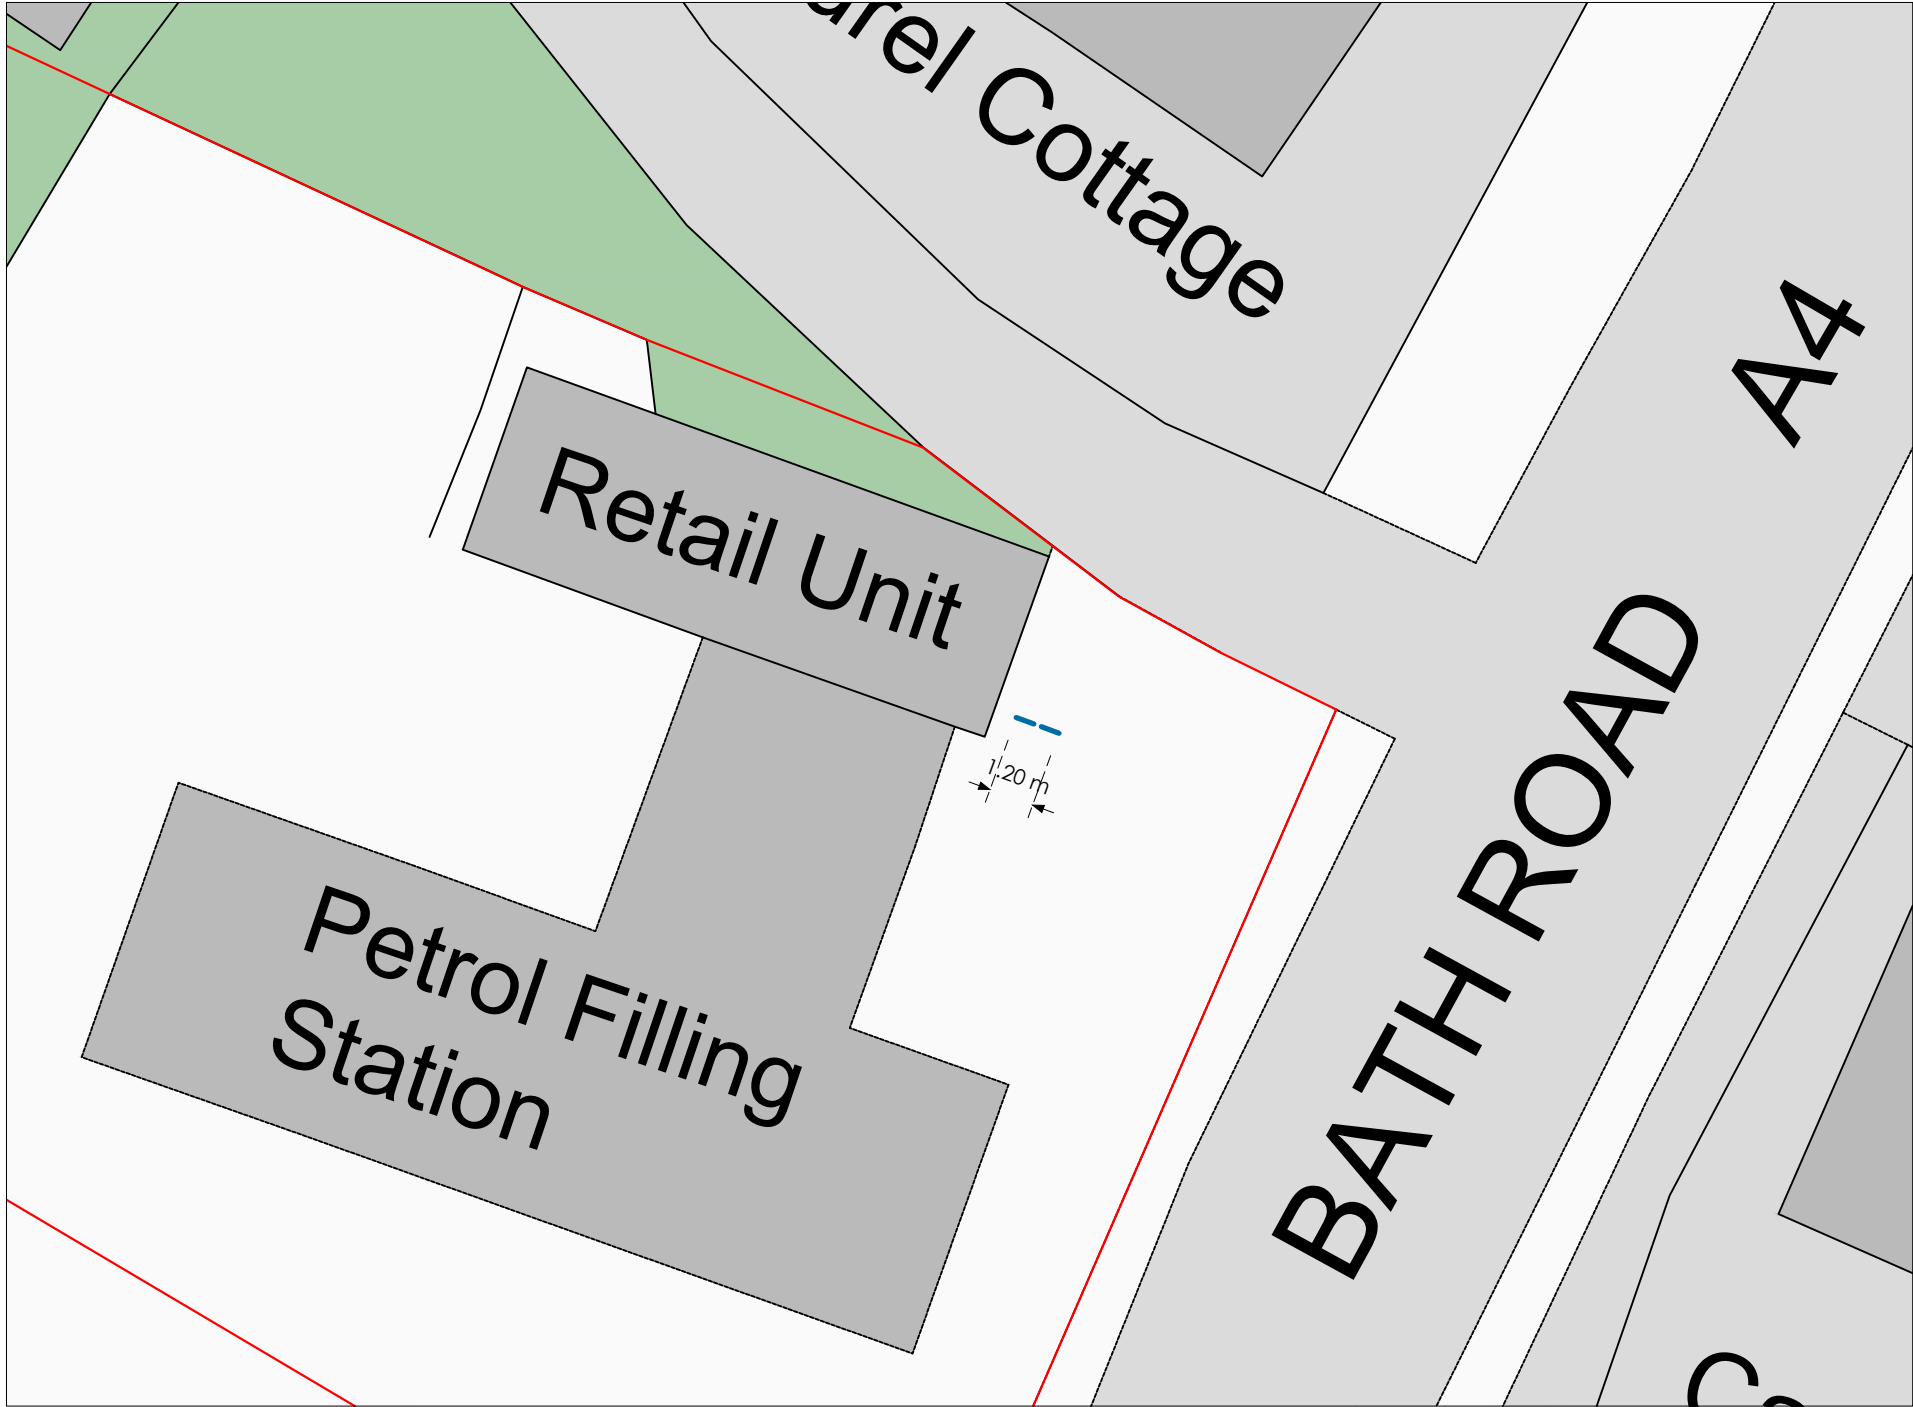


 

Crown copyright and database rights (2024) OS (100063368)

Title
Proposed Site Plan

Address
Bath Road A4, Charvil Reading,
Berkshire, RG10 9UP

Client

Job No. 23632 FS893	Issued 03/04/25
Scale 1:200 @ A3	

Key

—	1. Petrol Filling Station Site Boundary
- - -	2. Proposed Digital Display

All information is to be checked on site for accuracy and fit. Only drawings with WD status with the most recent revision are to be used for construction.