

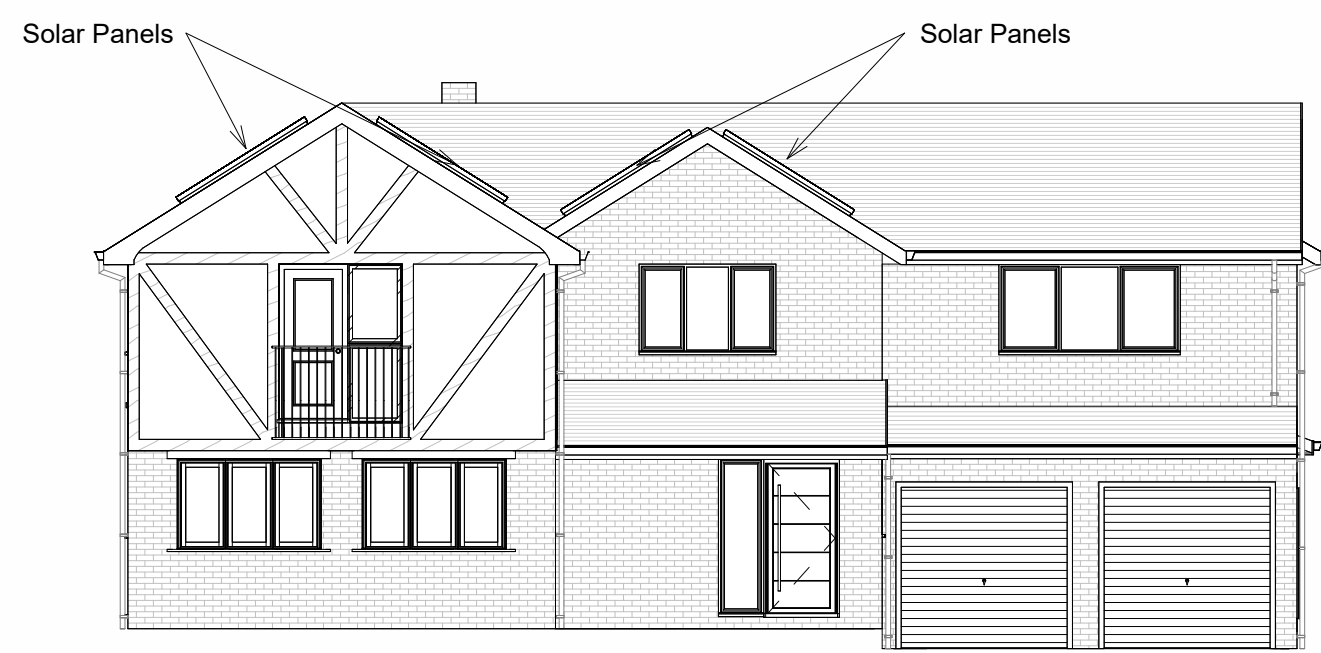
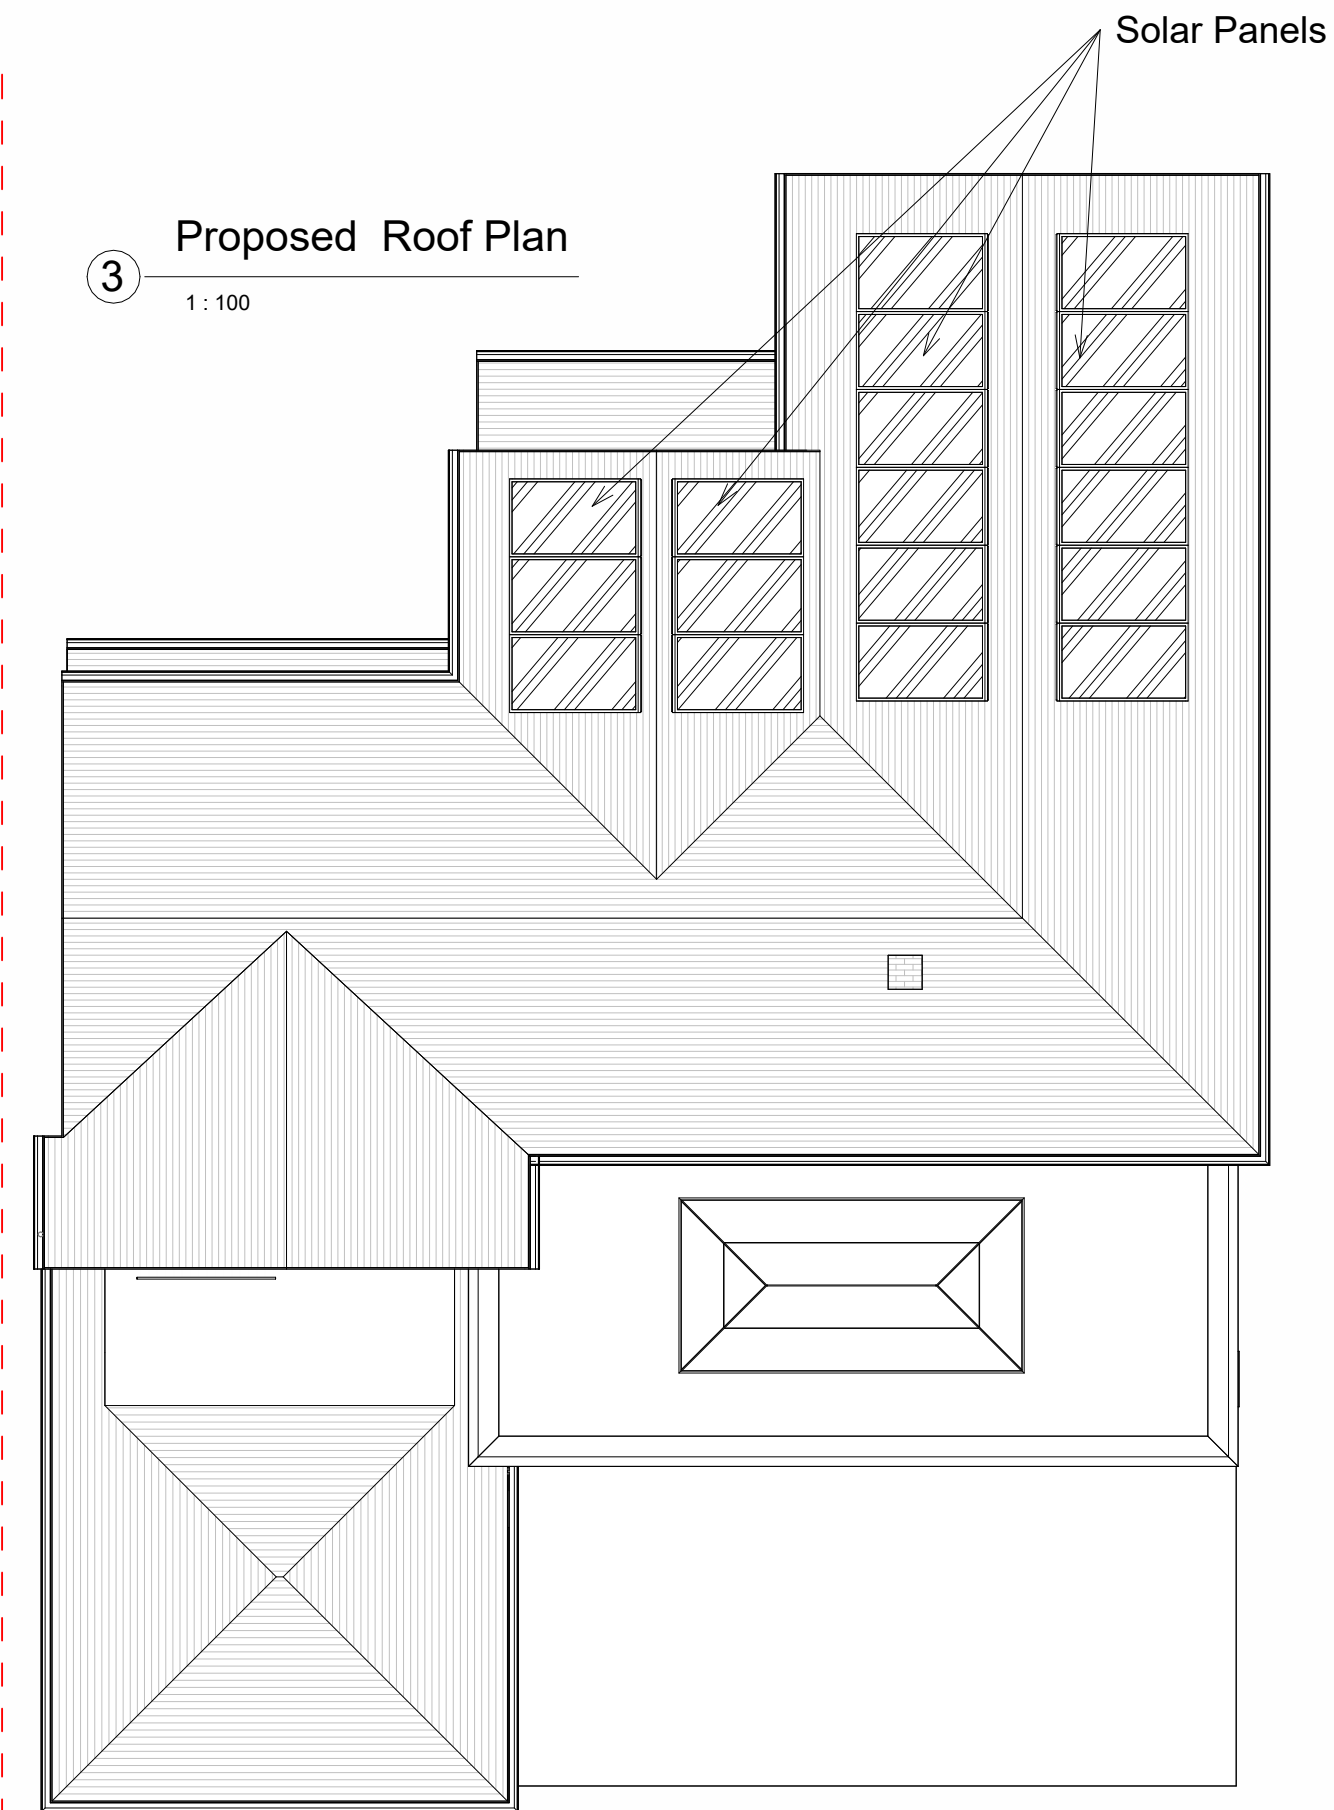
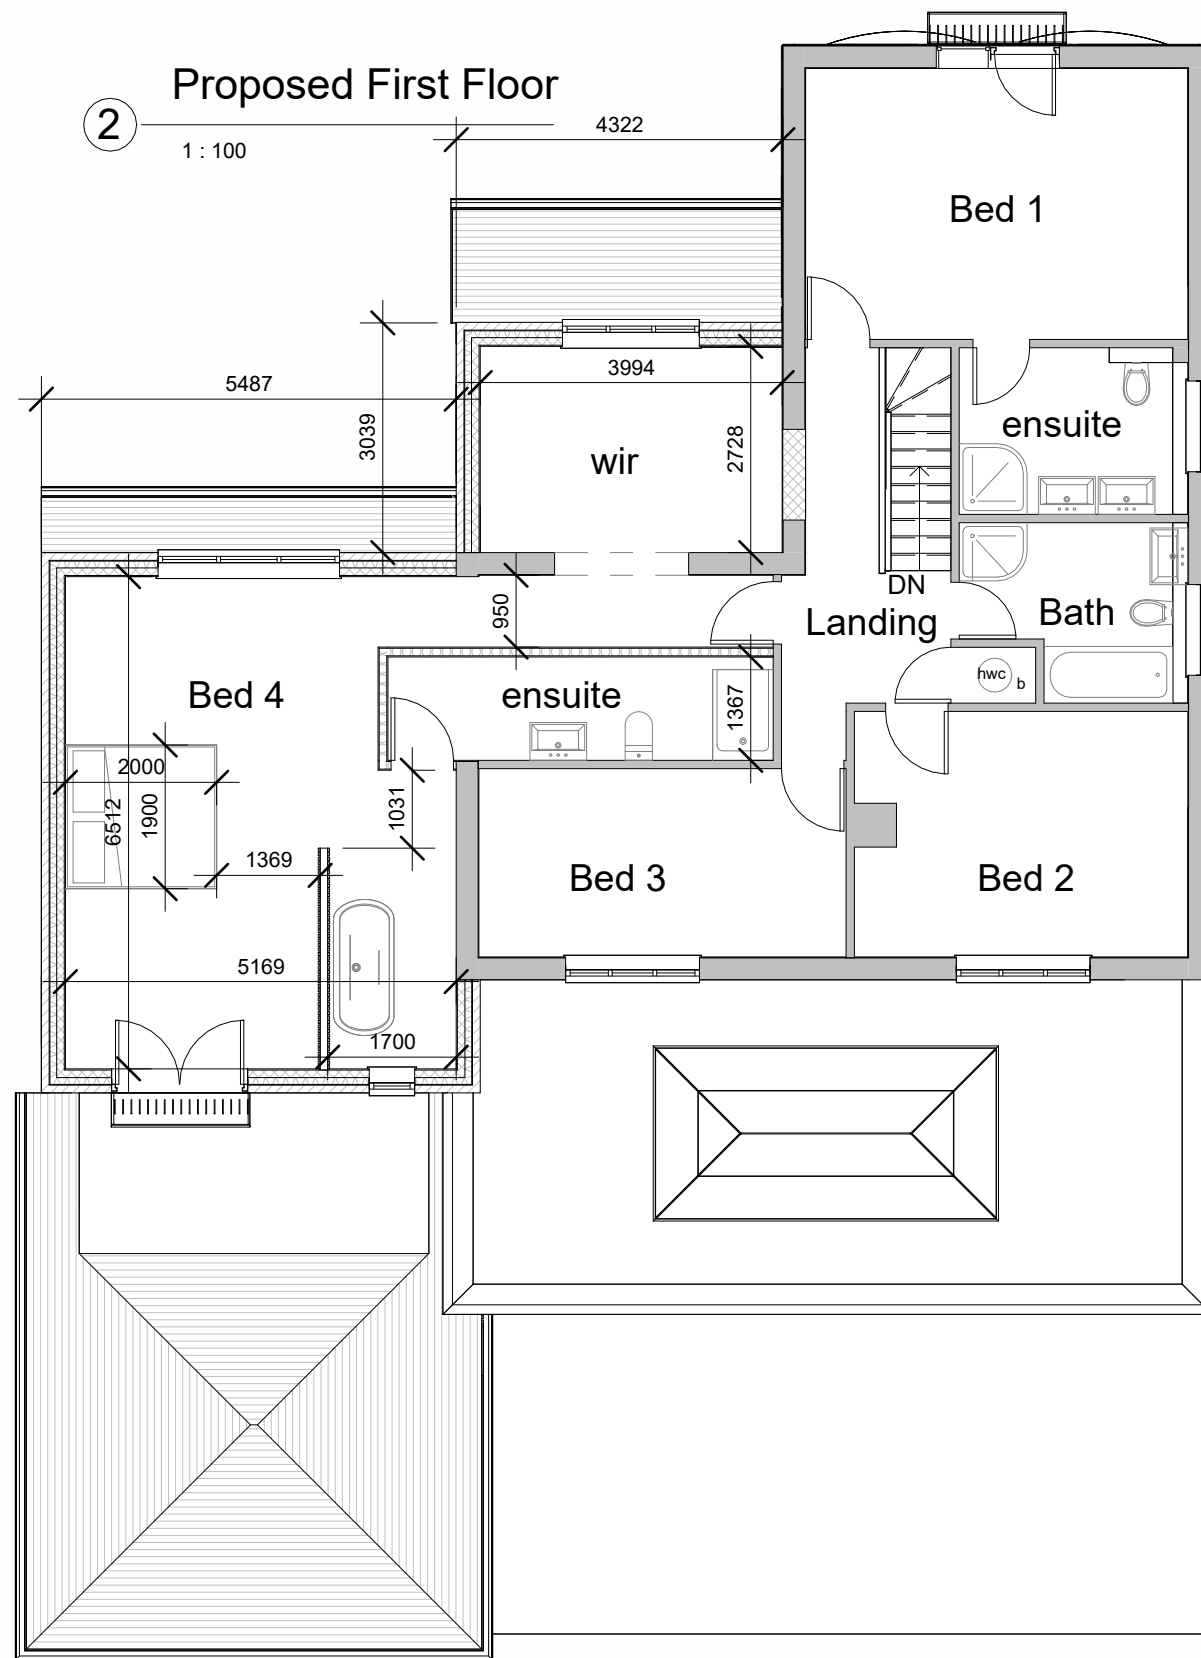


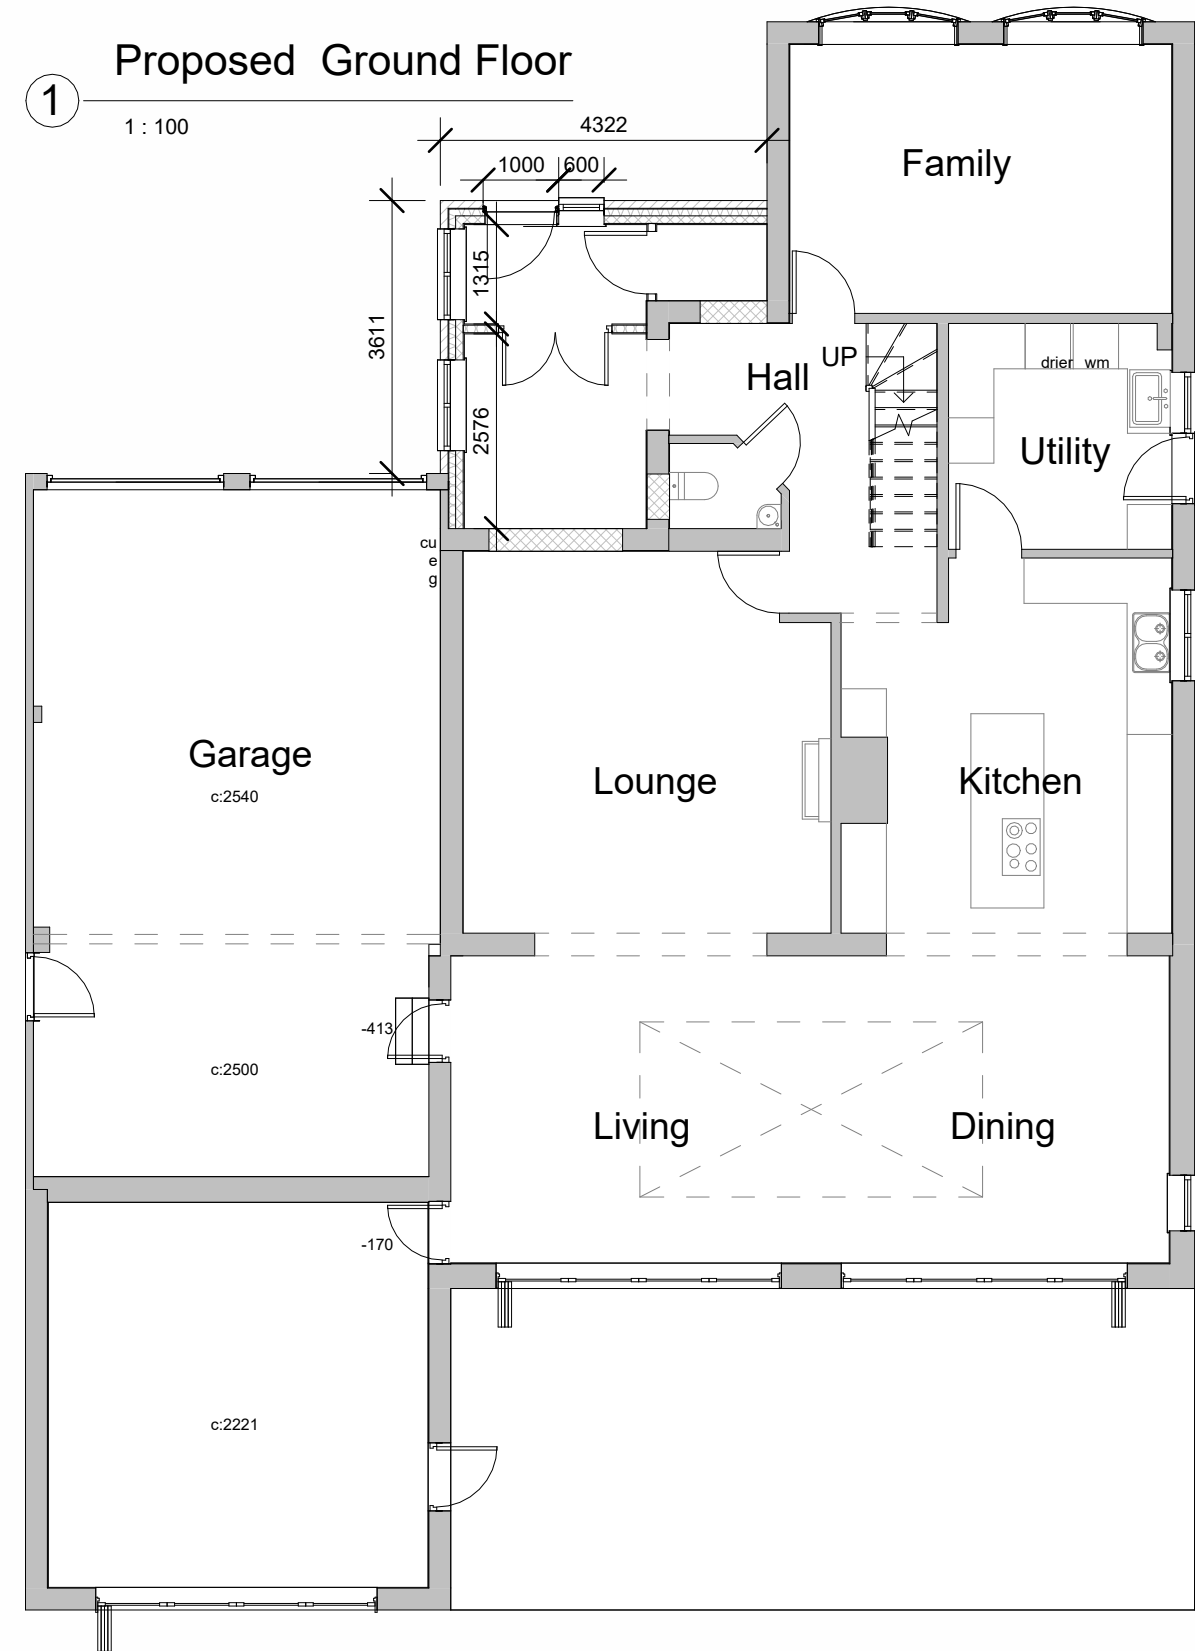

4

1 : 100

Proposed Front Elevation

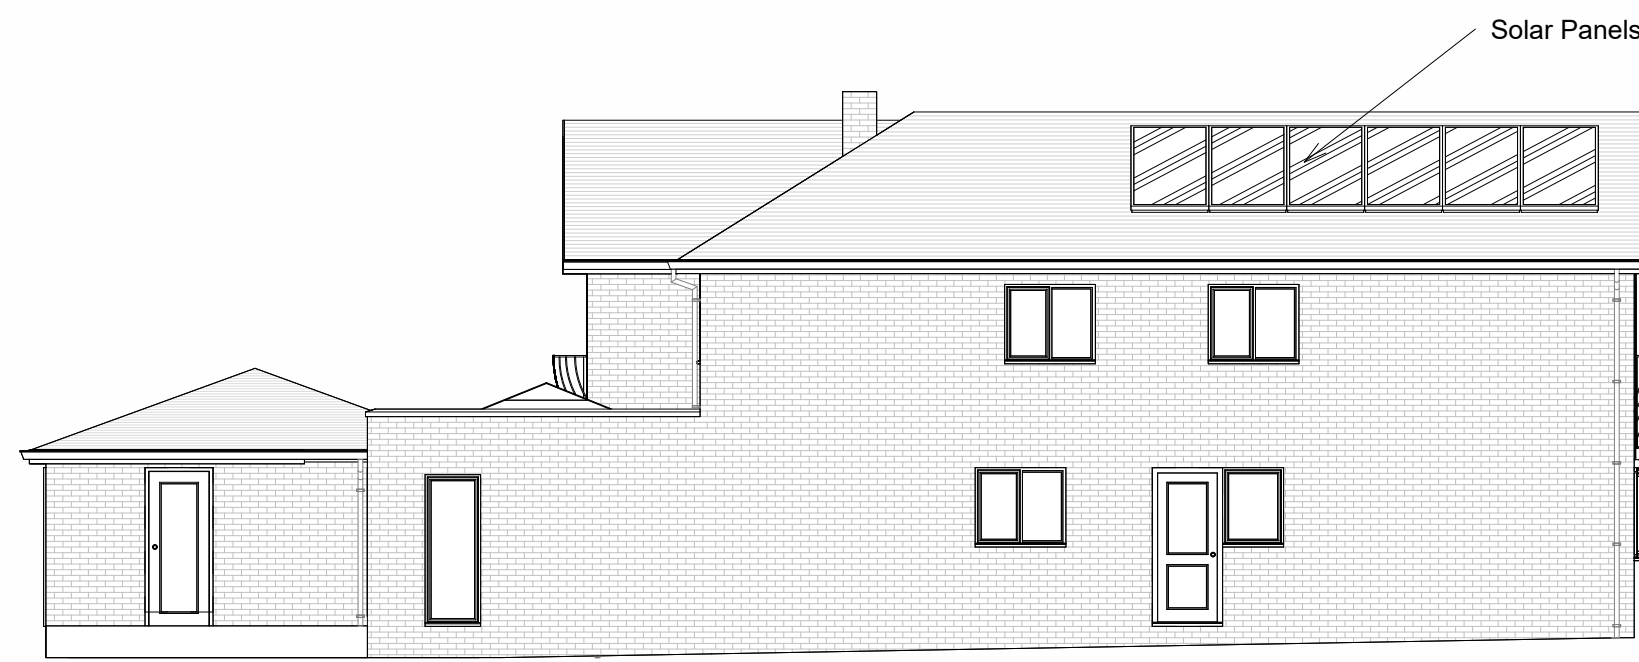

5

1 : 100

Proposed Side Elevation_1



8

3D View 1



6

1 : 100

Proposed Rear Elevation



7


1 : 100

Proposed Side Elevation_2



9

3D View 2

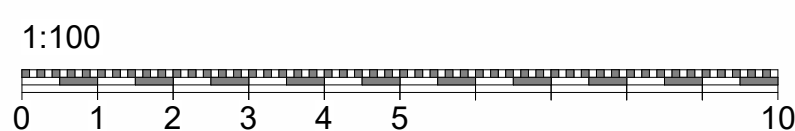

Do not scale from this drawing
except for planning purpose.
Contractor to verify all dimensions
before setting out,
commencing work or placing order



Project

102 Ellis Road
Crowthorne
RG45 6PH

Client Neil

Drawing Title
Proposed Floor Plans and
Elevations

Project Ref	Layout Id	Rev.
4038	GA.02	02

Date: 01/05/2025 Scale @A1: 1 : 100

M3 Architectural Design Ltd
Basepoint Centres Limited
377-399 London Road
Camberley GU15 3HL

t: 01276 300024
e: info@m3architecturaldesign.co.uk
w: www.m3architecturaldesign.co.uk

© 2025 M3 Architectural Design Ltd