




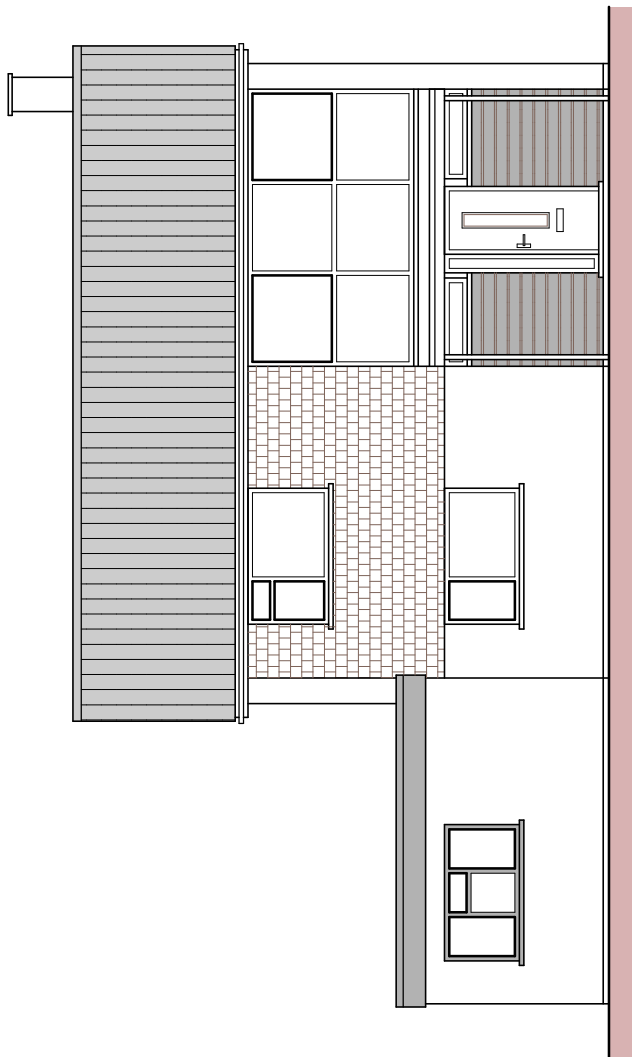


Front Elevation

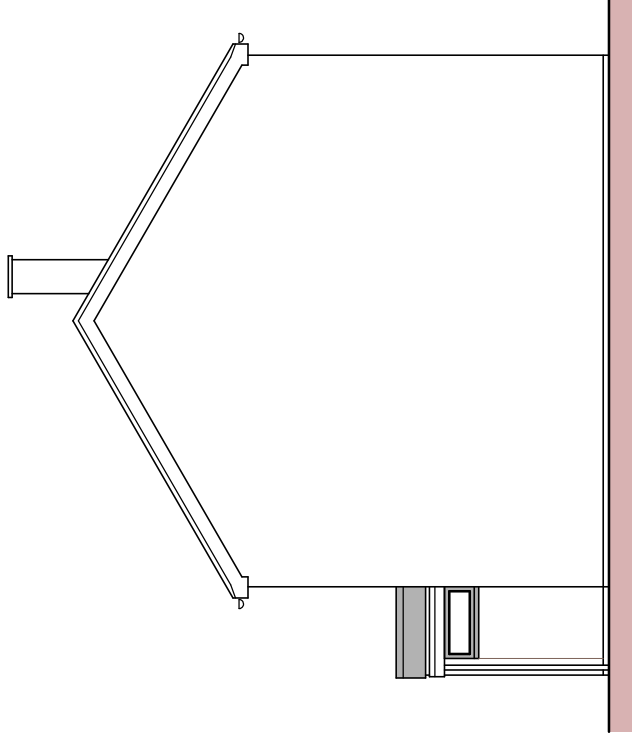


Side Elevation

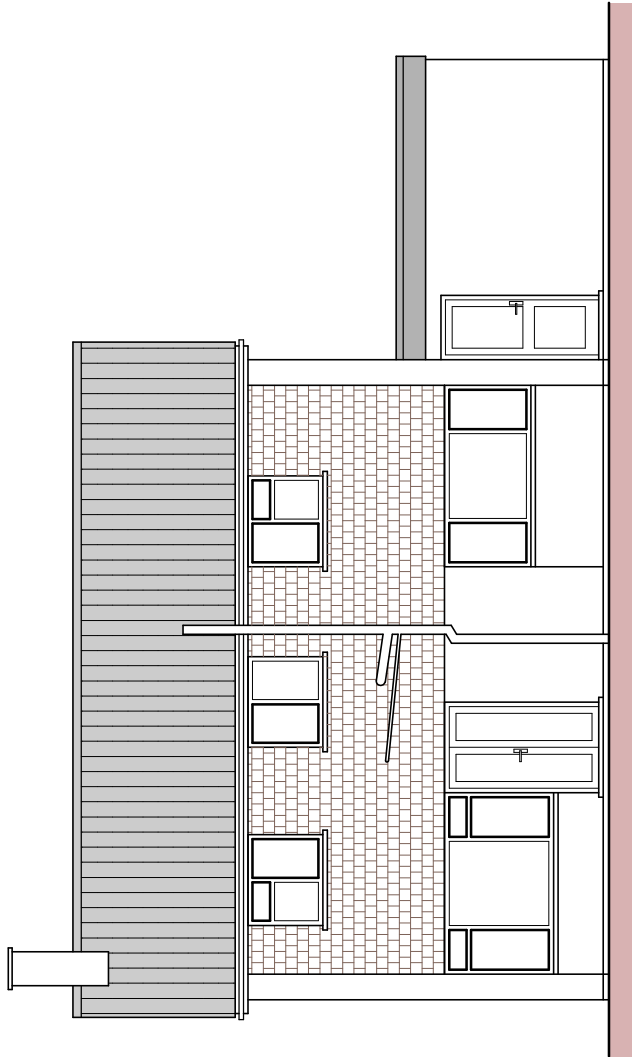


Rear Elevation

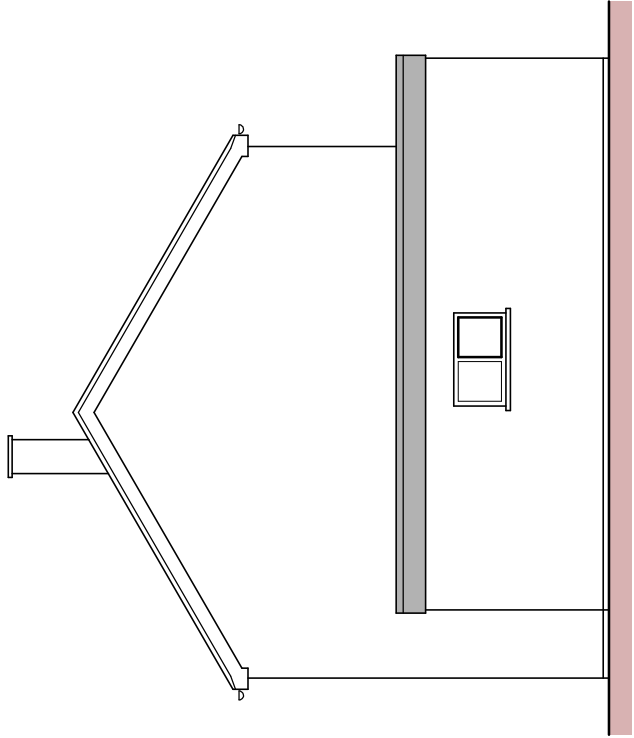


Side Elevation

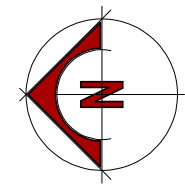

Existing  
Site Plan  
1 : 500

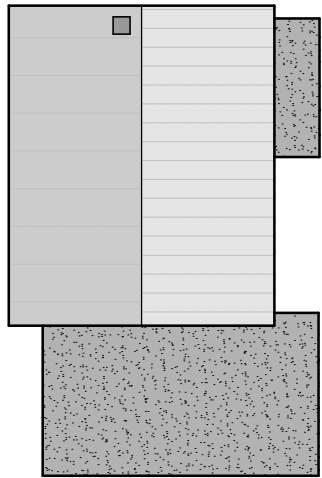

Existing  
Roof Plan  
1 : 200

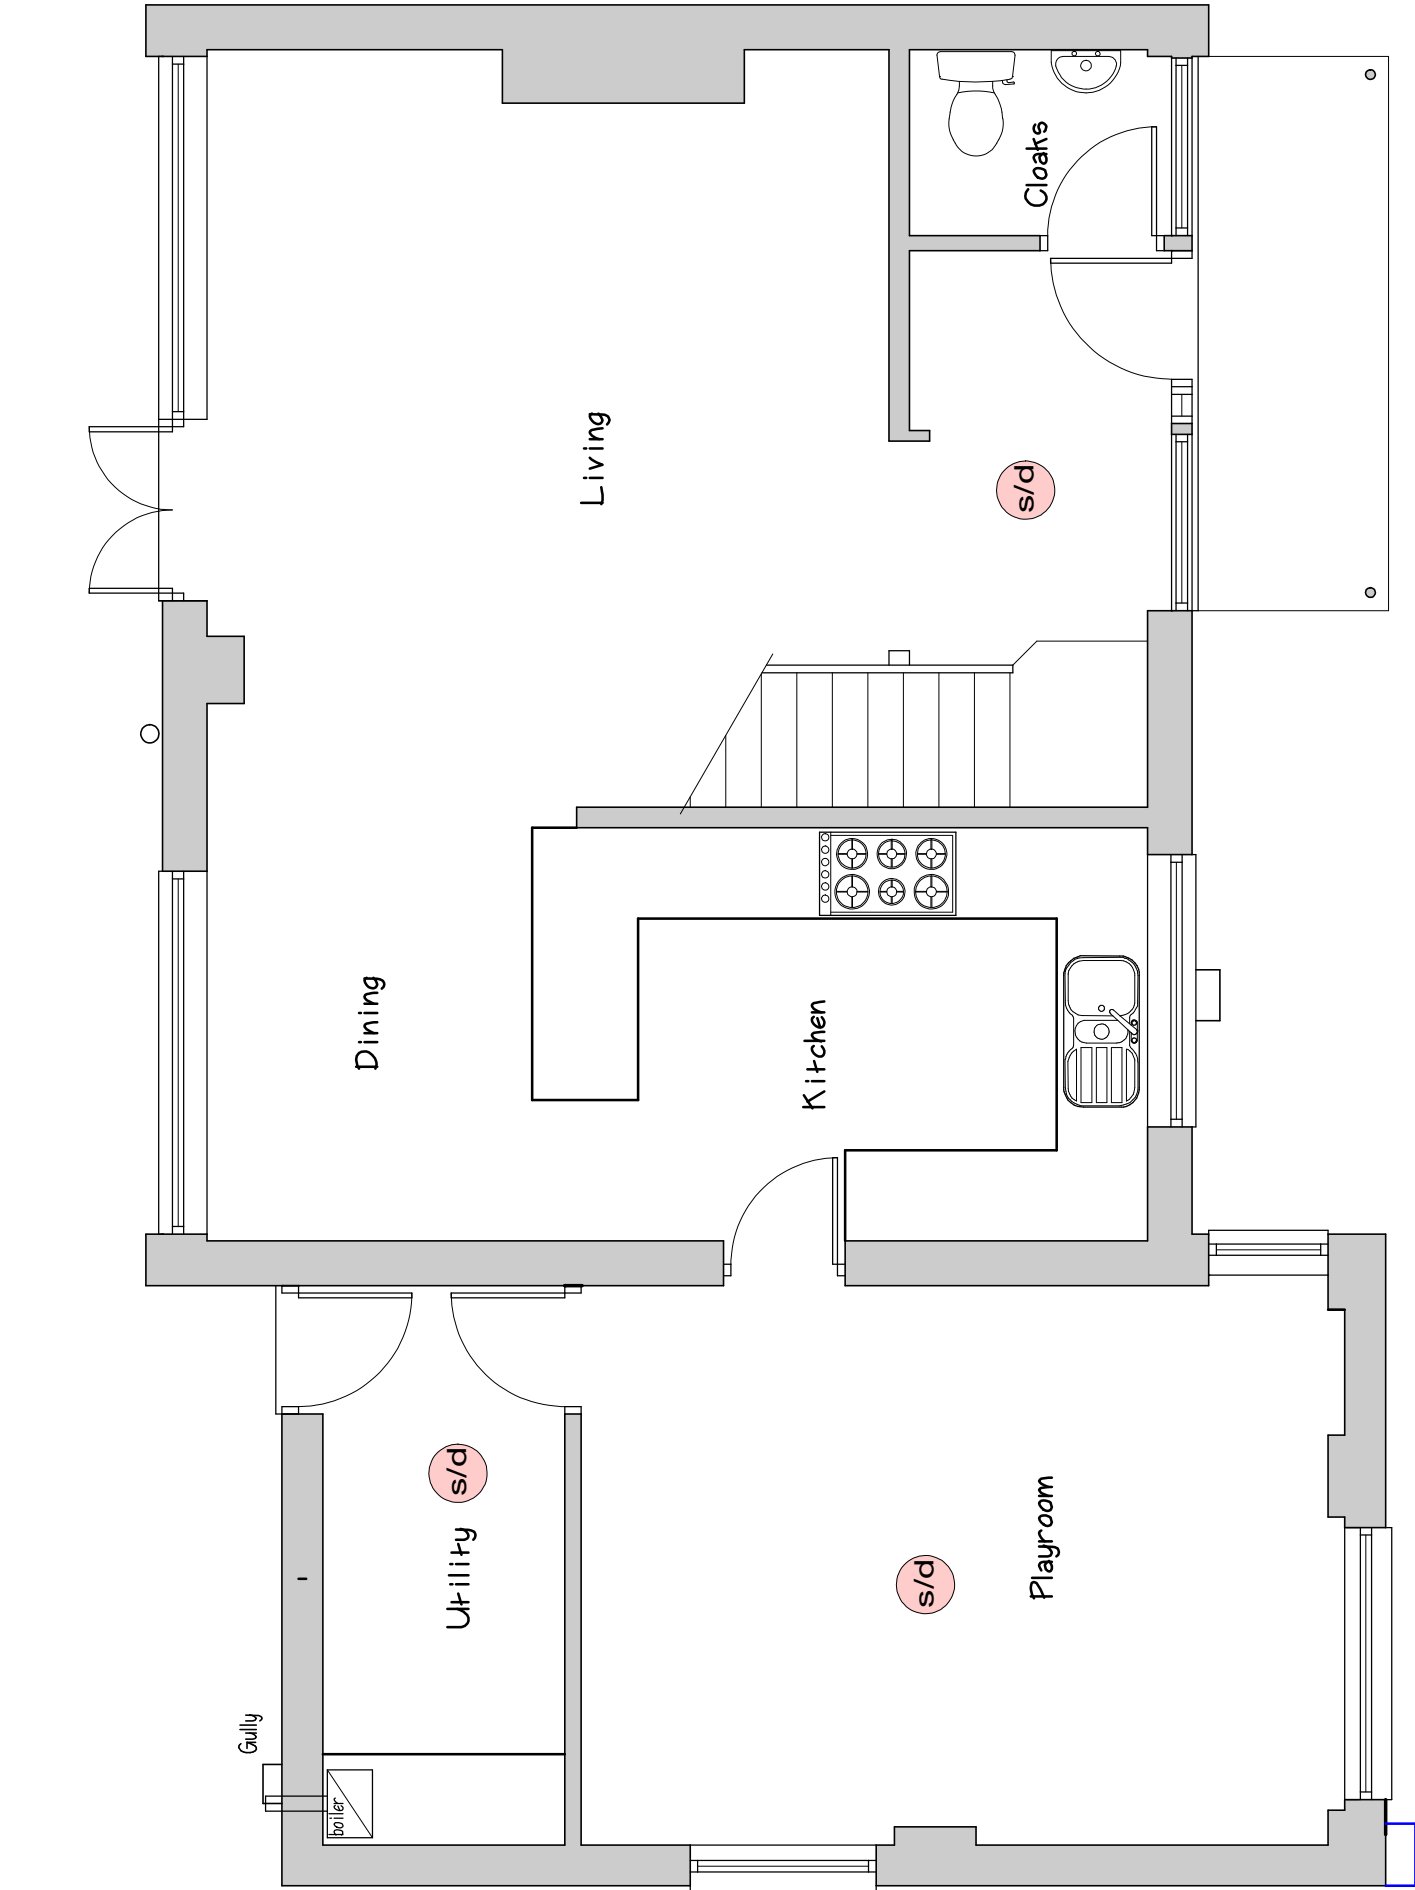

Location Plan  
1 : 1250

Sheet size A1

Scale Bar 1:50 0 1m 2m 3m

Scale Bar 1:100 0 2m 4m 6m

Scale Bar 1:500 0 10m 20m 30m

Scale Bar 1:1250 0 25m 50m

Milburn Designs

Clive Milburn MFICS MCABE  
Firmley Close  
Camberley  
Surrey  
GU16 9FL  
Tel : 01252 835607  
Email : milburndesigns@btinternet.com

CONTRACT

Alterations & New Porch at  
4 Meadow Road  
Wokingham  
RG41 2TD

CLIENT

Mr & Mrs K Durrell

SCALE

1:50 1:100

DWG No.

25/26 / 014 / 1

REV

A

DRAWING

EXISTING PLANS