
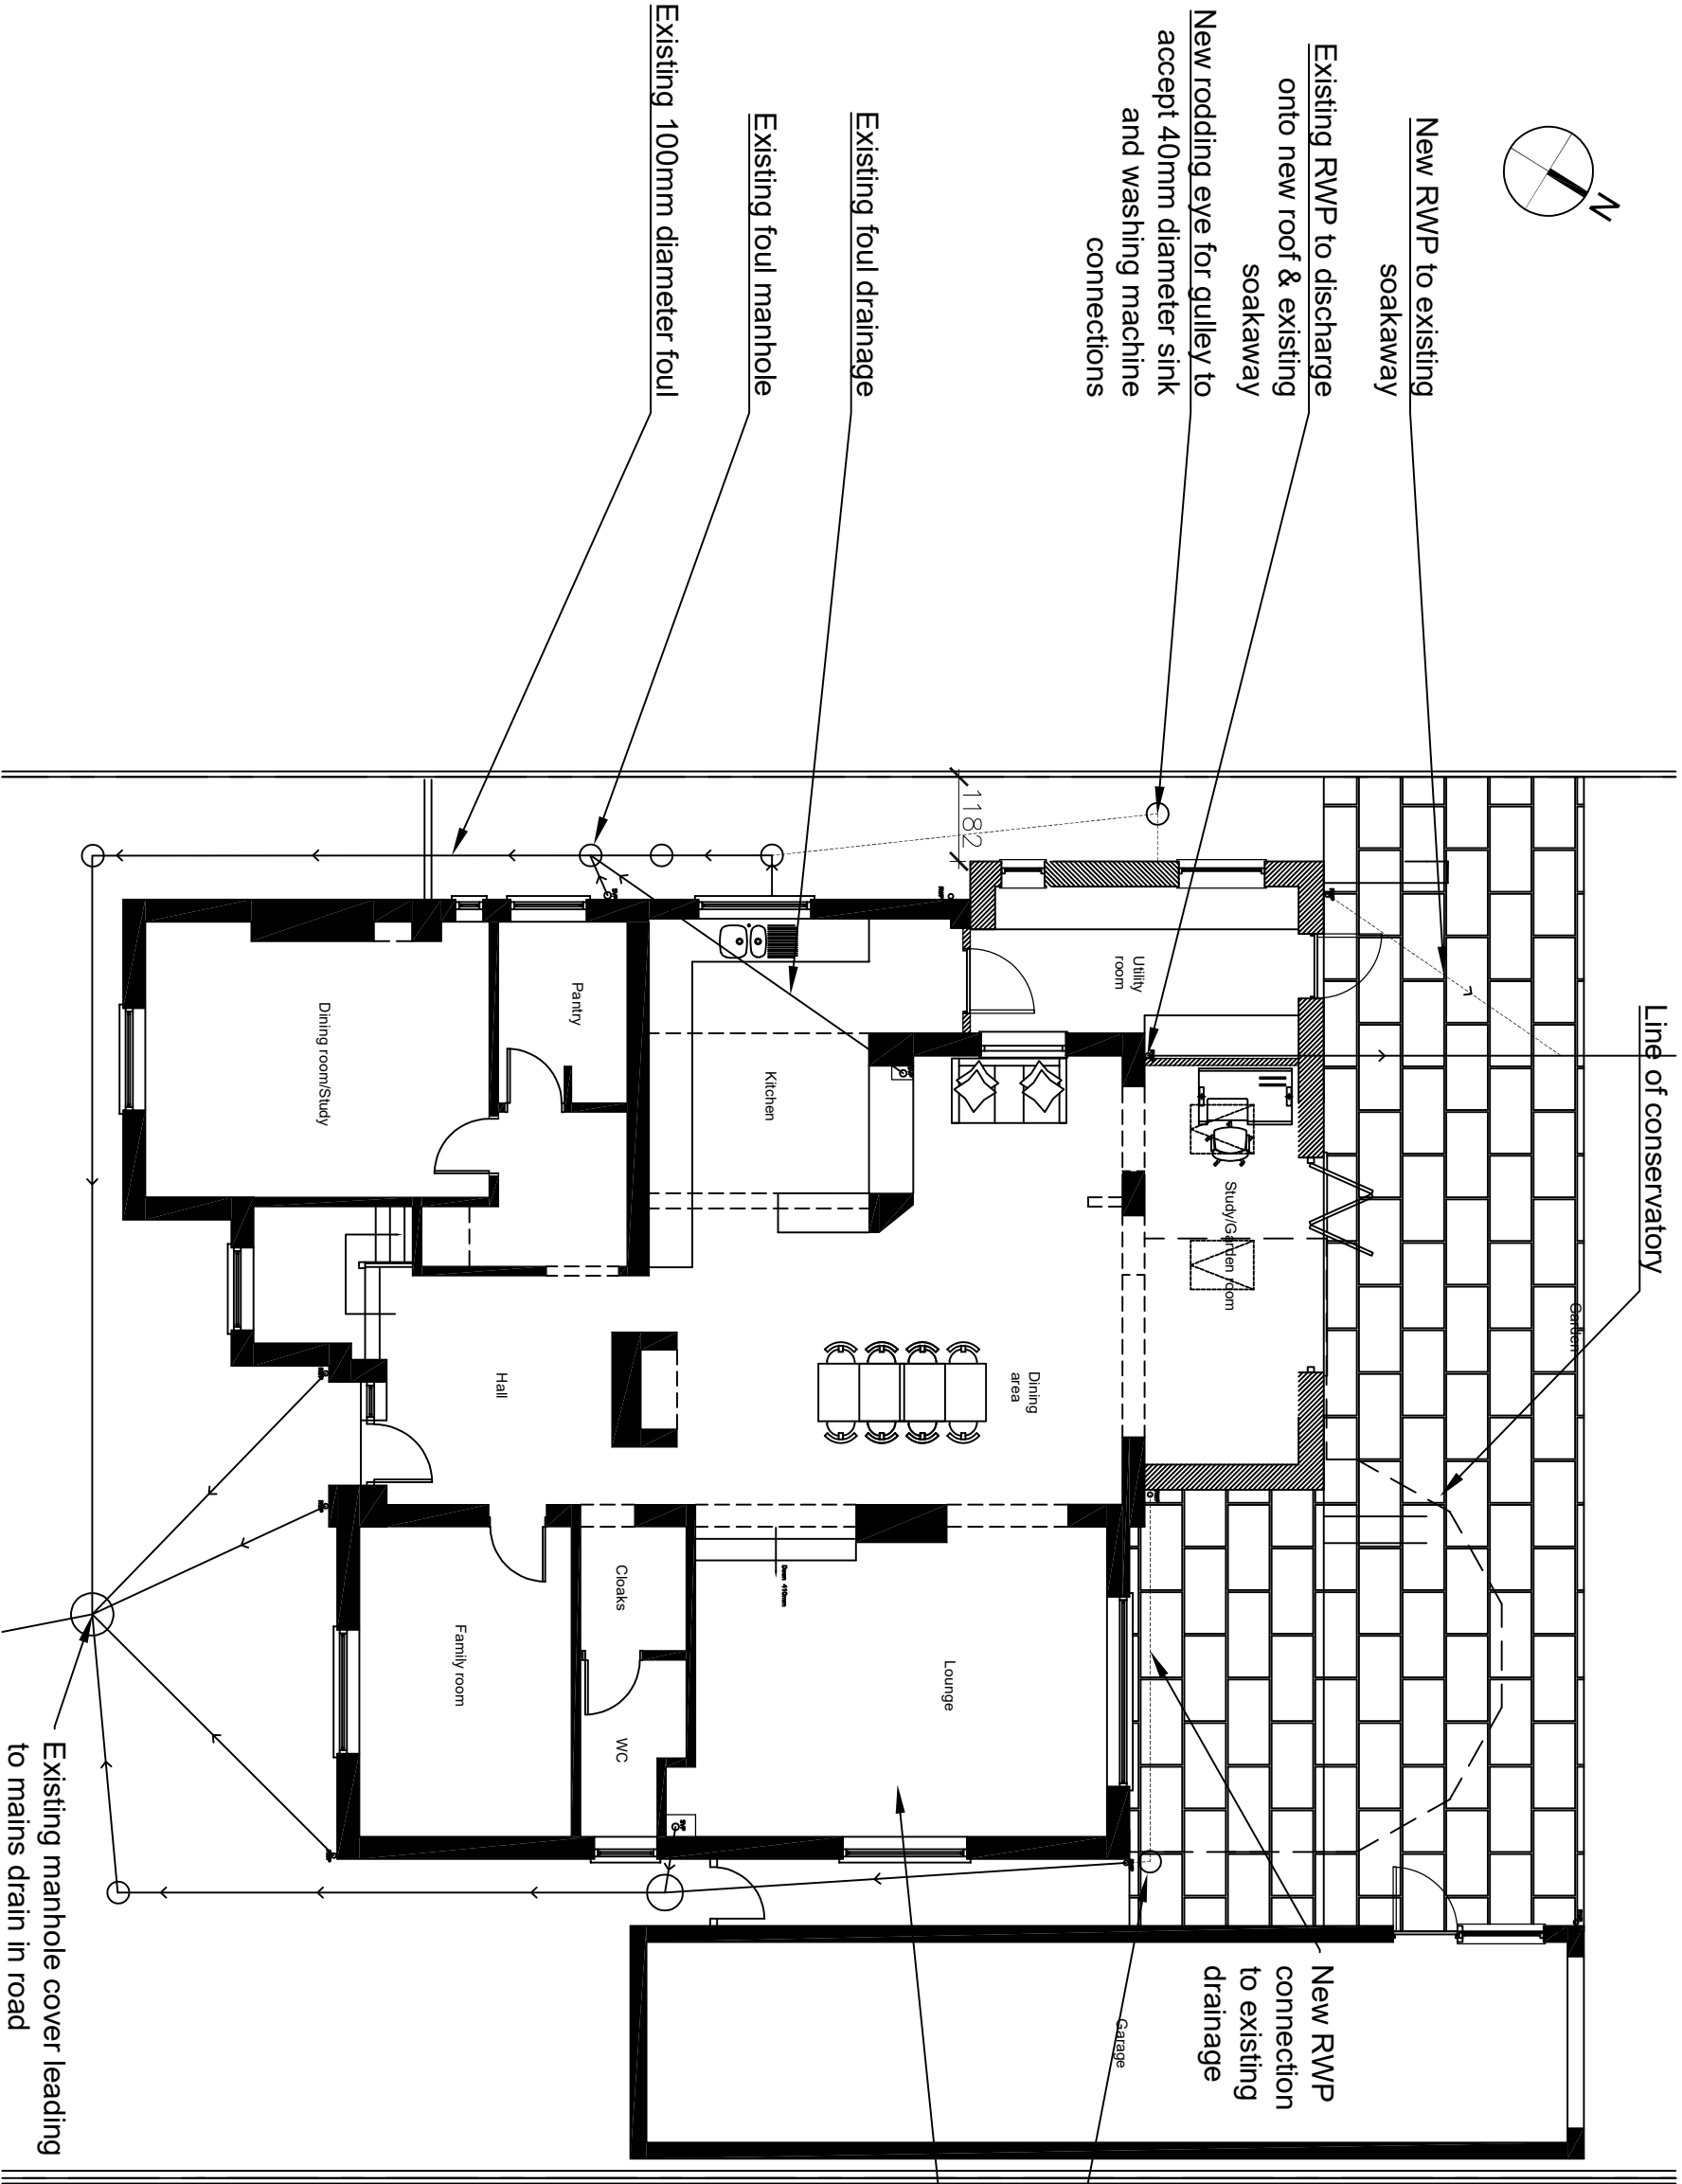


 

Proposed ground floor plan

Client



Mr & Mrs Young

Project

Halfway Up, Swallowfield

Description


Drainage layout

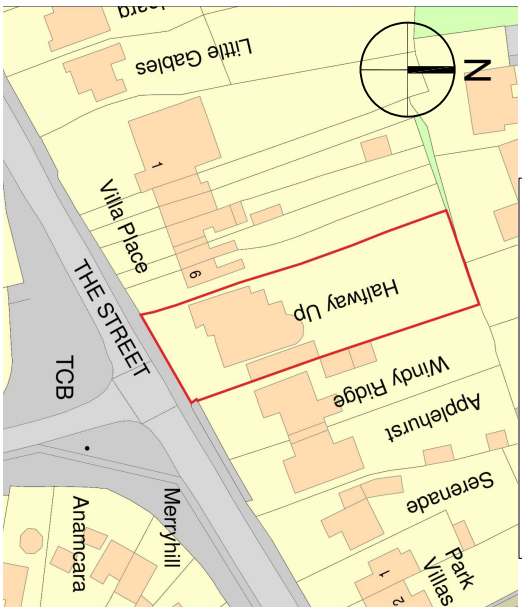 

Location plan (not to scale)

New rodding eye point

Existing pump installed under previous extension

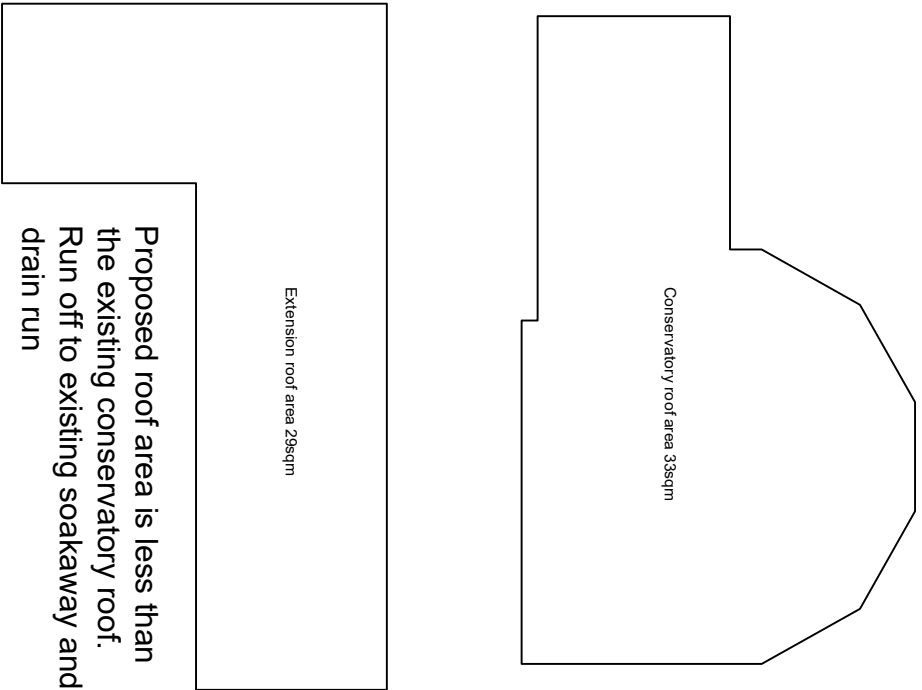

Revision	Date	For Information	Description
-	03-07-25		

Status

Planning Condition

Scale

1:100@A3

Drawn By

SG

Date

Jul 25

Job Number

055

Drawing Number

03-10

Revision

D