



Front Elevation - North

Scale - 1:200

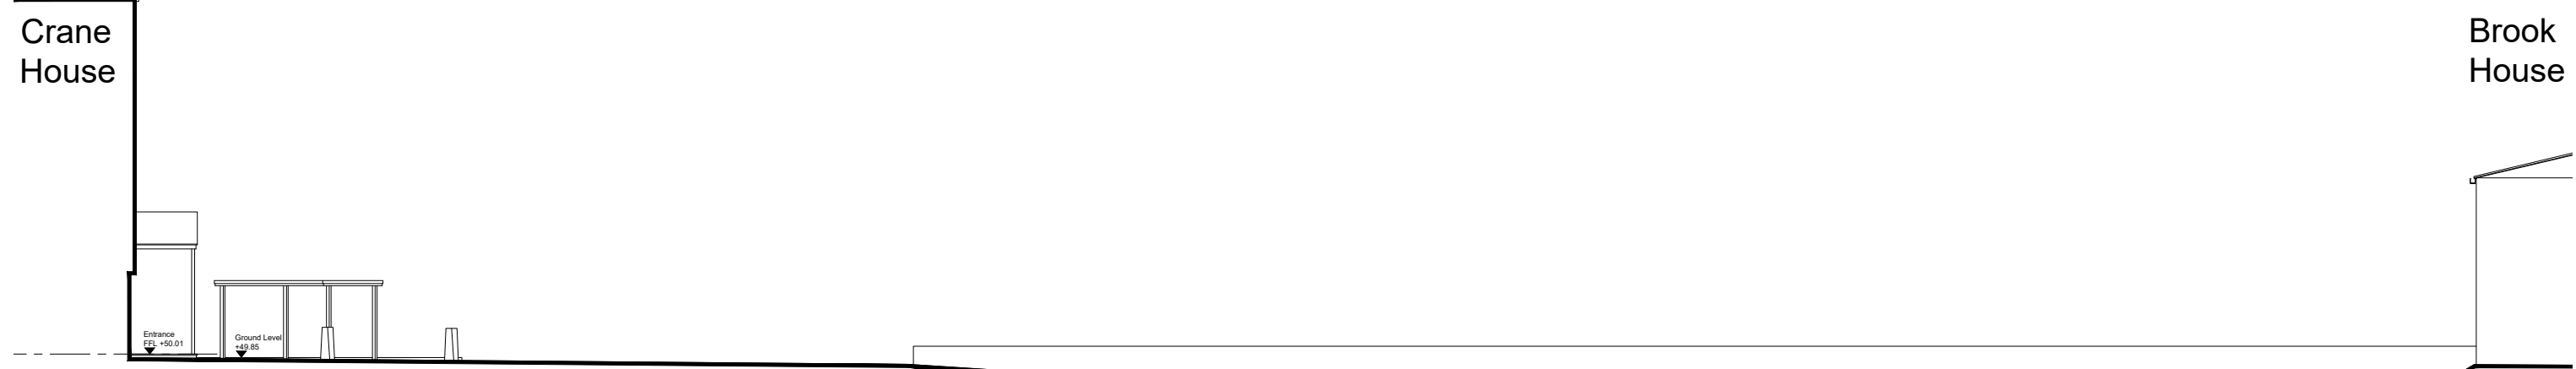


Side Elevation - East

Scale - 1:200

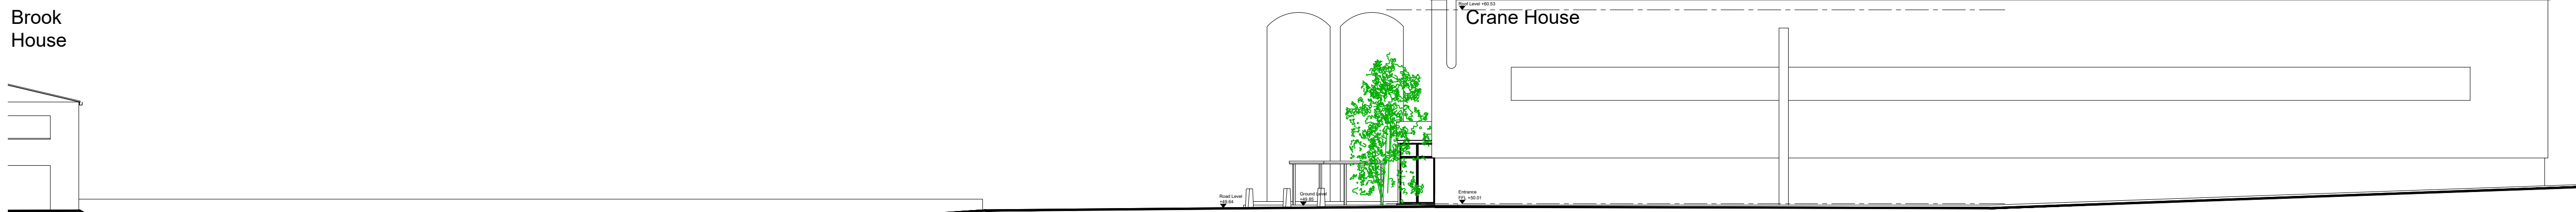



Side Elevation - West

Scale - 1:200

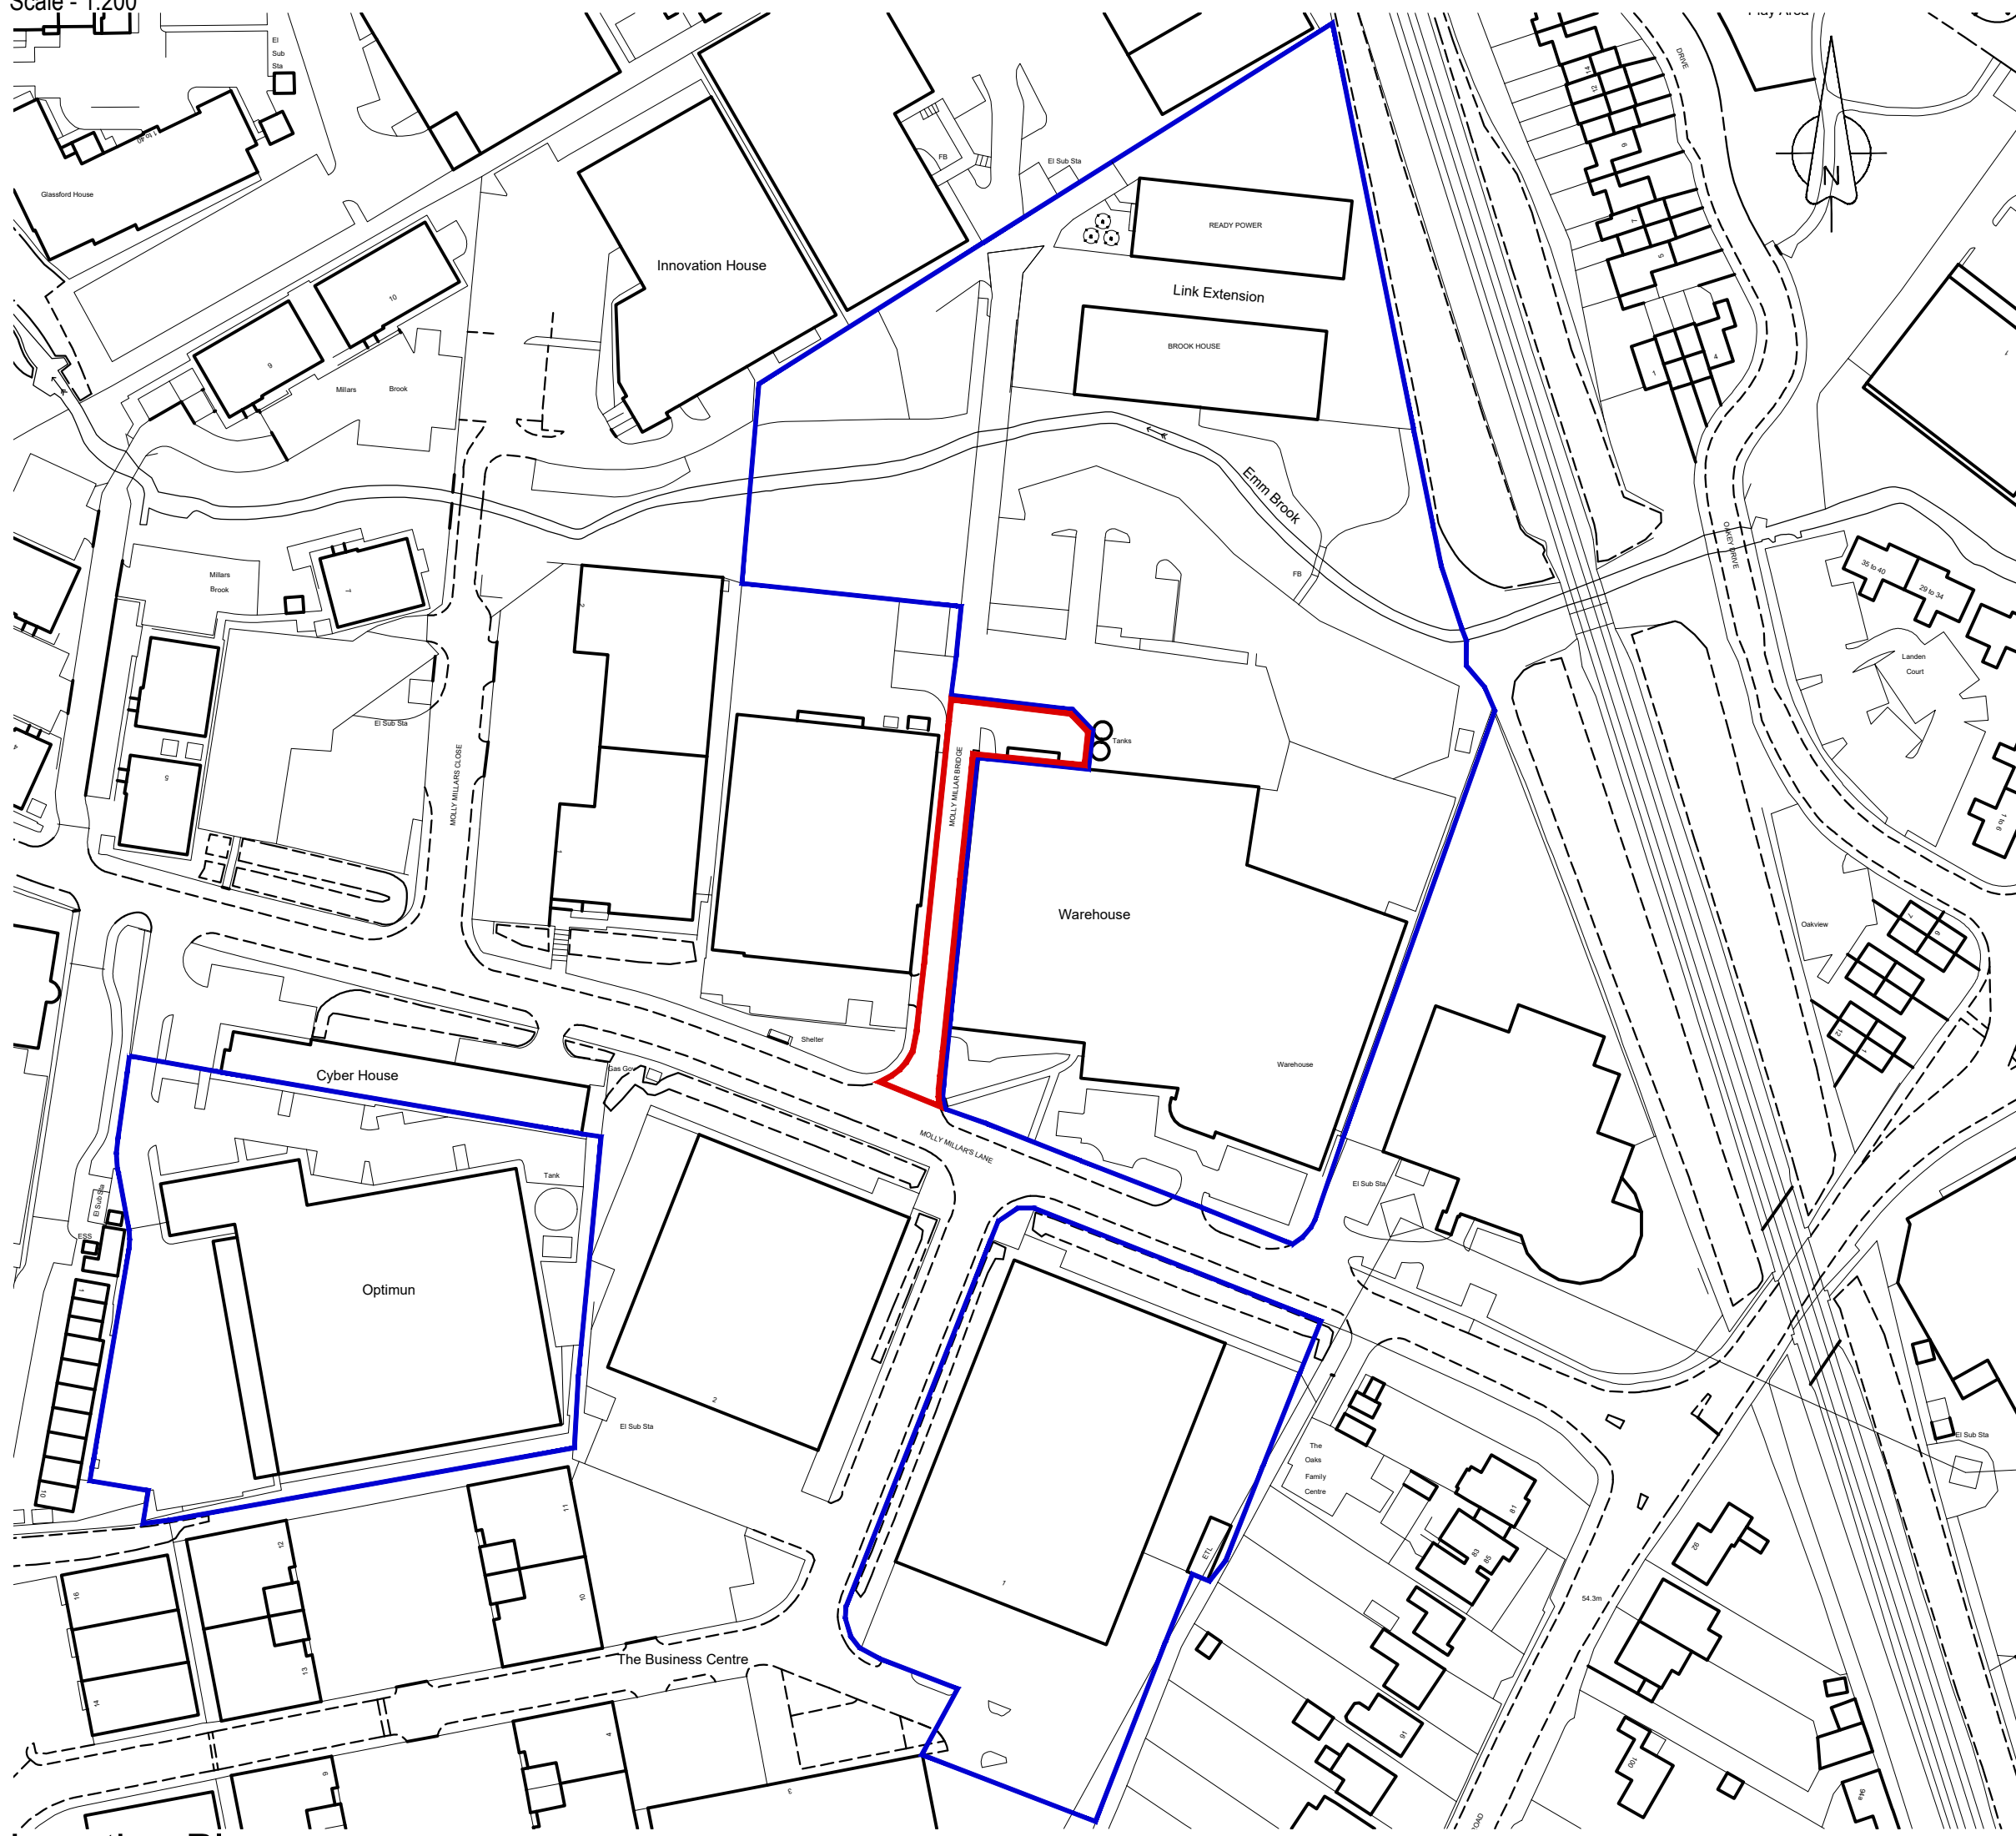


Location Plan

Scale - 1:1250

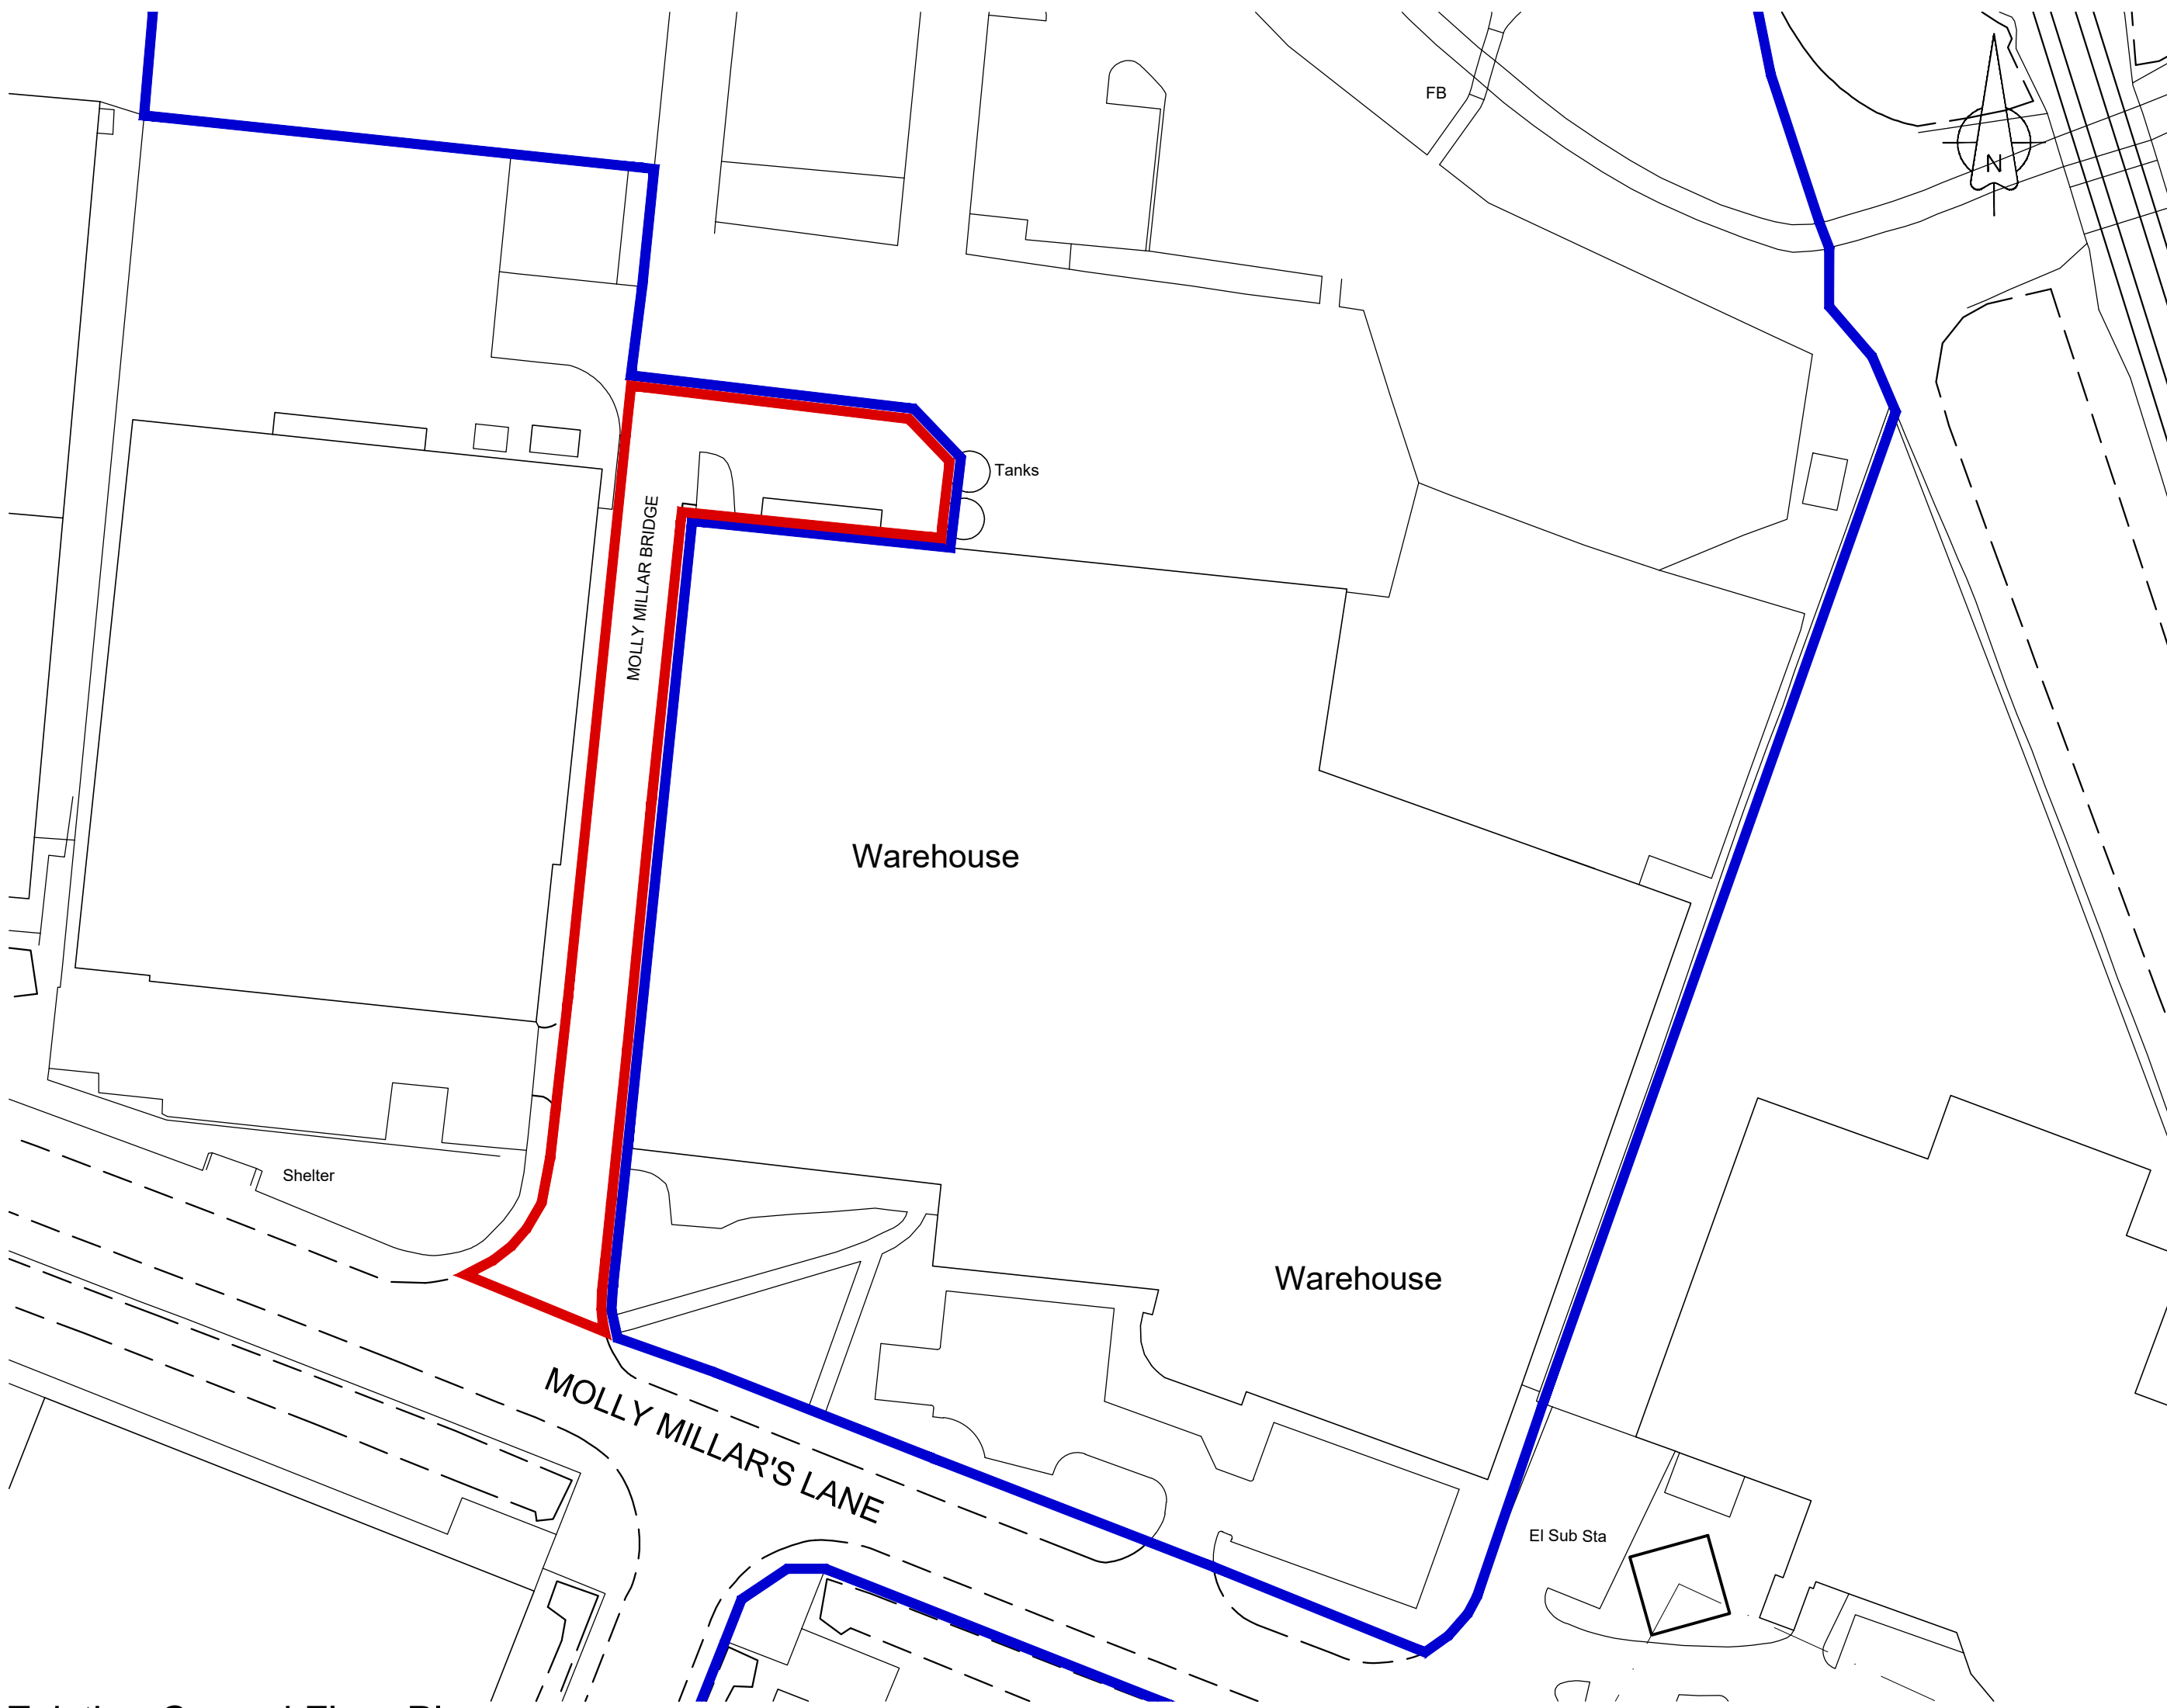 

Existing Ground Floor Plan

Scale - 1:500

 

| REVISIONS |                       |          |
|-----------|-----------------------|----------|
| P01       | First Issue           | 09.02.26 |
| P02       | Existing levels added | 06.05.26 |
|           |                       |          |
|           |                       |          |
NOTES  
ALL DIMENSIONS MUST BE CHECKED ON SITE AND NOT SCALED FROM DRAWING. THIS DRAWING IS TO BE READ IN CONJUNCTION WITH ALL RELEVANT ARCHITECTURAL, STRUCTURAL, MECHANICAL & ELECTRICAL DRAWINGS, SPECIFICATIONS AND CONTRACT DOCUMENTS. ERRORS AND OMISSIONS TO BE REPORTED TO THE ARCHITECT.  
THIS DRAWING IS COPYRIGHT

**EDGINGTONS**  
ARCHITECTS

MERIDIAN HOUSE, 2 RUSSELL STREET, WINDSOR, BERKSHIRE, SL4 1HQ  
tel: 01753 857092 / email: mail@edgingtons.co.uk / web: www.edgingtons.co.uk

Intersurgical Ltd  
Wokingham,  
Berkshire, RG41 2RZ

Switch Relocation  
Existing Location and Site Plans & Elevations

|            |          |         |      |
|------------|----------|---------|------|
| SCALE (A1) | as noted | CAD REF | -    |
| DATE       | Feb 26   | DRAWN   | VS   |
| JOB No.    | 6151     | DWG No. | 4001 |
|            |          |         | P02  |