


DRG. REMAINS COPYRIGHT OF THE ARCHITECT.
DIMENSIONAL DISCREPANCIES TO BE REFERRED
TO THE ARCHITECT
DO NOT SCALE


DRAWING STATUS ☒ PRELIMINARY ☐ FOR APPROVAL ☐ CONSTRUCTION

DATE	REVISION	A3 Drawing
May 2024	A	Block plan added
Sept 2024	B	Turning circle added

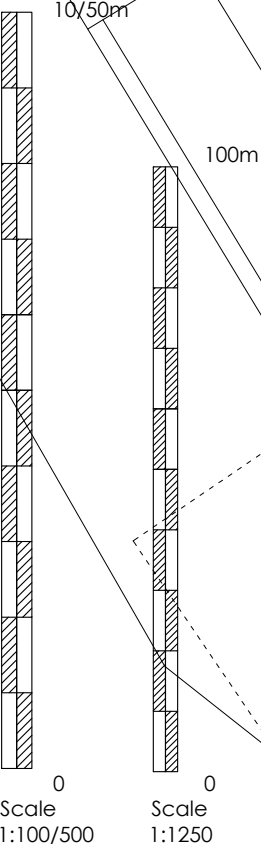


PROPOSED SITE PLAN

1:100

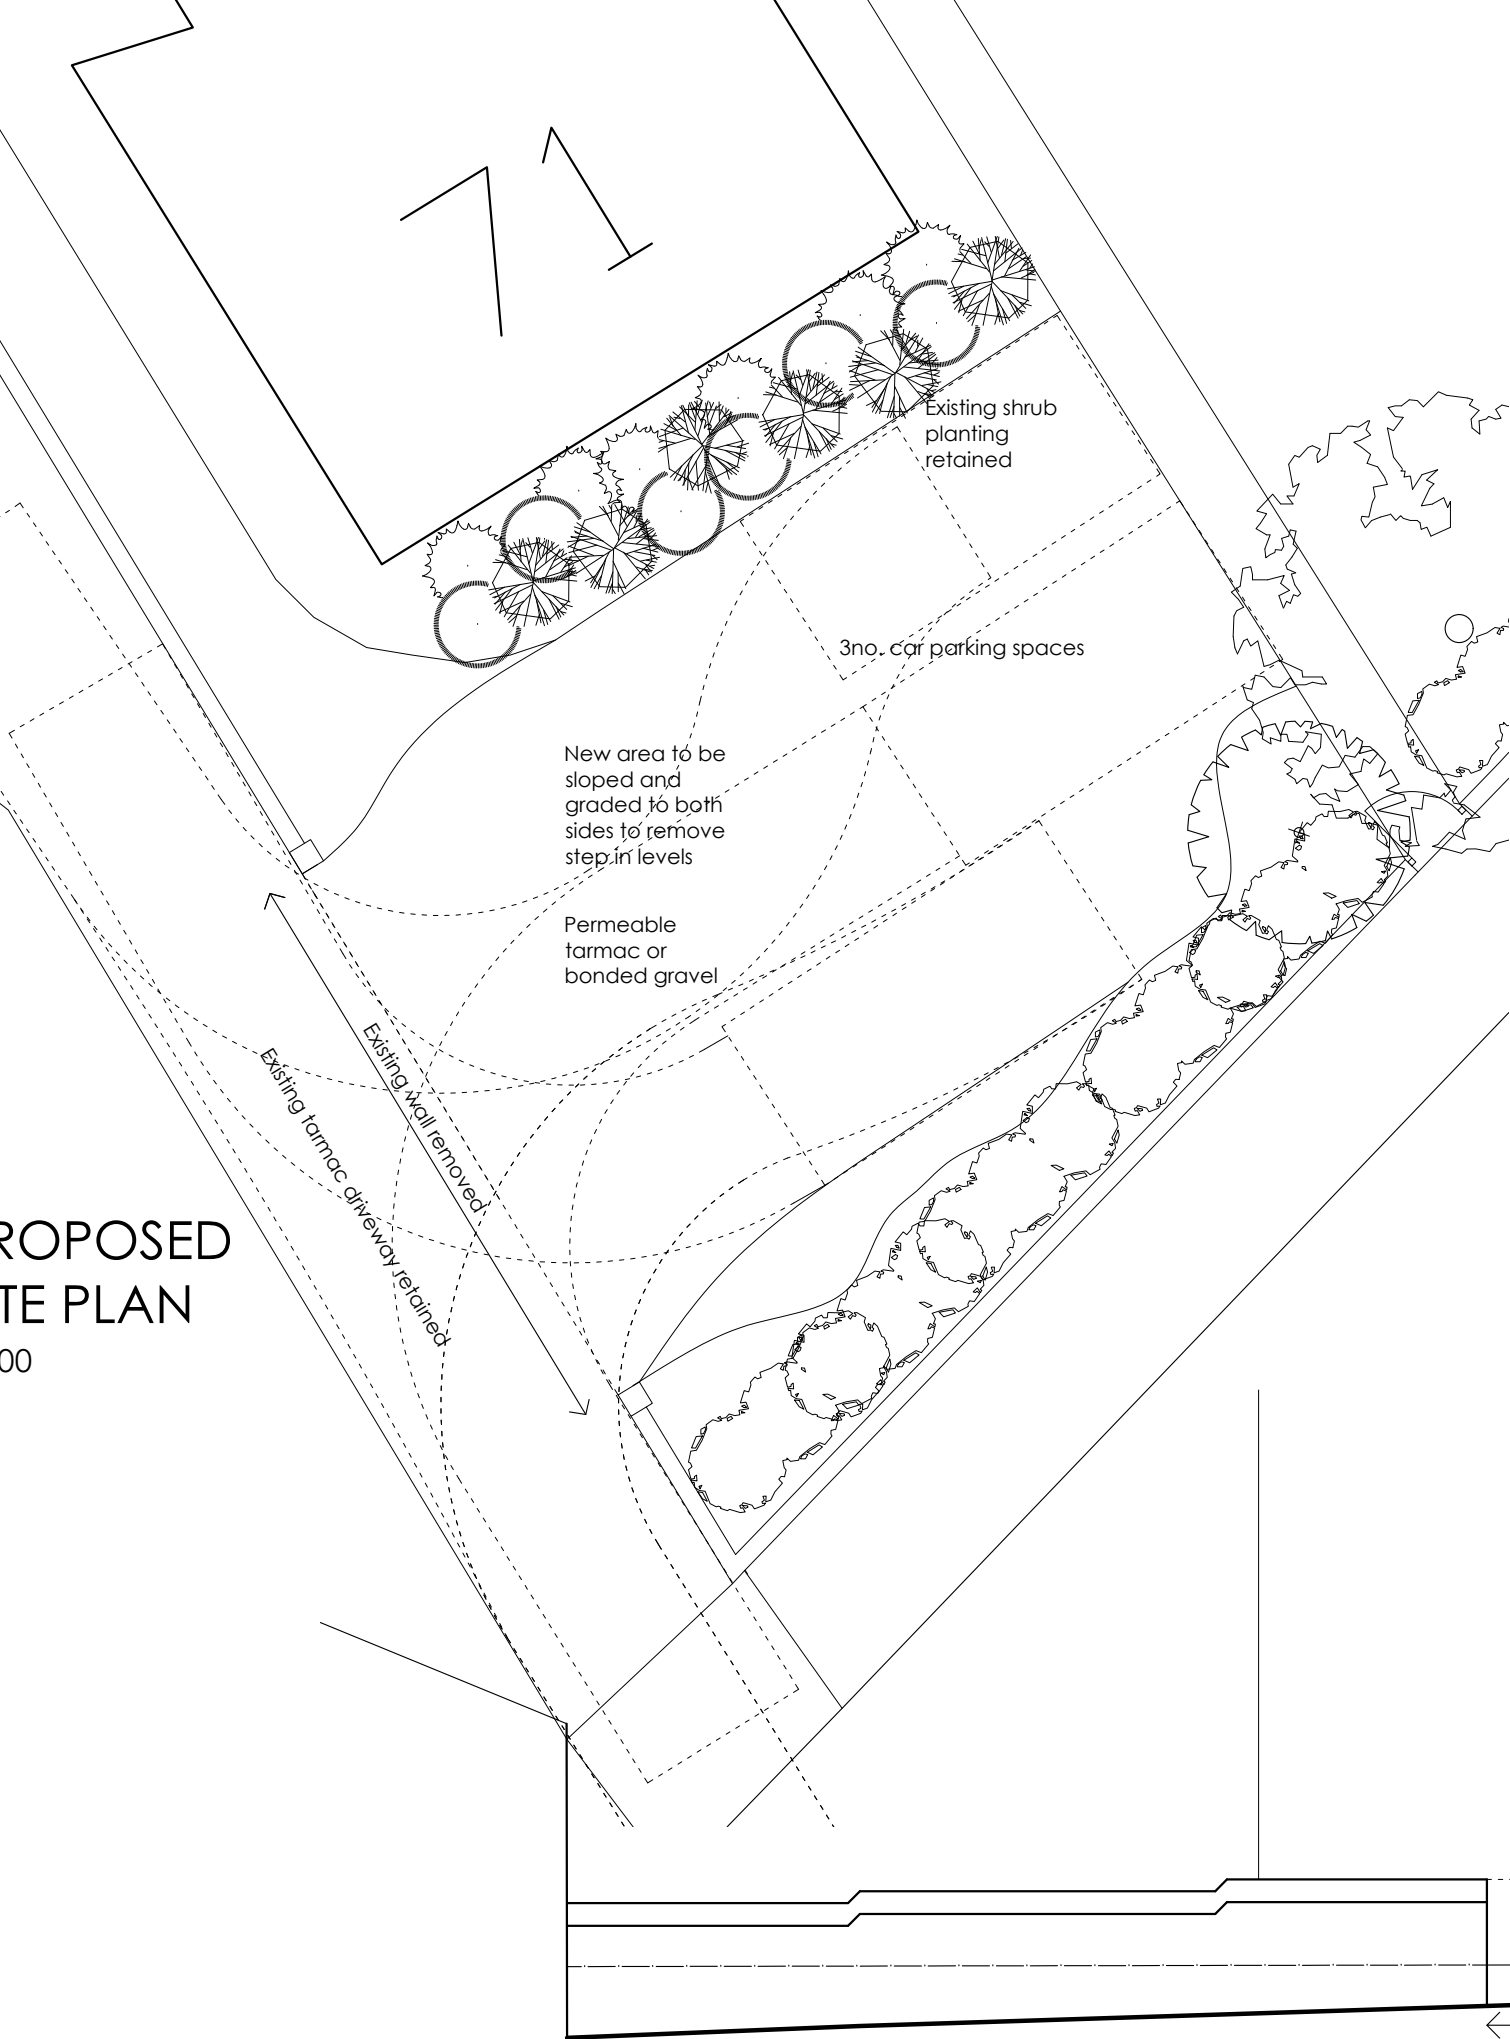

BLOCK PLAN

1:1500

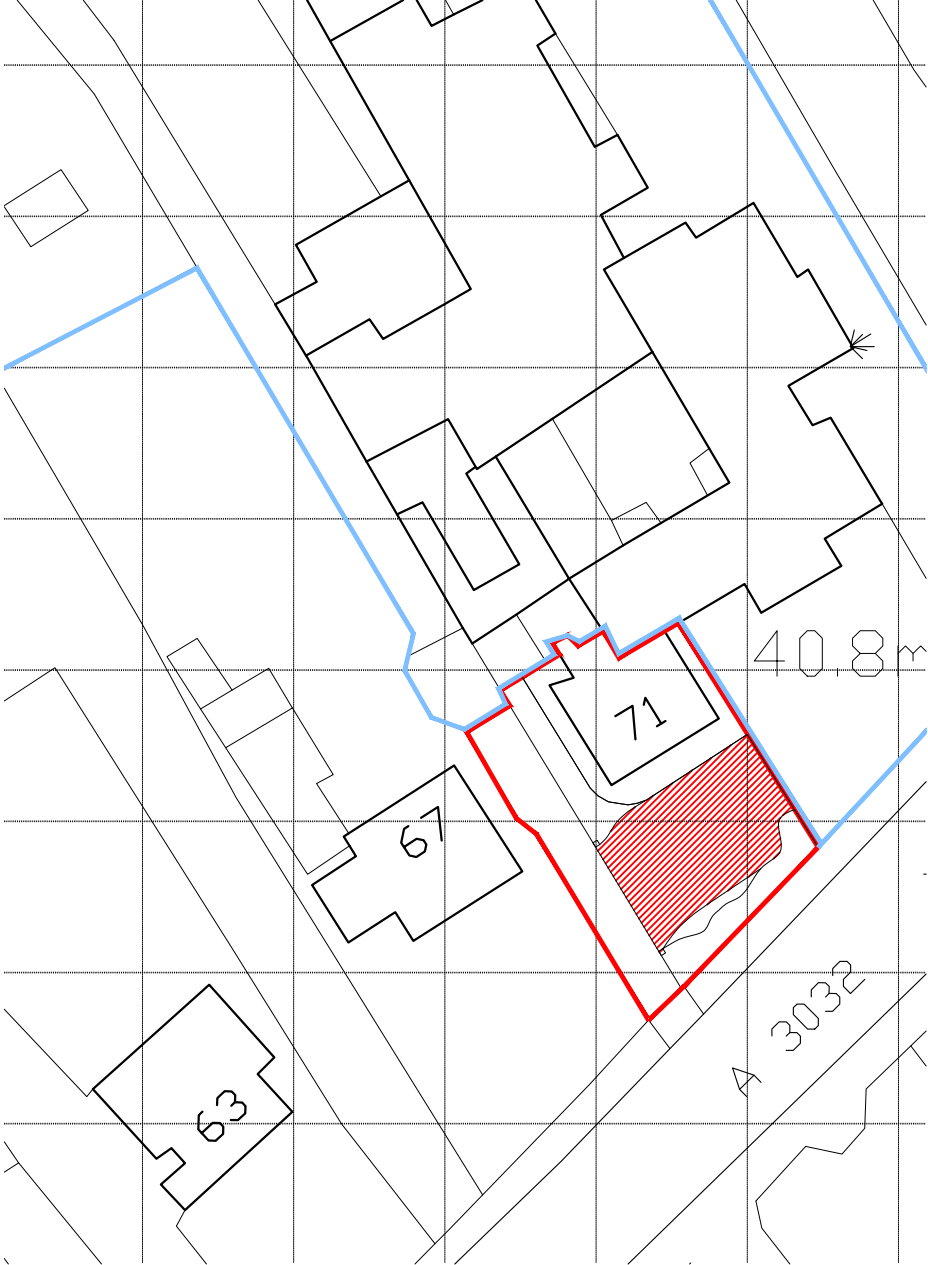


ground level to be graded

Existing wall to be removed

PROPOSED WALL ELEVATION

1:100

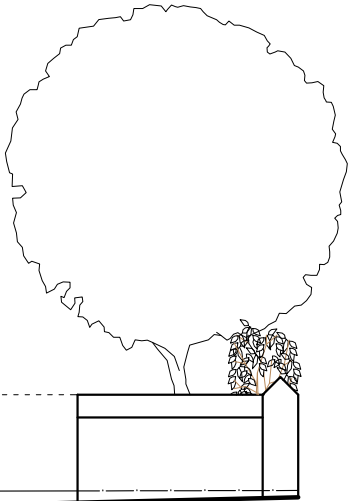

CLIENT	JOB TITLE	DATE	SCALE	REV.
Polehampton Charities	Proposed parking	Apr 2024	1:100	B
-	Polehampton Caretaker's			
-	House, 71 London Road			
DRG TITLE	JOB No.	DWG No.		
Proposed Plans (Option 3)	2419	04		