




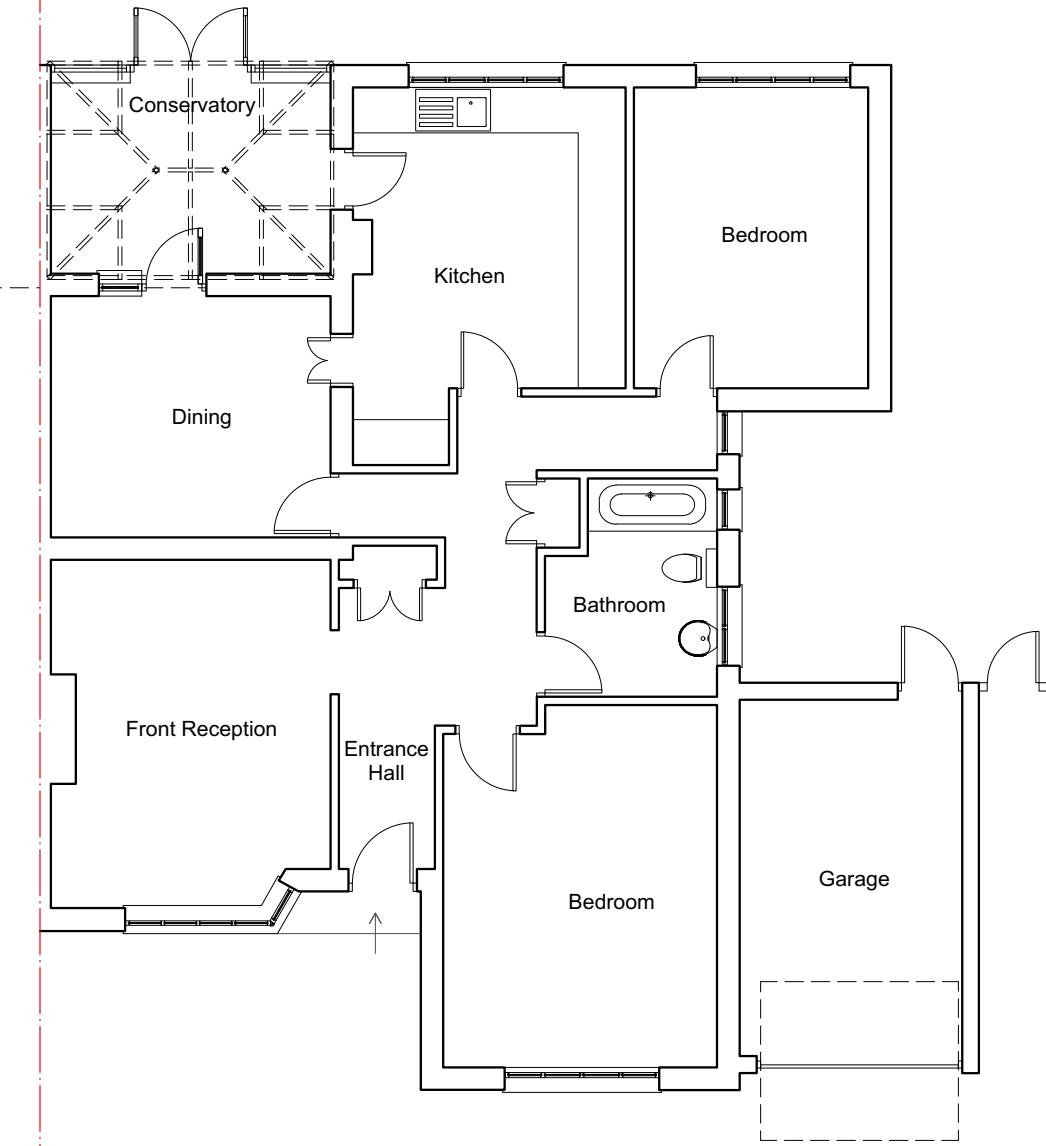


00 - EXISTING GROUND FLOOR

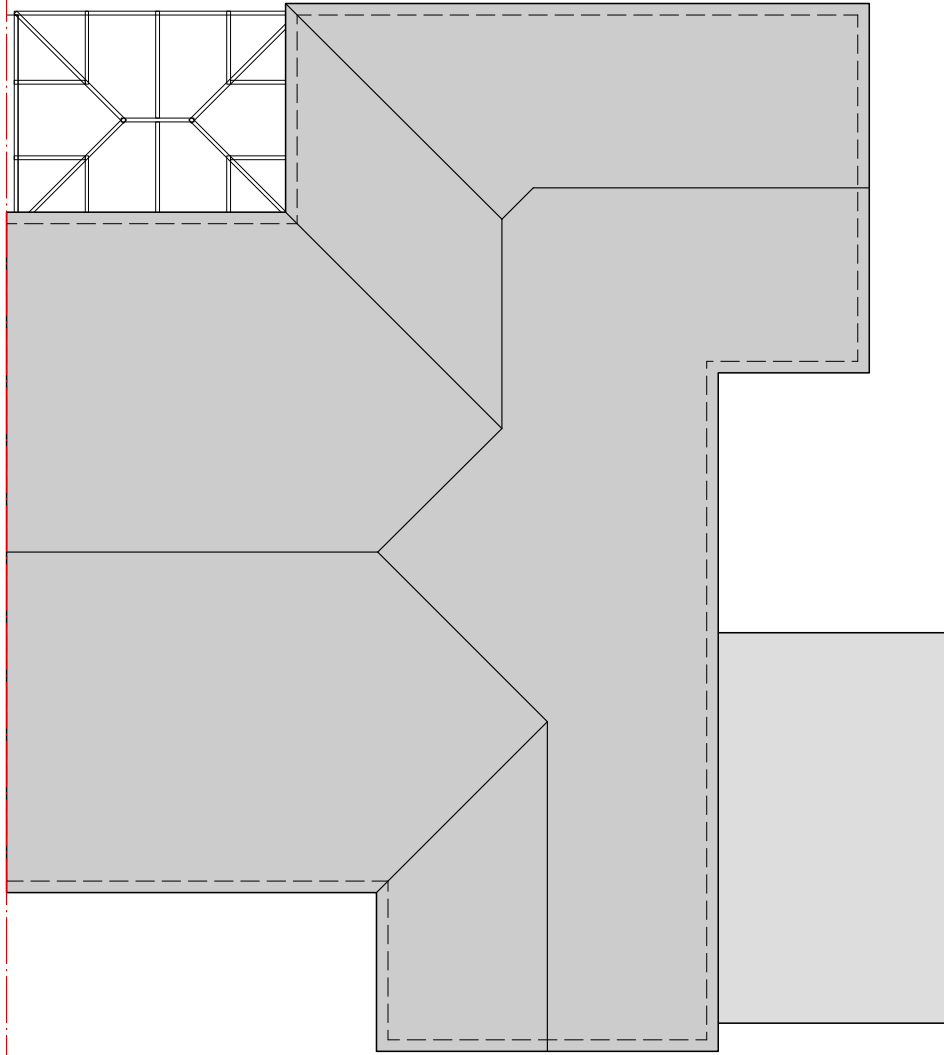


01 - EXISTING ROOF PLAN

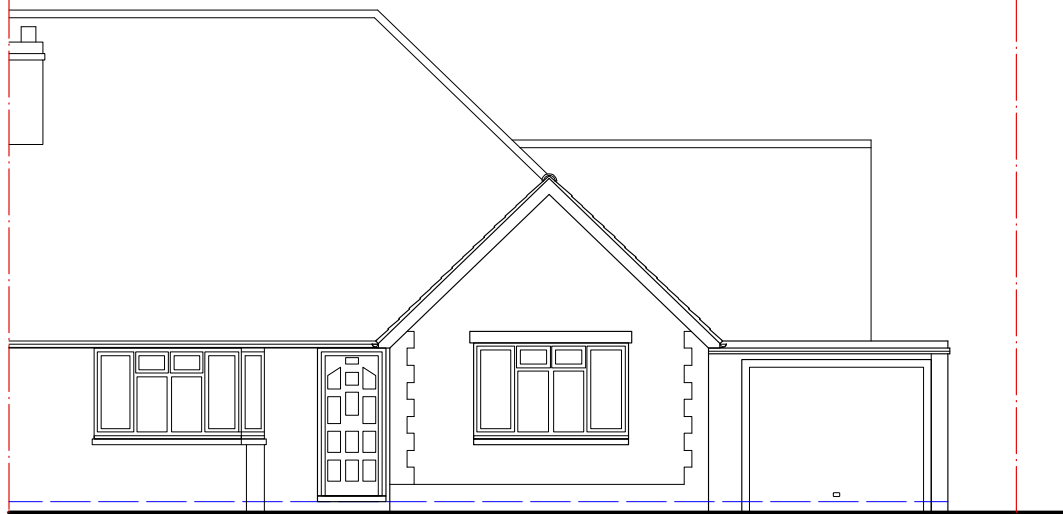


A - EXISTING FRONT ELEVATION

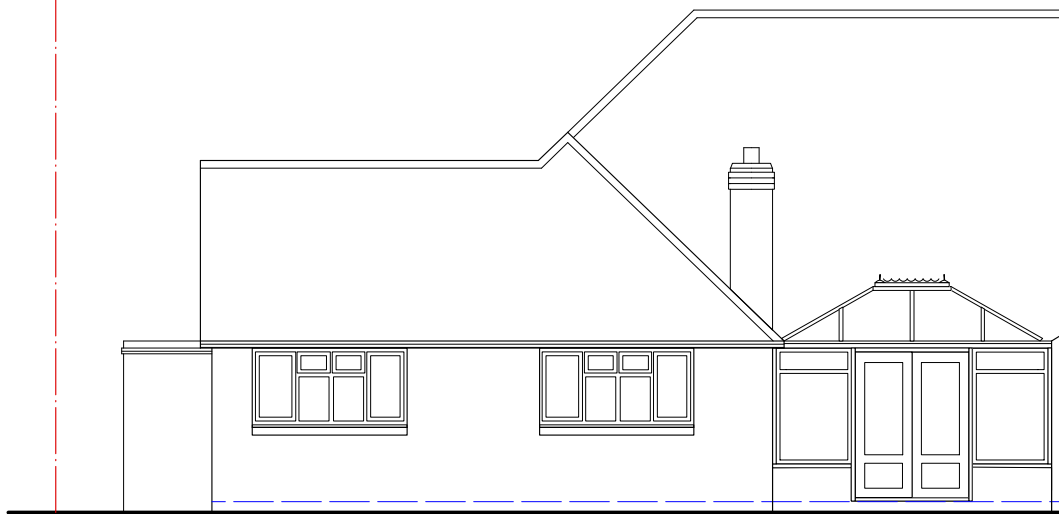

B - EXISTING REAR ELEVATION

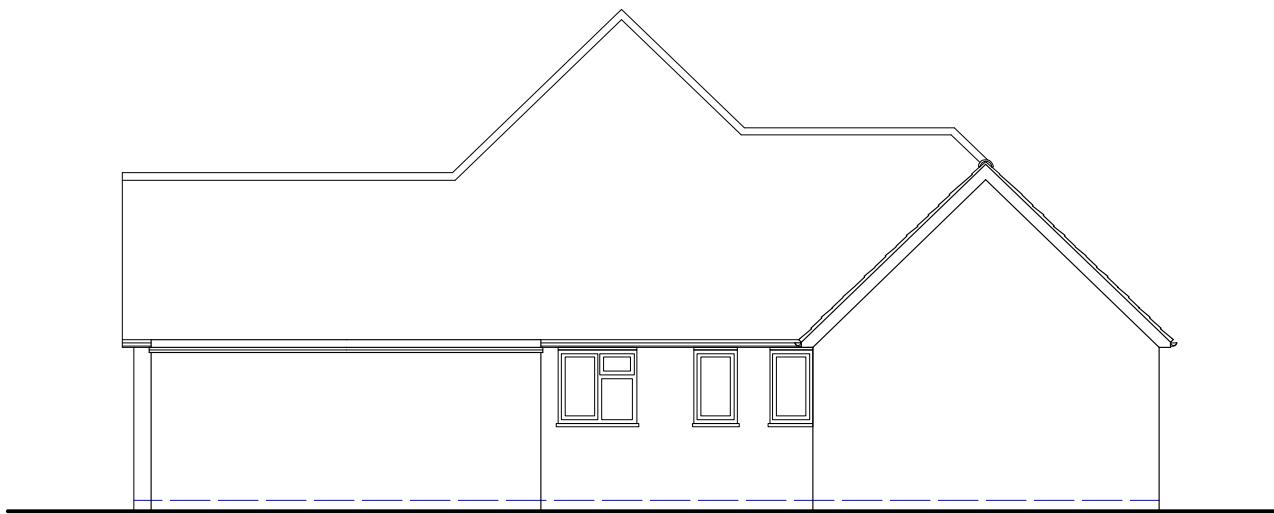

C - EXISTING SIDE ELEVATION 1

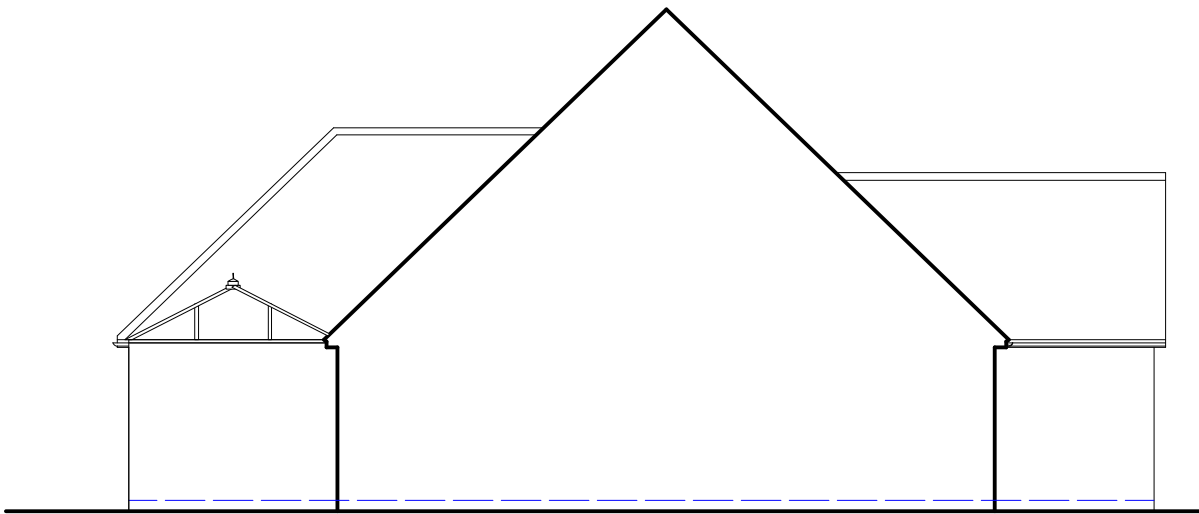


D - EXISTING SIDE ELEVATION 2



OS MasterMap 1250/2500/10000 scale
Tuesday, December 10, 2024, ID: MPMBW-01198714
www.blackwellmapping.co.uk

1:1250 scale print at A4, Centre: 474366 E, 172988 N
©Crown Copyright Ordnance Survey. Licence no.
100041041


 


LOCATION PLAN


The contents of this drawing is subject to the Copyright, Designs and Patents Act 1988.

Design Notes
Except where noted, boundaries have not been surveyed and the client should satisfy themselves of their exact location before relying on the contents of this drawing.

Construction Notes
Do not scale from this drawing. Site dimensions are to be checked before work is started. Any discrepancy whatsoever between any information contained in this drawing and any other document must be brought to the attention of PegasusLife before the work is executed.

  

KEY PLAN:-

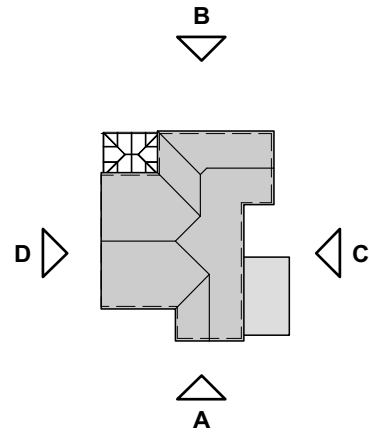

Rev	Date	Revision Notes
-	10.12.24	Issued for client approval
A	23.12.24	Amendments to suit client comments and issued for planning approval
B	09.01.25	Scale bar updated and issued for planning approval

Project Title
**3 Eastcourt Avenue, Earley
Reading, RG6 1HH**

**Proposed single storey rear / side
extension and loft conversion**

Drawing Title
Existing Plans & Elevations

Client Mrs Zeneb Khatoon	Project ID 1102
Drawn By AM	Scale 1:100 @ A1 & 1:1250 @ A1
Reviewed By KUR	Drawing No.
Date Dec 2024	Rev: B

E-X-001

