



Existing Elevations

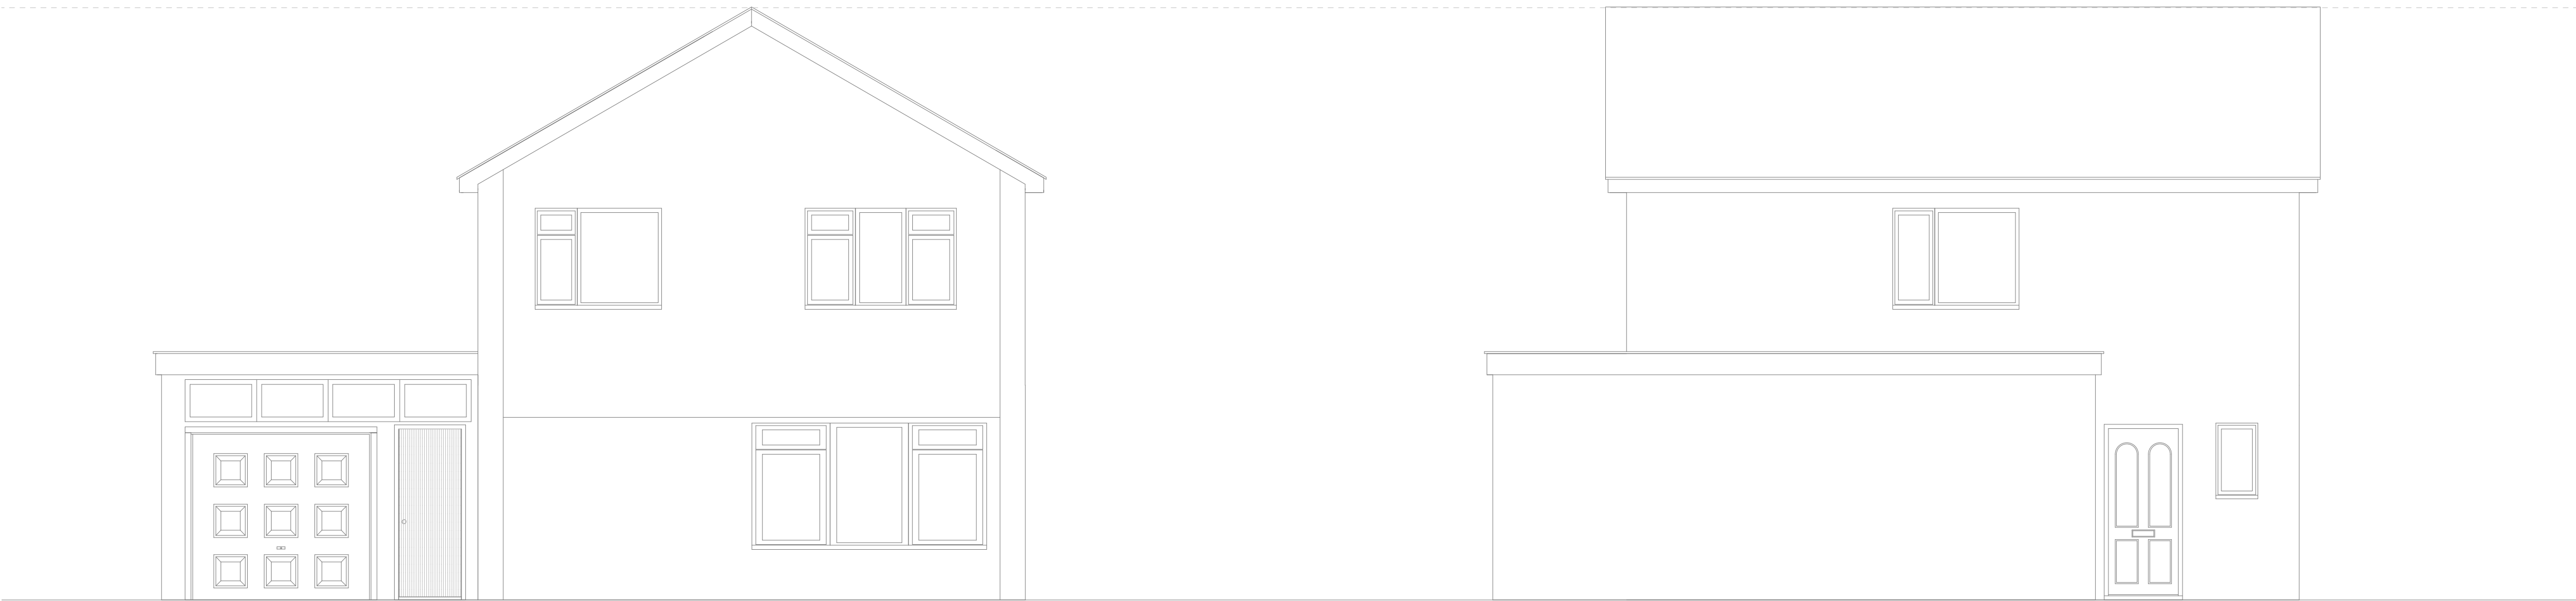

Front Elevation

Side Elevation

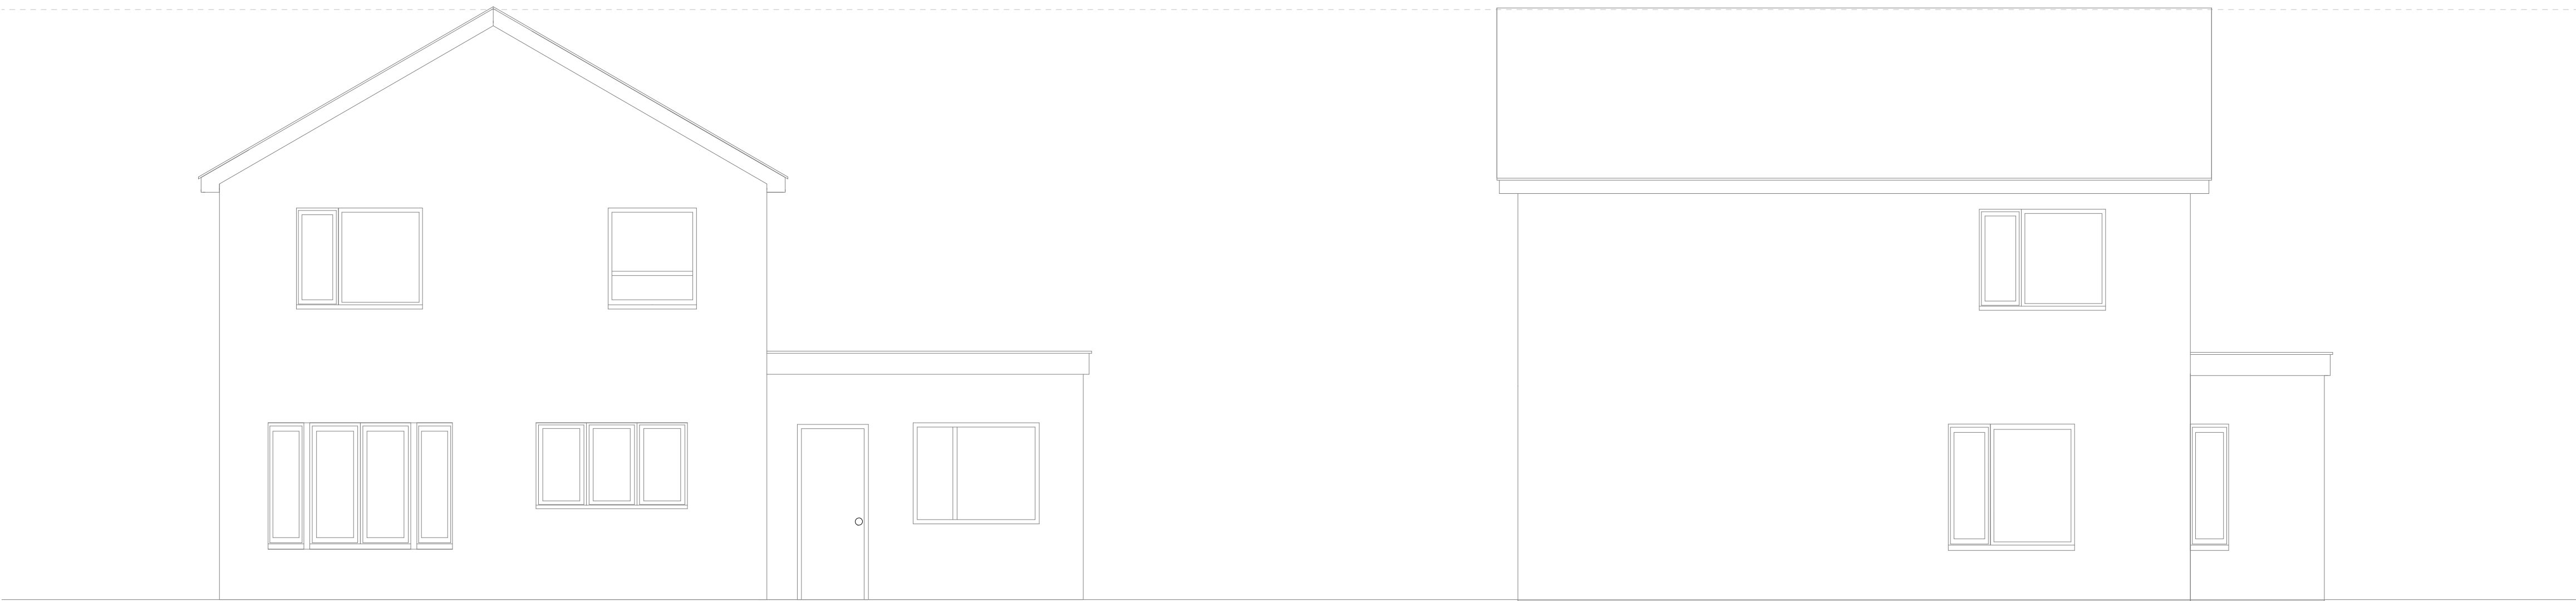

Rear Elevation

Side Elevation

Notes

[Cantley Design](#)

Cantley Design

Project

Extension

29 Meadow Road
Wokingham
RG41 2TE

Drawing Type

Existing Elevations

Client

Scott

Drawing Number

RDO/56HC/ D2

Date

May 2024

Drawn by

Bob Owles

Scale

1:50 @ A1

Checked by

NCO

Cantley Drawing Services
20 Cantley Crescent
Wokingham
RG41 1NX
0781 803 2212