


Proposed Elevations



Front Elevation

Side Elevation

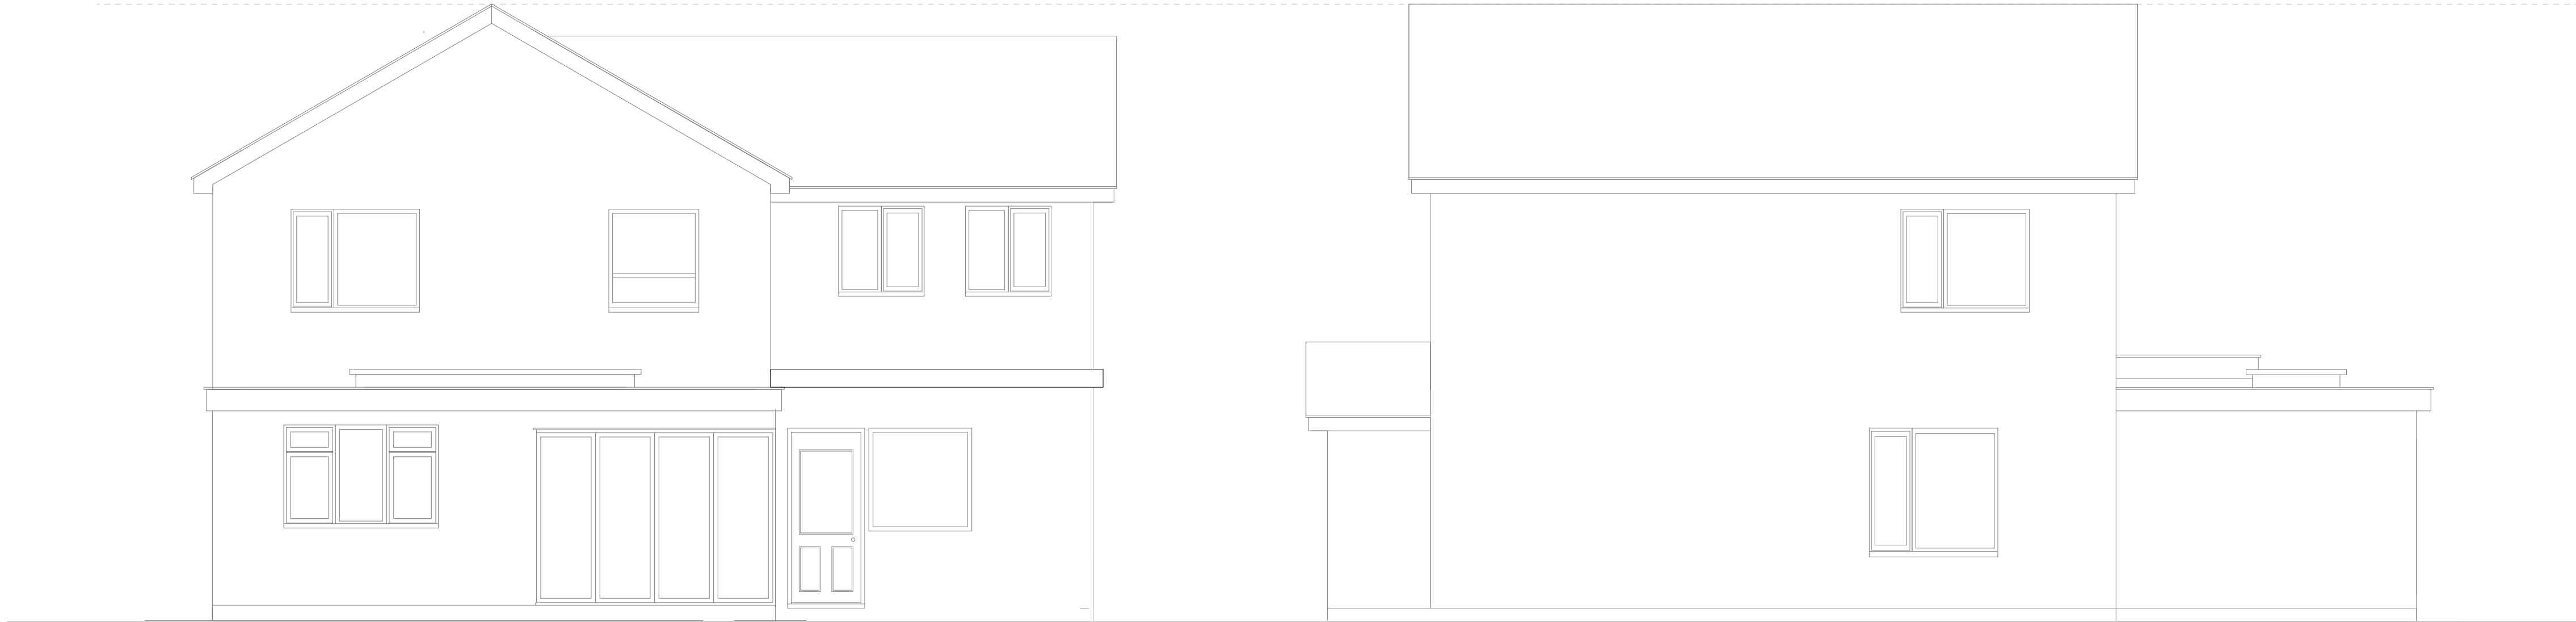

Rear Elevation

Side Elevation

Notes

[Cantley Design](#)

Cantley Design

Project

Extension

29 Meadow Road  
Wokingham  
RG41 2TE

Drawing Type

Proposed Elevations

Client

Mr S. Drummond-Bayne

Ms A. Dargel

RDO/56HC/ D4 R3

Date

October 2024

Drawn by

Bob Owles

Scale

1:50 @ A1

Checked by

NCO

Cantley Drawing Services  
20 Cantley Crescent  
Wokingham  
RG41 1NX  
0781 803 2212

