

[illegible]

MI

Client	Antonella Mirenda
Project Manager	
Contractor	

X

[illegible]

Client Name

Project Address

Section

age

Drawing Title

Drawing Status

For Approval

Revisions and Notes

EXISTING STRUCTURE

STRUCTURE TO BE DEMOLISHED

PROPOSED STRUCTURE

SHARED WALL

Project No. 2024-08-RG41 2YE

Drawing No. A-000

Revision 01

Scale at A3 NTS

Date 07/10/2024

Designed	MI	Checked	MJ
Drawn	MI	Approved	MJ



Email: info@1stopdesignandbuild.co.uk

Web: www.1stopdesignandbuild.co.uk

Phone No.: 0208 0512780

© 2023 1 Stop Design & Build.
All dimensions to be checked on site by the contractor and such dimensions to be their responsibility. All construction works must comply with the relevant British Standards and Building Regulations requirements. Any drawing errors and omissions to be reported to 1 Stop Design & Build.

Client Name

Antonella Mirenda

Project Address

15, Oxford Road,
Wokingham RG41 2YE

Section

Kitchen Extension + Porch
& Garage Addition + bay
window on first floor

Stage

PLANNING

Drawing Title	

EXISTING PLANS

Drawing Status

For Approval

Revisions and Notes

EXISTING STRUCTURE

 STRUCTURE TO BE DEMOLISHED

LEGEND

PROPOSED STRUCTURE

 SHARED WALL

Project No. 2024-08-RG41 2YE

Drawing No.	A-001
-------------	-------

Revision	00
----------	----

Scale at A3 1:100

Date	07/10/2024
------	------------

Designed	MI	Checked	MJ
----------	-----------	---------	-----------

Drawn	MI	Approved	MJ
-------	-----------	----------	-----------




1 STOP DESIGN & BUILD
128 CITY ROAD LONDON,
EC1V 2NX, UK


Email: info@1stopdesignandbuild.co.uk

Web: www.1stopdesignandbuild.co.uk

Phone No.: 0208 0512780

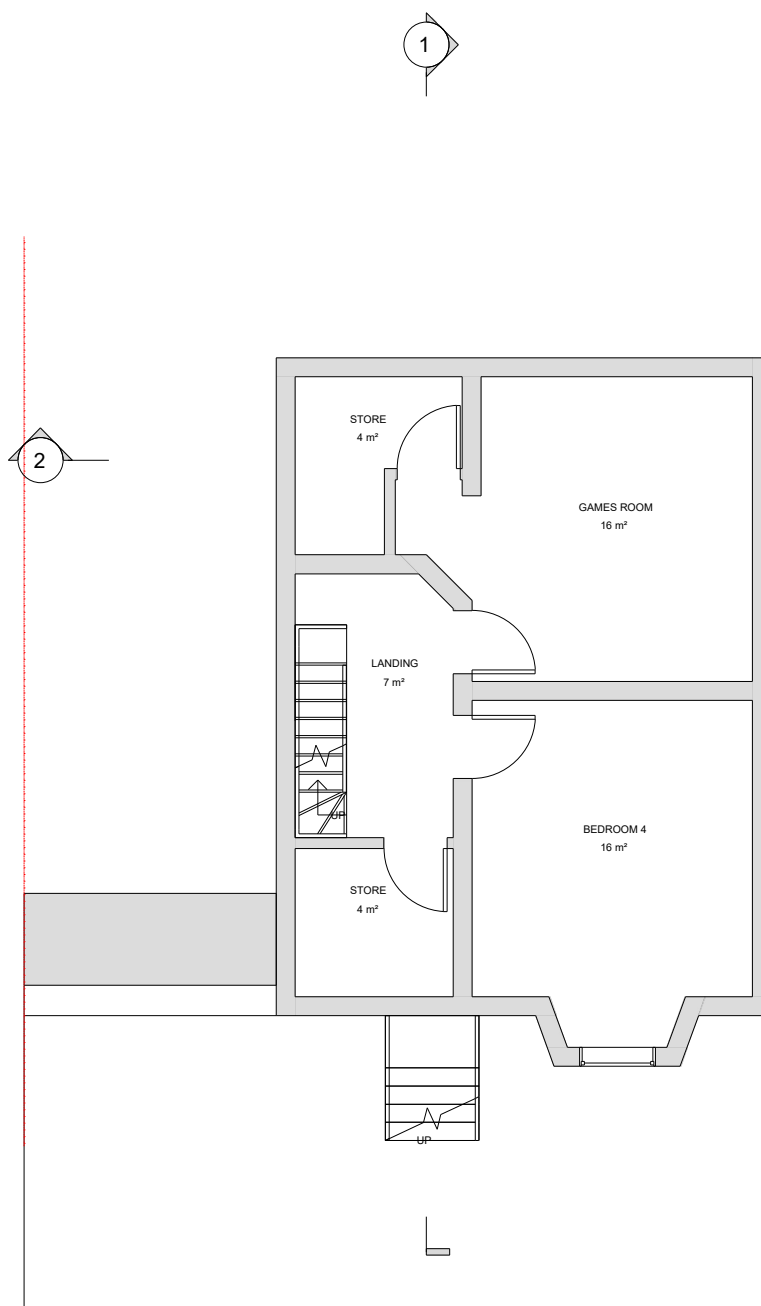

BASEMENT FLOOR PLAN

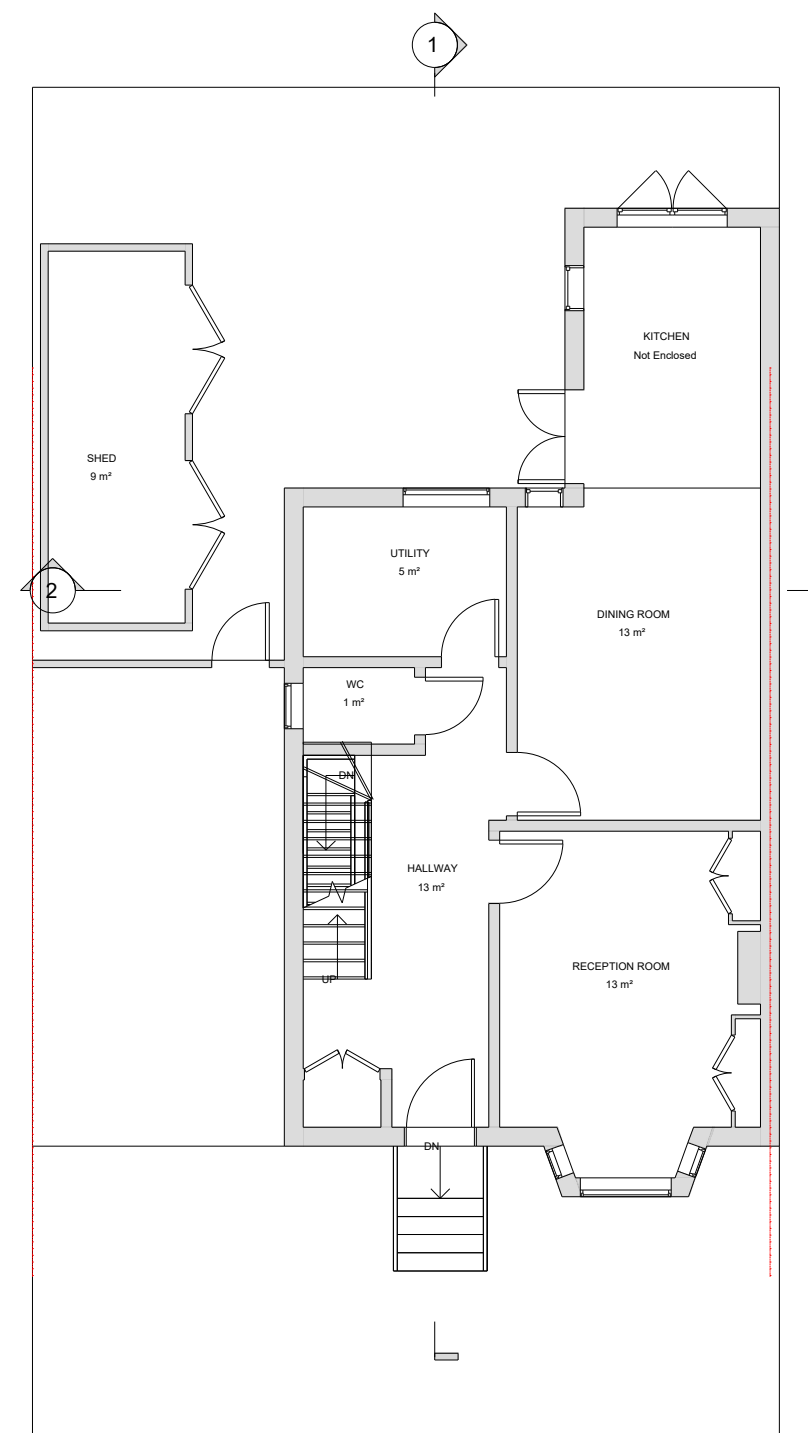

GROUND FLOOR PLAN



SCALE 1:100 @ A3

© 2023 1 Stop Design & Build.
All dimensions to be checked on site by the contractor and such dimensions to be their responsibility. All construction works must comply with the relevant British Standards and Building Regulations requirements. Any drawing errors and omissions to be reported to 1 Stop Design & Build.

Client Name

Antonella Mirenda

Project Address

15, Oxford Road,
Wokingham RG41 2YE

Section

Kitchen Extension + Porch
& Garage Addition + bay
window on first floor

Stage

PLANNING

Drawing Title

EXISTING PLANS

Drawing Status

For Approval

Revisions and Notes

EXISTING STRUCTURE

STRUCTURE TO BE DEMOLISHED

PROPOSED STRUCTURE

SHARED WALL

LEGEND

Project No. 2024-08-RG41 2YE

Drawing No. A-002

Revision 00

Scale at A3 1:100

Date 07/10/2024

Designed MI Checked MJ

Drawn MI Approved MJ




1 STOP DESIGN & BUILD
128 CITY ROAD LONDON,
EC1V 2NX, UK


Email: info@1stopdesignandbuild.co.uk

Web: www.1stopdesignandbuild.co.uk


Phone No.: 0208 0512780

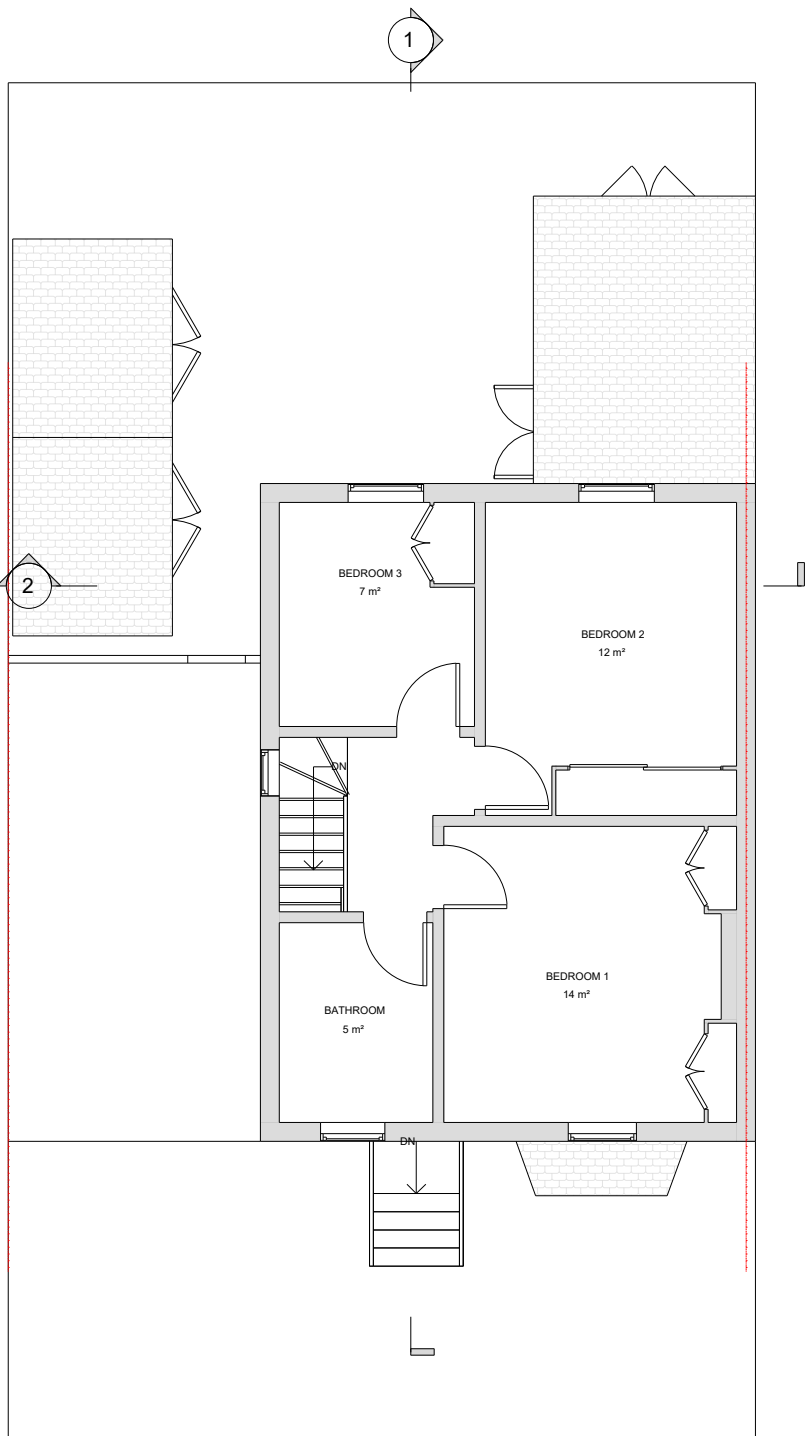

FIRST FLOOR PLAN

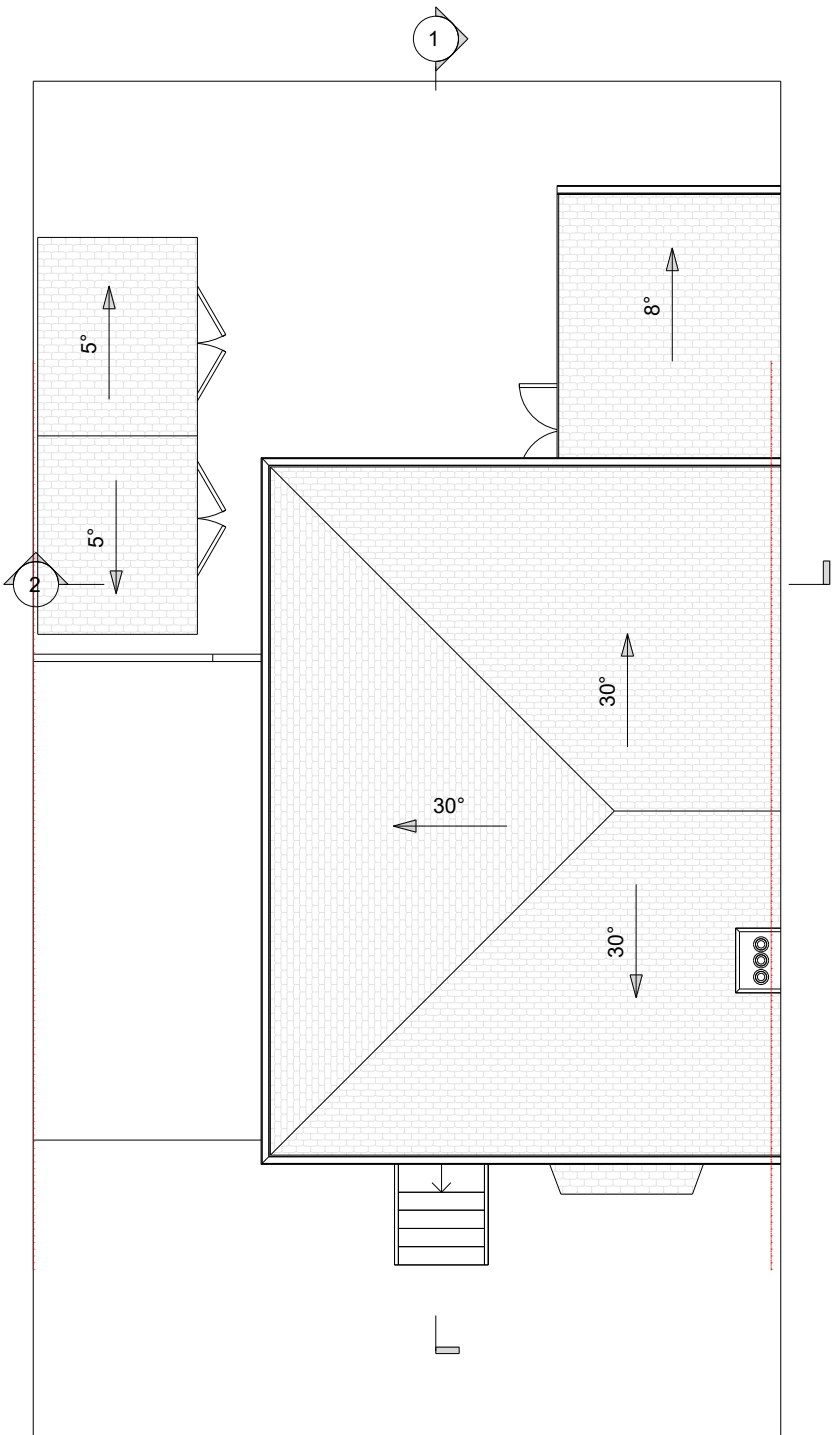

ROOF PLAN

 

SCALE 1:100 @ A3

© 2023 1 Stop Design & Build.
All dimensions to be checked on site by the contractor and such dimensions to be their responsibility. All construction works must comply with the relevant British Standards and Building Regulations requirements. Any drawing errors and omissions to be reported to 1 Stop Design & Build.

Client Name

Antonella Miranda

Project Address

15, Oxford Road,
Wokingham RG41 2YE

Section

Kitchen Extension + Porch
& Garage Addition + bay
window on first floor

Stage

PLANNING

Drawing Title

EXISTING ELEVATIONS

Drawing Status

For Approval

Revisions and Notes

EXISTING STRUCTURE

STRUCTURE TO BE DEMOLISHED

PROPOSED STRUCTURE

SHARED WALL

LEGEND

Project No. 2024-08-RG41 2YE

Drawing No. A-003

Revision 00

Scale at A3 1:100

Date 07/10/2024

Designed MI Checked MJ

Drawn MI Approved MJ




1 STOP DESIGN & BUILD
128 CITY ROAD LONDON,
EC1V 2NX, UK


Email: info@1stopdesignandbuild.co.uk

Web: www.1stopdesignandbuild.co.uk


Phone No.: 0208 0512780

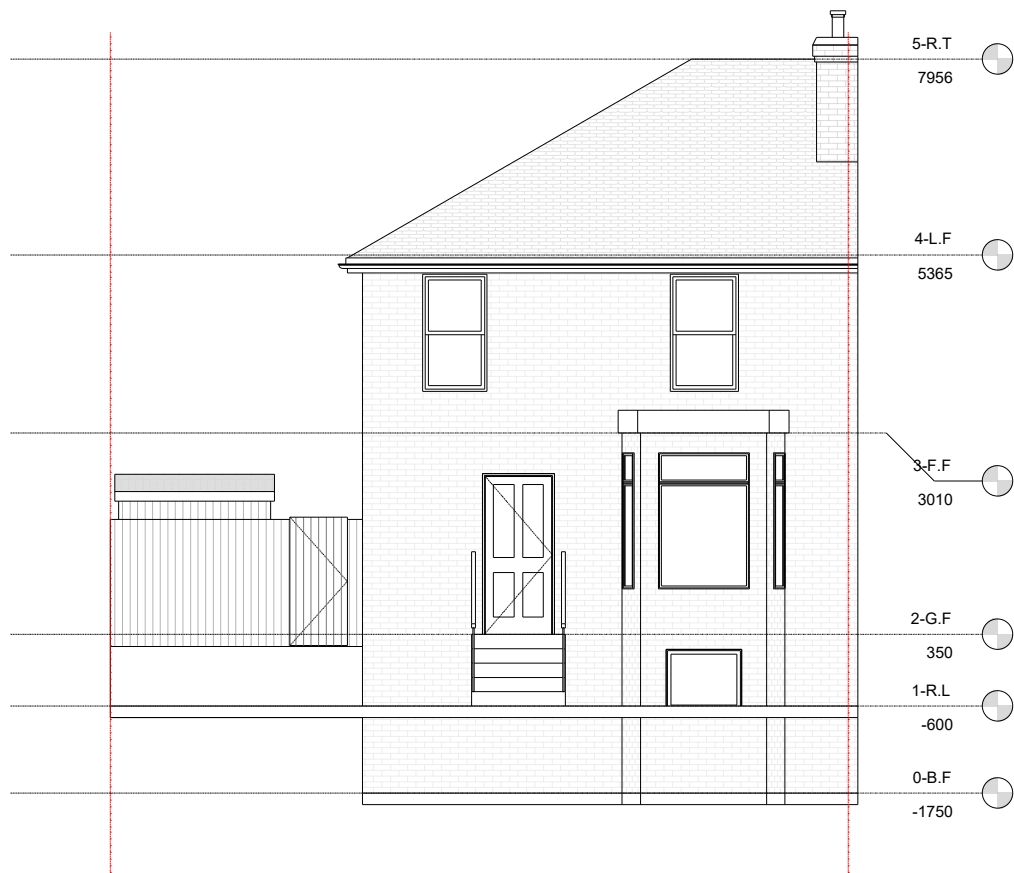

FRONT ELEVATION

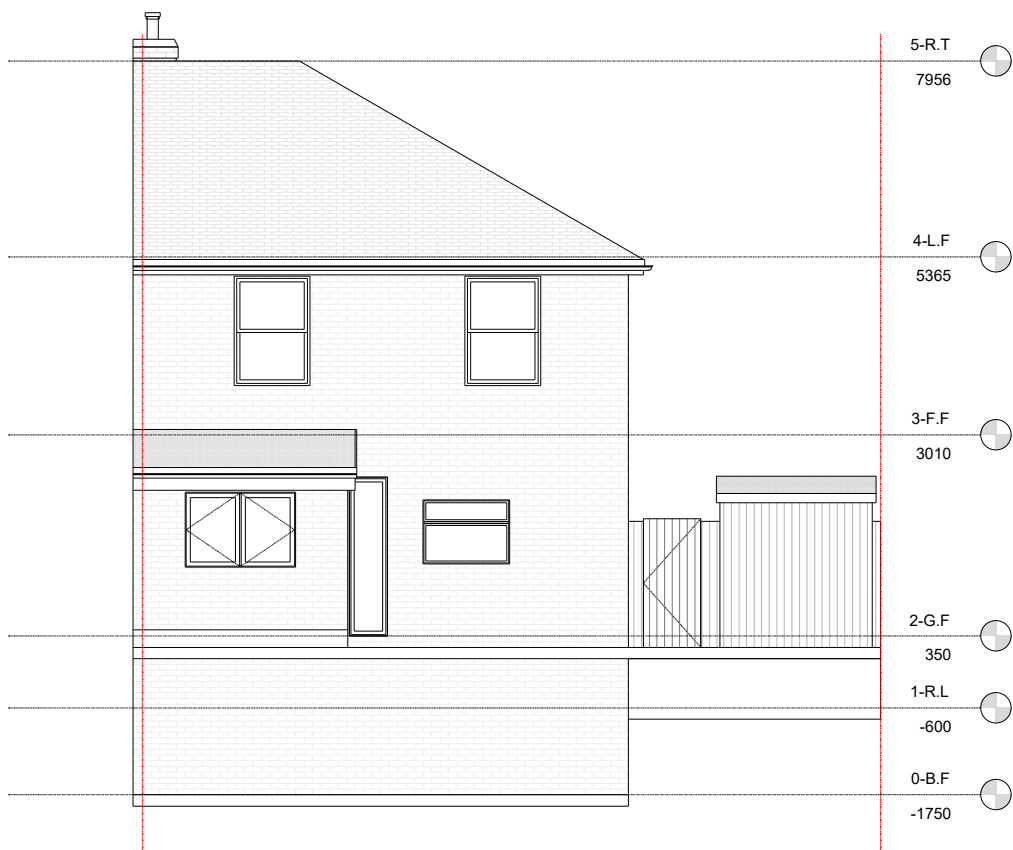

REAR ELEVATION

 

SCALE 1:100 @ A3

© 2023 1 Stop Design & Build.
All dimensions to be checked on site by the contractor and such dimensions to be their responsibility. All construction works must comply with the relevant British Standards and Building Regulations requirements. Any drawing errors and omissions to be reported to 1 Stop Design & Build.

Client Name

Antonella Mirenda

Project Address

15, Oxford Road,
Wokingham RG41 2YE

Section

Kitchen Extension + Porch
& Garage Addition + bay
window on first floor

Stage

PLANNING

Drawing Title

EXISTING ELEVATIONS

Drawing Status

For Approval

Revisions and Notes

EXISTING STRUCTURE

 STRUCTURE TO BE DEMOLISHED

PROPOSED STRUCTURE

 SHARED WALL

Project No. 2024-08-RG41 2YE

Drawing No.	A-004
-------------	-------

Revision	00
----------	----

Scale at A3	1:100
-------------	-------

Date	07/10/2024
------	------------

Designed	MI	Checked	MJ
----------	----	---------	----

Drawn	MI	Approved	MJ
-------	----	----------	----

— 100 —



SIDA DESIGN

DESIGN & BUILD


1 STOP DESIGN & BUILD

128 CITY ROAD LONDON,
EC1V 2NX, UK

Email: info@1stopdesignandbuild.co.uk

Web: www.1stopdesignandbuild.co.uk


Phone No.: 0208 0512780

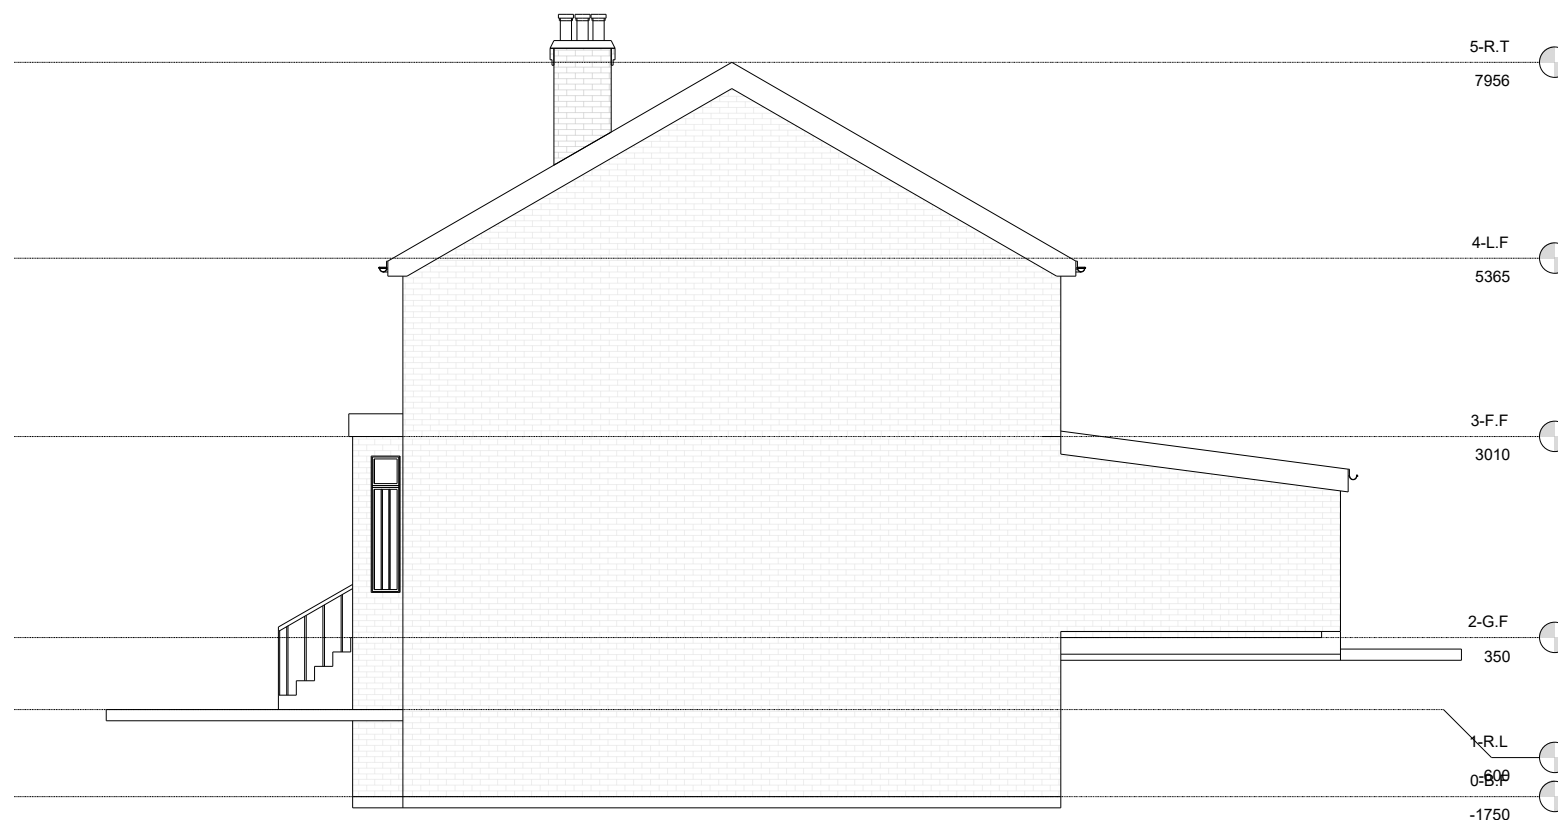

RIGHT SIDE ELEVATION



LEFT SIDE ELEVATION

 

SCALE 1:100 @ A3

© 2023 1 Stop Design & Build.
All dimensions to be checked on site by the contractor and such dimensions to be their responsibility. All construction works must comply with the relevant British Standards and Building Regulations requirements. Any drawing errors and omissions to be reported to 1 Stop Design & Build.

Client Name

Antonella Mirenda

Project Address

15, Oxford Road,
Wokingham RG41 2YE

Section

Kitchen Extension + Porch
& Garage Addition + bay
window on first floor

Stage

PLANNING


Drawing Title

EXISTING SECTIONS


Drawing Status

For Approval

Revisions and Notes

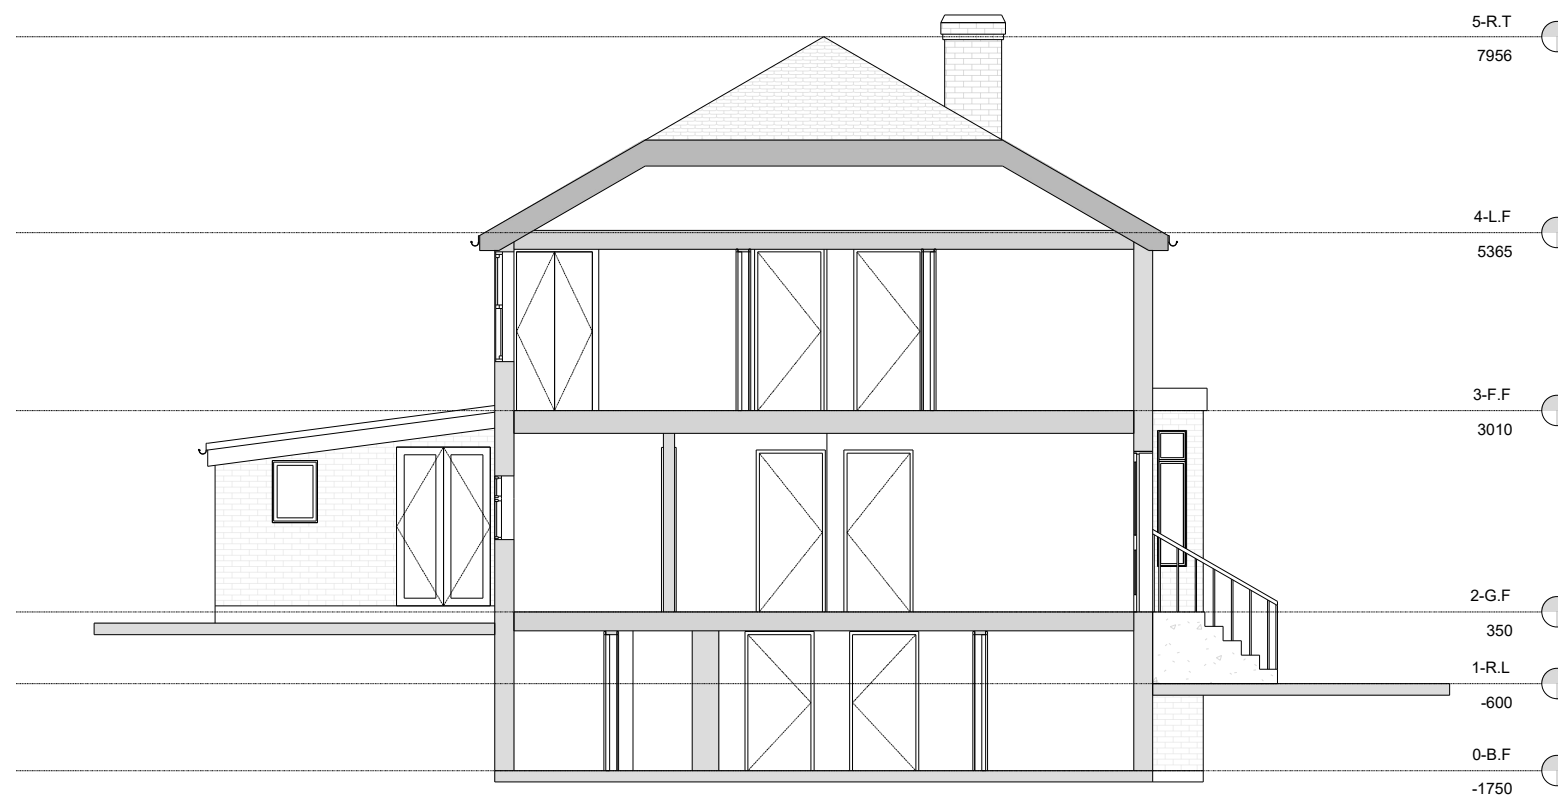

SECTION 1

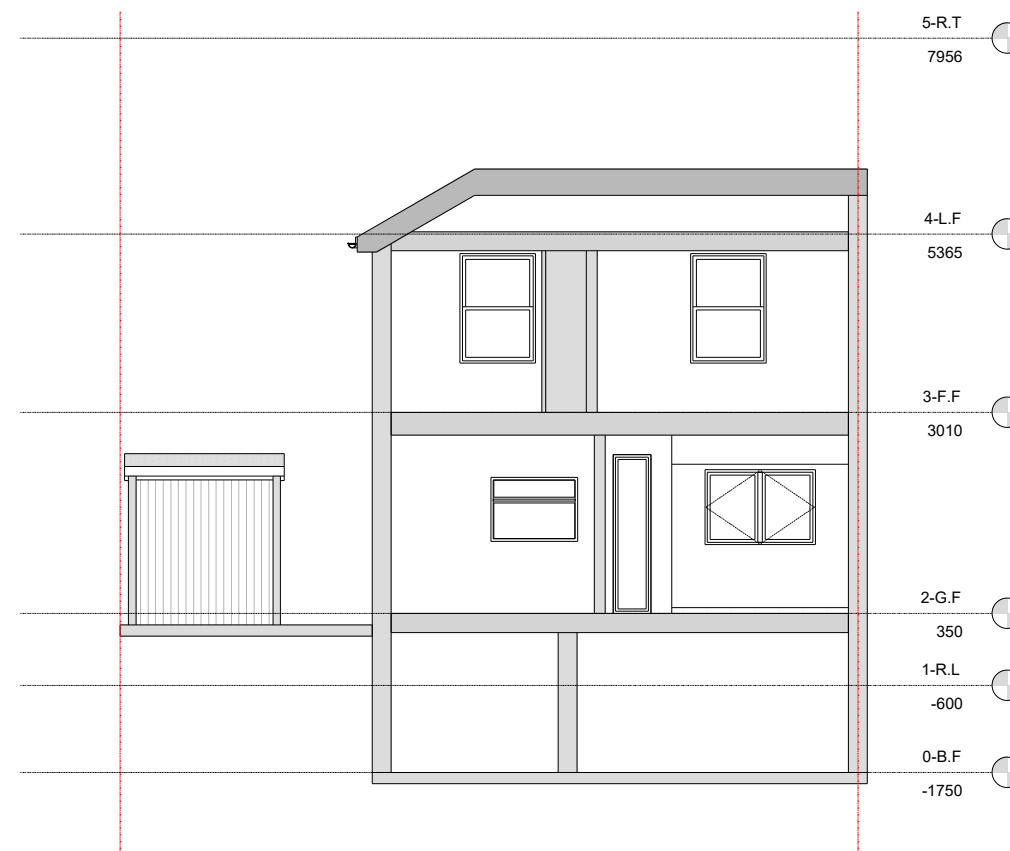

SECTION 2



SCALE 1:100 @ A3

EXISTING STRUCTURE

STRUCTURE TO BE DEMOLISHED

PROPOSED STRUCTURE

 SHARED WALL

LEGEND

Project No. 2024-08-RG41 2YE

Drawing No.	A-005
-------------	-------

Revision	00
----------	----

Scale at A3	1:100
-------------	-------

Date	07/10/2024
------	------------

Designed	MI	Checked	MJ
----------	-----------	---------	-----------

Drawn	MI	Approved	MJ
-------	----	----------	----




1 STOP DESIGN & BUILD
128 CITY ROAD LONDON,
EC1V 2NX, UK

Email: info@1stopdesignandbuild.co.uk

Web: www.1stopdesignandbuild.co.uk

Phone No.: 0208 0512780

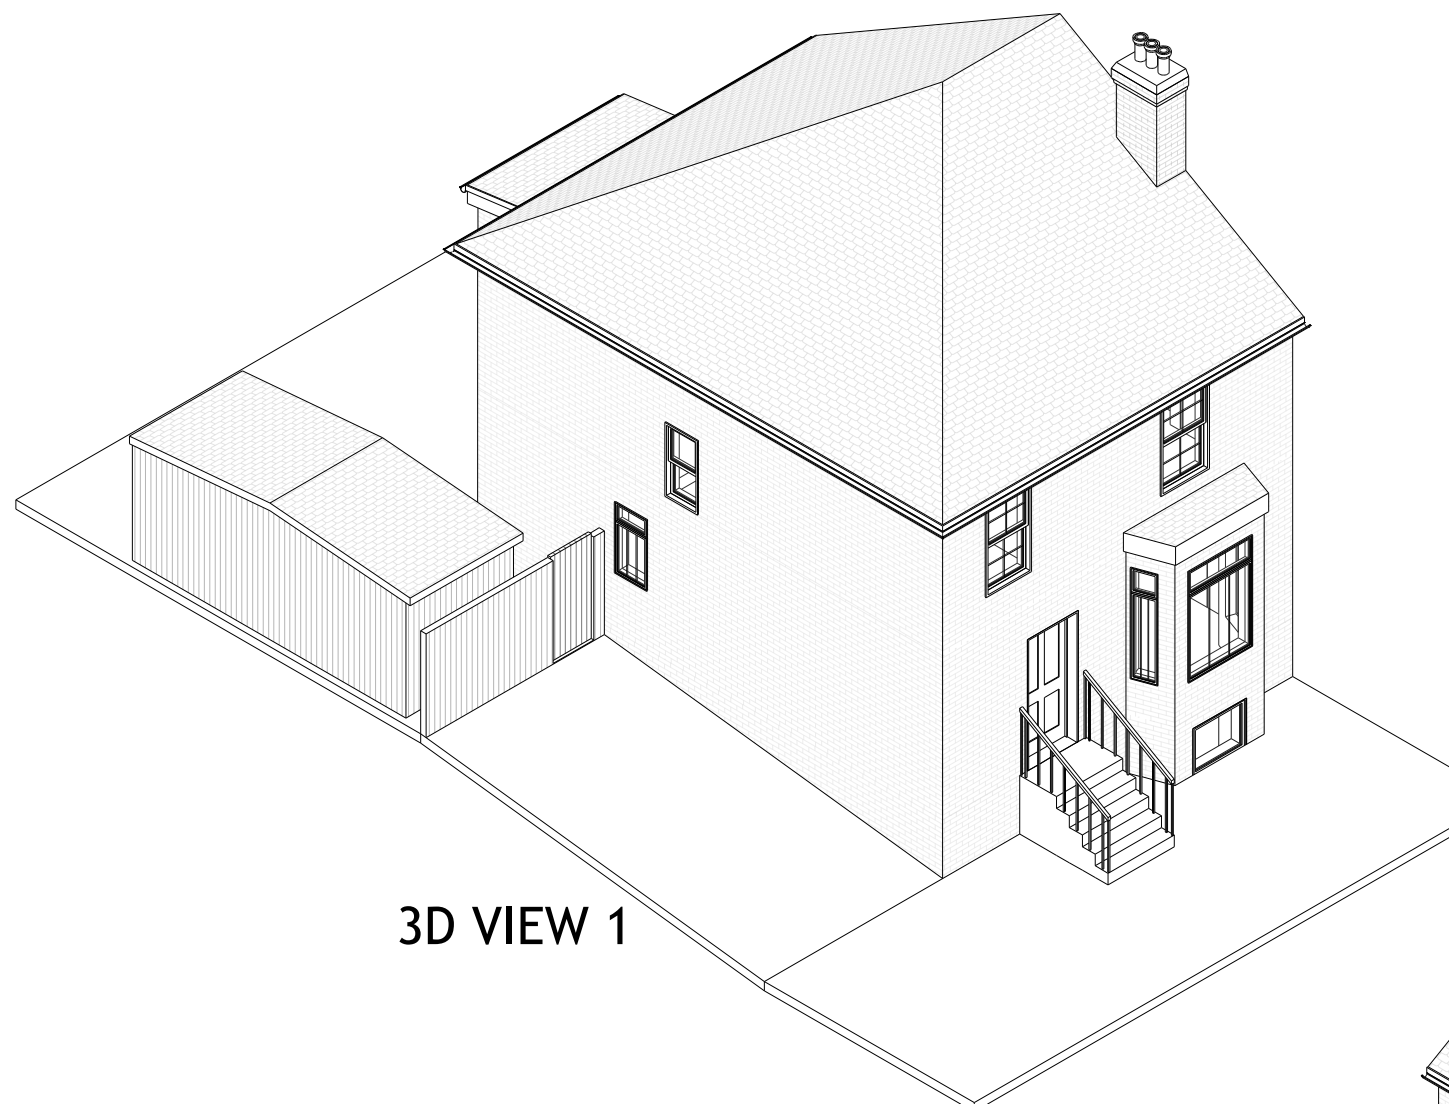

SCALE 1:100 @ A3

© 2023 1 Stop Design & Build.
All dimensions to be checked on site by the contractor and such dimensions to be their responsibility. All construction works must comply with the relevant British Standards and Building Regulations requirements. Any drawing errors and omissions to be reported to 1 Stop Design & Build.

Client Name

Antonella Mirenda

Project Address

15, Oxford Road,
Wokingham RG41 2YE

Section

Kitchen Extension + Porch
& Garage Addition + bay
window on first floor

Stage

PLANNING

Drawing Title

EXISTING 3D VIEWS

Drawing Status

For Approval

Revisions and Notes

LEGEND

EXISTING STRUCTURE

 STRUCTURE TO BE DEMOLISHED

PROPOSED STRUCTURE

 SHARED WALL

Project No. 2024-08-RG41 2YE

Drawing No.	A-006
-------------	-------

Revision	00
----------	----

Scale at A3 1:100

Date	07/10/2024
------	------------

Designed	MI	Checked	MJ
----------	----	---------	----

Drawn	MI	Approved	MJ
-------	-----------	----------	-----------



1 STOP DESIGN & BUILD
128 CITY ROAD LONDON,
EC1V 2NX, UK

Email: info@1stopdesignandbuild.co.uk

Web: www.1stopdesignandbuild.co.uk

Phone No.: 0208 0512780

© 2023 1 Stop Design & Build.
All dimensions to be checked on site by the contractor and such dimensions to be their responsibility. All construction works must comply with the relevant British Standards and Building Regulations requirements. Any drawing errors and omissions to be reported to 1 Stop Design & Build.

Client Name

Antonella Mirenda

Project Address

15, Oxford Road,
Wokingham RG41 2YE

Section

Kitchen Extension + Porch
& Garage Addition + bay
window on first floor

Stage

PLANNING

Drawing Title

EXISTING 3D VIEWS

Drawing Status

For Approval

Revisions and Notes

EXISTING STRUCTURE

STRUCTURE TO BE DEMOLISHED



PROPOSED STRUCTURE

 SHARED WALL

LEGEND

Project No. 2024-08-RG41 2YE

Drawing No.	A-007
-------------	-------

Revision	00
----------	----

Scale at A3 1:100

Date	07/10/2024
------	------------

Designed	MI	Checked	MI
----------	----	---------	----

Drawn	MI	Approved	MJ
-------	----	----------	----




1 STOP DESIGN & BUILD
128 CITY ROAD LONDON,
EC1V 2NX, UK

Email: info@1stopdesignandbuild.co.uk

Web: www.1stopdesignandbuild.co.uk


Phone No.: 0208 0512780

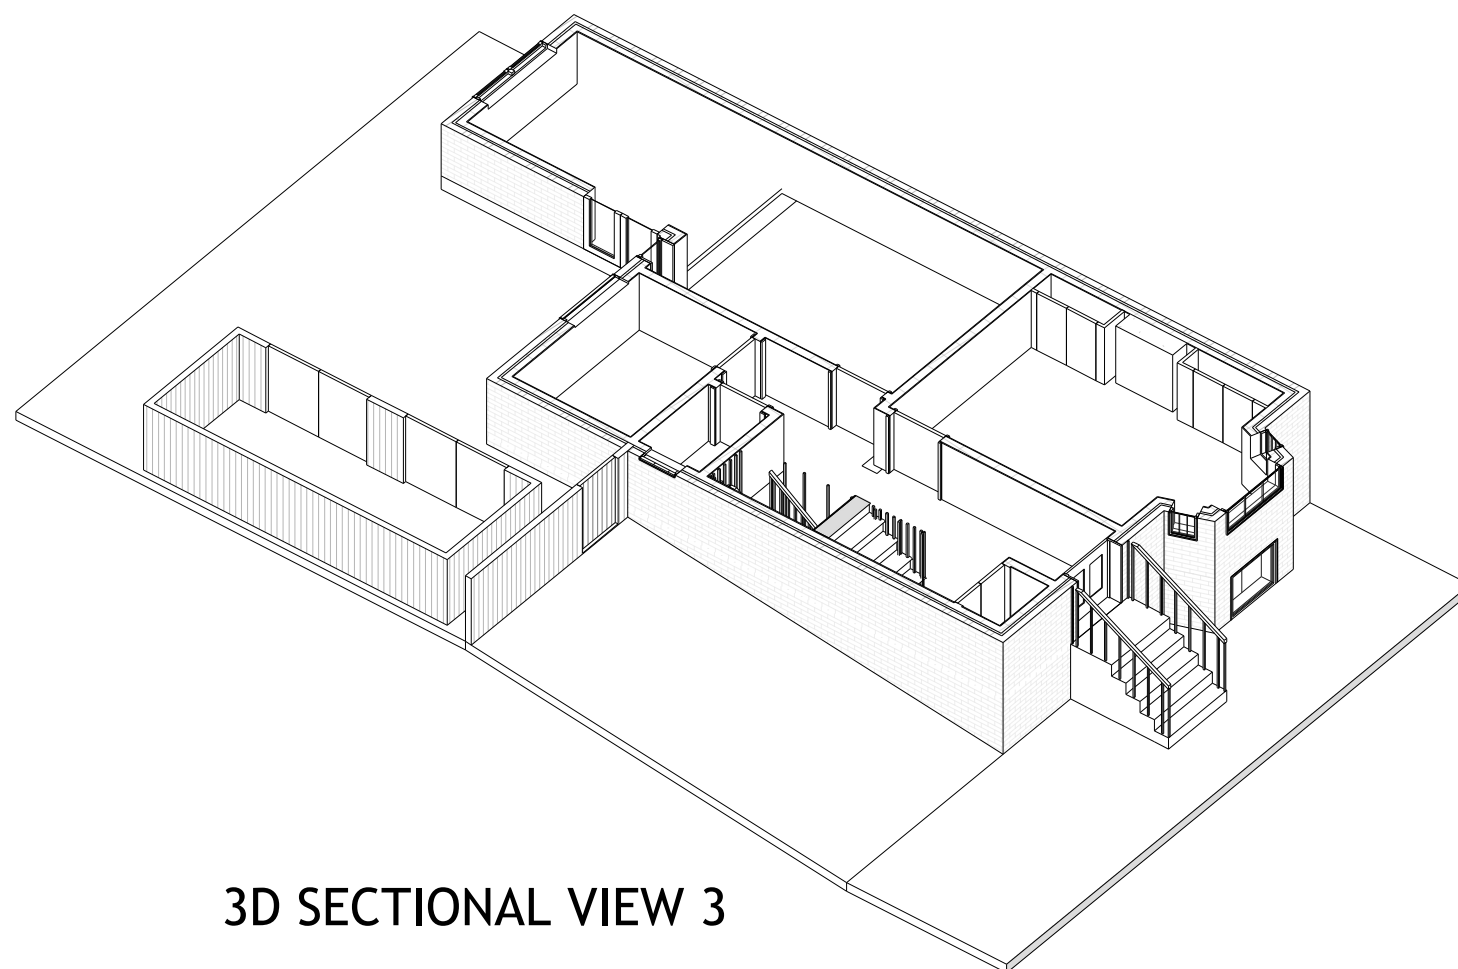

3D SECTIONAL VIEW 3



3D SECTIONAL VIEW 4

 

SCALE 1:100 @ A3

© 2023 1 Stop Design & Build.
All dimensions to be checked on site by the contractor and such dimensions to be their responsibility. All construction works must comply with the relevant British Standards and Building Regulations requirements. Any drawing errors and omissions to be reported to 1 Stop Design & Build.

Client Name

Antonella Mirenda

Project Address

15, Oxford Road,
Wokingham RG41 2YE

Section

Kitchen Extension + Porch
& Garage Addition + bay
window on first floor

Stage

PLANNING

Drawing Title

DEMO PLANS

Drawing Status

For Approval

Revisions and Notes

EXISTING STRUCTURE

STRUCTURE TO BE DEMOLISHED



PROPOSED STRUCTURE

 SHARED WALL

LEGEND

Project No. 2024-08-RG41 2YE

Drawing No.	A-008
-------------	-------

Revision	00
----------	----

Scale at A3 1:100

Date	07/10/2024
------	------------

Designed	MI	Checked	MJ
----------	----	---------	----

Drawn	MI	Approved	MJ
-------	-----------	----------	-----------

Page 10 of 10



SIDA DESIGN

& BUILD

	Türkiye Cumhuriyeti Millî Eğitim Bakanlığı
---	---


1 STOP DESIGN & BUILD

128 CITY ROAD LONDON
EC1V 2NX, UK

Email: info@1stopdesignandbuild.co.uk

Web: www.1stopdesignandbuild.co.uk


Phone No.: 0208 0512780

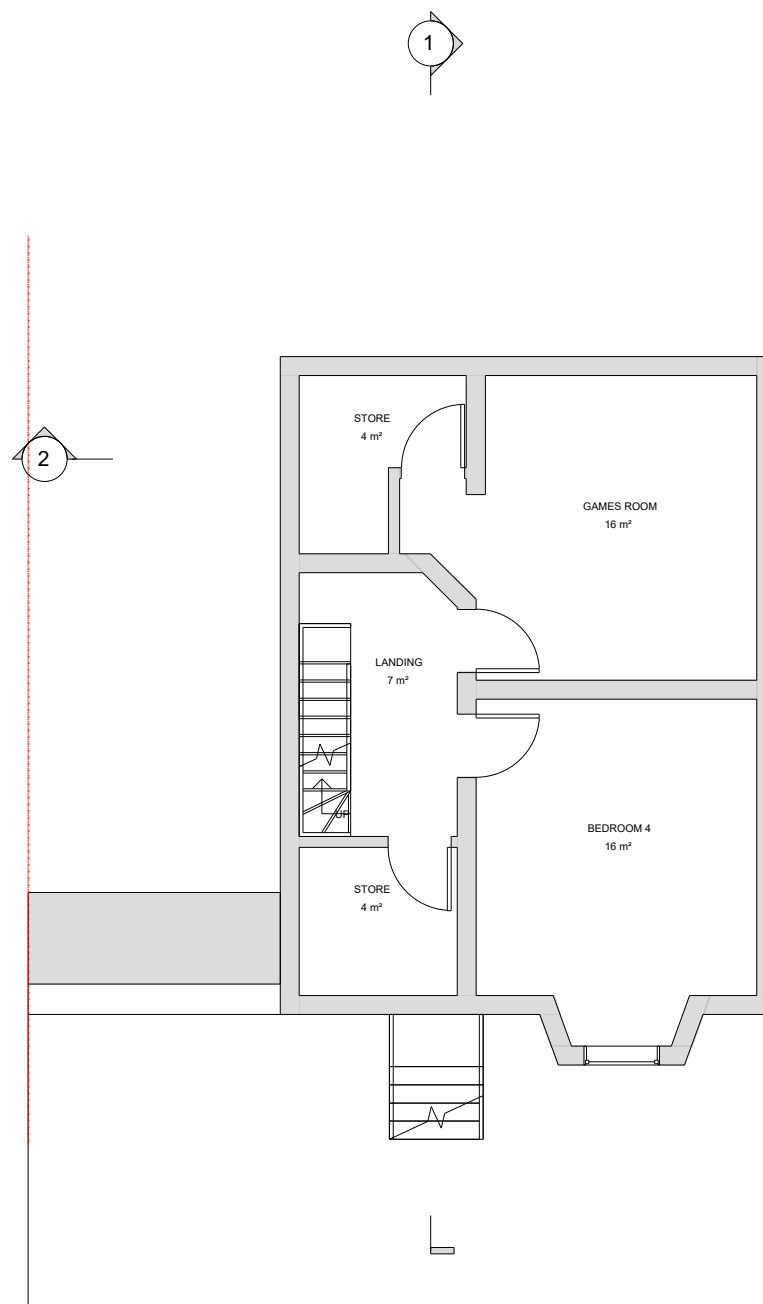

BASEMENT FLOOR PLAN



SCALE 1:100 @ A3

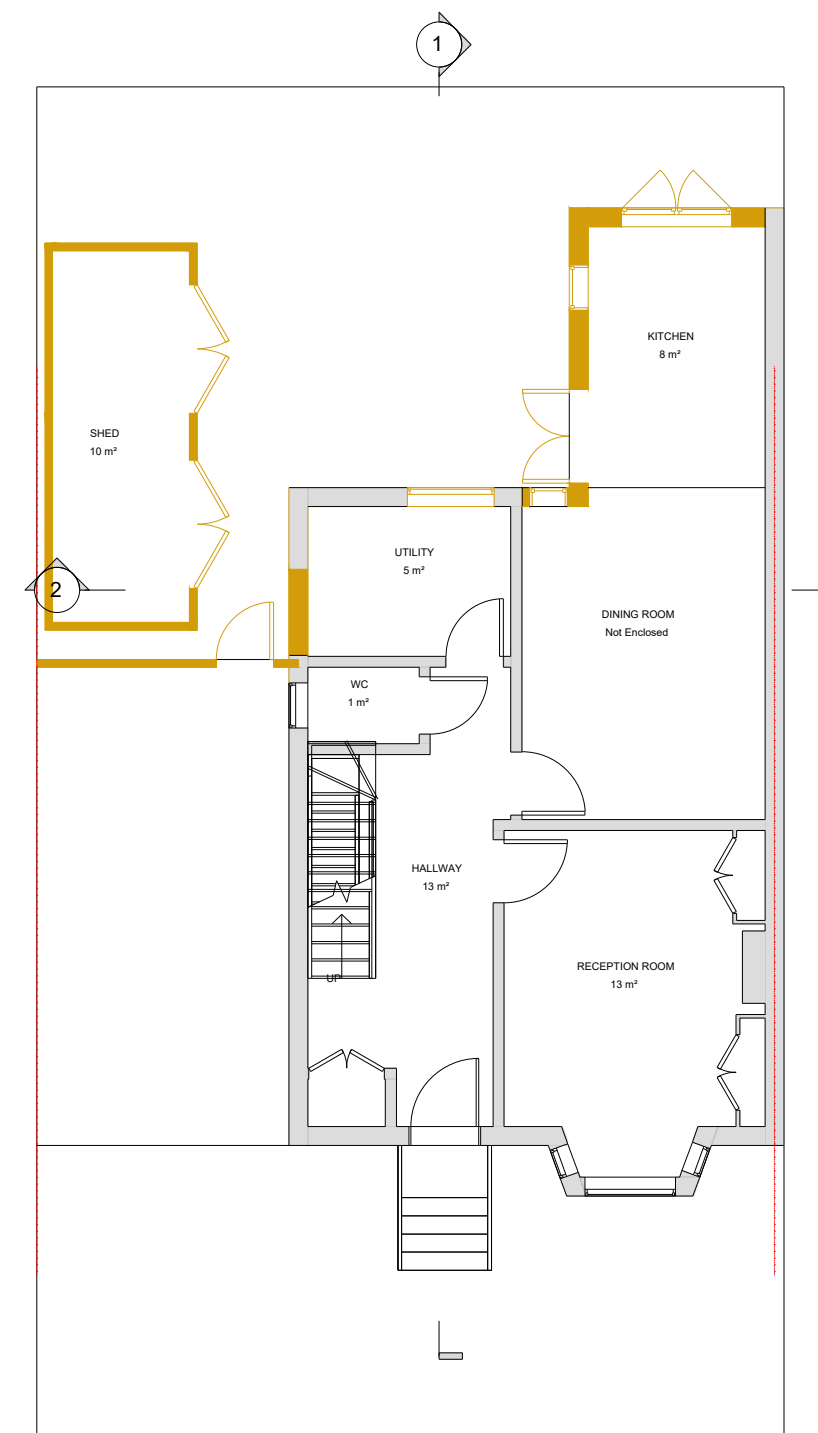

GROUND FLOOR PLAN



**1STOP
DESIGN
& BUILD**

1 STOP DESIGN & BUILD

128 CITY ROAD LONDON
EC1V 2NX, UK

Email: info@1stopdesignandbuild.co.uk

Web: www.1stopdesignandbuild.co.uk

Phone No.: 0208 0512780

© 2023 1 Stop Design & Build.
All dimensions to be checked on site by the contractor and such dimensions to be their responsibility. All construction works must comply with the relevant British Standards and Building Regulations requirements. Any drawing errors and omissions to be reported to 1 Stop Design & Build.

Client Name

Antonella Mirenda

Project Address

15, Oxford Road,
Wokingham RG41 2YE

Section

Kitchen Extension + Porch
& Garage Addition + bay
window on first floor

Stage

PLANNING

Drawing Title

DEMO PLANS

Drawing Status

For Approval

Revisions and Notes

EXISTING STRUCTURE

STRUCTURE TO BE DEMOLISHED

PROPOSED STRUCTURE

 SHARED WALL

Project No. 2024-08-RG41 2YE

Drawing No.	A-009
-------------	-------

Revision	00
----------	----

Scale at A3	1:100
-------------	-------

Date	07/10/2024
------	------------

Designed	MI	Checked	MJ
----------	----	---------	----

Drawn	MI	Approved	MJ
-------	----	----------	----




1 STOP DESIGN & BUILD
128 CITY ROAD LONDON,
EC1V 2NX, UK


Email: info@1stopdesignandbuild.co.uk

Web: www.1stopdesignandbuild.co.uk

Phone No.: 0208 0512780

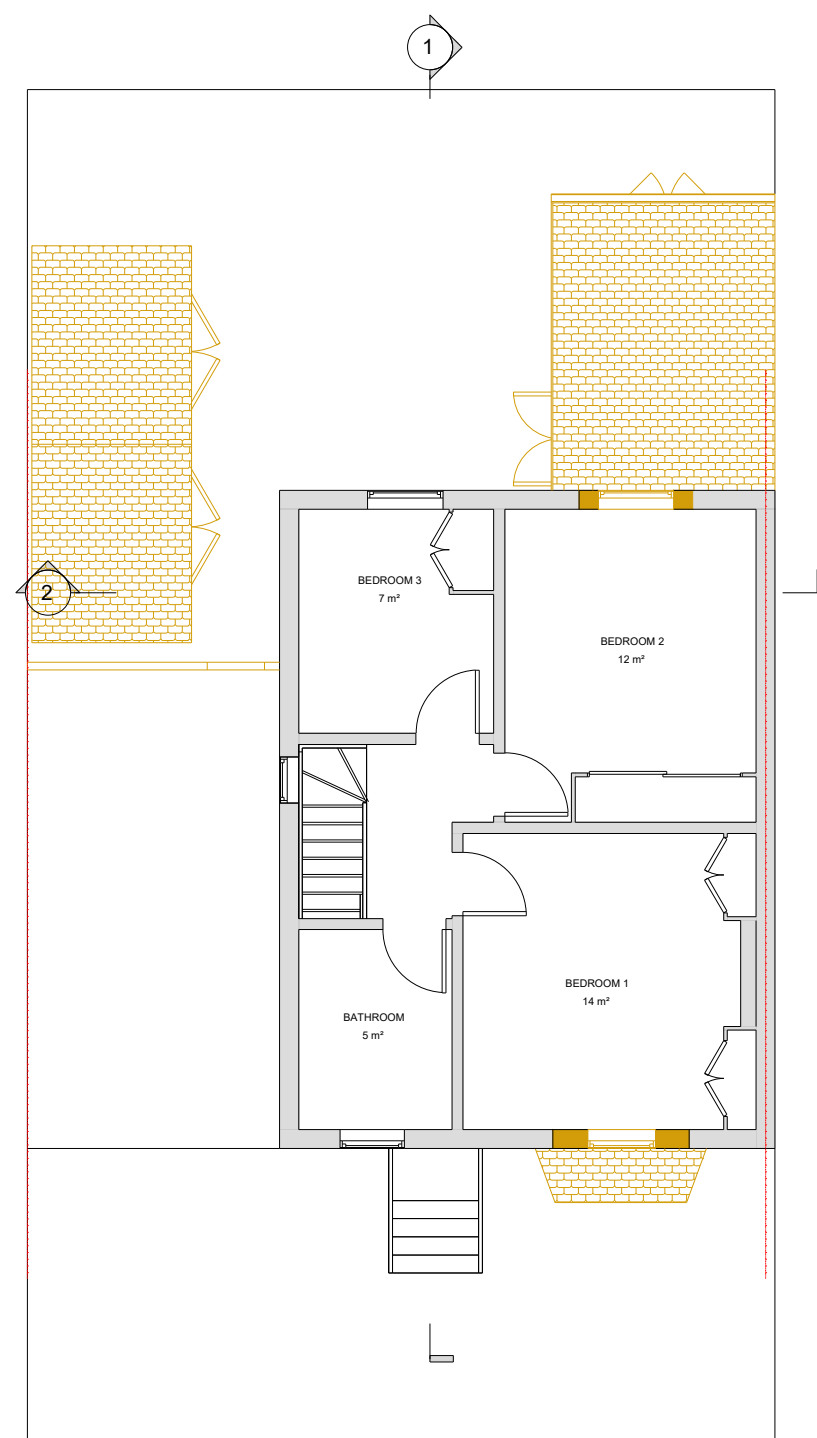

FIRST FLOOR PLAN

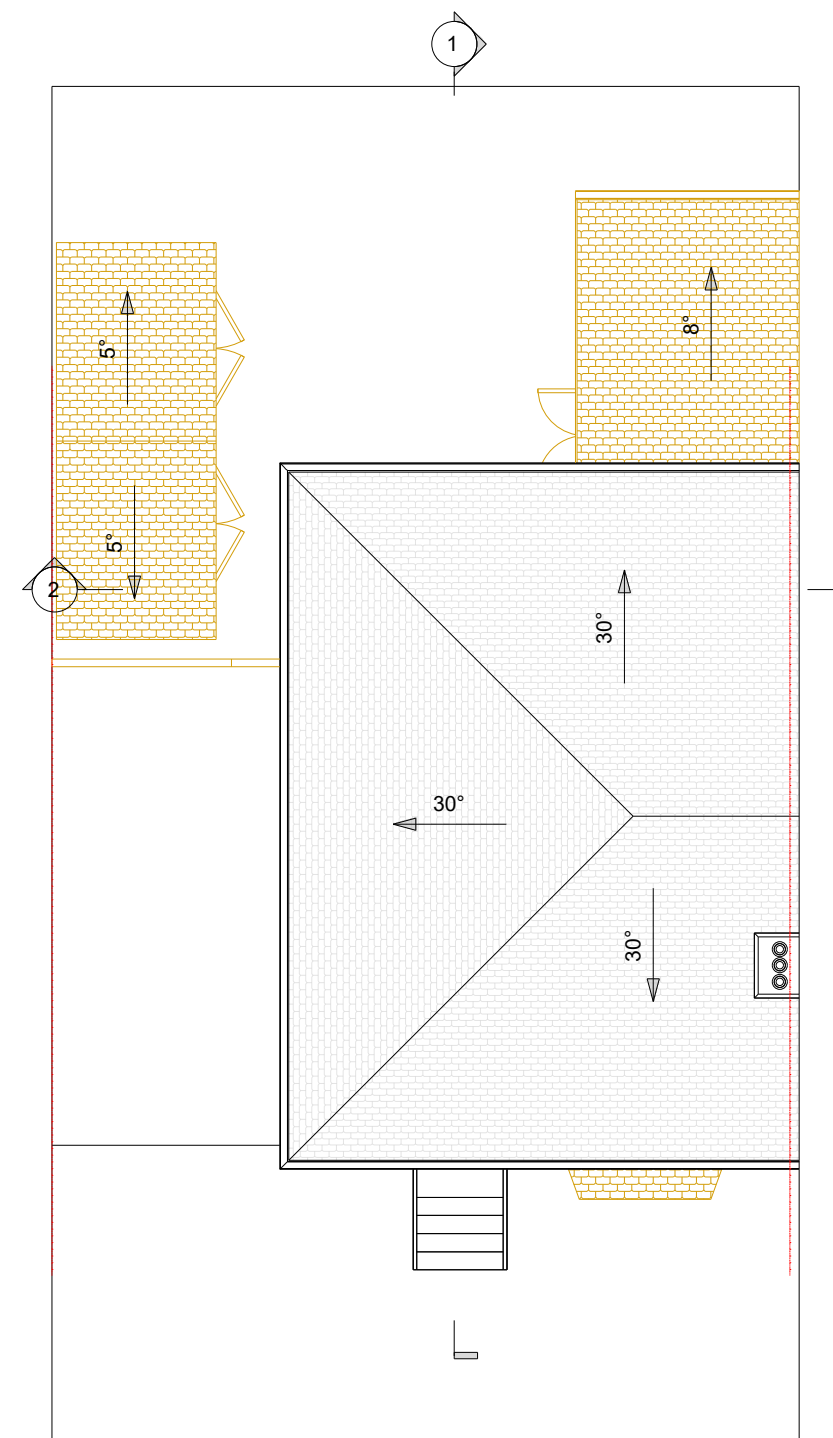

ROOF PLAN



SCALE 1:100 @ A3

© 2023 1 Stop Design & Build.
All dimensions to be checked on site by the contractor and such dimensions to be their responsibility. All construction works must comply with the relevant British Standards and Building Regulations requirements. Any drawing errors and omissions to be reported to 1 Stop Design & Build.

Client Name

Antonella Miranda

Project Address

15, Oxford Road,
Wokingham RG41 2YE

Section

Kitchen Extension + Porch
& Garage Addition + bay
window on first floor

Stage

PLANNING

Drawing Title

DEMO ELEVATIONS

Drawing Status

For Approval

Revisions and Notes

EXISTING STRUCTURE

STRUCTURE TO BE DEMOLISHED

PROPOSED STRUCTURE

SHARED WALL

LEGEND

Project No. 2024-08-RG41 2YE

Drawing No. A-010

Revision 00

Scale at A3 1:100

Date 07/10/2024

Designed MI Checked MJ

Drawn MI Approved MJ




1 STOP DESIGN & BUILD
128 CITY ROAD LONDON,
EC1V 2NX, UK


Email: info@1stopdesignandbuild.co.uk

Web: www.1stopdesignandbuild.co.uk

Phone No.: 0208 0512780

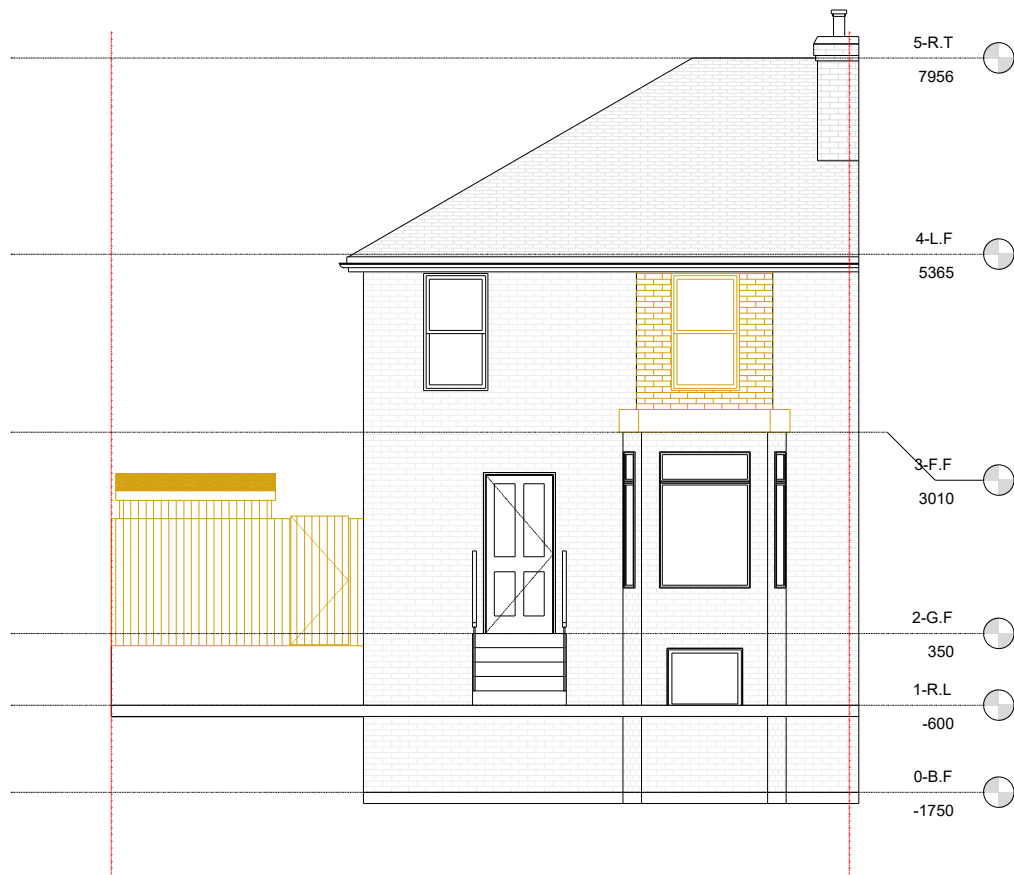

FRONT ELEVATION

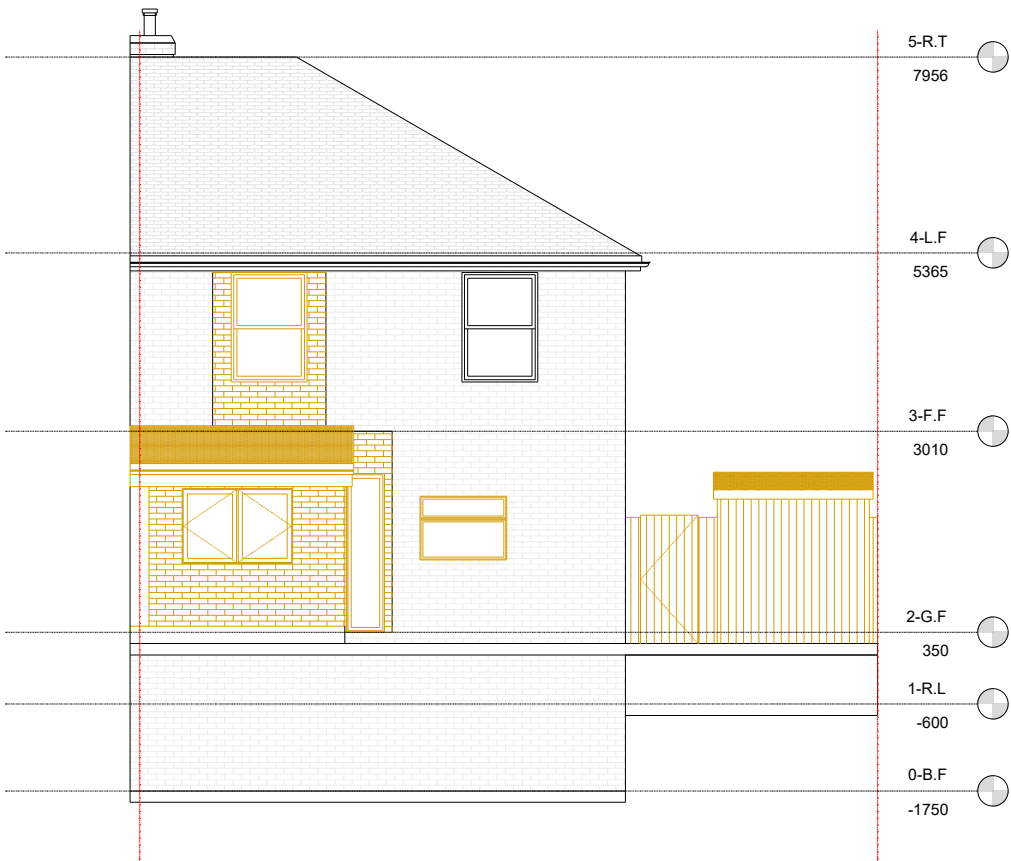

REAR ELEVATION



SCALE 1:100 @ A3

© 2023 1 Stop Design & Build.
All dimensions to be checked on site by the contractor and such dimensions to be their responsibility. All construction works must comply with the relevant British Standards and Building Regulations requirements. Any drawing errors and omissions to be reported to 1 Stop Design & Build.

Client Name

Antonella Mirenda

Project Address

15, Oxford Road,
Wokingham RG41 2YE

	Section
--	---------

**Kitchen Extension + Porch
& Garage Addition + bay
window on first floor**

[illegible]

PLANNING

Drawing Title:

DEMO ELEVATIONS


For Approval

Revisions and Notes

RIGHT SIDE ELEVATION

LEFT SIDE ELEVATION



SCALE 1:100 @ A3

ETHANOL 100% (V/V) 100.00

 STRUCTURE TO BE DEMOLISHED

LEGEND

Project No. 2024-08-RG41 2YE

Drawing No.	A-011
-------------	-------

Revision	00
----------	----

Scale at A3	1:100
-------------	-------

Date	07/10/2024
------	------------

Designed	MI	Checked	MJ
----------	-----------	---------	-----------

Drawn	MI	Approved	MJ
-------	-----------	----------	-----------



1 STOP DESIGN & BUILD
128 CITY ROAD LONDON,
EC1V 2NX, UK

Email: info@1stopdesignandbuild.co.uk

Web: www.1stopdesignandbuild.co.uk

Phone No.: 0208 0512780

© 2023 1 Stop Design & Build.
All dimensions to be checked on site by the contractor and such dimensions to be their responsibility. All construction works must comply with the relevant British Standards and Building Regulations requirements. Any drawing errors and omissions to be reported to 1 Stop Design & Build.

Client Name

Antonella Mirenda

Project Address

15, Oxford Road,
Wokingham RG41 2YE

Section

Kitchen Extension + Porch
& Garage Addition + bay
window on first floor

Stage

PLANNING


Drawing Title

DEMO SECTIONS


Drawing Status

For Approval

Revisions and Notes

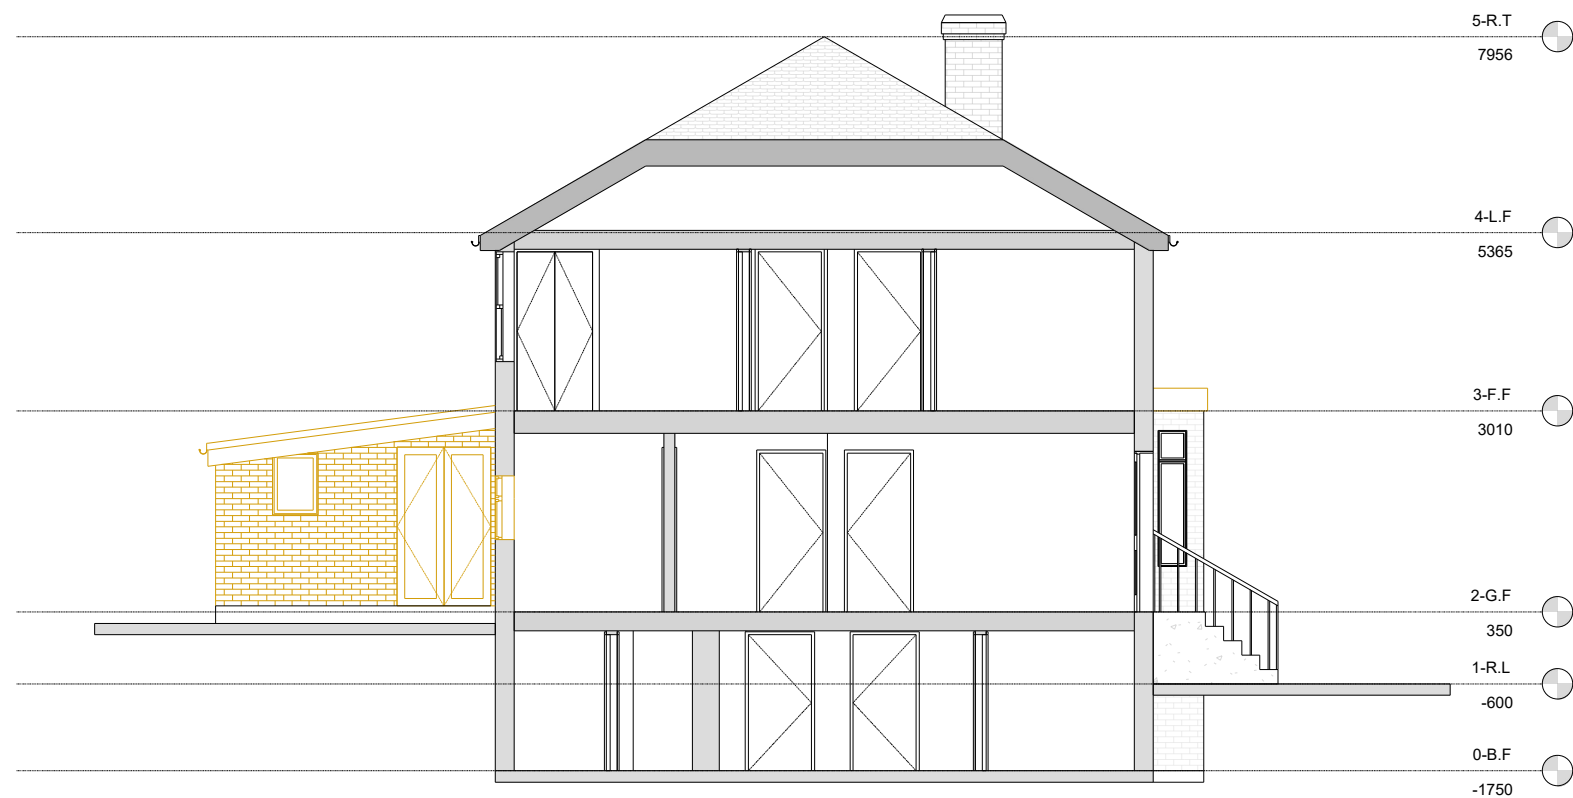

SECTION 1

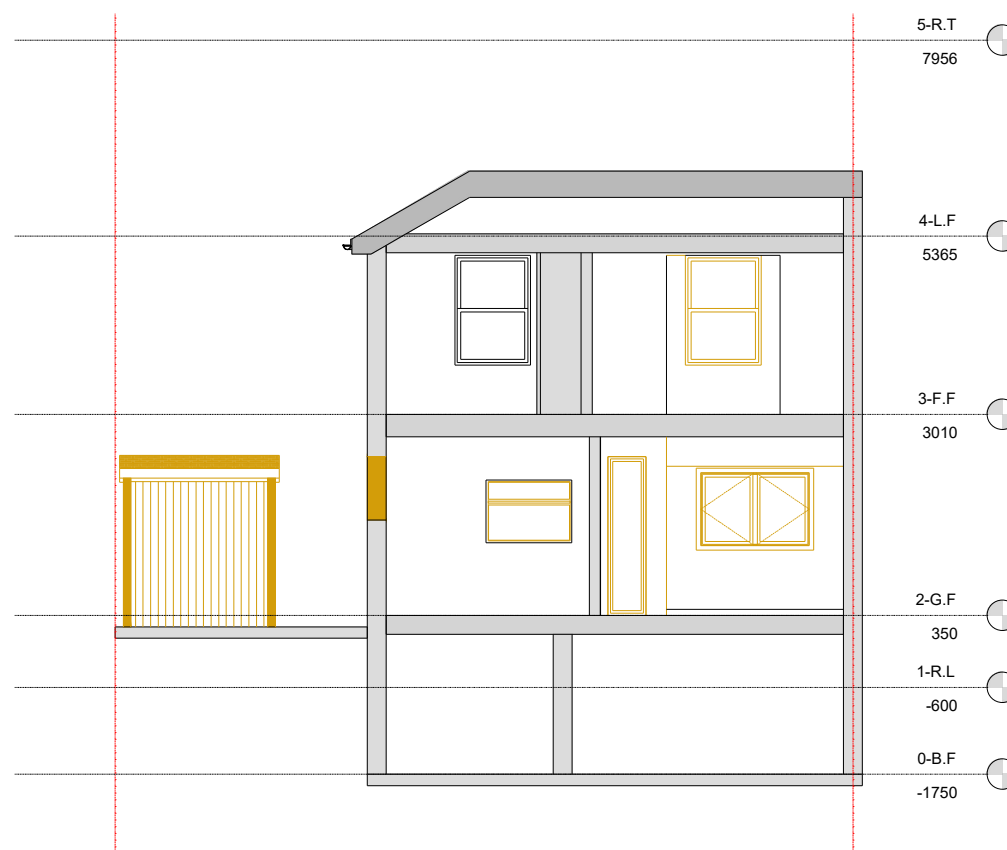

SECTION 2



SCALE 1:100 @ A3

LEGEND

- EXISTING STRUCTURE
- STRUCTURE TO BE DEMOLISHED
- PROPOSED STRUCTURE
- SHARED WALL

Project No. 2024-08-RG41 2YE

Drawing No.	A-012
-------------	-------

Revision	00
----------	----

Scale at A3 1:100

Date	07/10/2024
------	------------

Designed	MI	Checked	MJ
----------	----	---------	----

Drawn	MI	Approved	MJ
-------	----	----------	----






1 STOP DESIGN & BUILD
128 CITY ROAD LONDON,
EC1V 2NX, UK

Email: info@1stopdesignandbuild.co.uk

Web: www.1stopdesignandbuild.co.uk

Phone No.: 0208 0512780

 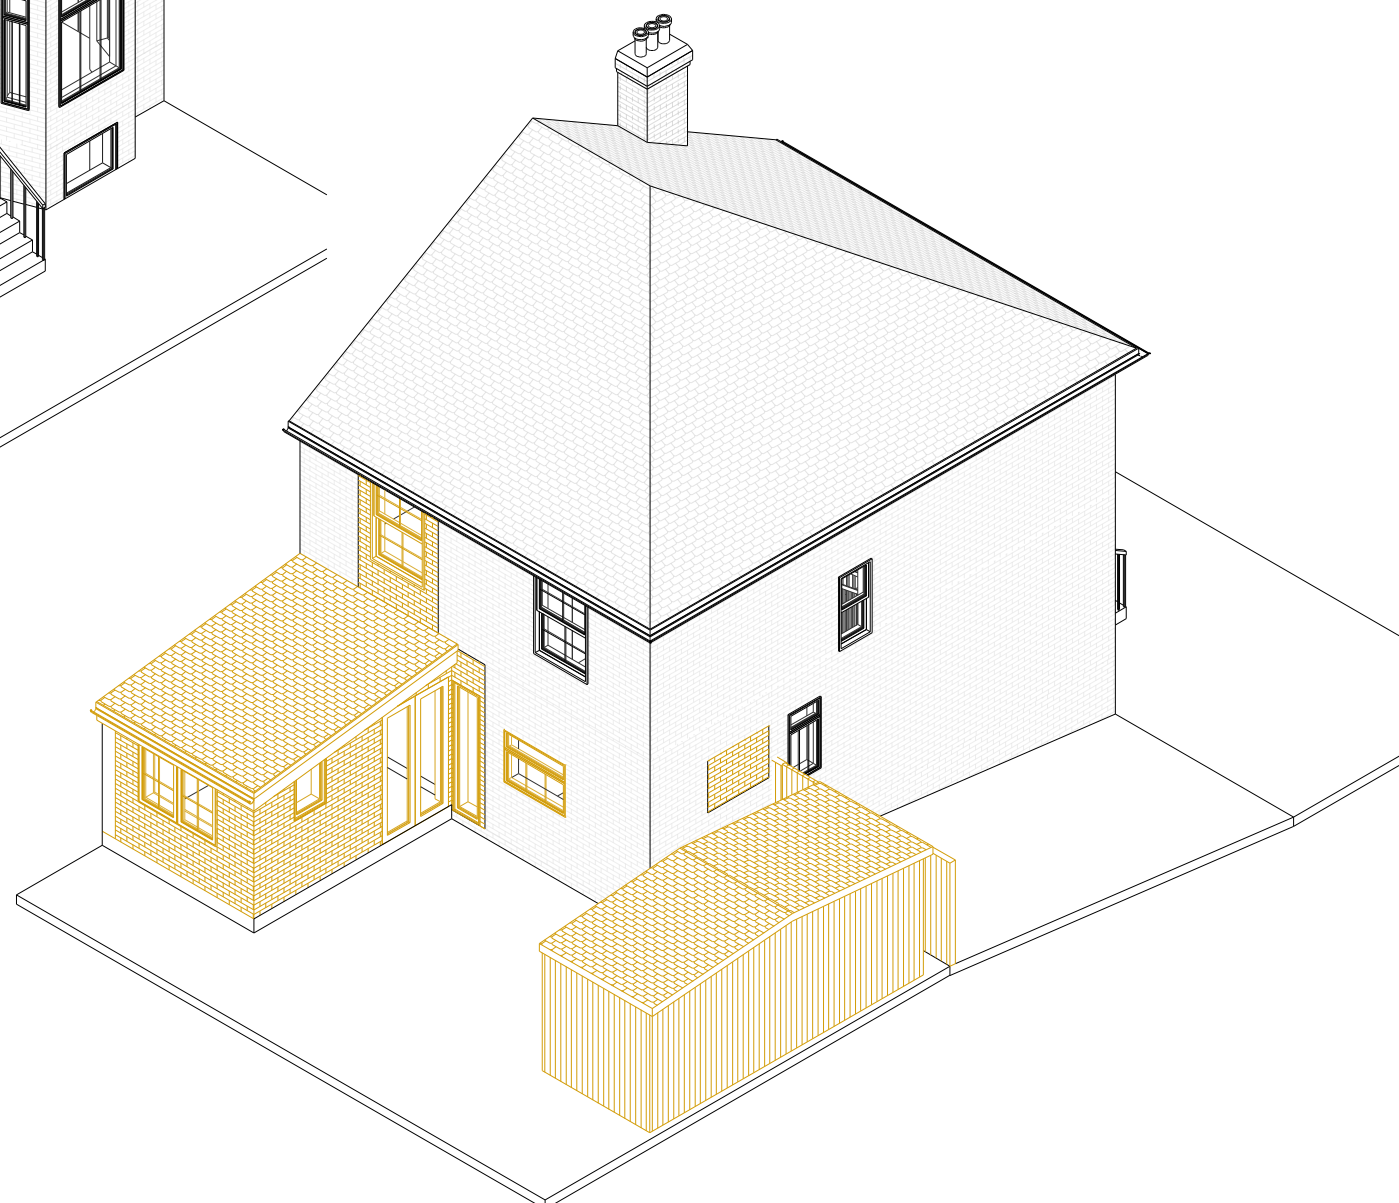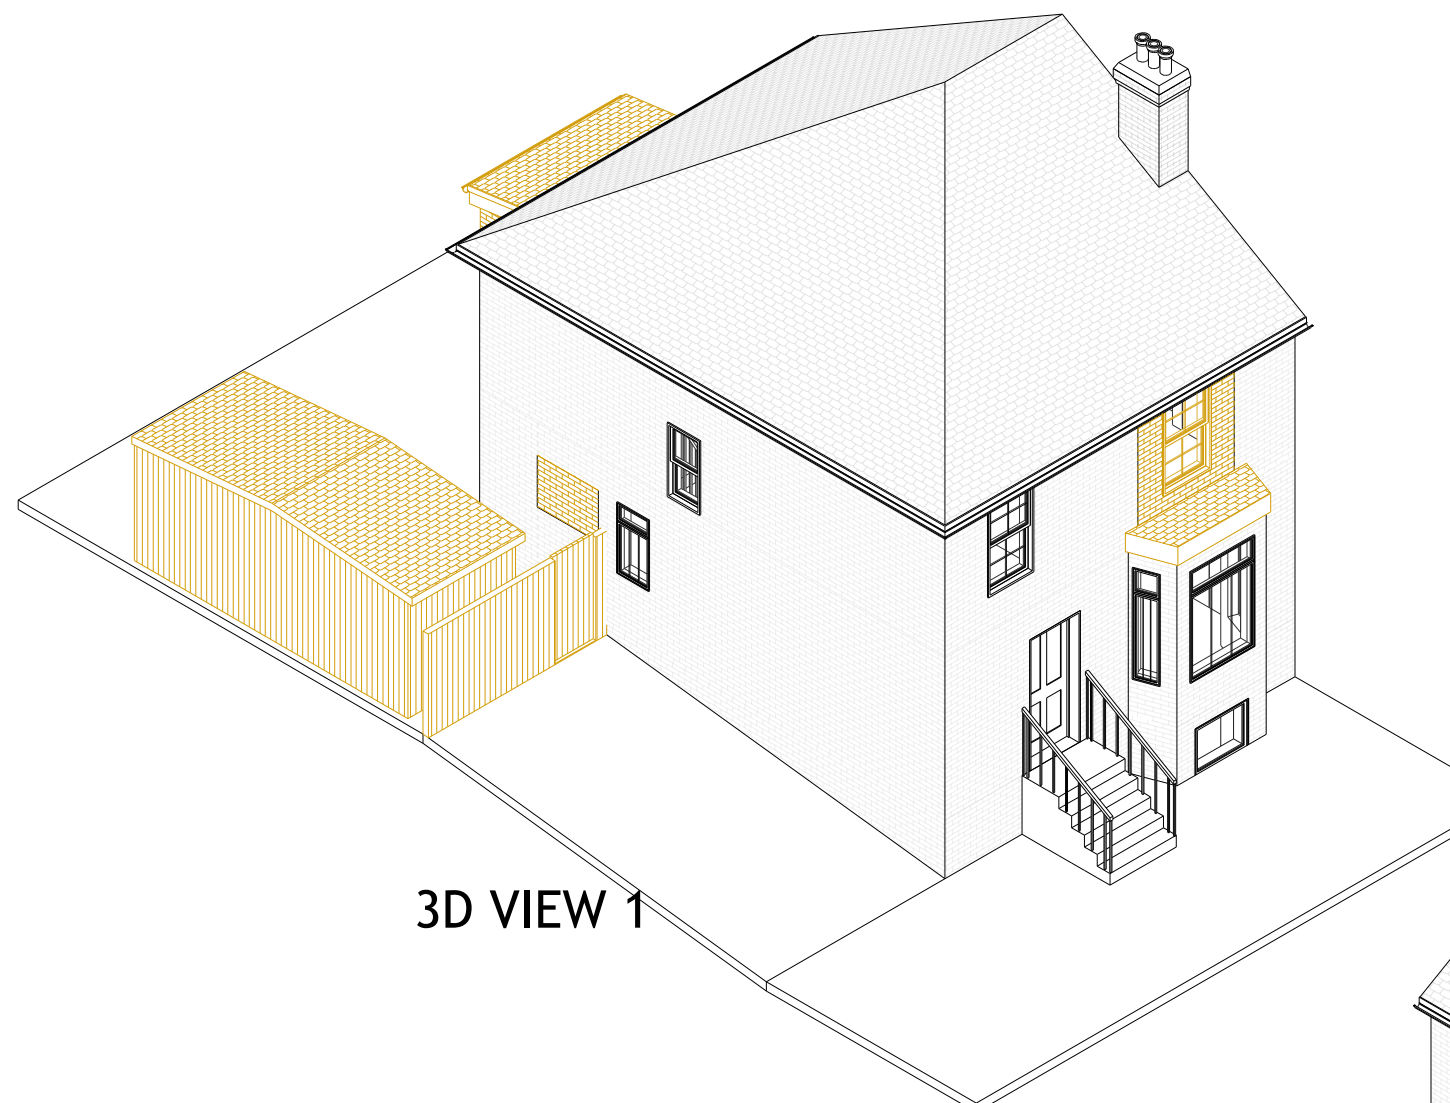

SCALE 1:100 @ A3

© 2023 1 Stop Design & Build.
All dimensions to be checked on site by the contractor and such dimensions to be their responsibility. All construction works must comply with the relevant British Standards and Building Regulations requirements. Any drawing errors and omissions to be reported to 1 Stop Design & Build.

Client Name

Antonella Mirenda

Project Address

15, Oxford Road,
Wokingham RG41 2YE

Section

Kitchen Extension + Porch
& Garage Addition + bay
window on first floor

Stage

PLANNING

Drawing Title

DEMO 3D VIEWS

Drawing Status

For Approval

Revisions and Notes

EXISTING STRUCTURE

 STRUCTURE TO BE DEMOLISHED

PROPOSED STRUCTURE

 SHARED WALL

LEGEND

Project No. 2024-08-RG41 2YE

Drawing No.	A-013
-------------	-------

Revision	00
----------	----

Scale at A3	1:100
-------------	-------

Date	07/10/2024
------	------------

Designed	MI	Checked	MJ
----------	----	---------	----

Drawn	MI	Approved	MJ
-------	----	----------	----





1 STOP DESIGN & BUILD
128 CITY ROAD LONDON,
EC1V 2NX, UK

Email: info@1stopdesignandbuild.co.uk

Web: www.1stopdesignandbuild.co.uk

Phone No.: 0208 0512780

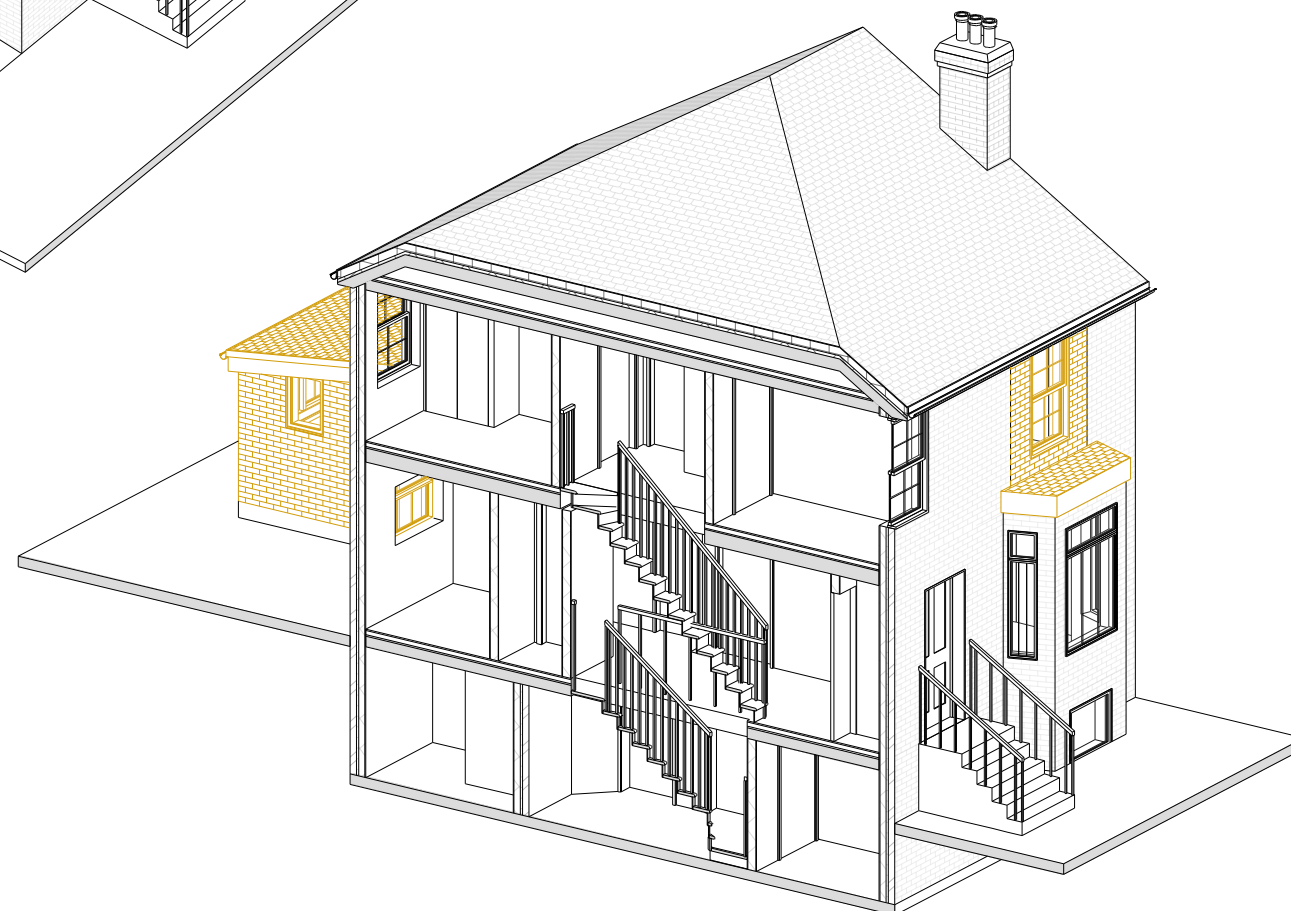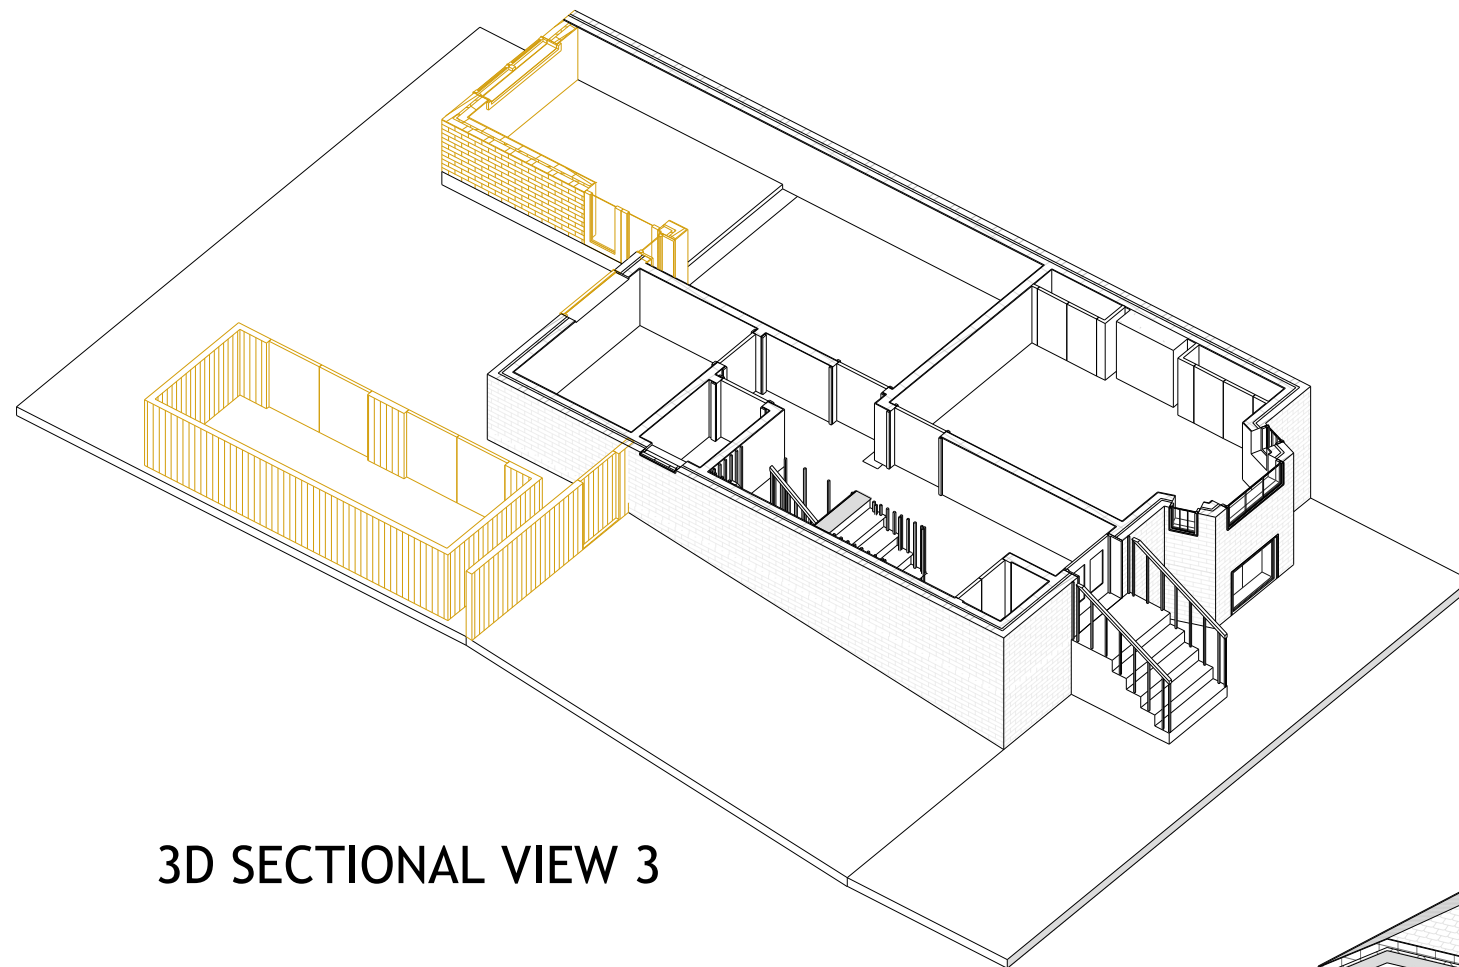

SCALE 1:100 @ A3

© 2023 1 Stop Design & Build.
All dimensions to be checked on site by the contractor and such dimensions to be their responsibility. All construction works must comply with the relevant British Standards and Building Regulations requirements. Any drawing errors and omissions to be reported to 1 Stop Design & Build.

Client Name

Antonella Mirenda

Project Address

15, Oxford Road,
Wokingham RG41 2YE

Section

Kitchen Extension + Porch
& Garage Addition + bay
window on first floor

Stage

PLANNING

Drawing Title

DEMO 3D VIEWS

Drawing Status

For Approval

Revisions and Notes

EXISTING STRUCTURE

STRUCTURE TO BE DEMOLISHED

PROPOSED STRUCTURE

 SHARED WALL

LEGEND

Project No. 2024-08-RG41 2YE

Drawing No. **A-014**

Revision 00

Scale at A3 1:100

Date 07/10/2024

Designed	MI	Checked	MJ
----------	-----------	---------	-----------

Drawn	MI	Approved	MJ
-------	-----------	----------	-----------



1 STOP DESIGN & BUILD
128 CITY ROAD LONDON,
EC1V 2NX, UK

Email: info@1stopdesignandbuild.co.uk

Web: www.1stopdesignandbuild.co.uk

Phone No.: 0208 0512780

© 2023 1 Stop Design & Build.
All dimensions to be checked on site by the contractor and such dimensions to be their responsibility. All construction works must comply with the relevant British Standards and Building Regulations requirements. Any drawing errors and omissions to be reported to 1 Stop Design & Build.

Client Name

Antonella Mirenda

Project Address

15, Oxford Road,
Wokingham RG41 2YE

Section

Kitchen Extension + Porch
& Garage Addition + bay
window on first floor

Stage

PLANNING

Drawing Title

PROPOSED PLANS

Drawing Status

For Approval

Revisions and Notes

EXISTING STRUCTURE

 STRUCTURE TO BE DEMOLISHED

PROPOSED STRUCTURE

 SHARED WALL

Project No. 2024-08-RG41 2YE

Drawing No.	A-015
-------------	-------

Revision	00
----------	----

Scale at A3 1:100

Date	07/10/2024
------	------------

Designed	MI	Checked	MJ
----------	----	---------	----

Drawn	MI	Approved	MJ
-------	-----------	----------	-----------



SID | DESIGN

& BUILD[illegible]


1 STOP DESIGN & BUILD
128 CITY ROAD LONDON

EC1V 2NX, UK

Email: info@1stopdesignandbuild.co.uk

Web: www.1stopdesignandbuild.co.uk


Phone No.: 0208 0512780

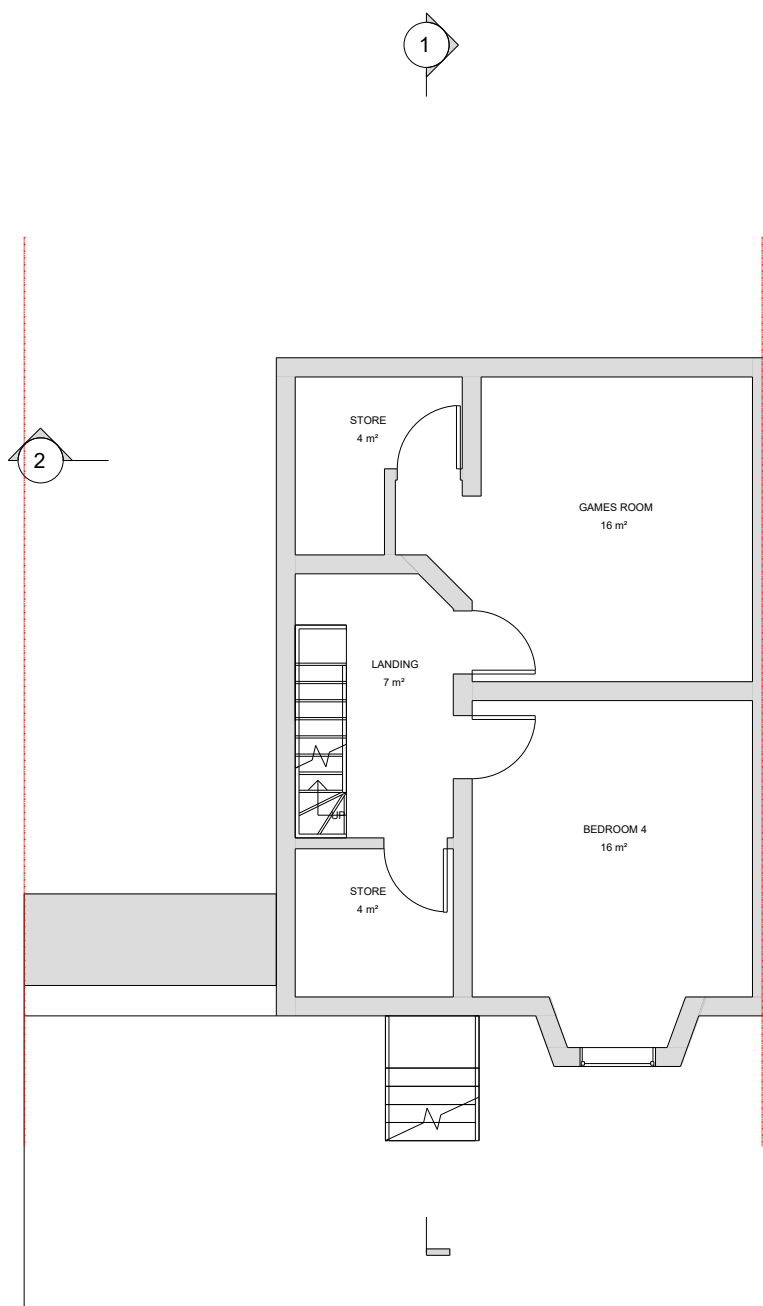

BASEMENT FLOOR PLAN



SCALE 1:100 @ A3

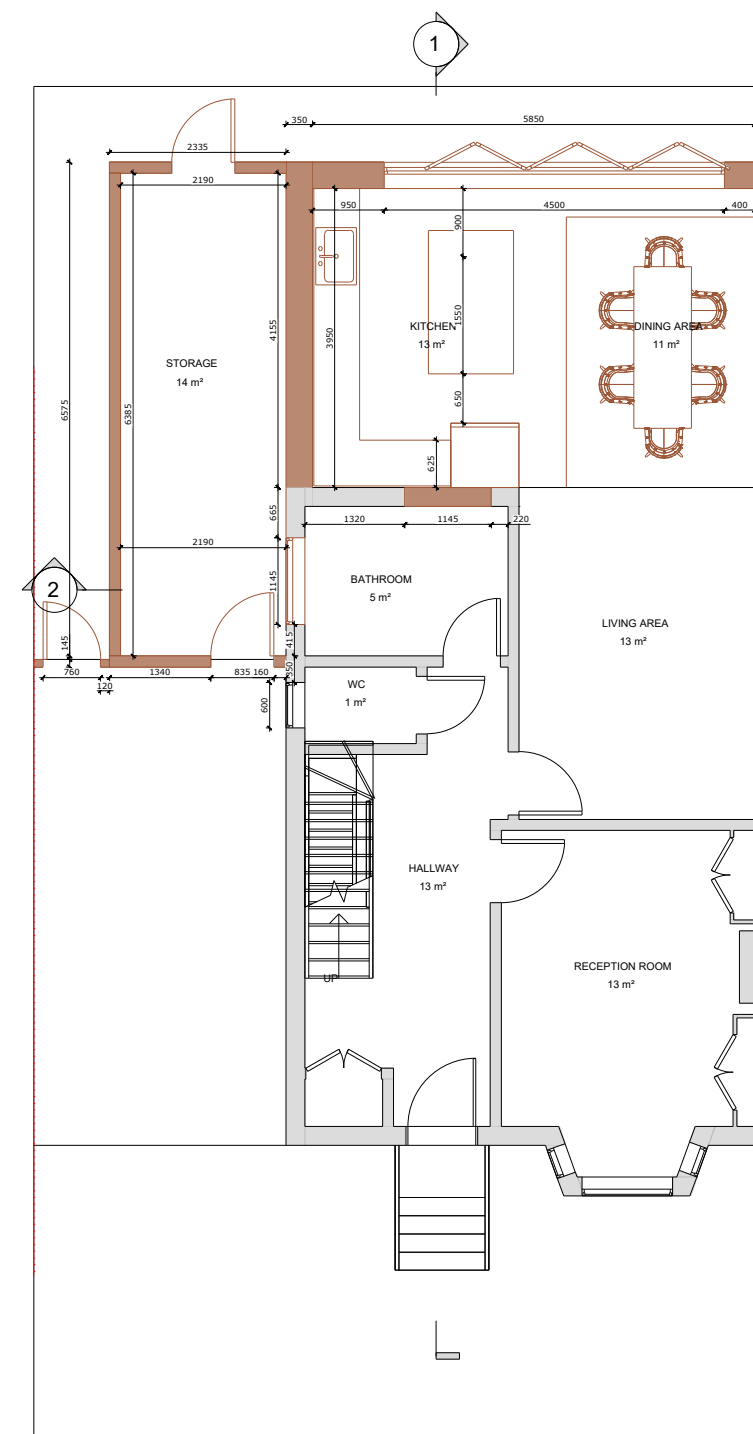

GROUND FLOOR PLAN

© 2023 1 Stop Design & Build.
All dimensions to be checked on site by the contractor and such dimensions to be their responsibility. All construction works must comply with the relevant British Standards and Building Regulations requirements. Any drawing errors and omissions to be reported to 1 Stop Design & Build.

Client Name

Antonella Mirenda

Project Address

15, Oxford Road,
Wokingham RG41 2YE

ection

Kitchen Extension + Porch
& Garage Addition + bay
window on first floor

Stage

PLANNING

Drawing Title

PROPOSED PLANS

Drawing Status

For Approval

Revisions and Notes

EXISTING STRUCTURE

STRUCTURE TO BE DEMOLISHED

PROPOSED STRUCTURE

SHARED WALL

LEGEND

Project No. 2024-08-RG41 2YE

Drawing No. **A-016**

Revision 00

Scale at A3 1:100

Date 07/10/2024

Designed	MI	Checked	MJ
----------	-----------	---------	-----------

Drawn	MI	Approved	MJ
-------	-----------	----------	-----------



STUDIO DESIGN

& BUILD


1 STOP DESIGN & BUILD
128 CITY ROAD LONDON,

EC1V 2NX, UK


Email: info@tstopdesignandbuild.co.uk

web: www.1stopdesignandbuild.co.uk

Phone NO.: 0208 0512780

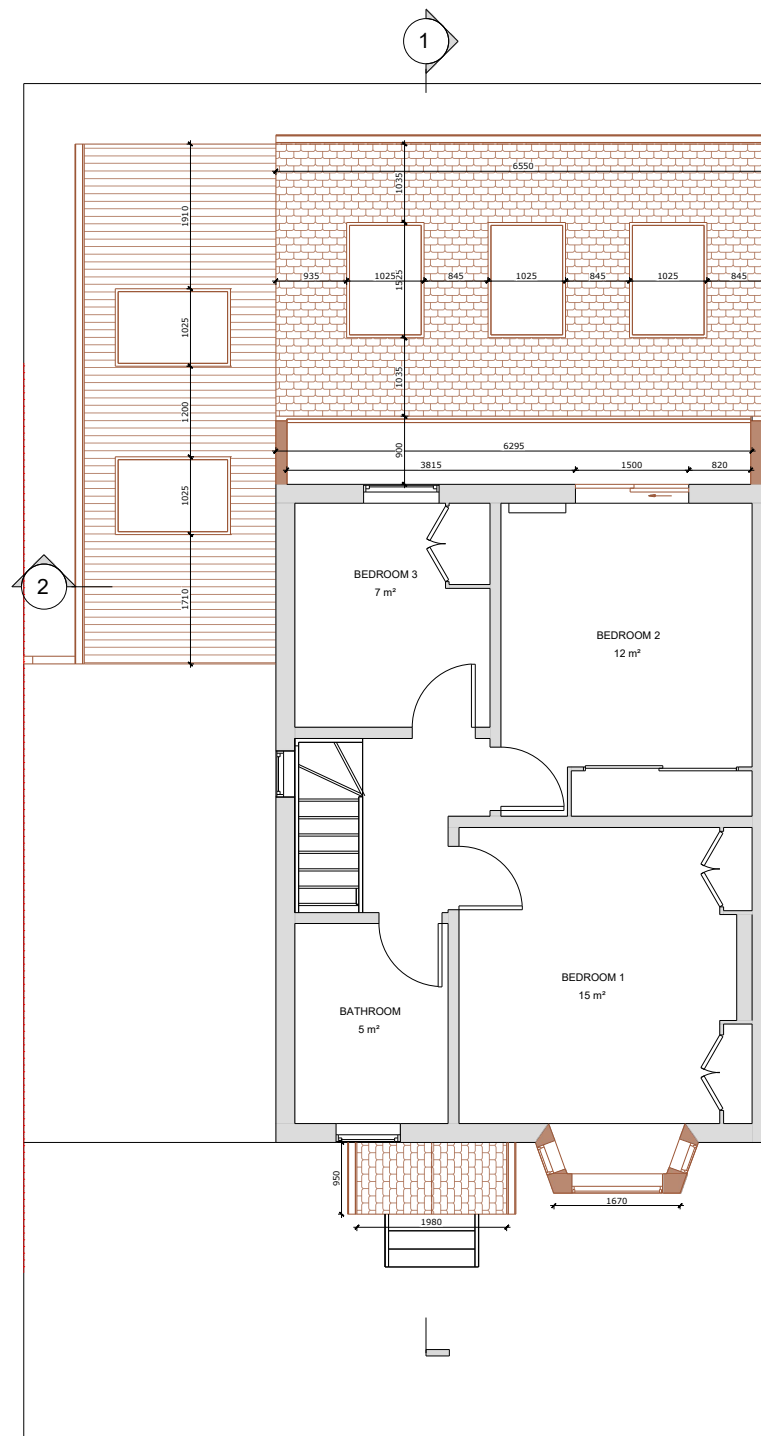

FIRST FLOOR PLAN

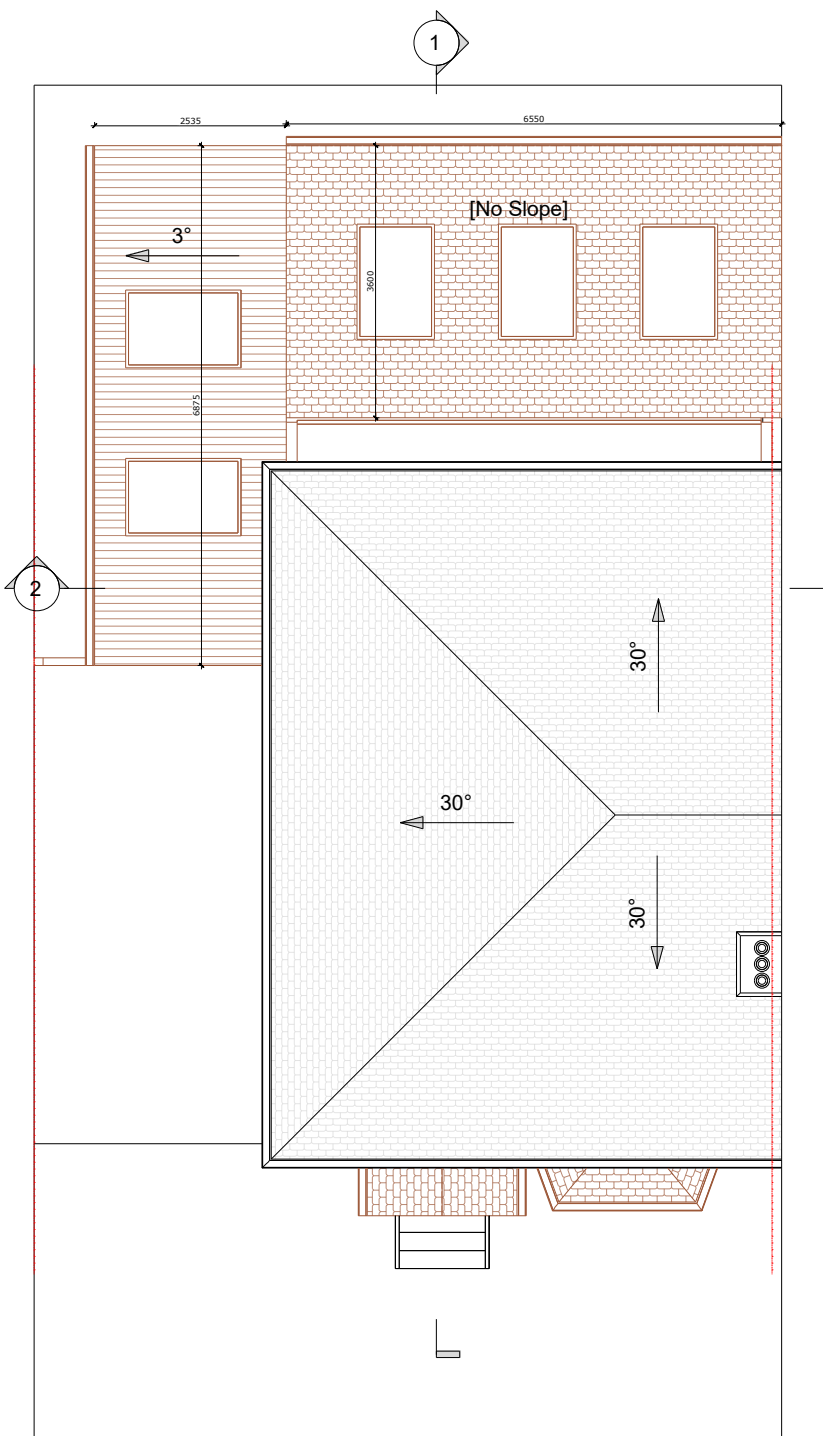

ROOF PLAN



SCALE 1:100 @ A3

© 2023 1 Stop Design & Build.
All dimensions to be checked on site by the contractor and such dimensions to be their responsibility. All construction works must comply with the relevant British Standards and Building Regulations requirements. Any drawing errors and omissions to be reported to 1 Stop Design & Build.

Client Name

Antonella Miranda

Project Address

15, Oxford Road,
Wokingham RG41 2YE

Section

Kitchen Extension + Porch
& Garage Addition + bay
window on first floor

Stage

PLANNING

Drawing Title

PROPOSED ELEVATIONS

Drawing Status

For Approval

Revisions and Notes

EXISTING STRUCTURE

STRUCTURE TO BE DEMOLISHED

PROPOSED STRUCTURE

SHARED WALL

LEGEND

Project No. 2024-08-RG41 2YE

Drawing No. A-017

Revision 00

Scale at A3 1:100

Date 07/10/2024

Designed MI Checked MJ

Drawn MI Approved MJ



1 STOP DESIGN & BUILD
128 CITY ROAD LONDON,
EC1V 2NX, UK


Email: info@1stopdesignandbuild.co.uk

Web: www.1stopdesignandbuild.co.uk

Phone No.: 0208 0512780



FRONT ELEVATION

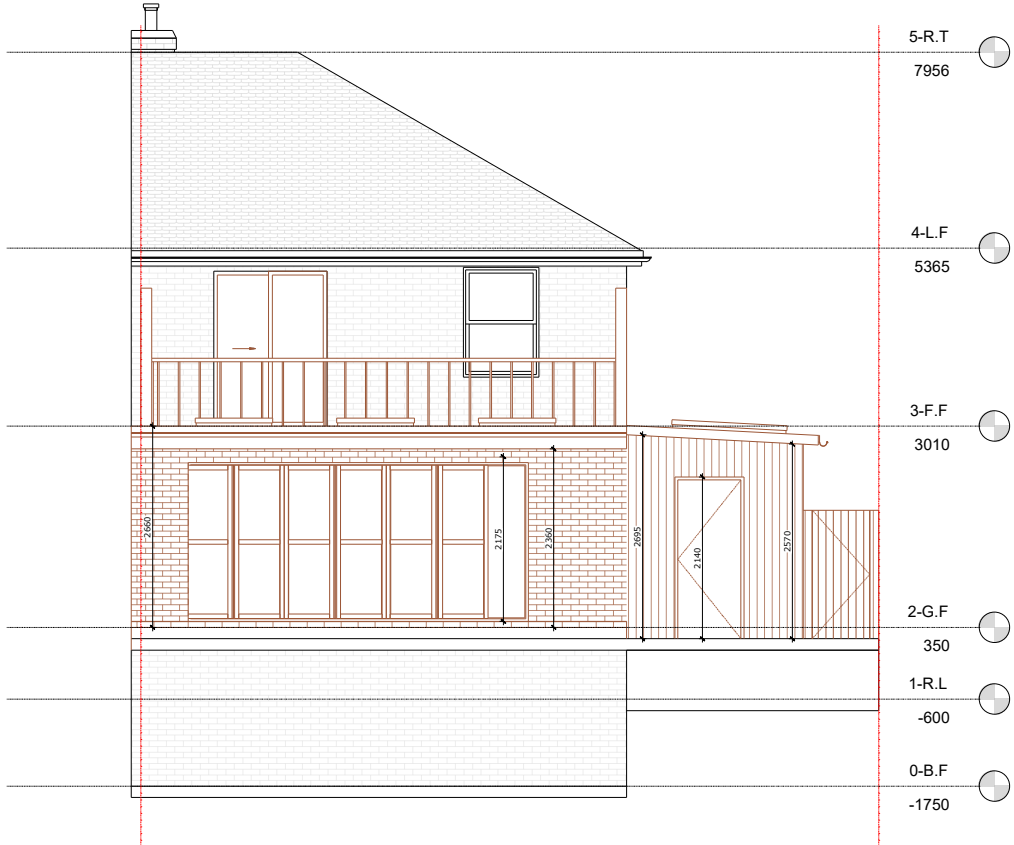

REAR ELEVATION



SCALE 1:100 @ A3

© 2023 1 Stop Design & Build.
All dimensions to be checked on site by the contractor and such dimensions to be their responsibility. All construction works must comply with the relevant British Standards and Building Regulations requirements. Any drawing errors and omissions to be reported to 1 Stop Design & Build.

Client Name

Antonella Mirenda

Project Address

15, Oxford Road,
Wokingham RG41 2YE

ection

Kitchen Extension + Porch
& Garage Addition + bay
window on first floor

Stage

PLANNING

Drawing Title

PROPOSED ELEVATIONS

Drawing Status

For Approval

Revisions and Notes

EXISTING STRUCTURE

STRUCTURE TO BE DEMOLISHED

PROPOSED STRUCTURE

 SHARED WALL

Project No. 2024-08-RG41 2YE

Drawing No. **A-018**

Revision 00

Scale at A3 1:100

Date 07/10/2024

Designed	MI	Checked	MJ
----------	-----------	---------	-----------

Drawn	MI	Approved	MJ
-------	-----------	----------	-----------




1 STOP DESIGN & BUILD
128 CITY ROAD LONDON,
EC1V 2NX, UK


Email: info@1stopdesignandbuild.co.uk

Web: www.1stopdesignandbuild.co.uk

Phone No.: 0208 0512780

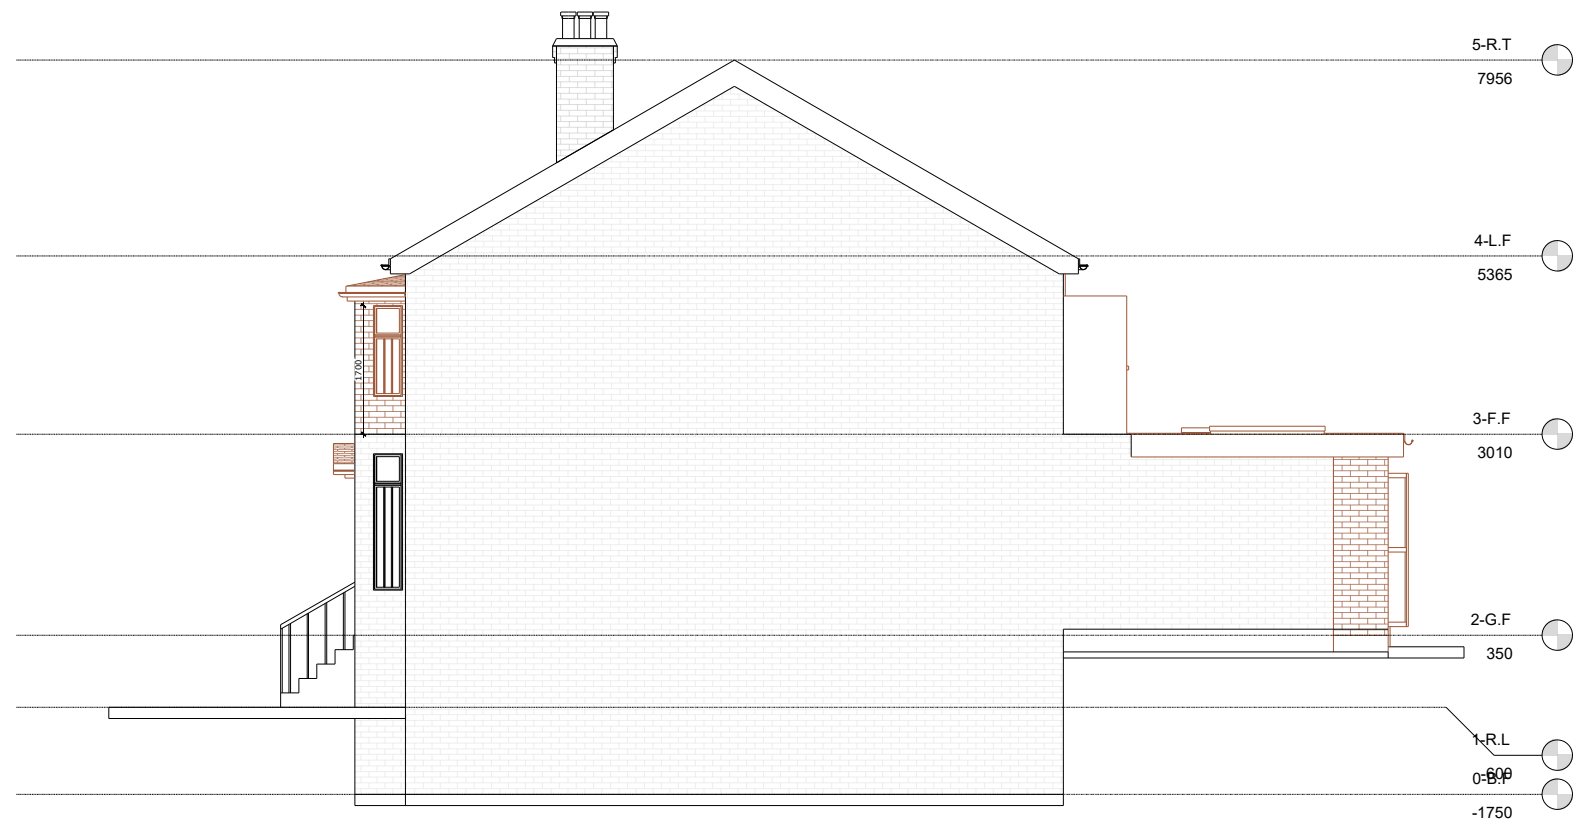

RIGHT SIDE ELEVATION

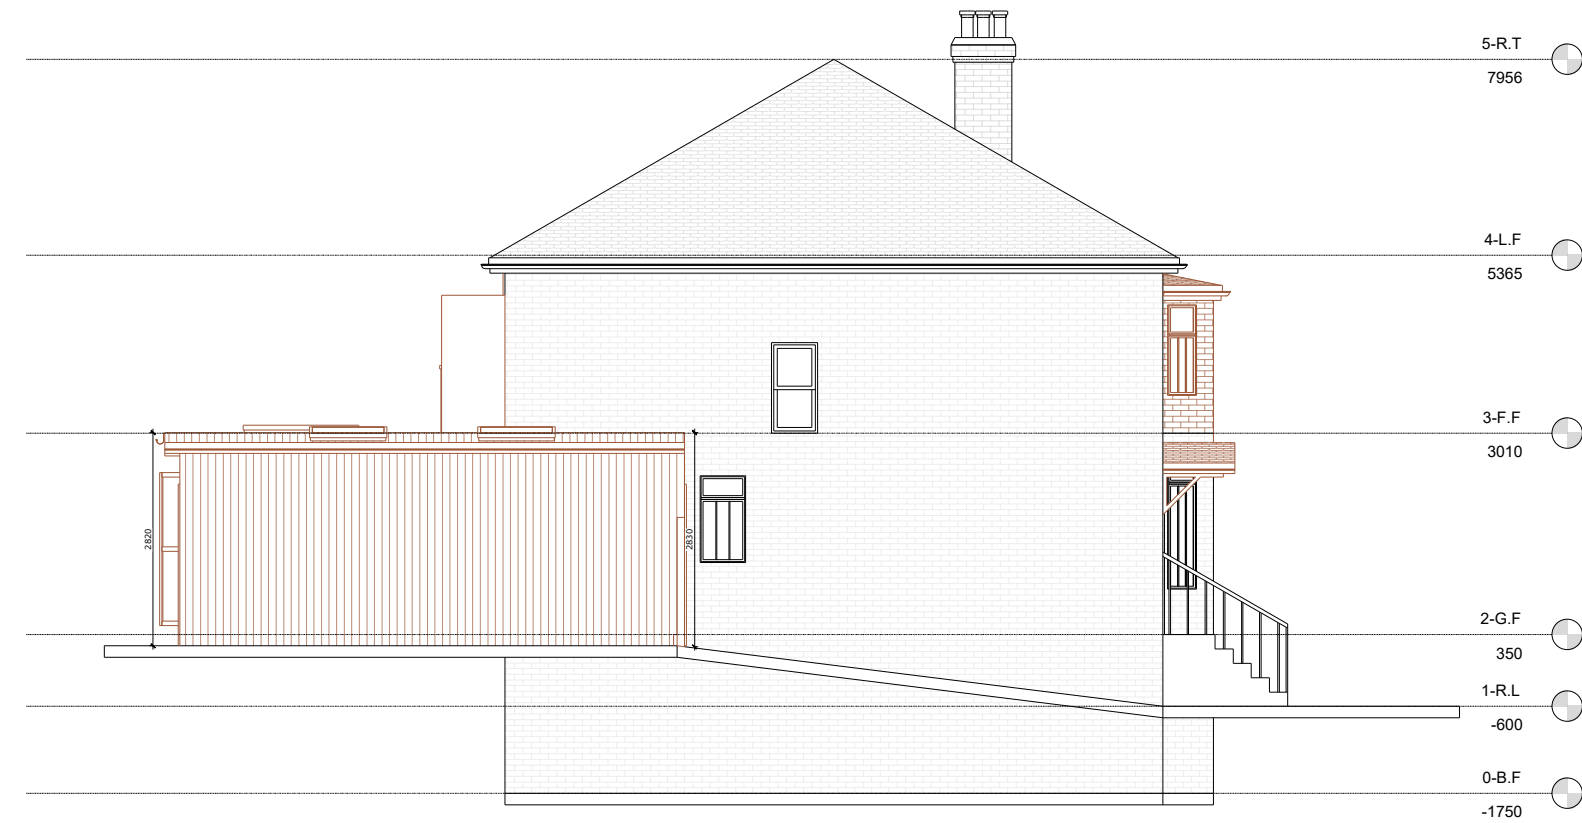

LEFT SIDE ELEVATION



SCALE 1:100 @ A3

© 2023 1 Stop Design & Build.
All dimensions to be checked on site by the contractor and such dimensions to be their responsibility. All construction works must comply with the relevant British Standards and Building Regulations requirements. Any drawing errors and omissions to be reported to 1 Stop Design & Build.

Client Name

Antonella Mirenda

Project Address

15, Oxford Road,
Wokingham RG41 2YE

Section

Kitchen Extension + Porch
& Garage Addition + bay
window on first floor

Stage

PLANNING

Drawing Title

PROPOSED SECTIONS

Drawing Status

For Approval

Revisions and Notes

EXISTING STRUCTURE

STRUCTURE TO BE DEMOLISHED

PROPOSED STRUCTURE

SHARED WALL

LEGEND

Project No. 2024-08-RG41 2YE

Drawing No. A-019

Revision 00

Scale at A3 1:100

Date 07/10/2024

Designed MI Checked MJ

Drawn MI Approved MJ




1 STOP DESIGN & BUILD
128 CITY ROAD LONDON,
EC1V 2NX, UK


Email: info@1stopdesignandbuild.co.uk

Web: www.1stopdesignandbuild.co.uk

Phone No.: 0208 0512780

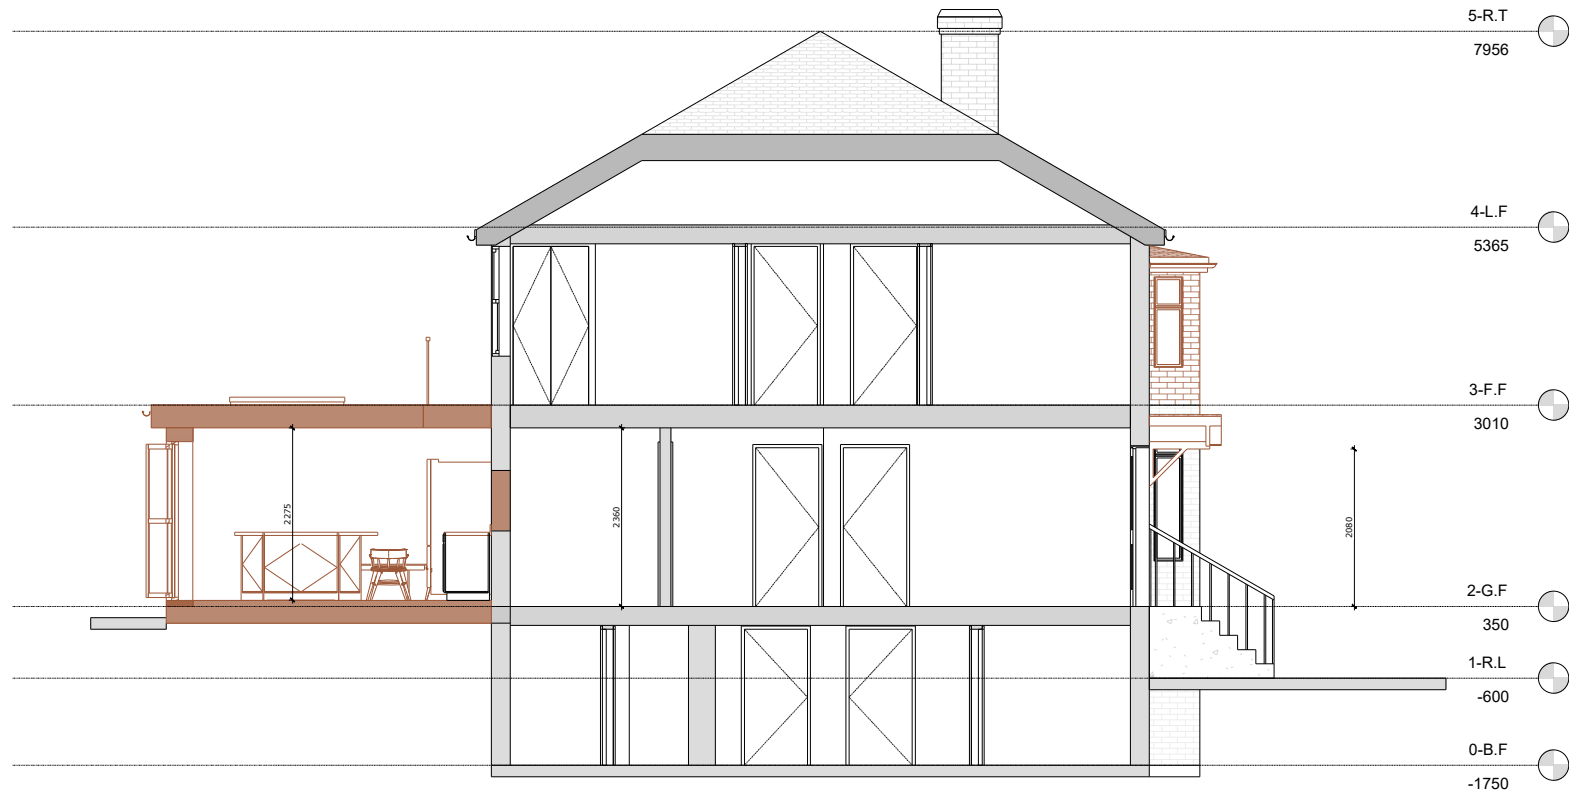

SECTION 1

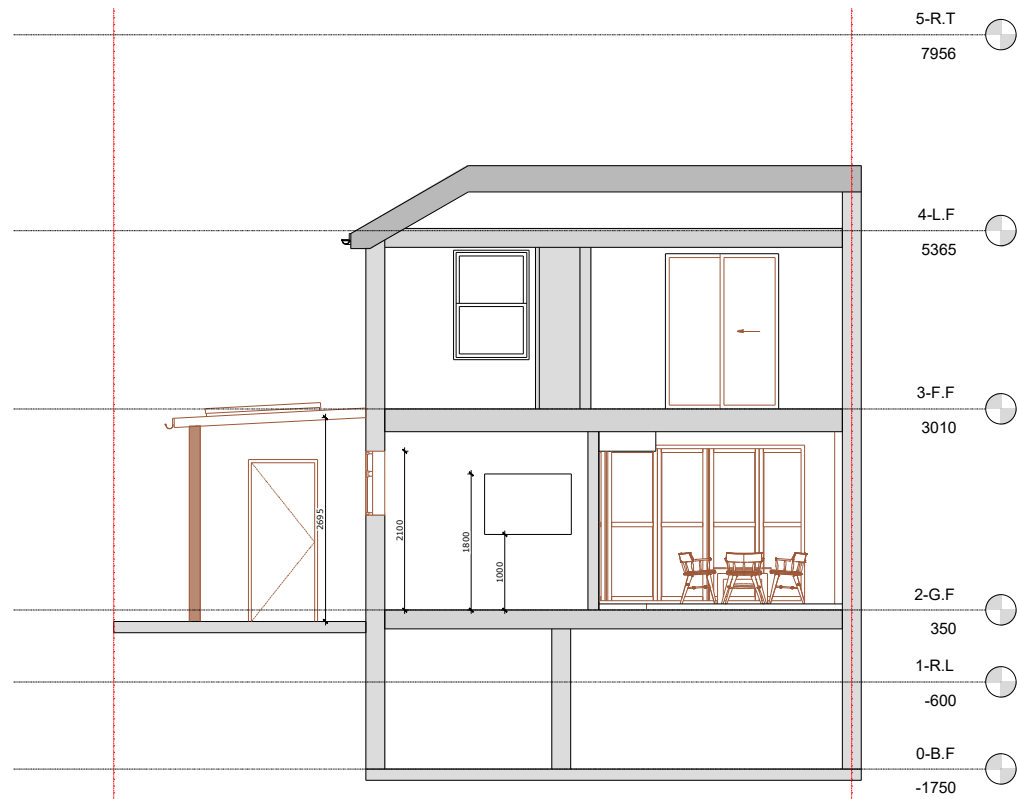

SECTION 2



SCALE 1:100 @ A3

© 2023 1 Stop Design & Build.
All dimensions to be checked on site by the contractor and such dimensions to be their responsibility. All construction works must comply with the relevant British Standards and Building Regulations requirements. Any drawing errors and omissions to be reported to 1 Stop Design & Build.

Client Name

Antonella Mirenda

Project Address

15, Oxford Road,
Wokingham RG41 2YE

Section

Kitchen Extension + Porch
& Garage Addition + bay
window on first floor

Stage

PLANNING

Drawing Title

PROPOSED 3D VIEWS


Drawing Status

For Approval

Revisions and Notes

3D VIEW 1

3D VIEW 2

 

SCALE 1:100 @ A3

EXISTING STRUCTURE

 STRUCTURE TO BE DEMOLISHED

LEGEND



PROPOSED STRUCTURE

 SHARED WALL

Project No. 2024-08-RG41 2YE

Drawing No. A-020

Revision	00
----------	----

Scale at A3 1:100

Date	07/10/2024
------	------------

Designed	MI	Checked	MJ
----------	----	---------	----

Drawn	MI	Approved	MJ
-------	-----------	----------	-----------





1 STOP DESIGN & BUILD
128 CITY ROAD LONDON,
EC1V 2NX, UK

Email: info@1stopdesignandbuild.co.uk

Web: www.1stopdesignandbuild.co.uk

Phone No.: 0208 0512780

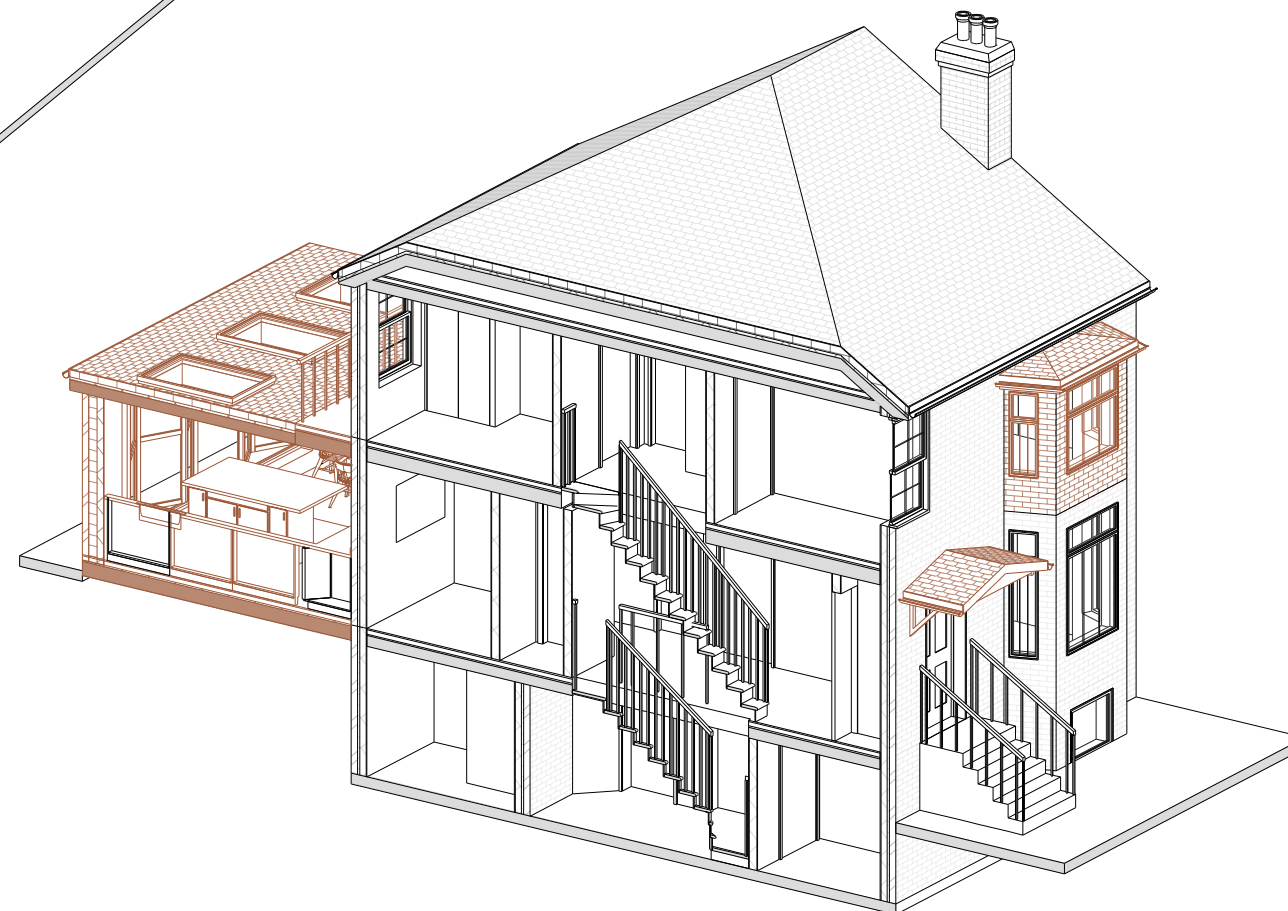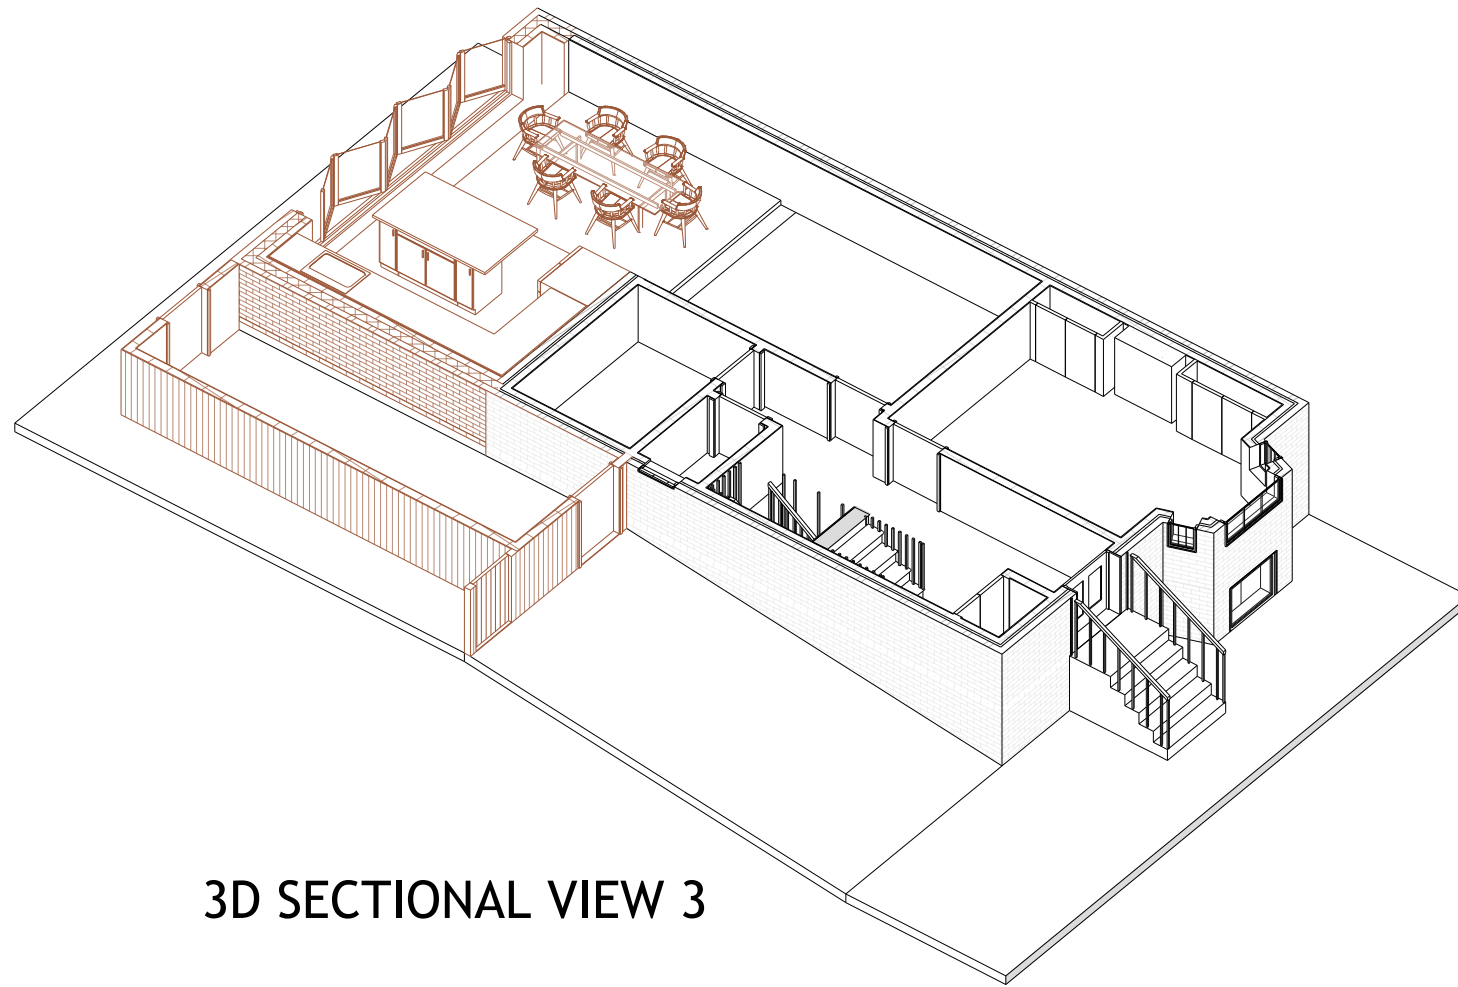

SCALE 1:100 @ A3

© 2023 1 Stop Design & Build.
All dimensions to be checked on site by the contractor and such dimensions to be their responsibility. All construction works must comply with the relevant British Standards and Building Regulations requirements. Any drawing errors and omissions to be reported to 1 Stop Design & Build.

Client Name

Antonella Mirenda

Project Address

15, Oxford Road,
Wokingham RG41 2YE

Section

Kitchen Extension + Porch
& Garage Addition + bay
window on first floor

Stage

PLANNING

Drawing Title

PROPOSED 3D VIEWS

Drawing Status

For Approval

Revisions and Notes

EXISTING STRUCTURE

STRUCTURE TO BE DEMOLISHED

PROPOSED STRUCTURE

 SHARED WALL

LEGEND

Project No. 2024-08-RG41 2YE

Drawing No. **A-021**

Revision 00

Scale at A3 1:100

Date 07/10/2024

Designed	MI	Checked	MJ
----------	-----------	---------	-----------

Drawn	MI	Approved	MJ
-------	-----------	----------	-----------



1 STOP DESIGN & BUILD
128 CITY ROAD LONDON,
EC1V 2NX, UK

Email: info@1stopdesignandbuild.co.uk

Web: www.1stopdesignandbuild.co.uk

Phone No.: 0208 0512780