


Revision	Issue Date	Dm	Chk

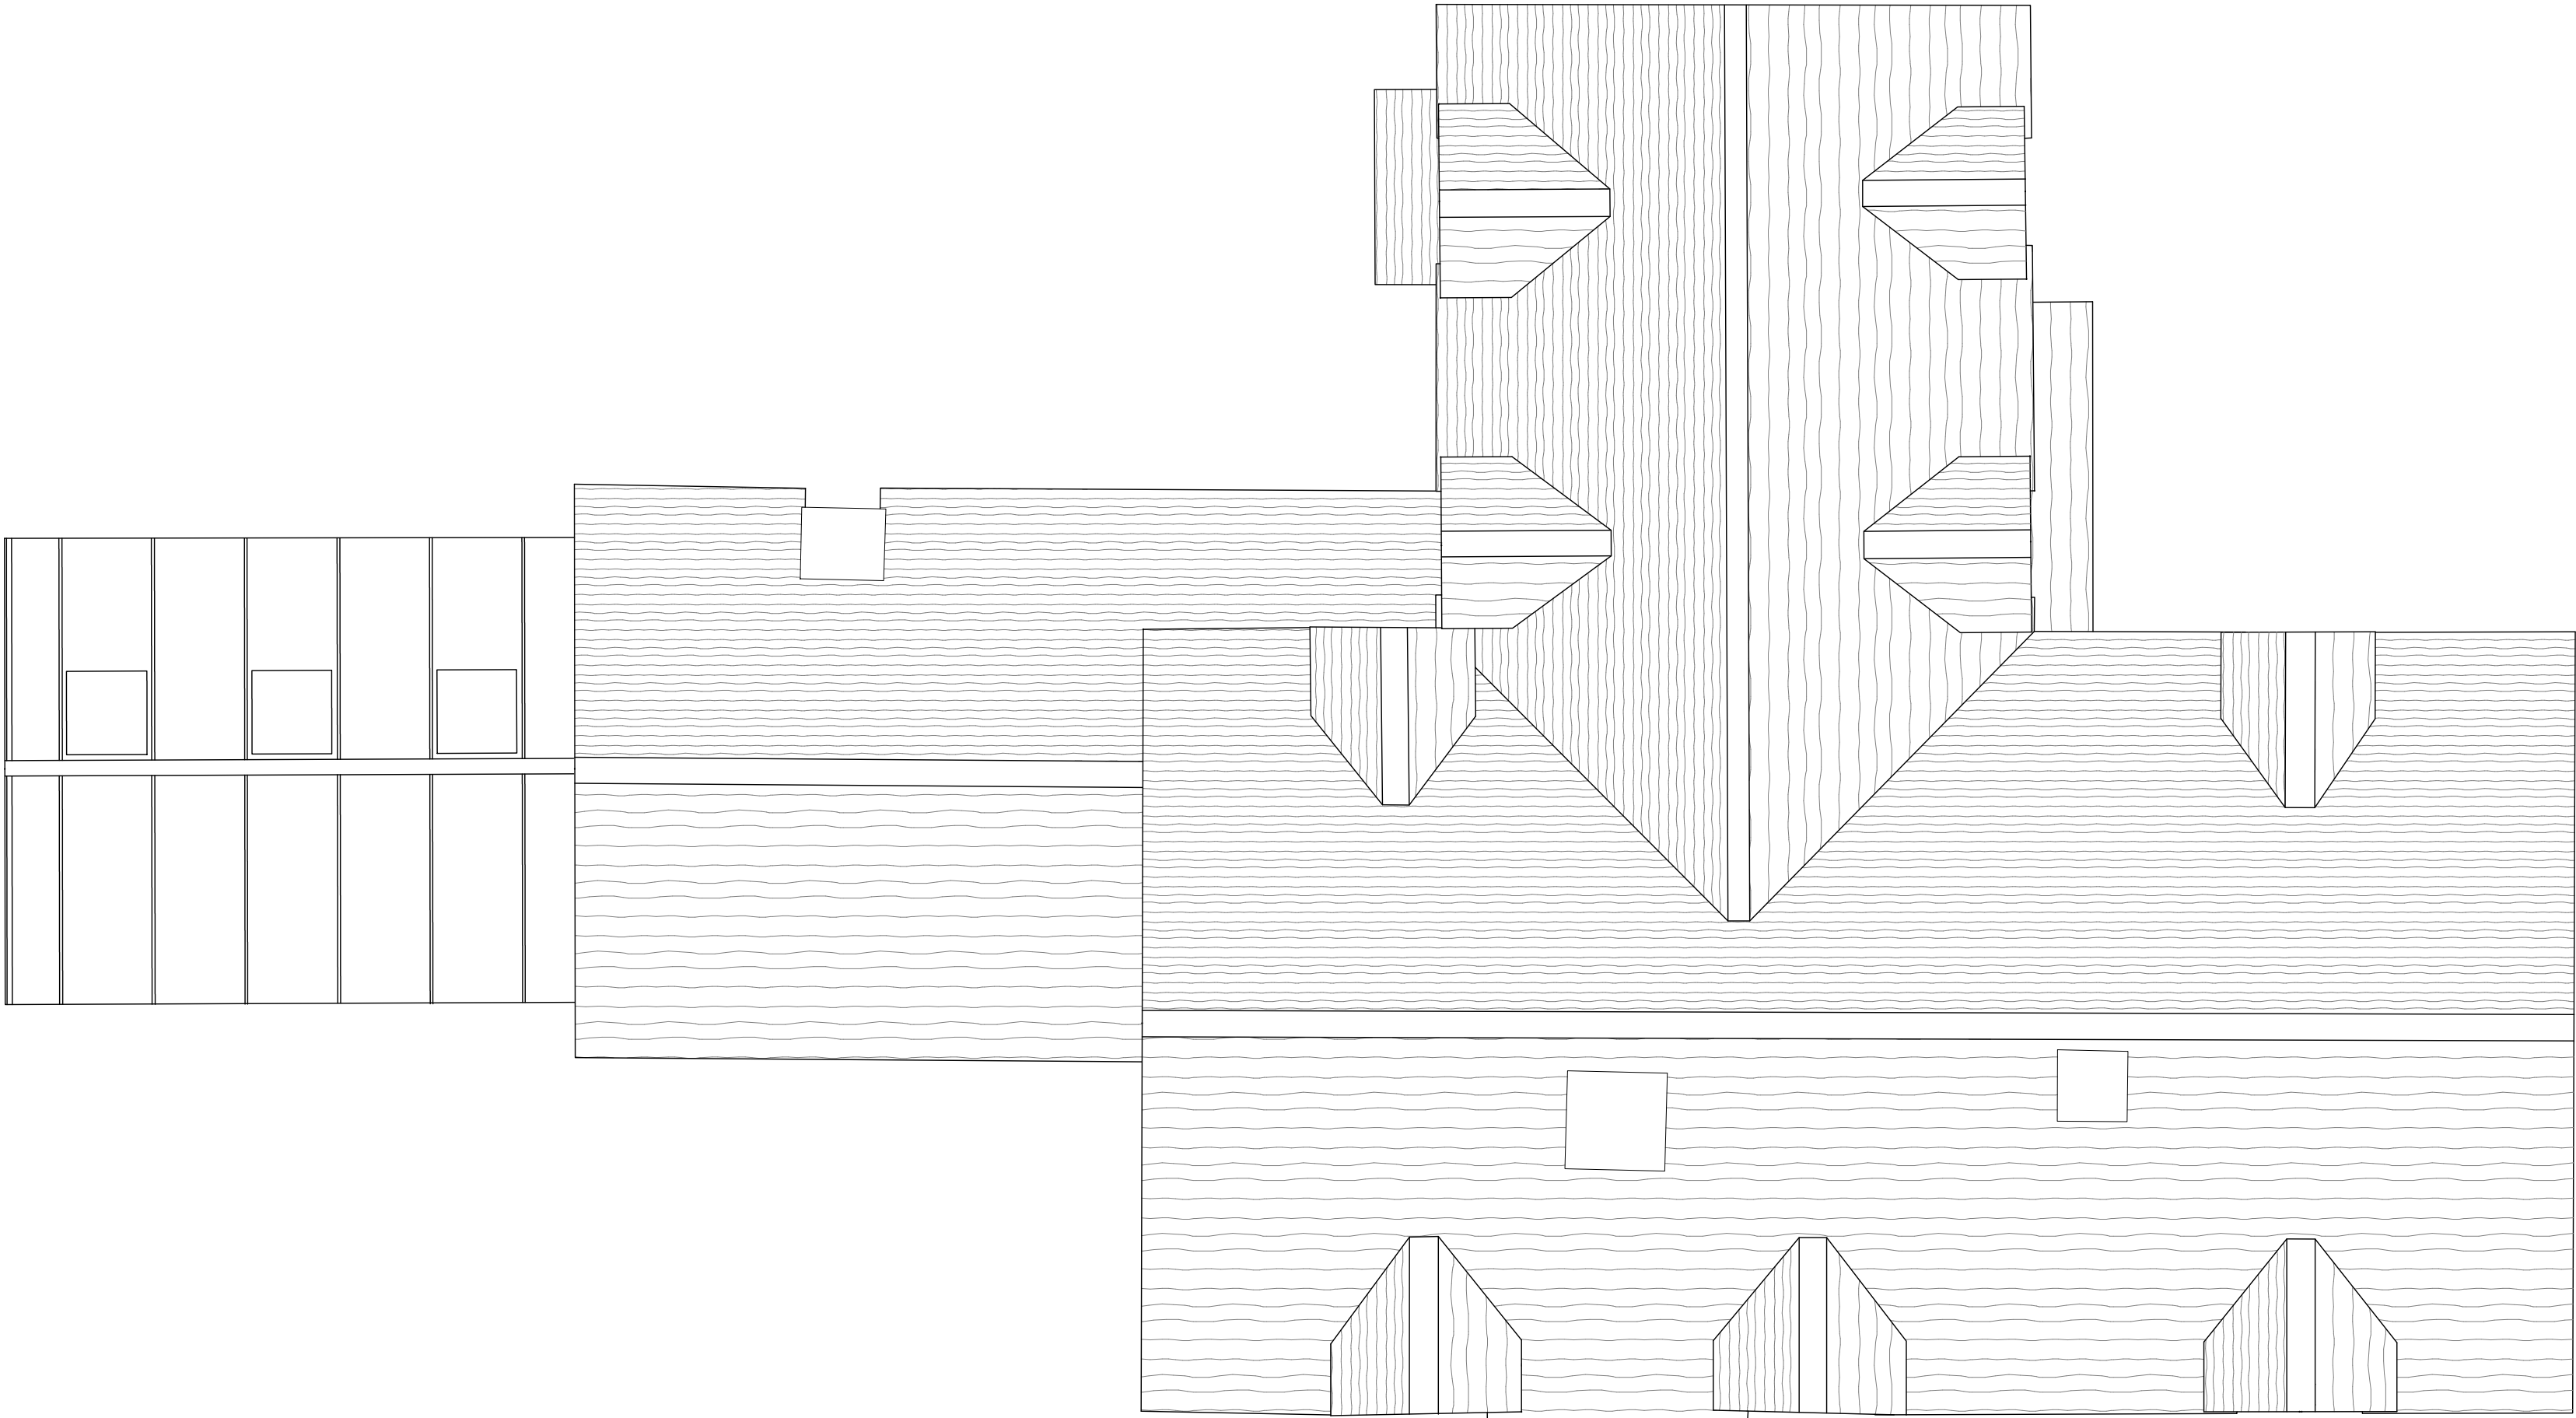

EXISTING ROOF PLAN

GENERAL NOTES - PLANS & ELEVATIONS

- THIS DRAWING IS TO BE READ IN CONJUNCTION WITH ALL GENERAL ARRANGEMENT, PROJECT DETAILS, SPECIFICATIONS AND CONSULTANTS DRAWINGS.
- UNLESS NOTED OTHERWISE, ALL DIMENSIONS ARE TO STRUCTURAL FACES AND/OR PARTITION STUDS.
- ABBREVIATIONS:

SVP	SOIL AND VENT PIPE
DP	DRAINAGE POINT
RWP	RAIN WATER PIPE
BIG	BACK INLET GULLY
- ALL ELEMENTS OF WORK TO BE INSTALLED ACCORDING TO THE APPROPRIATE MANUFACTURER'S INSTRUCTIONS.

Status
PLANNING

Project
BARN ACRE
LODDON DRIVE, RG10 8HN
Drawing Title
EXISTING ROOF PLAN

Date	Scale	Drawn by	Check by
AUG 2024	1:50 @ A1	CA	KA
Project No.	Drawing No.	Revision	
24.122	PL.1302	-	

fineline

