




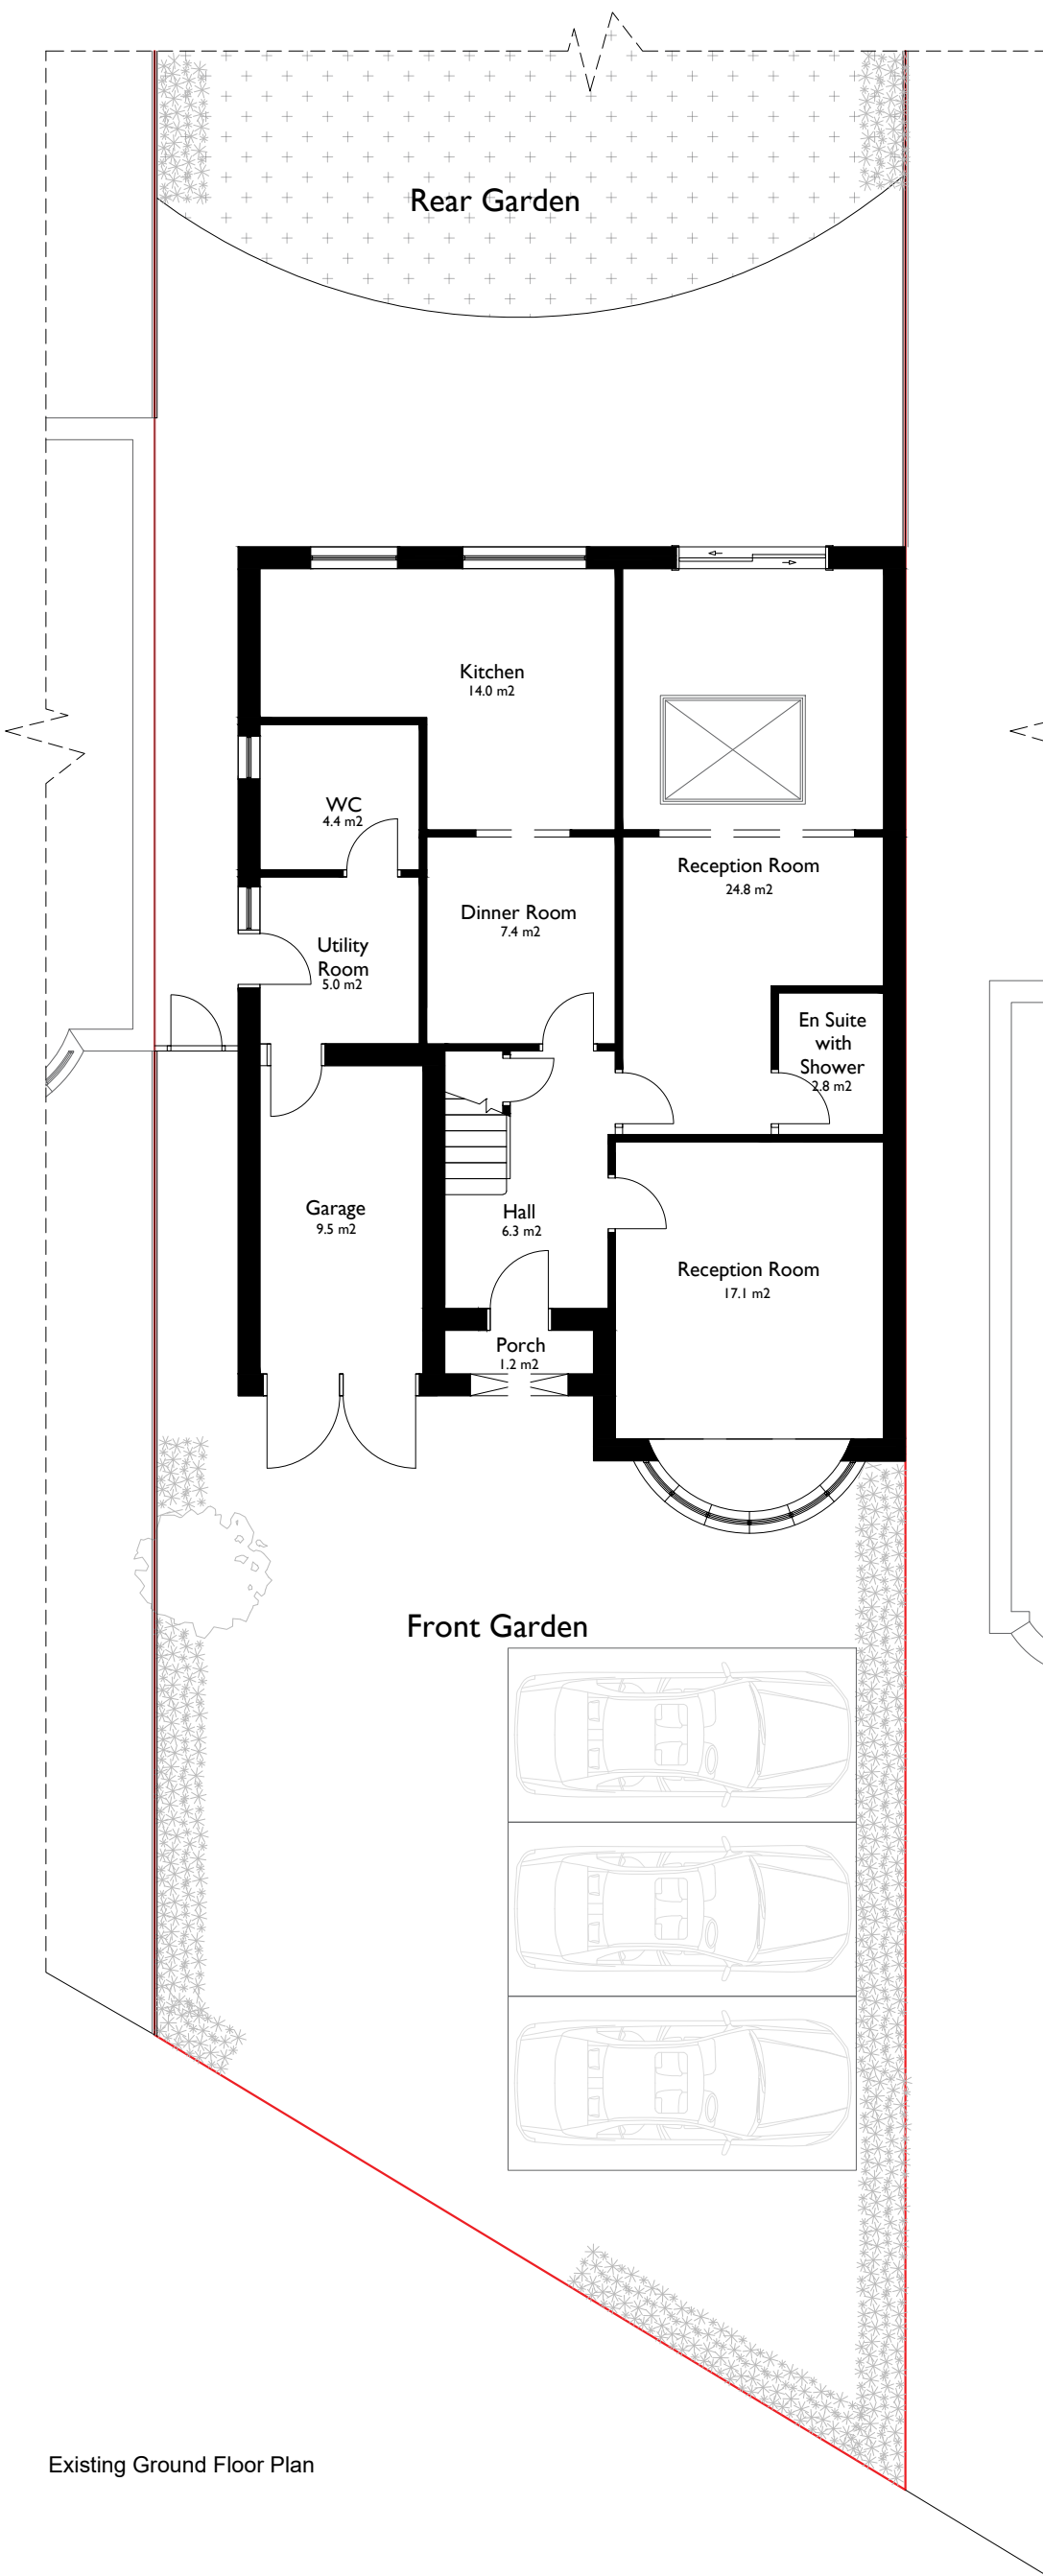

Existing Ground Floor Plan

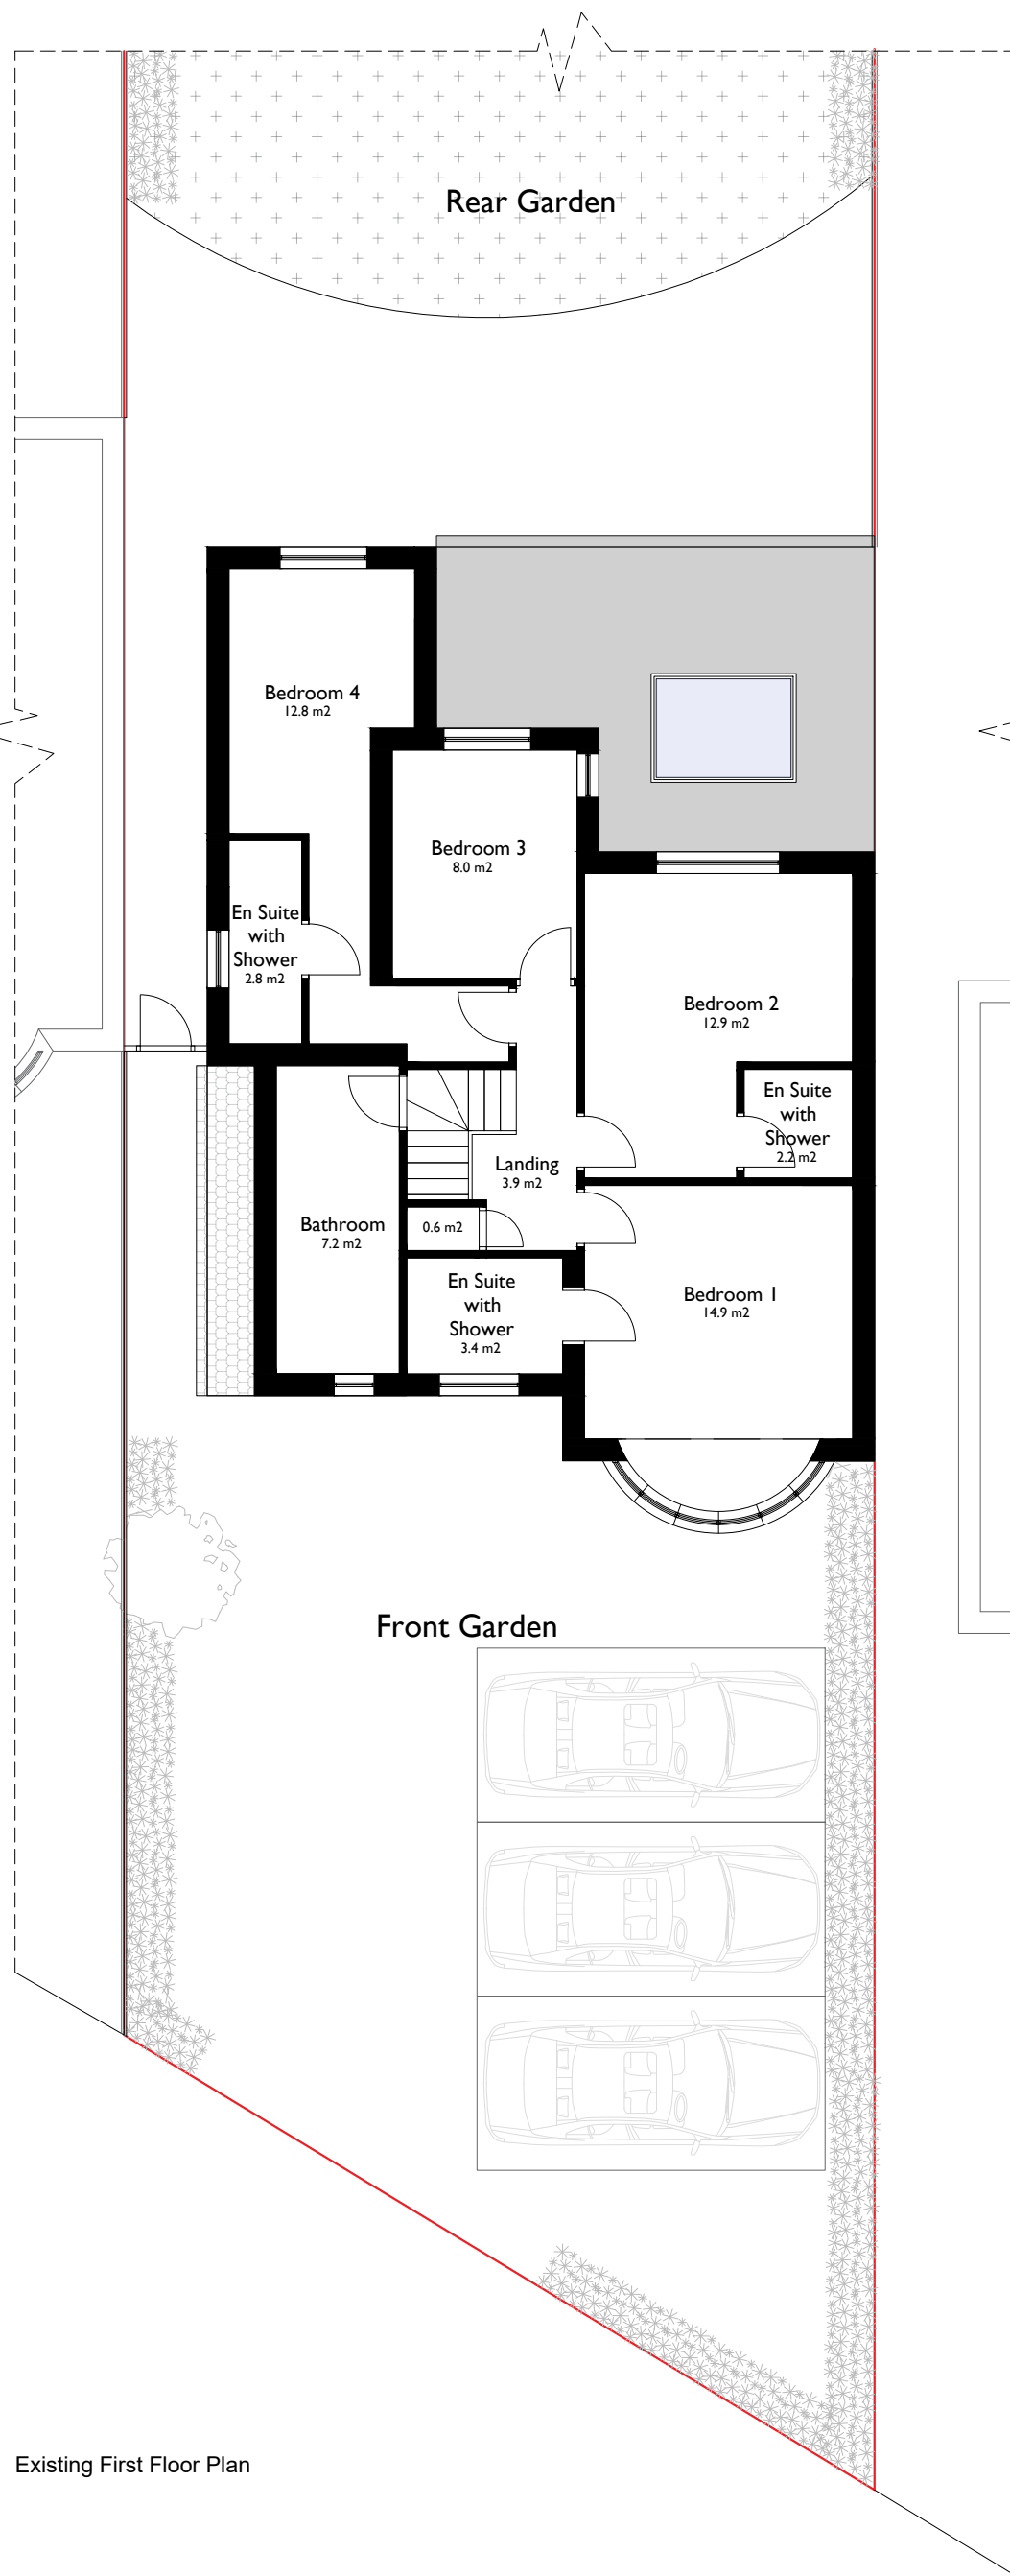

Existing First Floor Plan

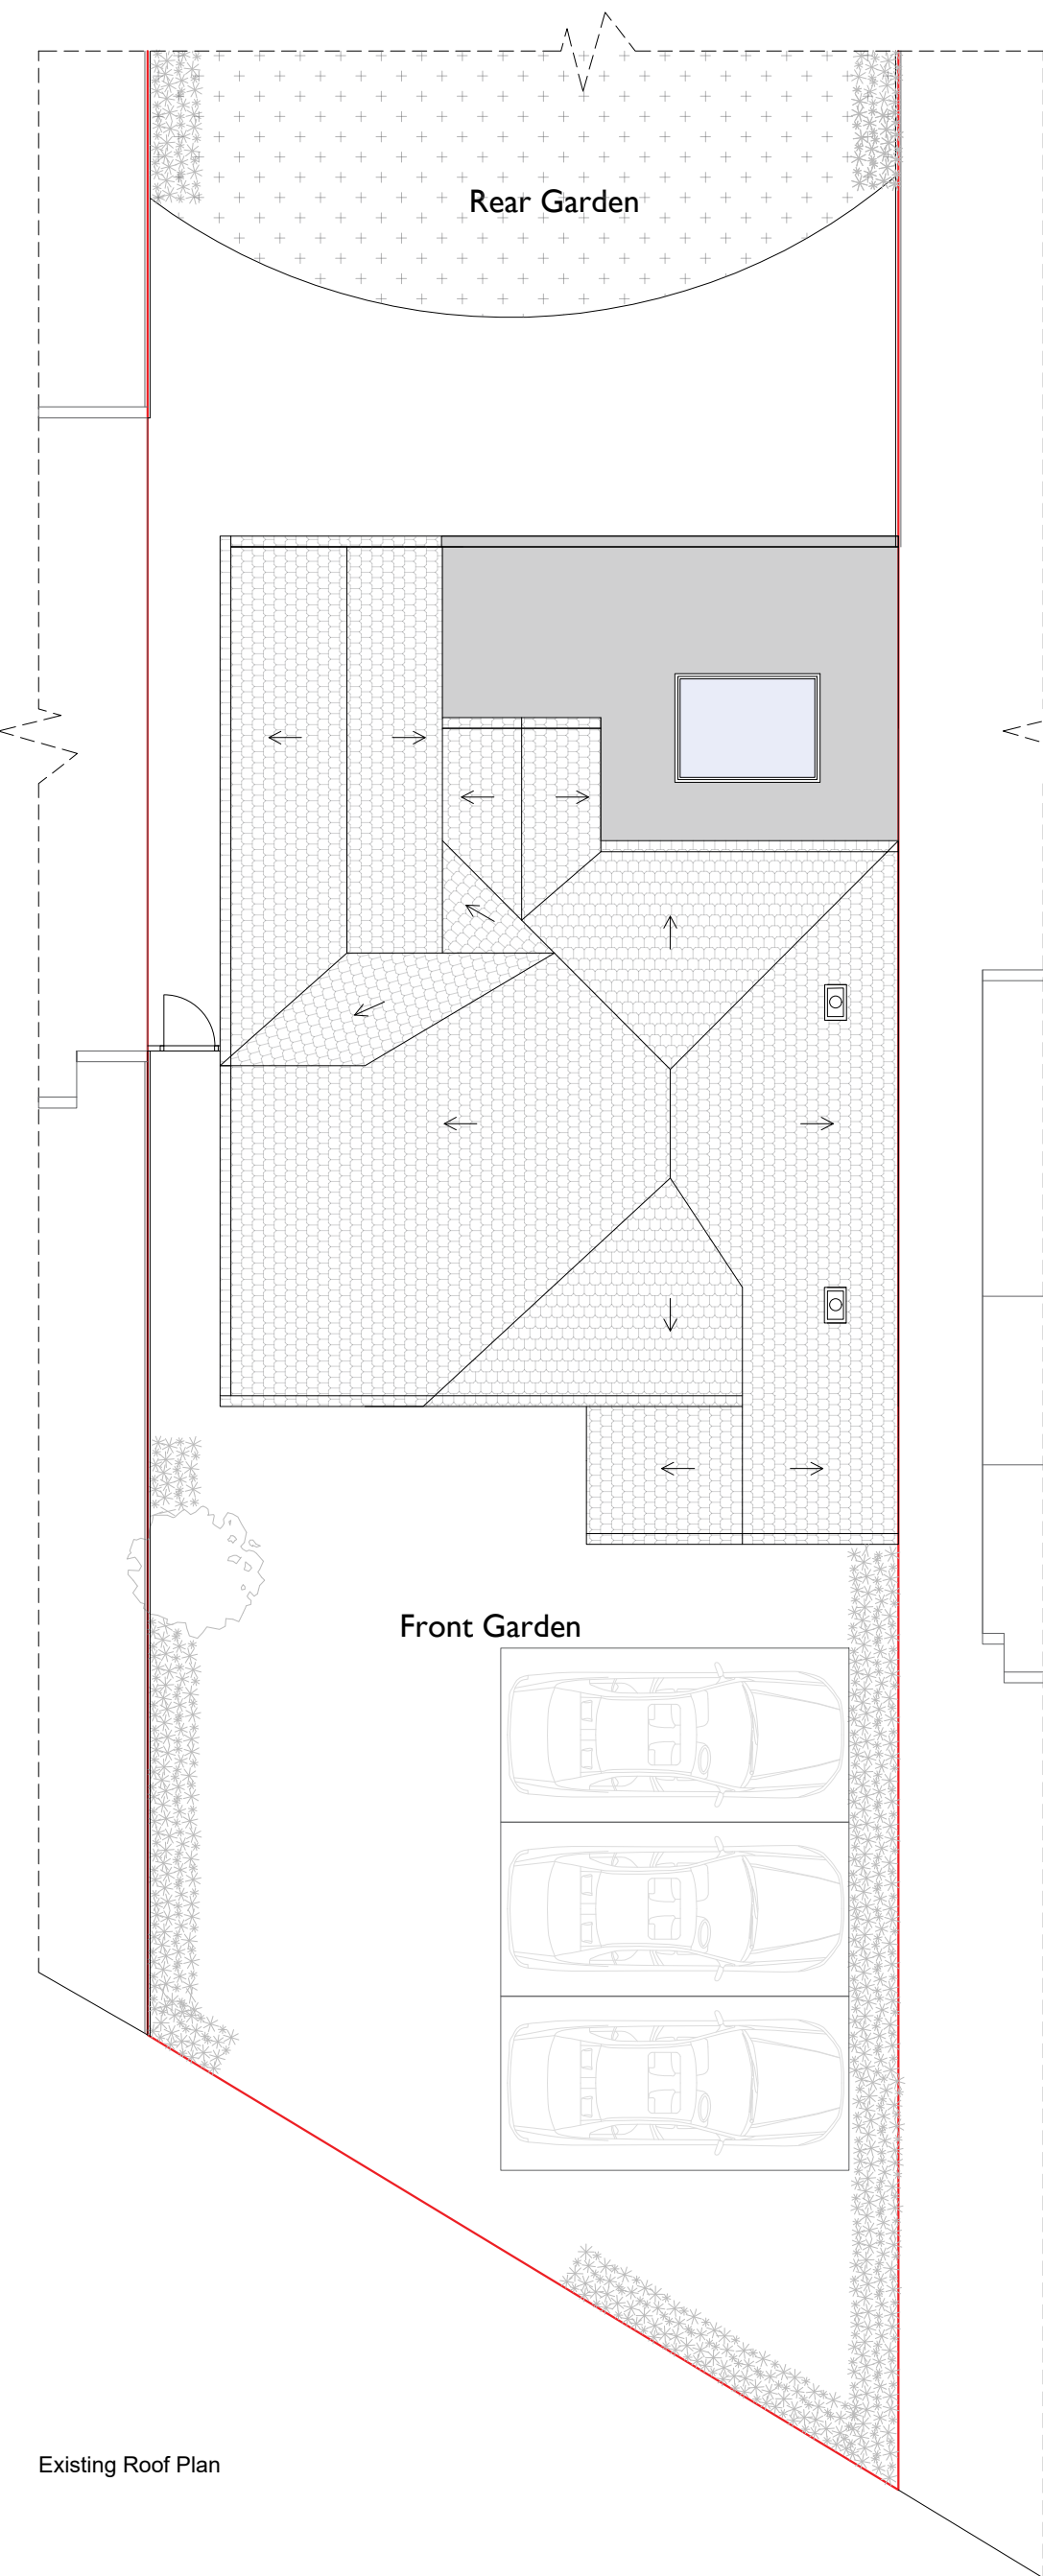

Existing Roof Plan

Any dimensions shown should be checked on site.
Designs are not coordinated with engineer projects.
Not for construction purposes.

Scale Bar 1 2 3 4 M.



HOMZ
DESIGN | PLAN | BUILD
www.homz.uk / 0 330 818 3001

Drawing Title: Existing Plans
Drawing : 04_40ElmRoad_ExistingPlans_V2
Drawing Number: H-0195
Site Address: 40 Elm Road, Earley, Reading,
Wokingham, RG6 5TR

Scale : 1/100 at A2
Revision : V2
Date : 28.01.2025