




Existing South Elevation




Existing East Elevation

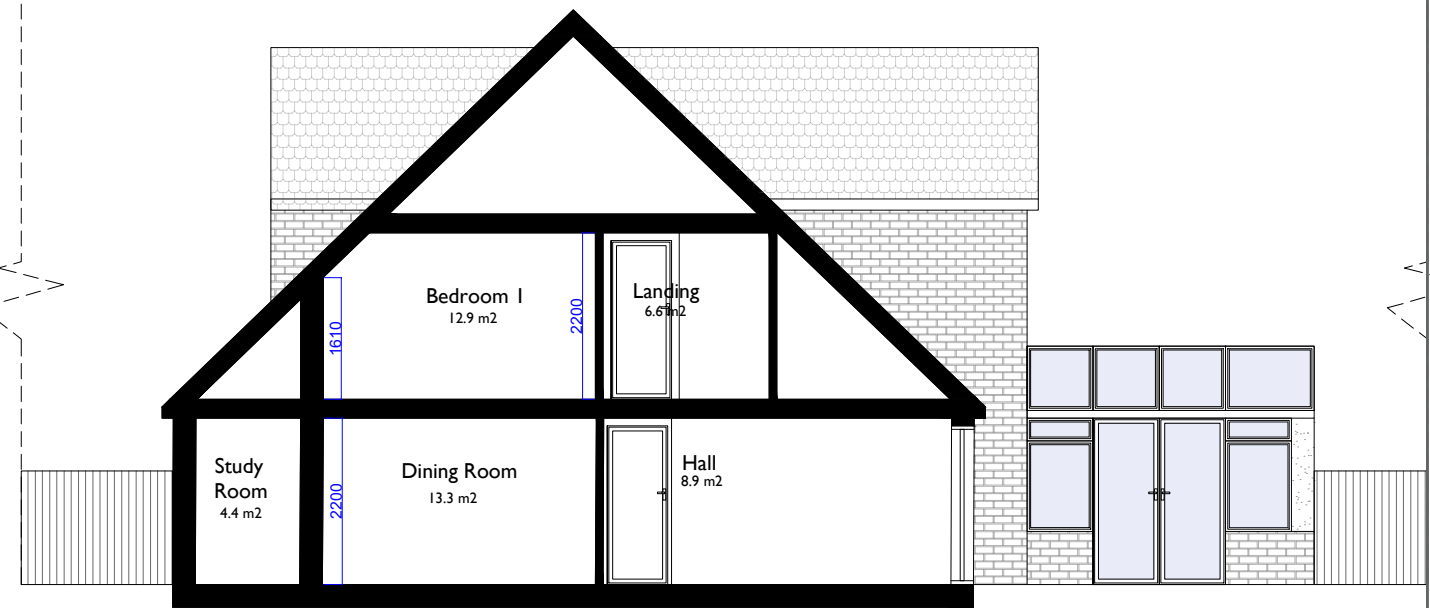

Existing A-A Section



Existing North Elevation

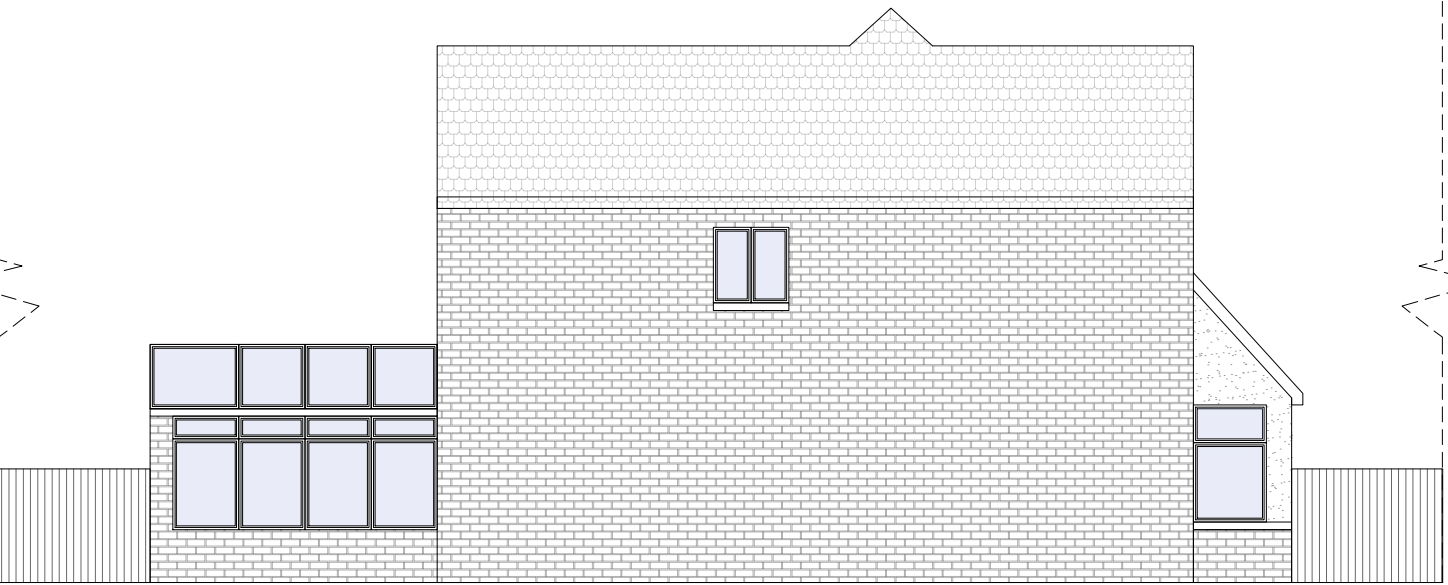


Existing West Elevation



Proposed South Elevation (No Proposed Change)




Proposed East Elevation (No Proposed Change)

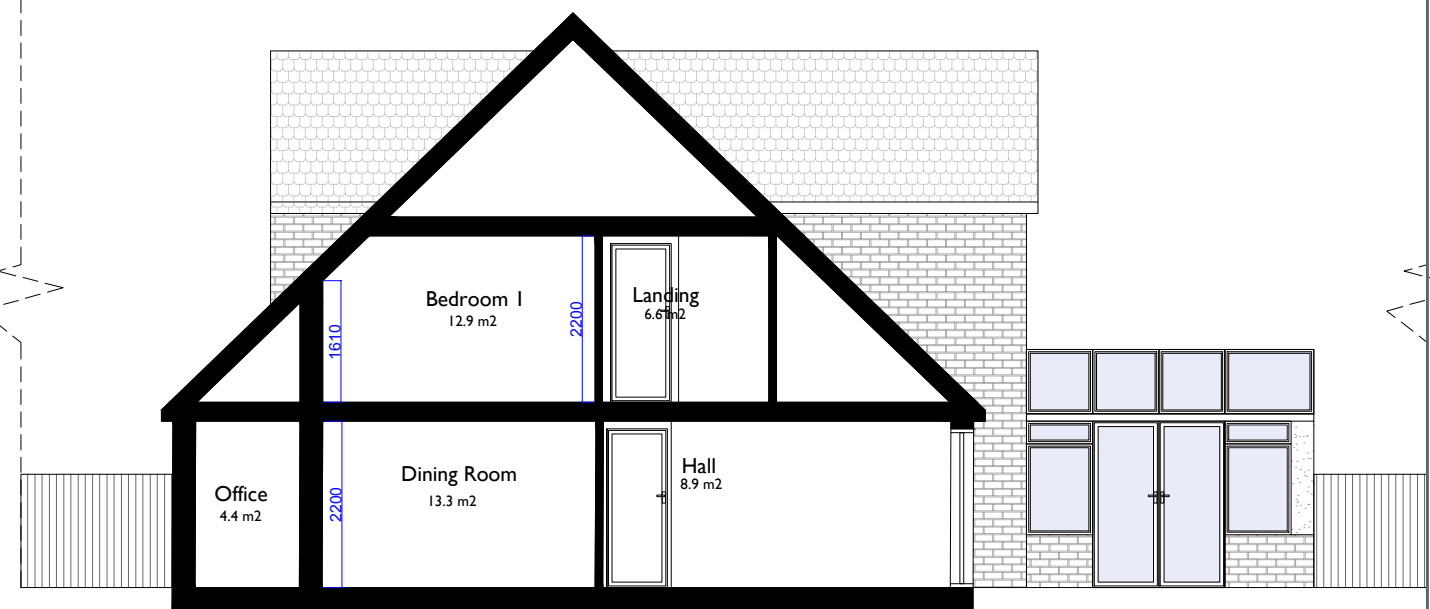

Proposed A-A Section



Proposed North Elevation (No Proposed Change)

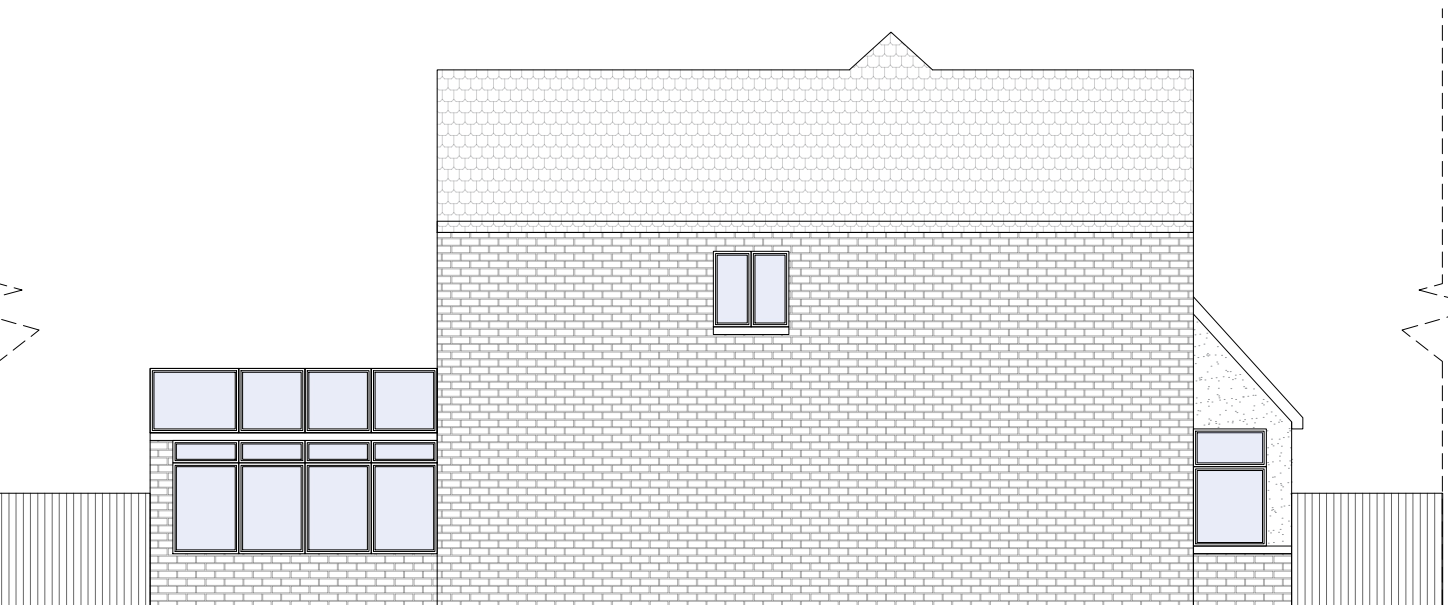

Proposed West Elevation (No Proposed Change)

Any dimensions shown should be checked on site.
Designs are not coordinated with engineer projects.
Not for construction purposes.

Scale Bar 1 2 3 4 M.



HOMZ

DESIGN | PLAN | BUILD
www.homz.uk / 0 330 818 3001

Drawing Title:Existing and Proposed Elevations and Sections
Drawing :06_413WokinghamRd_ElevationsAndSections_VI
Drawing Number:H-0196
Site Address:413 Wokingham Road, Earley,
Reading, Wokingham, RG6 7EL

Scale :1/100 at A2
Revision :VI
Date :23.01.2025