




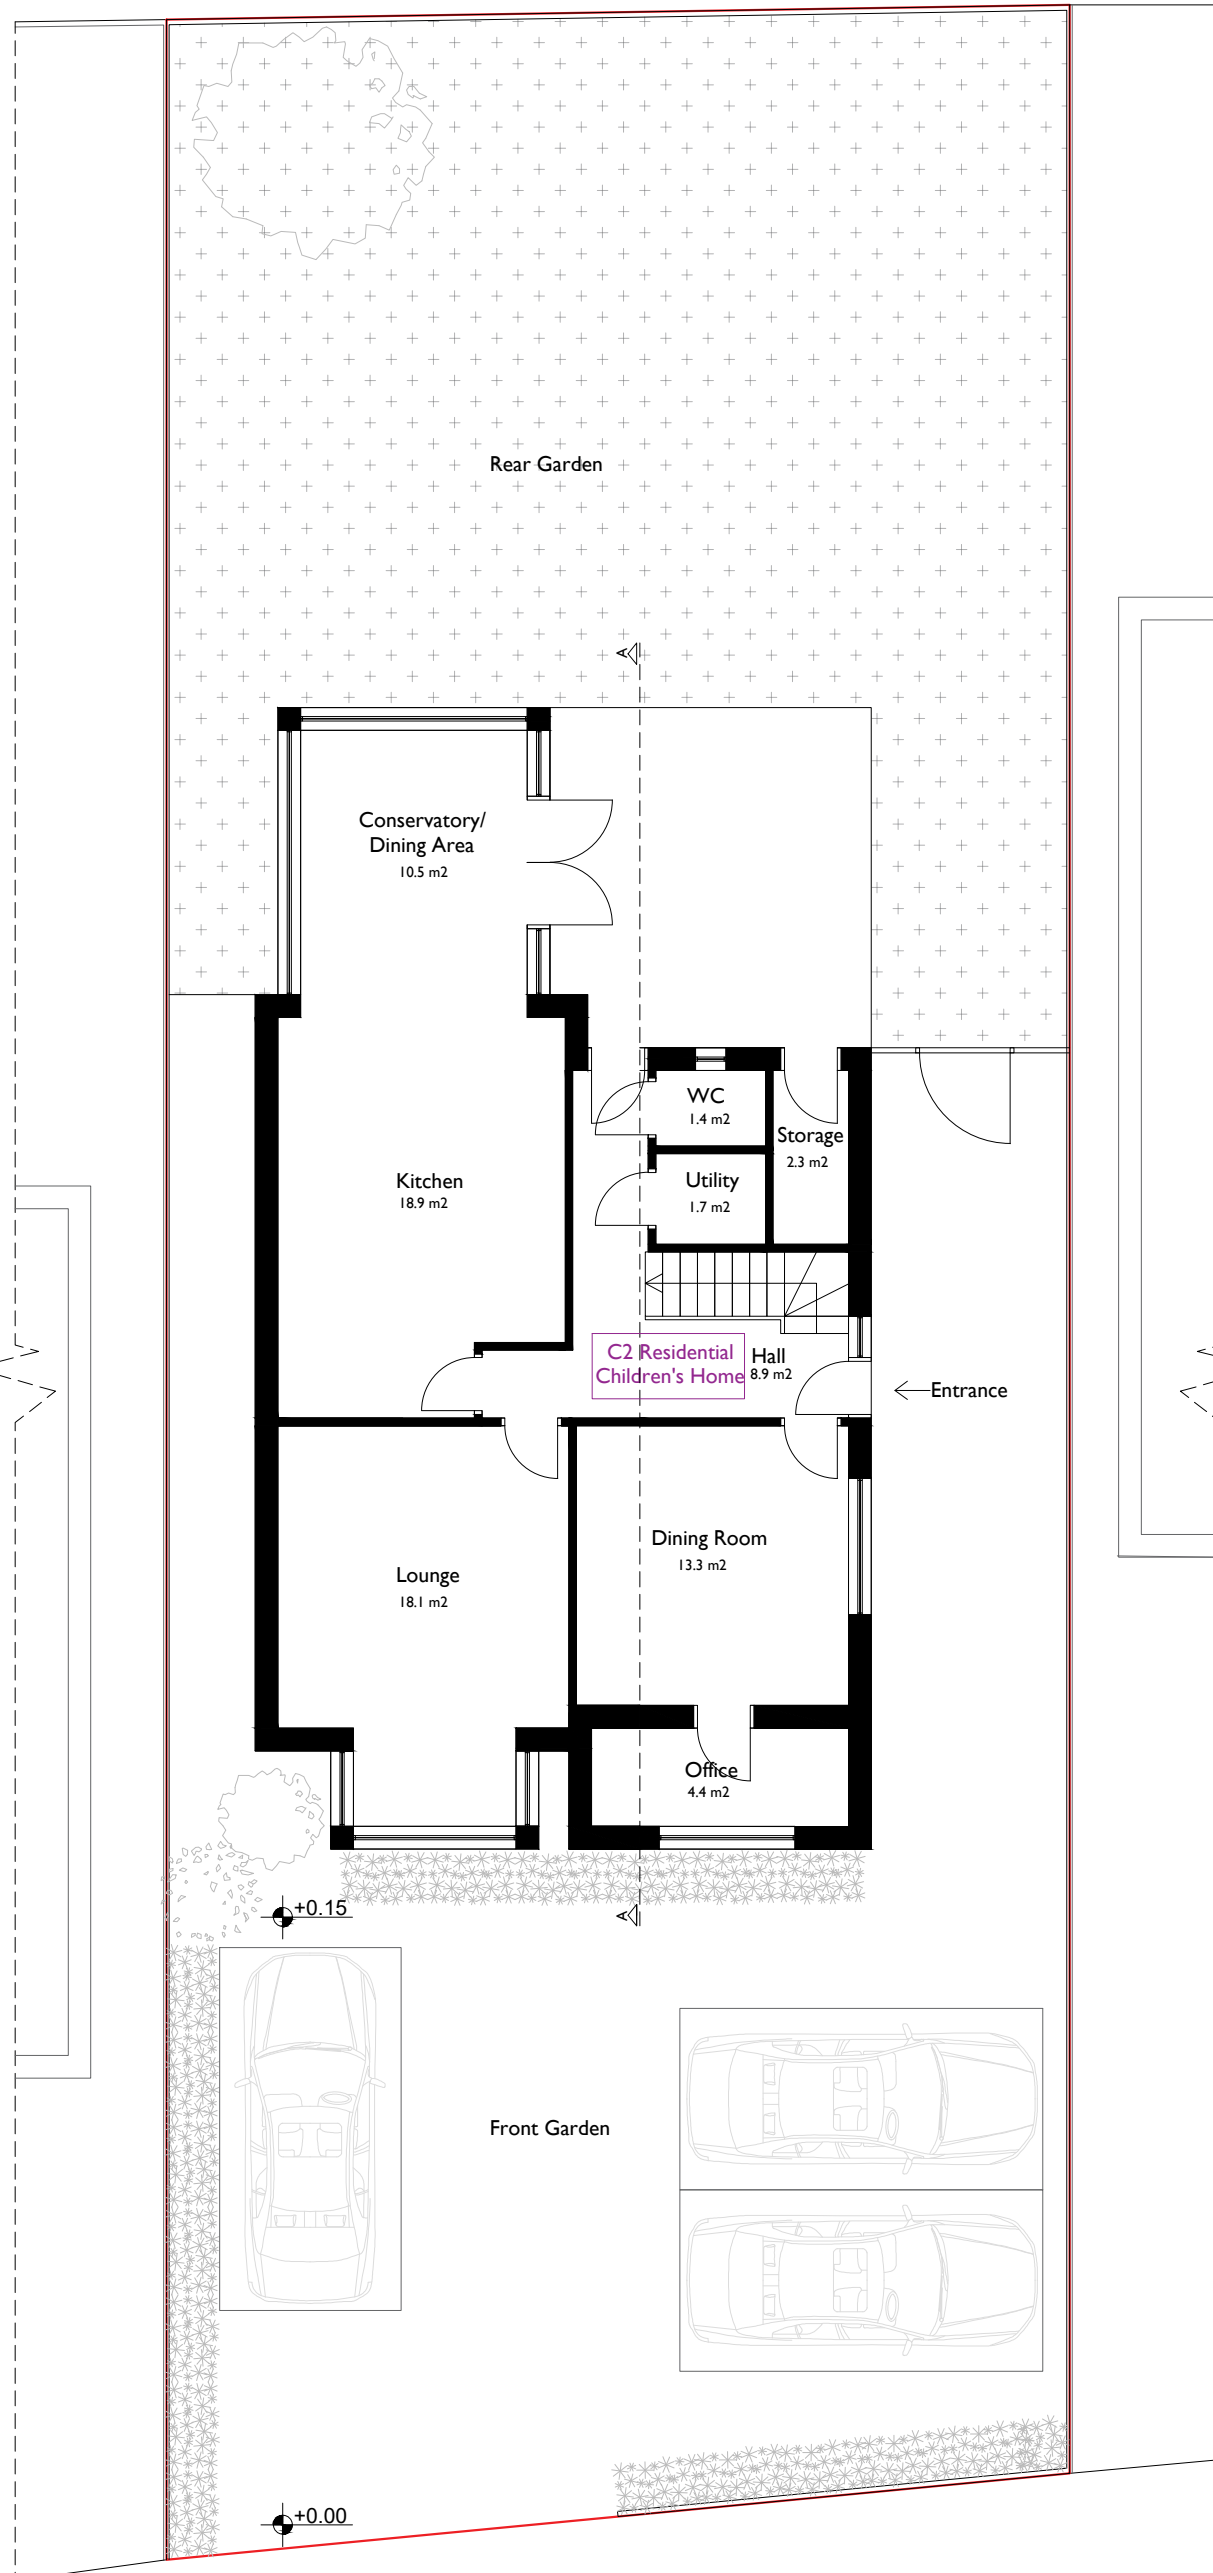

Proposed Ground Floor Plan

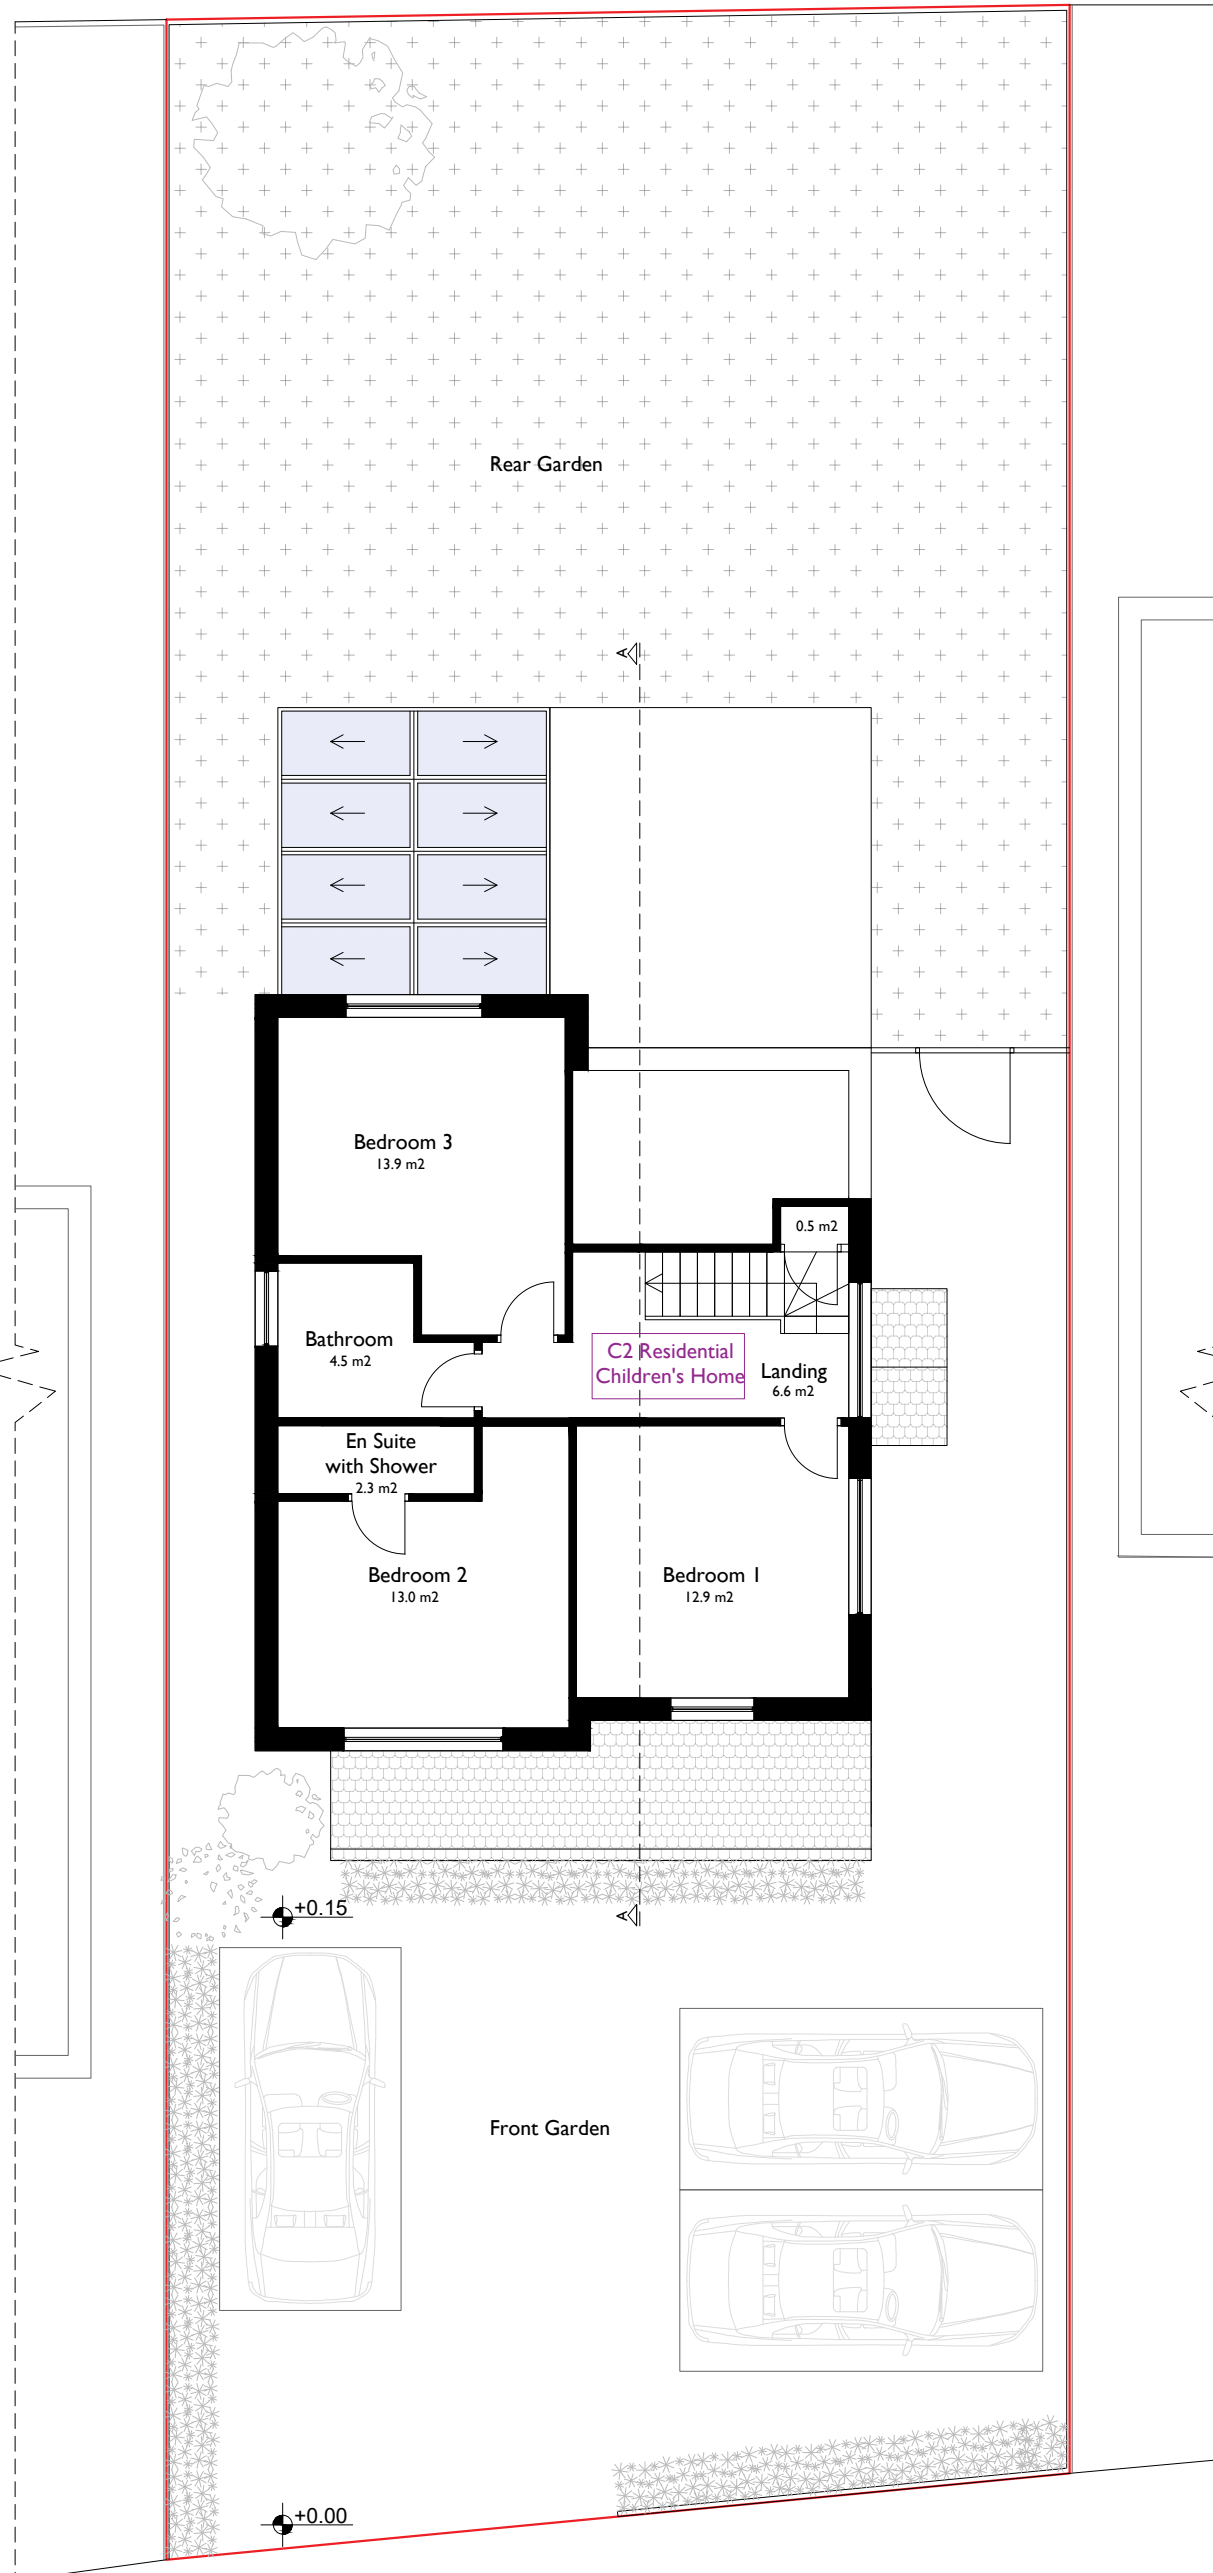

Proposed First Floor Plan

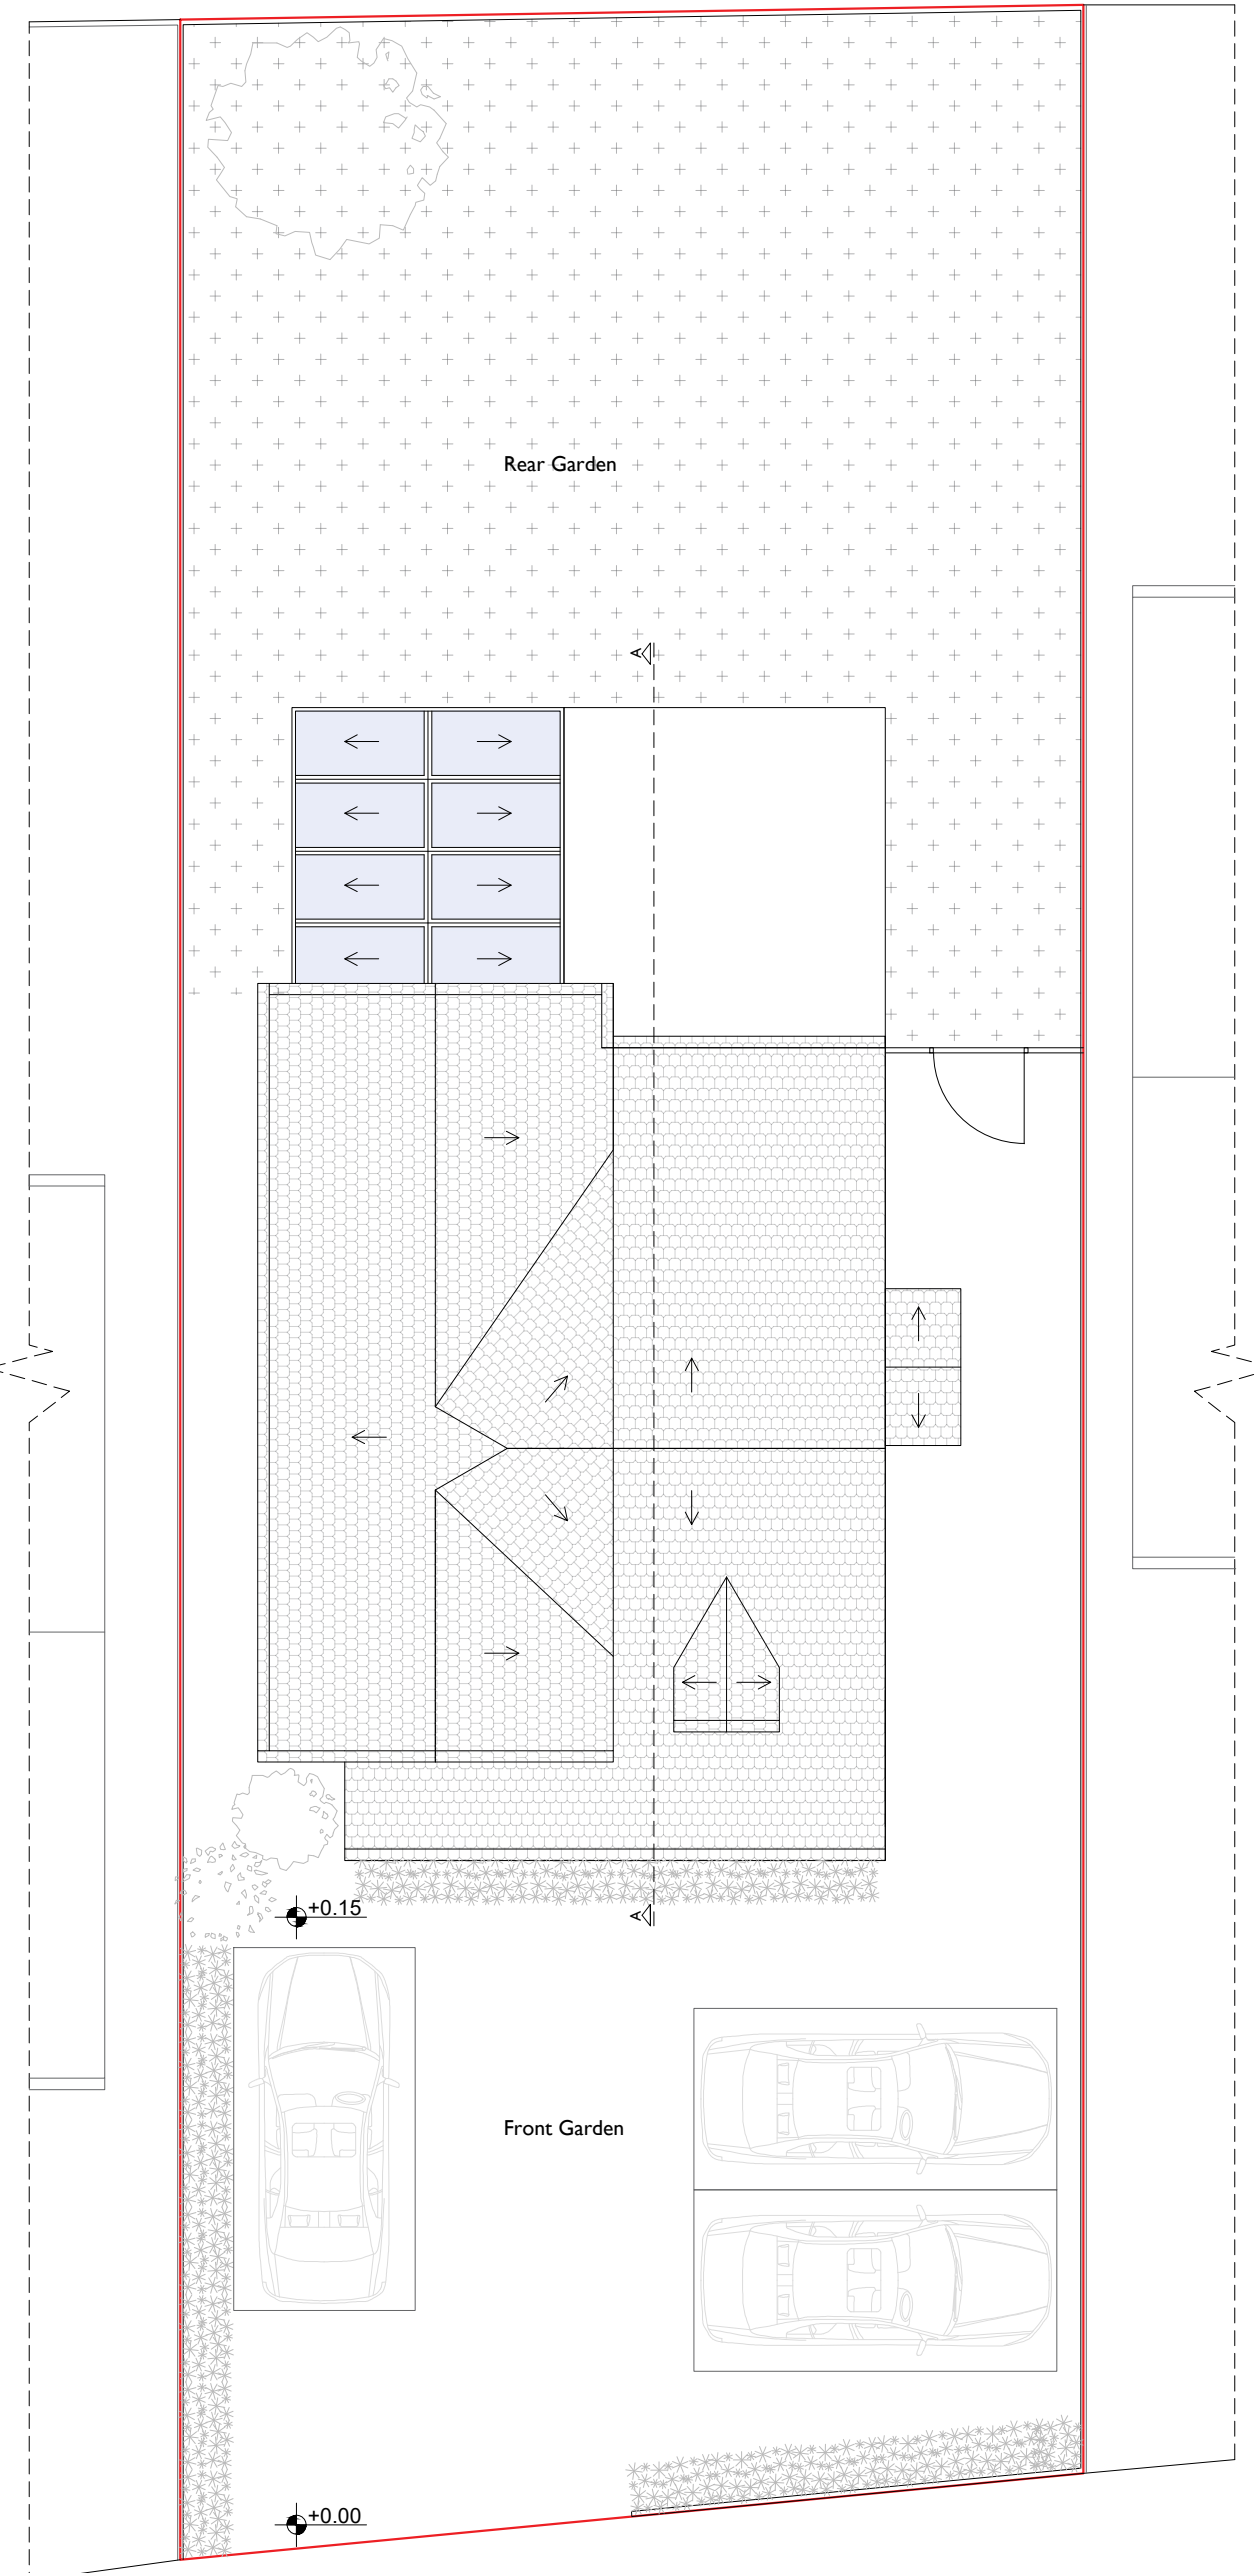

Proposed Roof Plan

Any dimensions shown should be checked on site.
Designs are not coordinated with engineer projects.
Not for construction purposes.

Scale Bar 1 2 3 4 M.



HOMZ

DESIGN | PLAN | BUILD
www.homz.uk / 0 330 818 3001

Drawing Title: Proposed Plans
Drawing : 05_413 Wokingham Rd_Proposed Plans_V1
Drawing Number: H-0196
Site Address: 413 Wokingham Road, Earley,
Reading, Wokingham, RG6 7EL

Scale : 1/100 at A2
Revision : V1
Date : 23.01.2025