




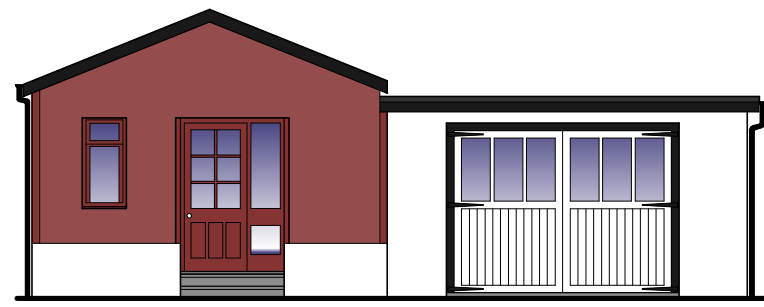


Existing Front Elevation 1-100

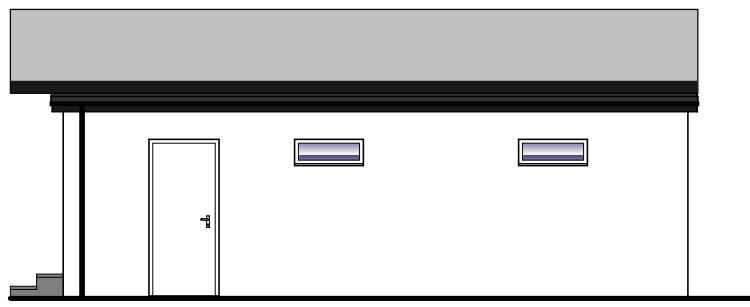


Existing Side Elevation 1-100

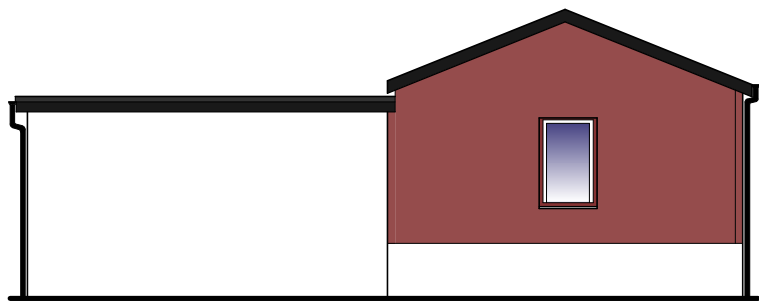


Existing Rear Elevation 1-100

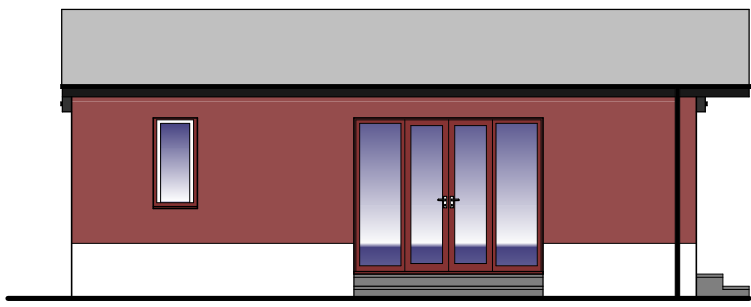


Existing Side Elevation 1-100

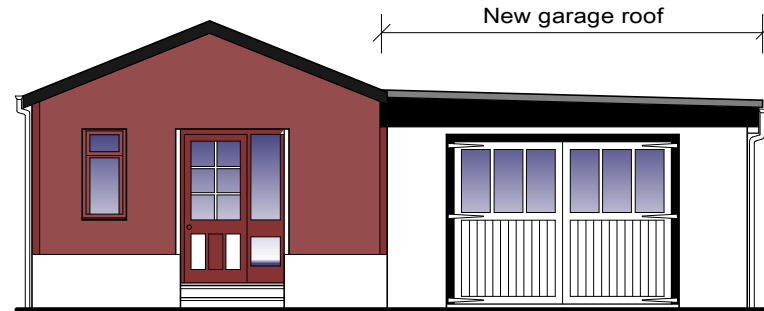


Proposed Front Elevation 1-100

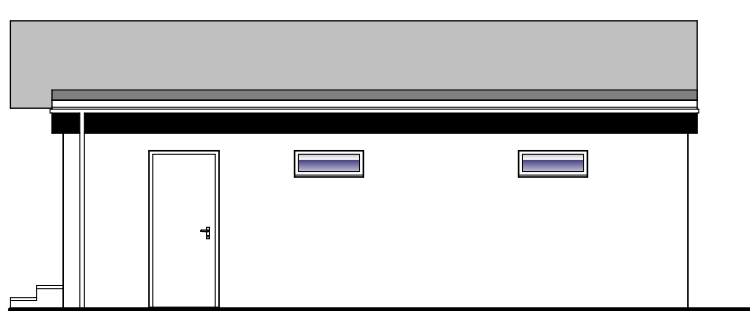



Proposed Side Elevation 1-100

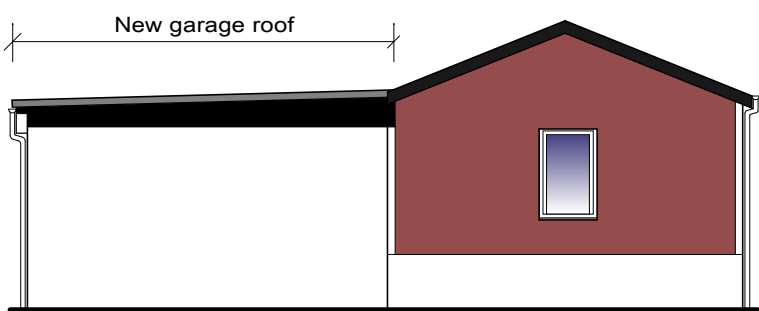



Proposed Rear Elevation 1-100

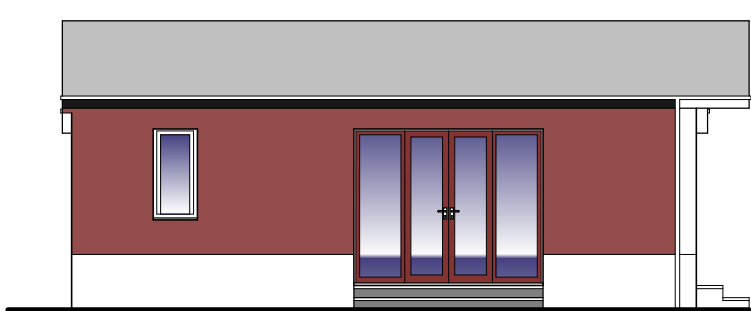

Proposed Side Elevation 1-100

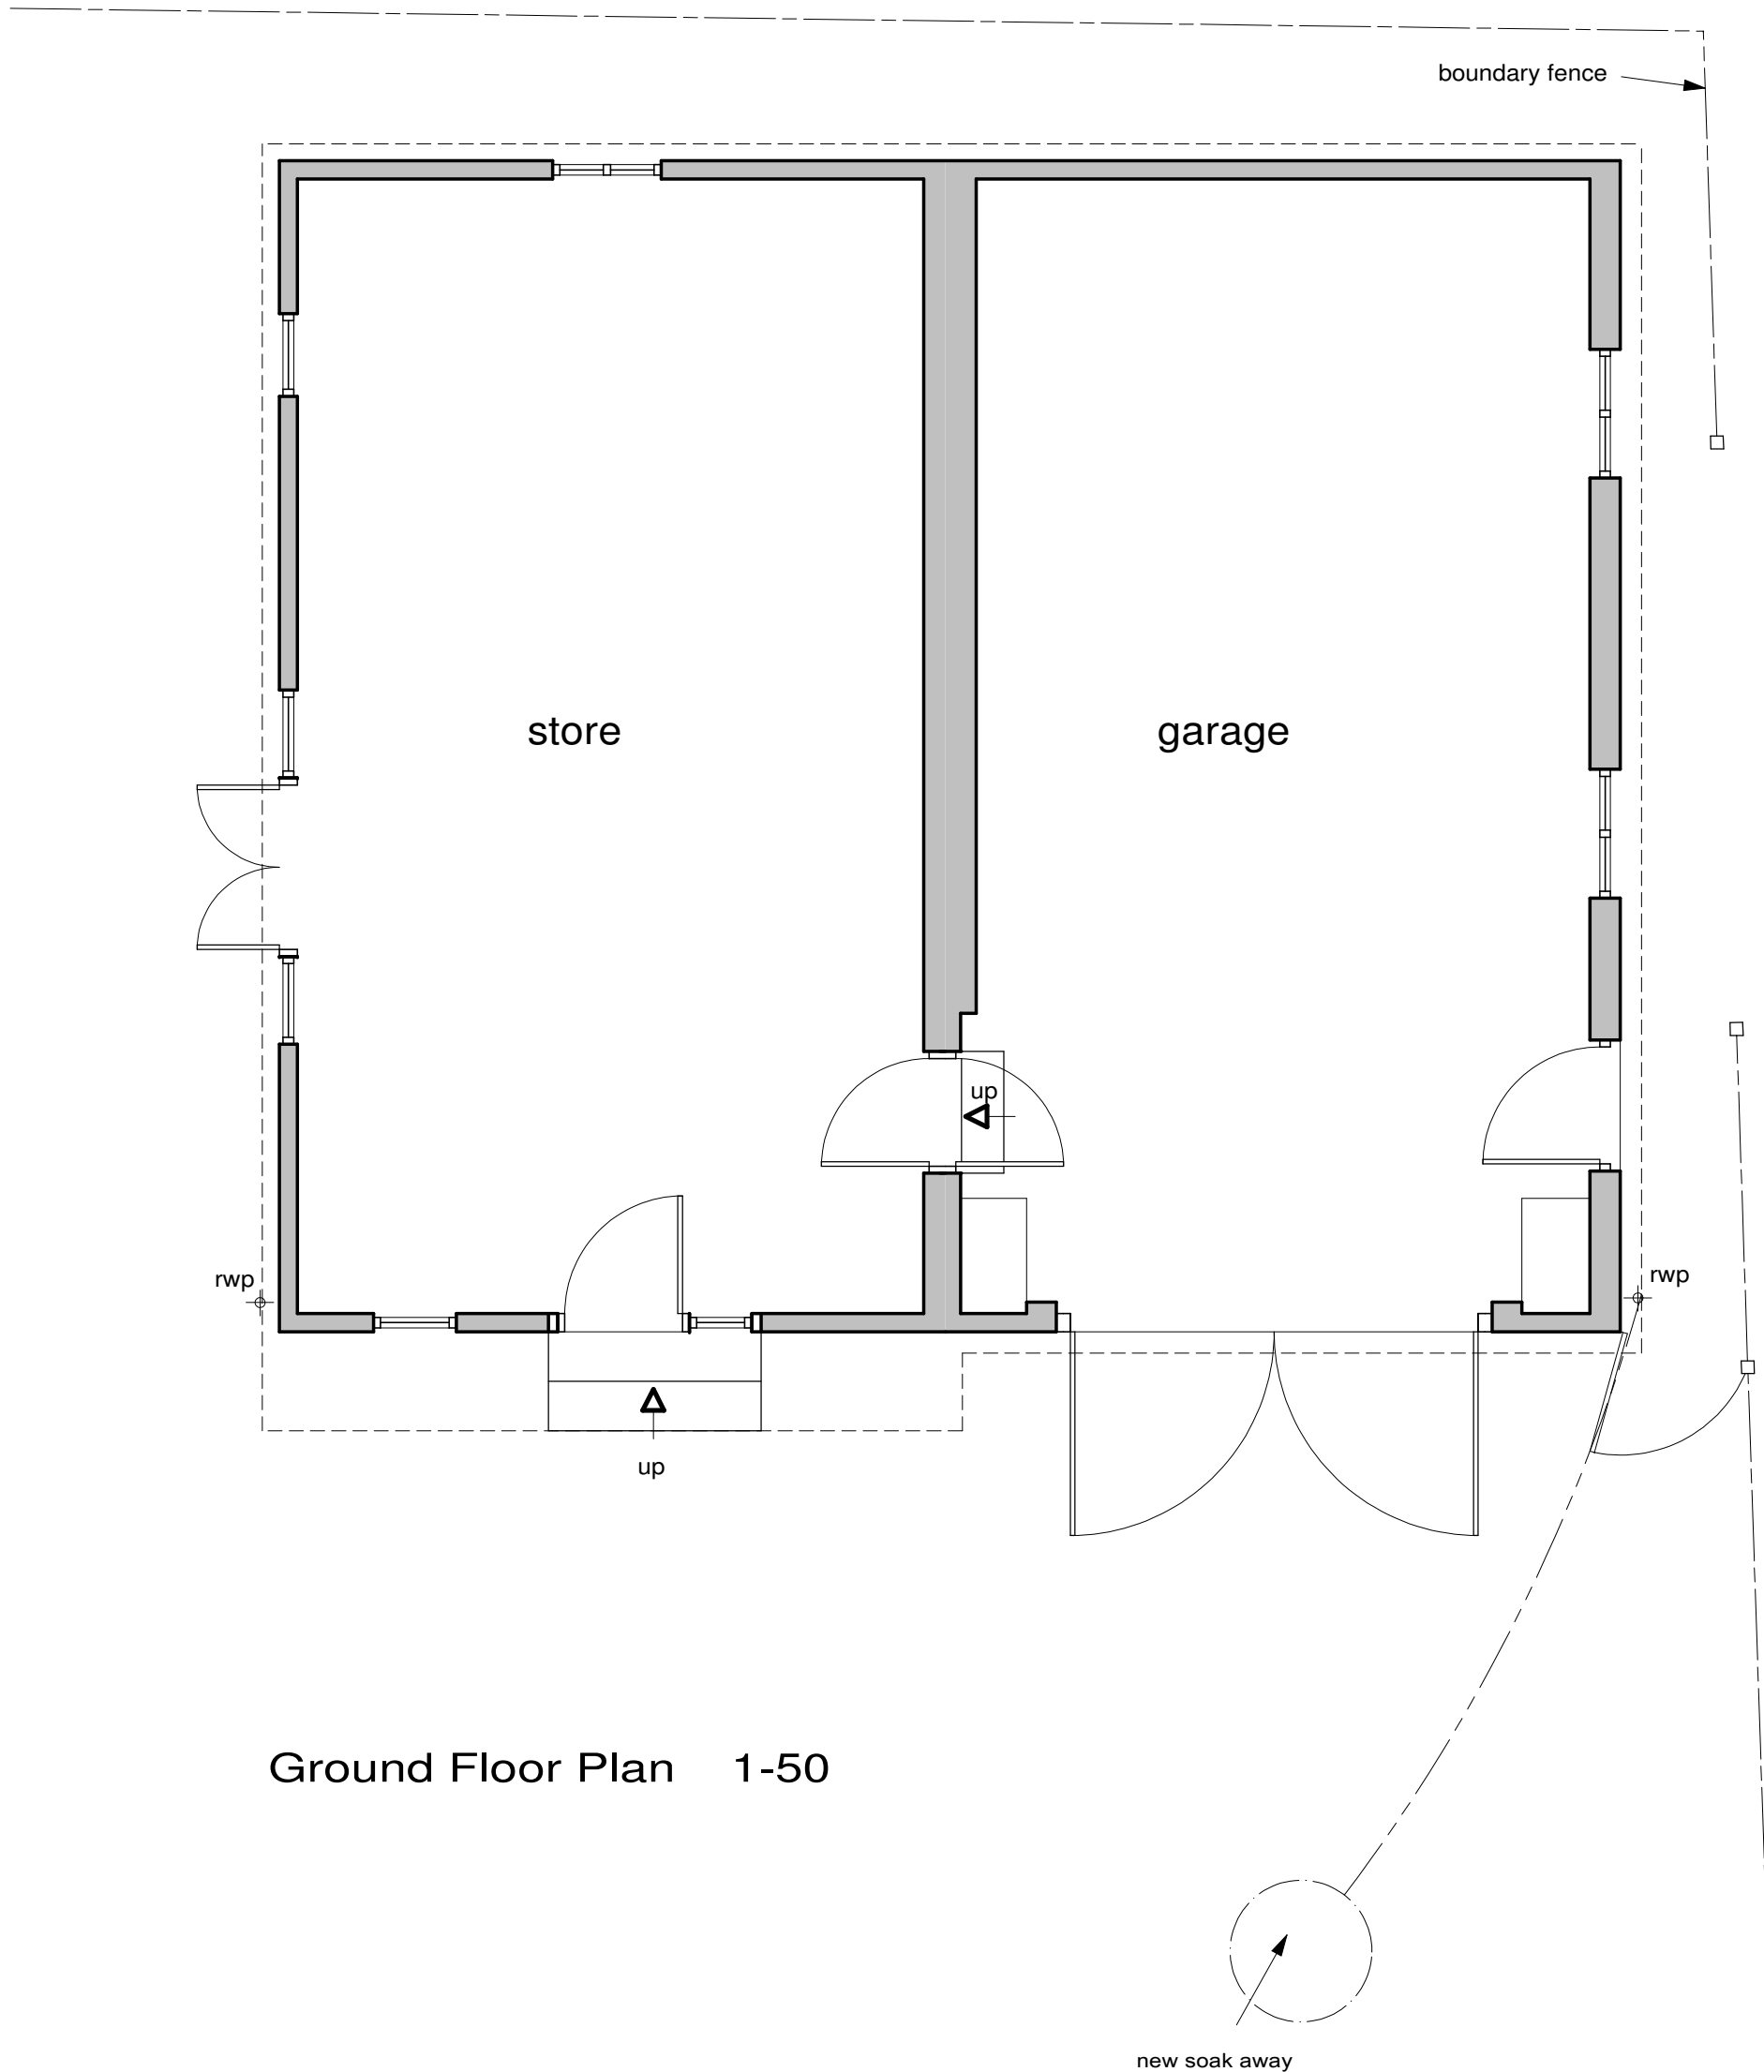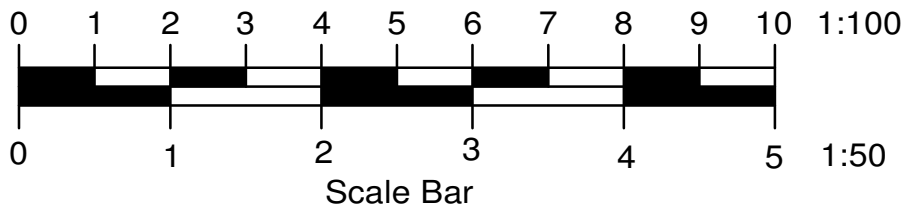

Ground Floor Plan 1-50

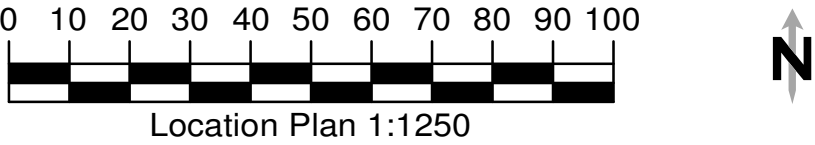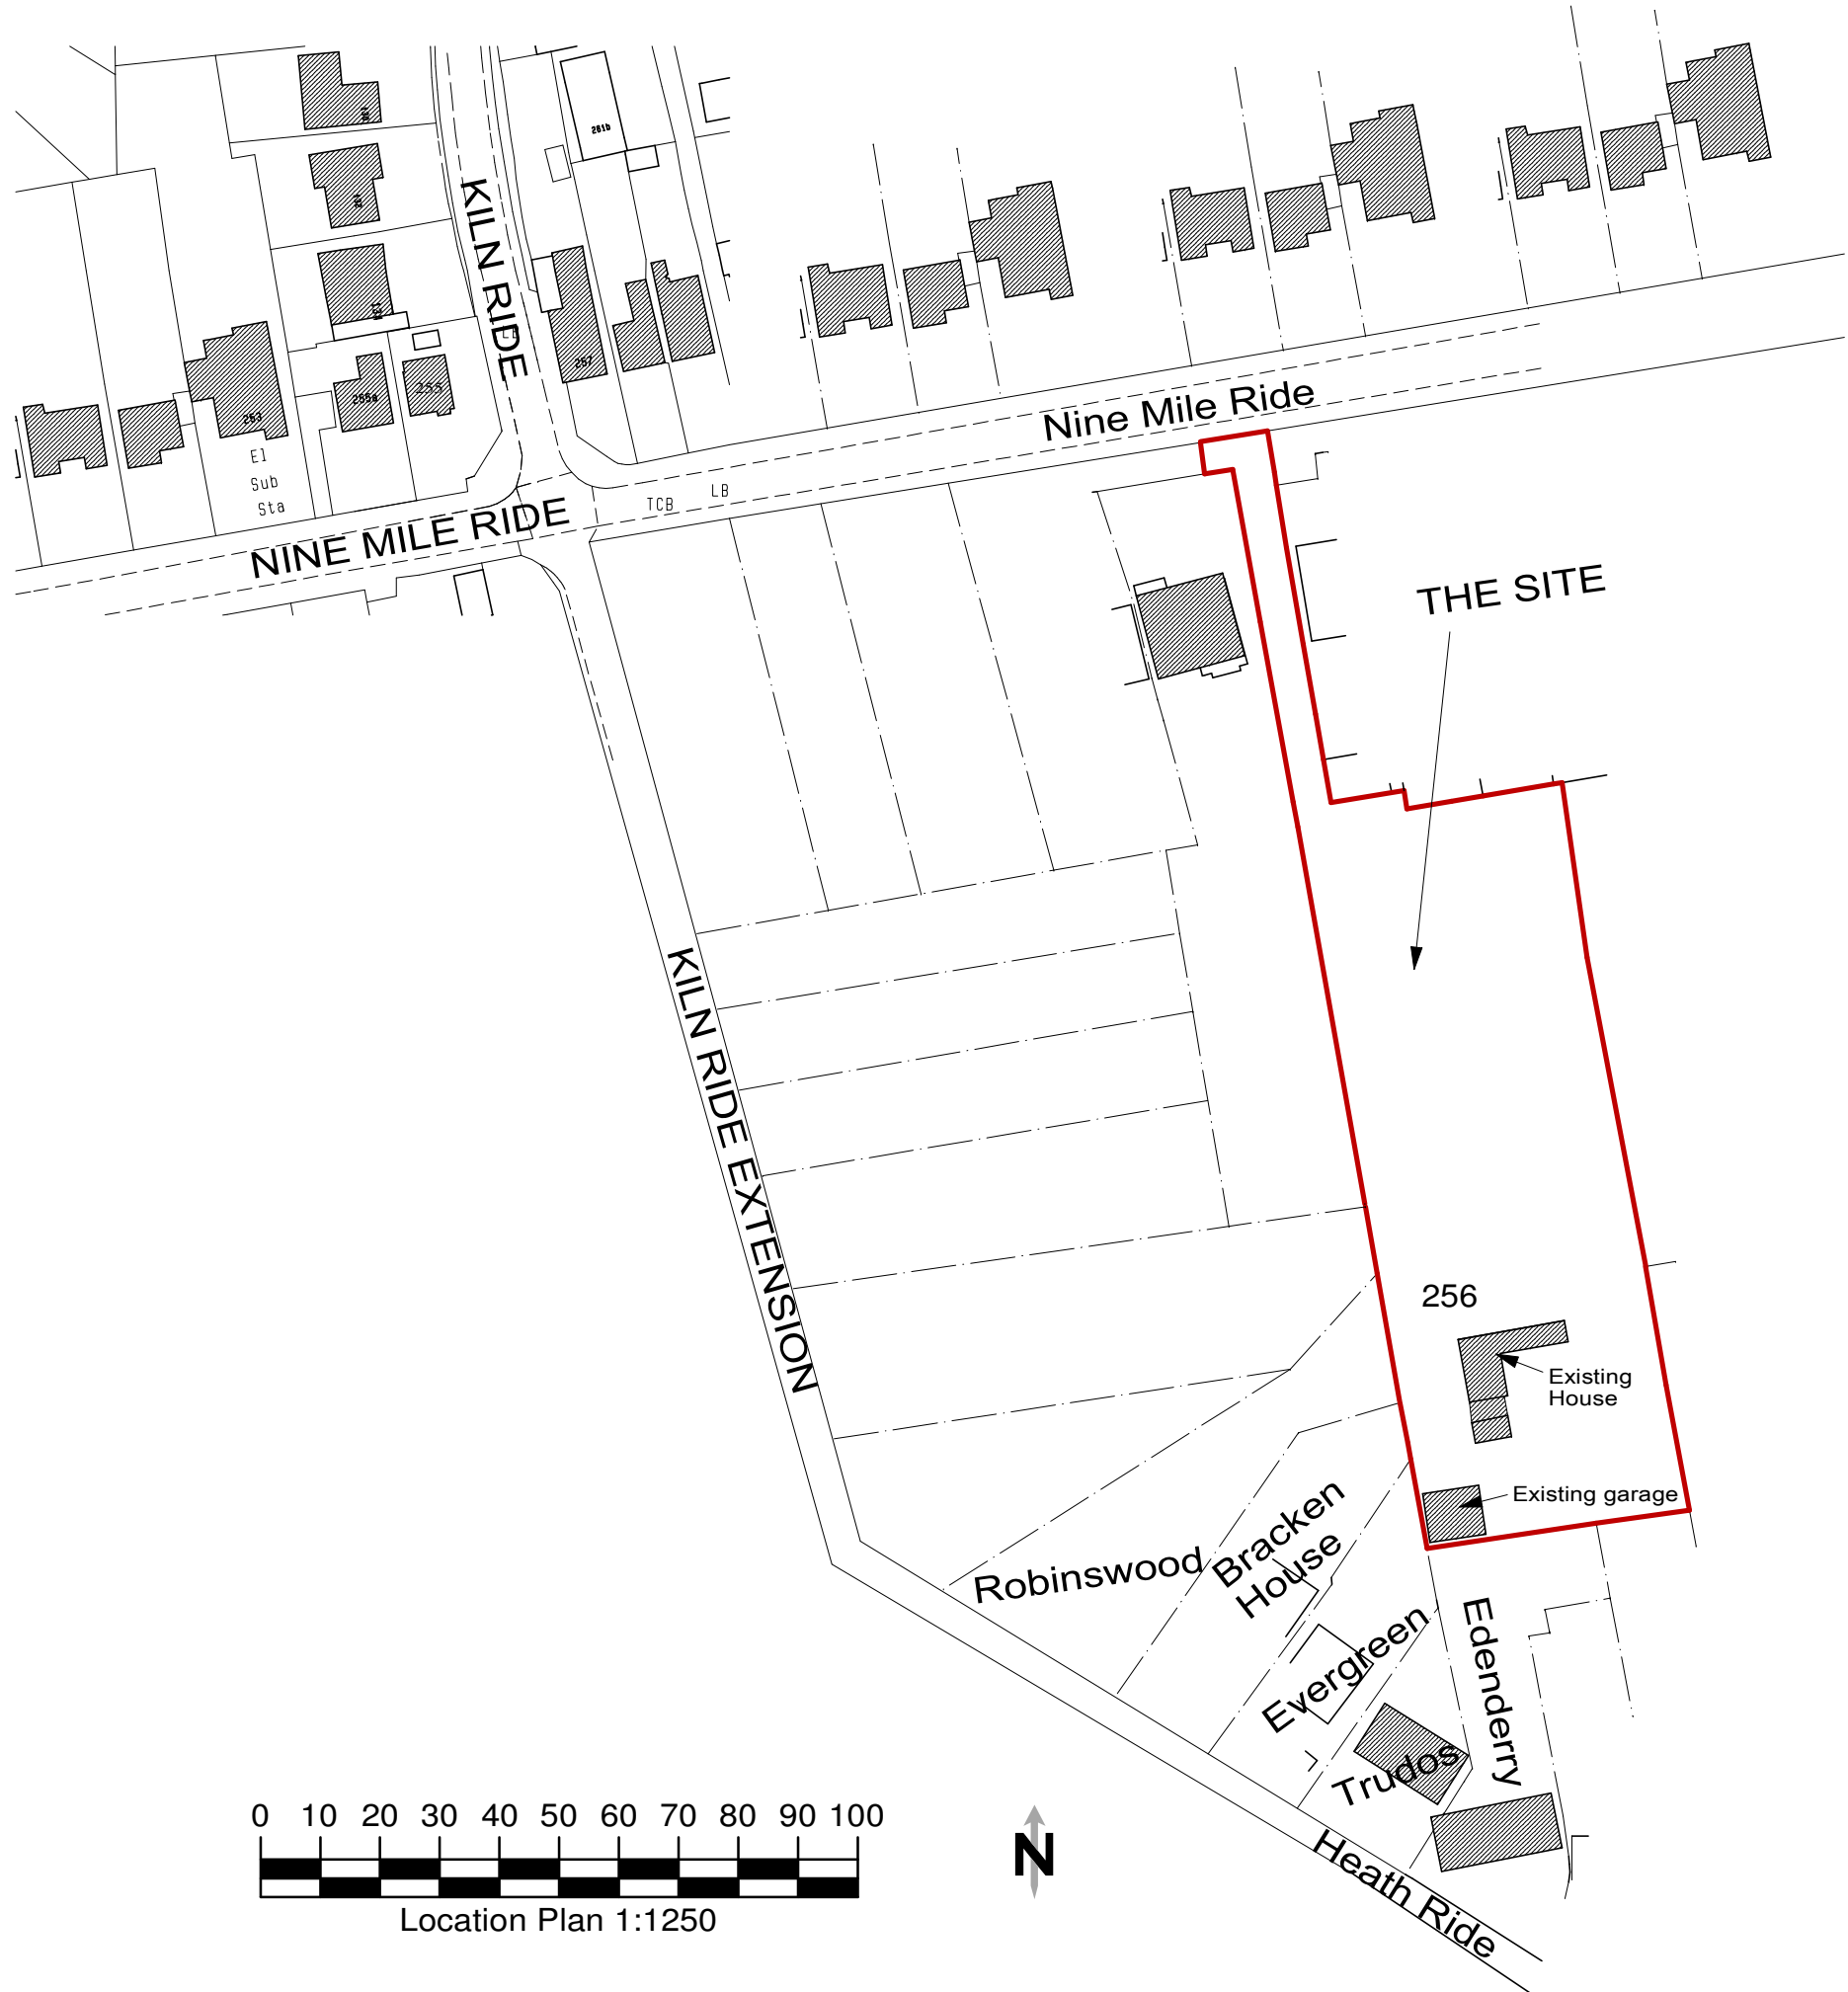

|                        |          |
|------------------------|----------|
| Client                 |          |
| Mr Pike                |          |
| Job Title              |          |
| 256 Nine Mile Ride     |          |
| Finchampstead          |          |
| RG40 3NT               |          |
| Drawing Title          |          |
| Retrospective Planning |          |
| Existing and Proposed  |          |
| Plans and Elevations   |          |
| For a New Garage Roof  |          |
| Scale                  |          |
| 1-50 1-100             |          |
| Date                   | Oct 24   |
| Drawn by               | wen      |
| Drg No.                | P - 2812 |
| Rev.                   |          |